


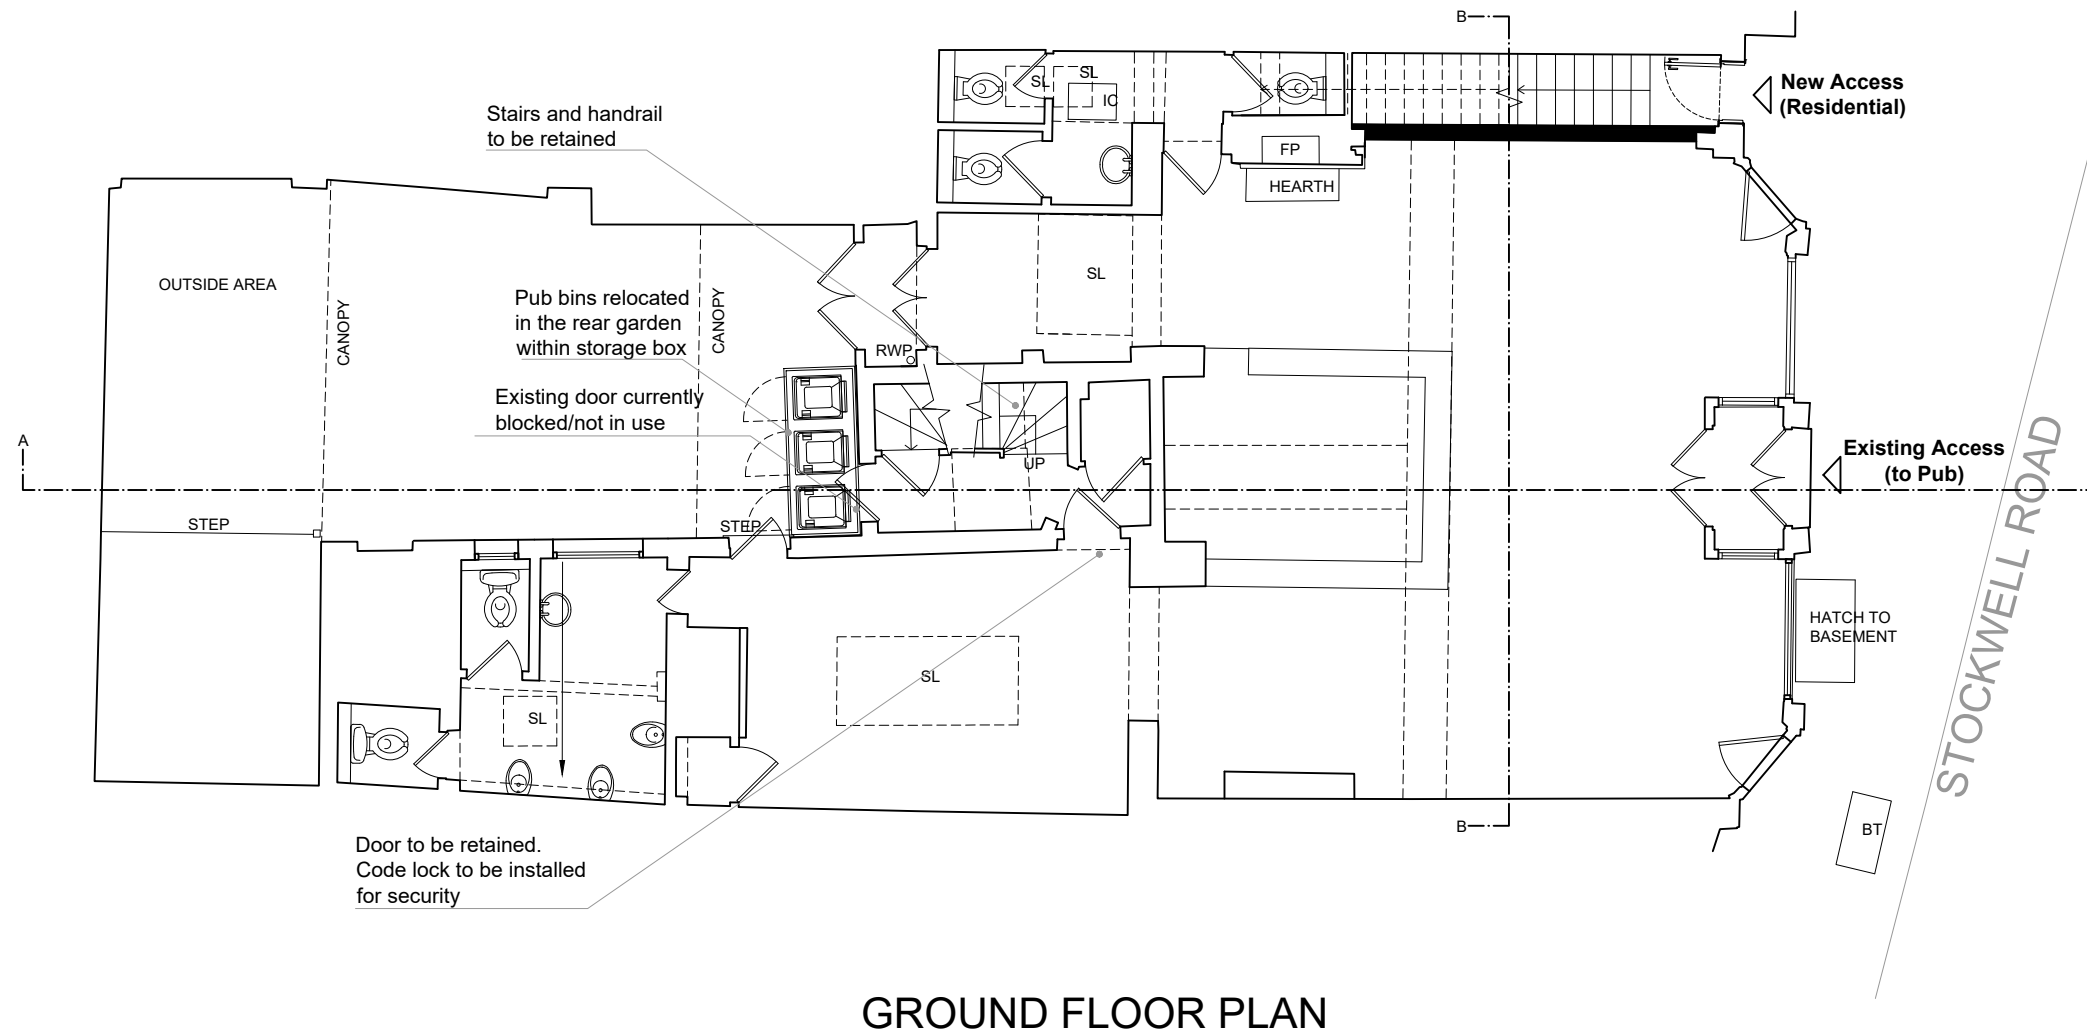

GROUND FLOOR PLAN

Proposed Schedule of Accommodation			
Flat Number	No. Bedrooms	Total area Sqm (exl. amenity)	Private Amenity Sqm.
Flat 1	(1Bed - 2Persons)	56	5.5
Flat 2	(2Bed - 3Persons)	74	N/A

NOTES:

The drawings and the design hereon is the copyright of Milan Babic Architects Ltd and must not be reproduced without their written consent.

Figured dimensions only to taken from this drawing. All dimensions to be checked on site and Milan Babic Architects Ltd informed immediately of any discrepancies.


All works to be carried out in accordance with Local Authority approval, Building Regulations and current British Standards

Indicates revisions made to this drawing.

REV	DATE	INITIALS	DESCRIPTION
-	31.07.23	MP	SUBMISSION
A	20.09.23	MP	REVISION FURTHER TO COMMENTS

100
1066
PROPOSED GFP
SCALE 1:100 on A3

EXISTING WALLS [NO CHANGES]
PROPOSED WALLS

 


Milan Babic
Architects Ltd

Architects + Urban Designer
Bickel's Yard
151B Bermondsey Street
London SE1 3UW
TEL: (0)203 117 0120
FAX: (0)203 117 0122

E-mail:
milan@mb-architects.co.uk

PROJECT:	PROPOSED CONVERSION OF FIRST AND SECOND FLOOR TO 1BR AND 2 BR FLATS THE QUEEN'S HEAD, 144 Stockwell Road, SW9 9TQ		
CLIENT:	FASTGRAND LTD		
DWG TITLE:	Proposed Ground Floor Layout		
DWG NO:	PL-1066-MB-00-100	REV: A	DATE DRAWN: 20.09.2023
SCALE:	1:100 @ A3	DRAWN BY: MP	CHECKED: MB

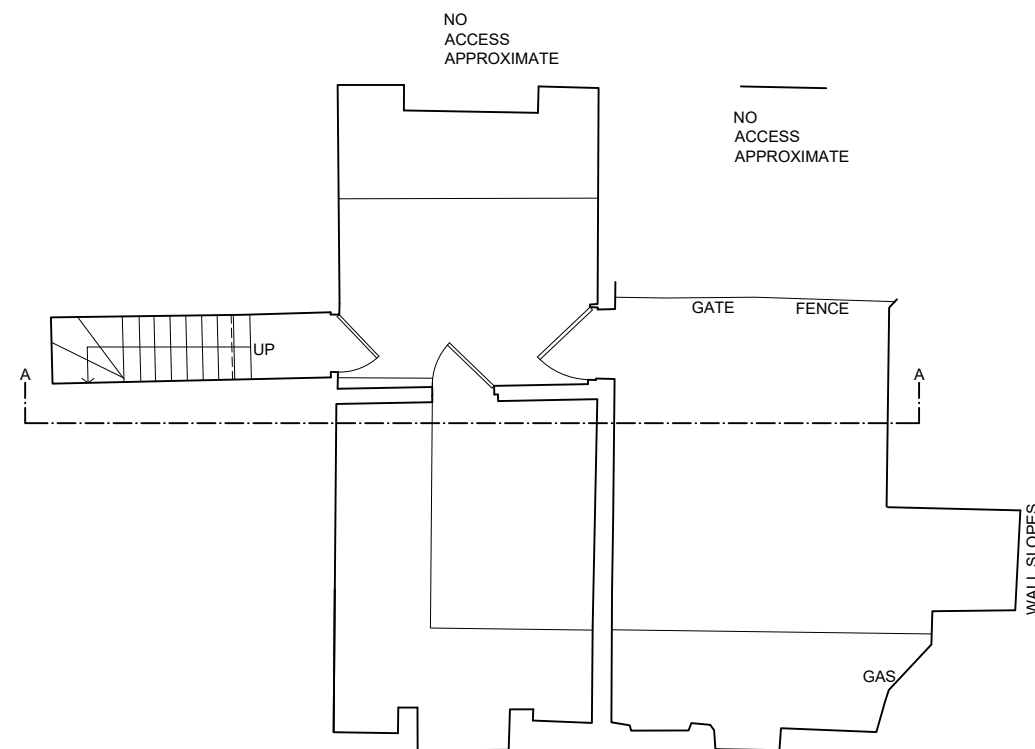

BASEMENT FLOOR PLAN

NOTES:

The drawings and the design hereon is the copyright of Milan Babic Architects Ltd and must not be reproduced without their written consent.

Figured dimensions only to taken from this drawing. All dimensions to be checked on site and Milan Babic Architects Ltd informed immediately of any discrepancies.

All works to be carried out in accordance with Local Authority approval,
Building Regulations and current British Standards




REV	DATE	INITIALS	DESCRIPTION
-----	------	----------	-------------

99

1066

EXISTING BASEMENT

SCALE 1:100 on A3

 

Milan Babic

Architects Ltd

Architects + Urban Designer
Bickell's Yard
151B Bermondsey Street
London SE1 3UW
TEL: (0)203 117 0120
FAX: (0)203 117 0122

E-mail:
milan@mb-architects.co.uk

PROJECT:	PROPOSED CONVERSION OF FIRST AND SECOND FLOOR TO 1BR AND 2 BR FLATS
----------	---

THE QUEEN'S HEAD, 144 Stockwell Road, SW9 9TQ

CLIENT:	FASTGRAND LTD
---------	---------------

DWG TITLE: Existing Basement Layout

DWG NO: PL-1066-MB-01-99

REV:	-
------	---

DATE DRAWN:	25.01.2023
-------------	------------

SCALE: 1:100 @ A3

DRAWN BY: MP

CHECKED:	MB
----------	----