



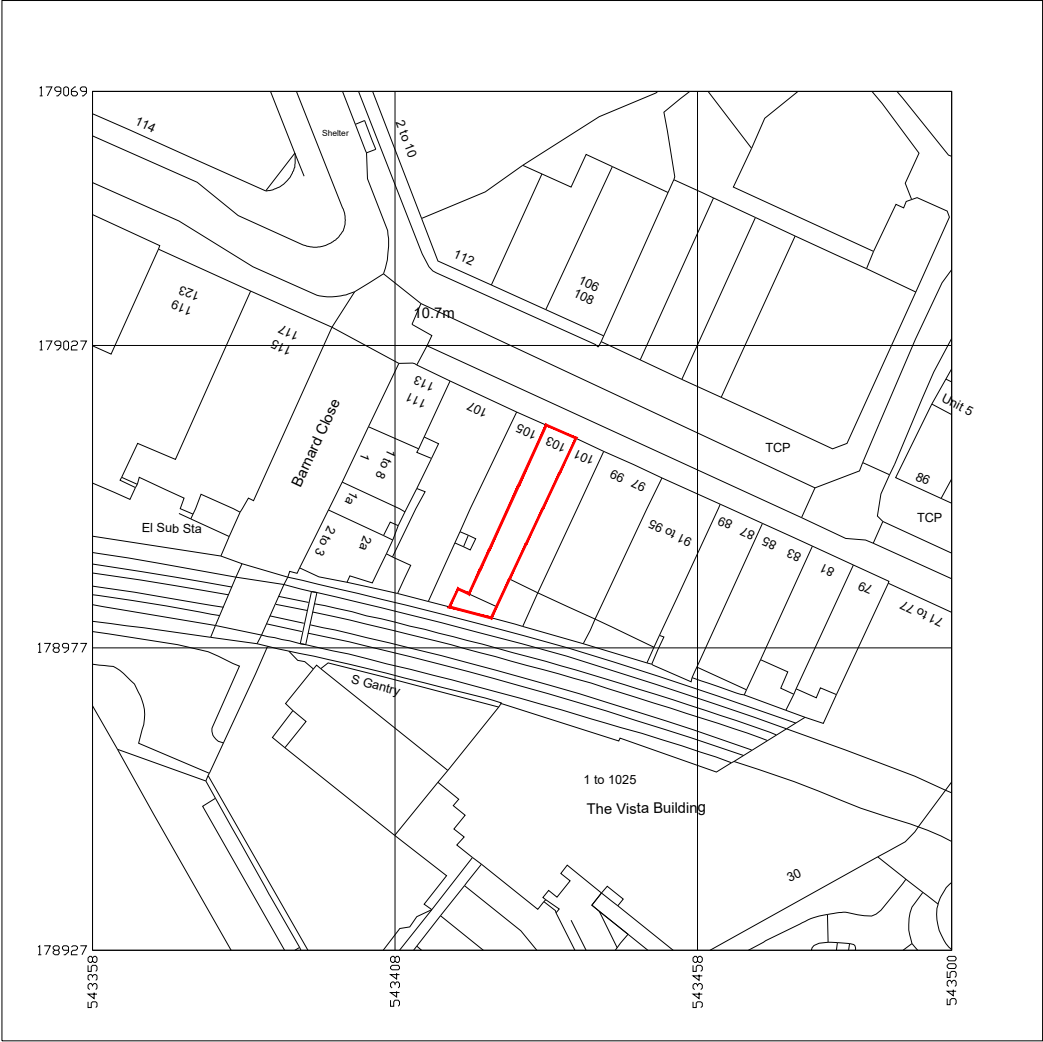


Produced on 17 August 2026 from the Ordnance Survey National Geographic Database and incorporating surveyed revision available at this date.
This map shows the area bounded by 543358 178927,543500 178927,543500 179069,543358 179069,543358 178927
Crown copyright and database rights 2026 OS 100054135. Supplied by copla ltd trading as UKPlanningMaps.com a
licensed Ordnance Survey partner (OS 100054135).
Data licence expires 17 August 2027. Unique plan reference: v2g//1459494/1952988

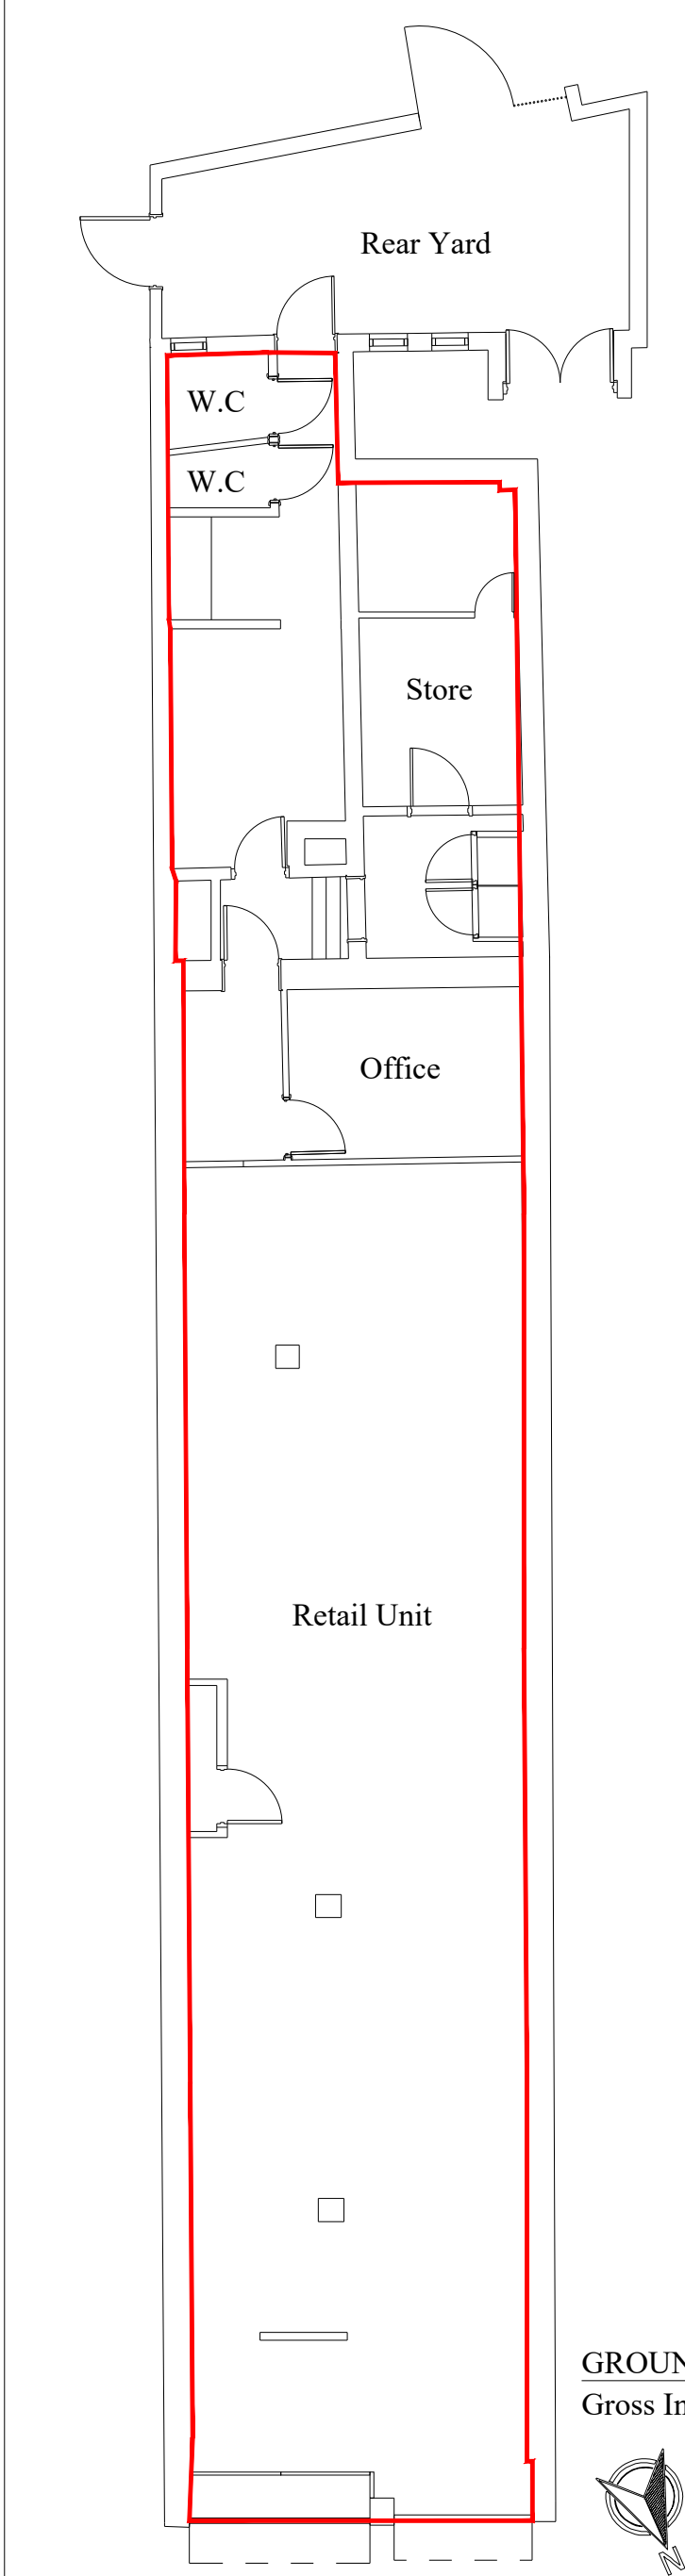

OS Map Scale : 1:1250 @ A3

GROUND FLOOR PLAN
Gross Internal Area : 140.1 Sq. M. 1508 Sq Ft.

 

Property Address	Client	Scale	ARM Design & Build Ltd Dalton House 60 Windsor Ave, London SW19 2RR M: +44 7816 587548
103 Powis St, London SE18 6JB		1:100 @ A3	
	Description	Drawing Number	
	Lease Plan	0001-103-PS	