



1125 Colonel By Dr,
Ottawa, ON K1S 5B6

J. Vandenberg
M.Eng., P.Eng.

Pinhey's Point
Stables
Rehabilitation
Project

East Exterior
Elevation

Project number G2


Date 2025-12-05

Drawn by DL

Checked by RK

A001

Scale 1 : 40

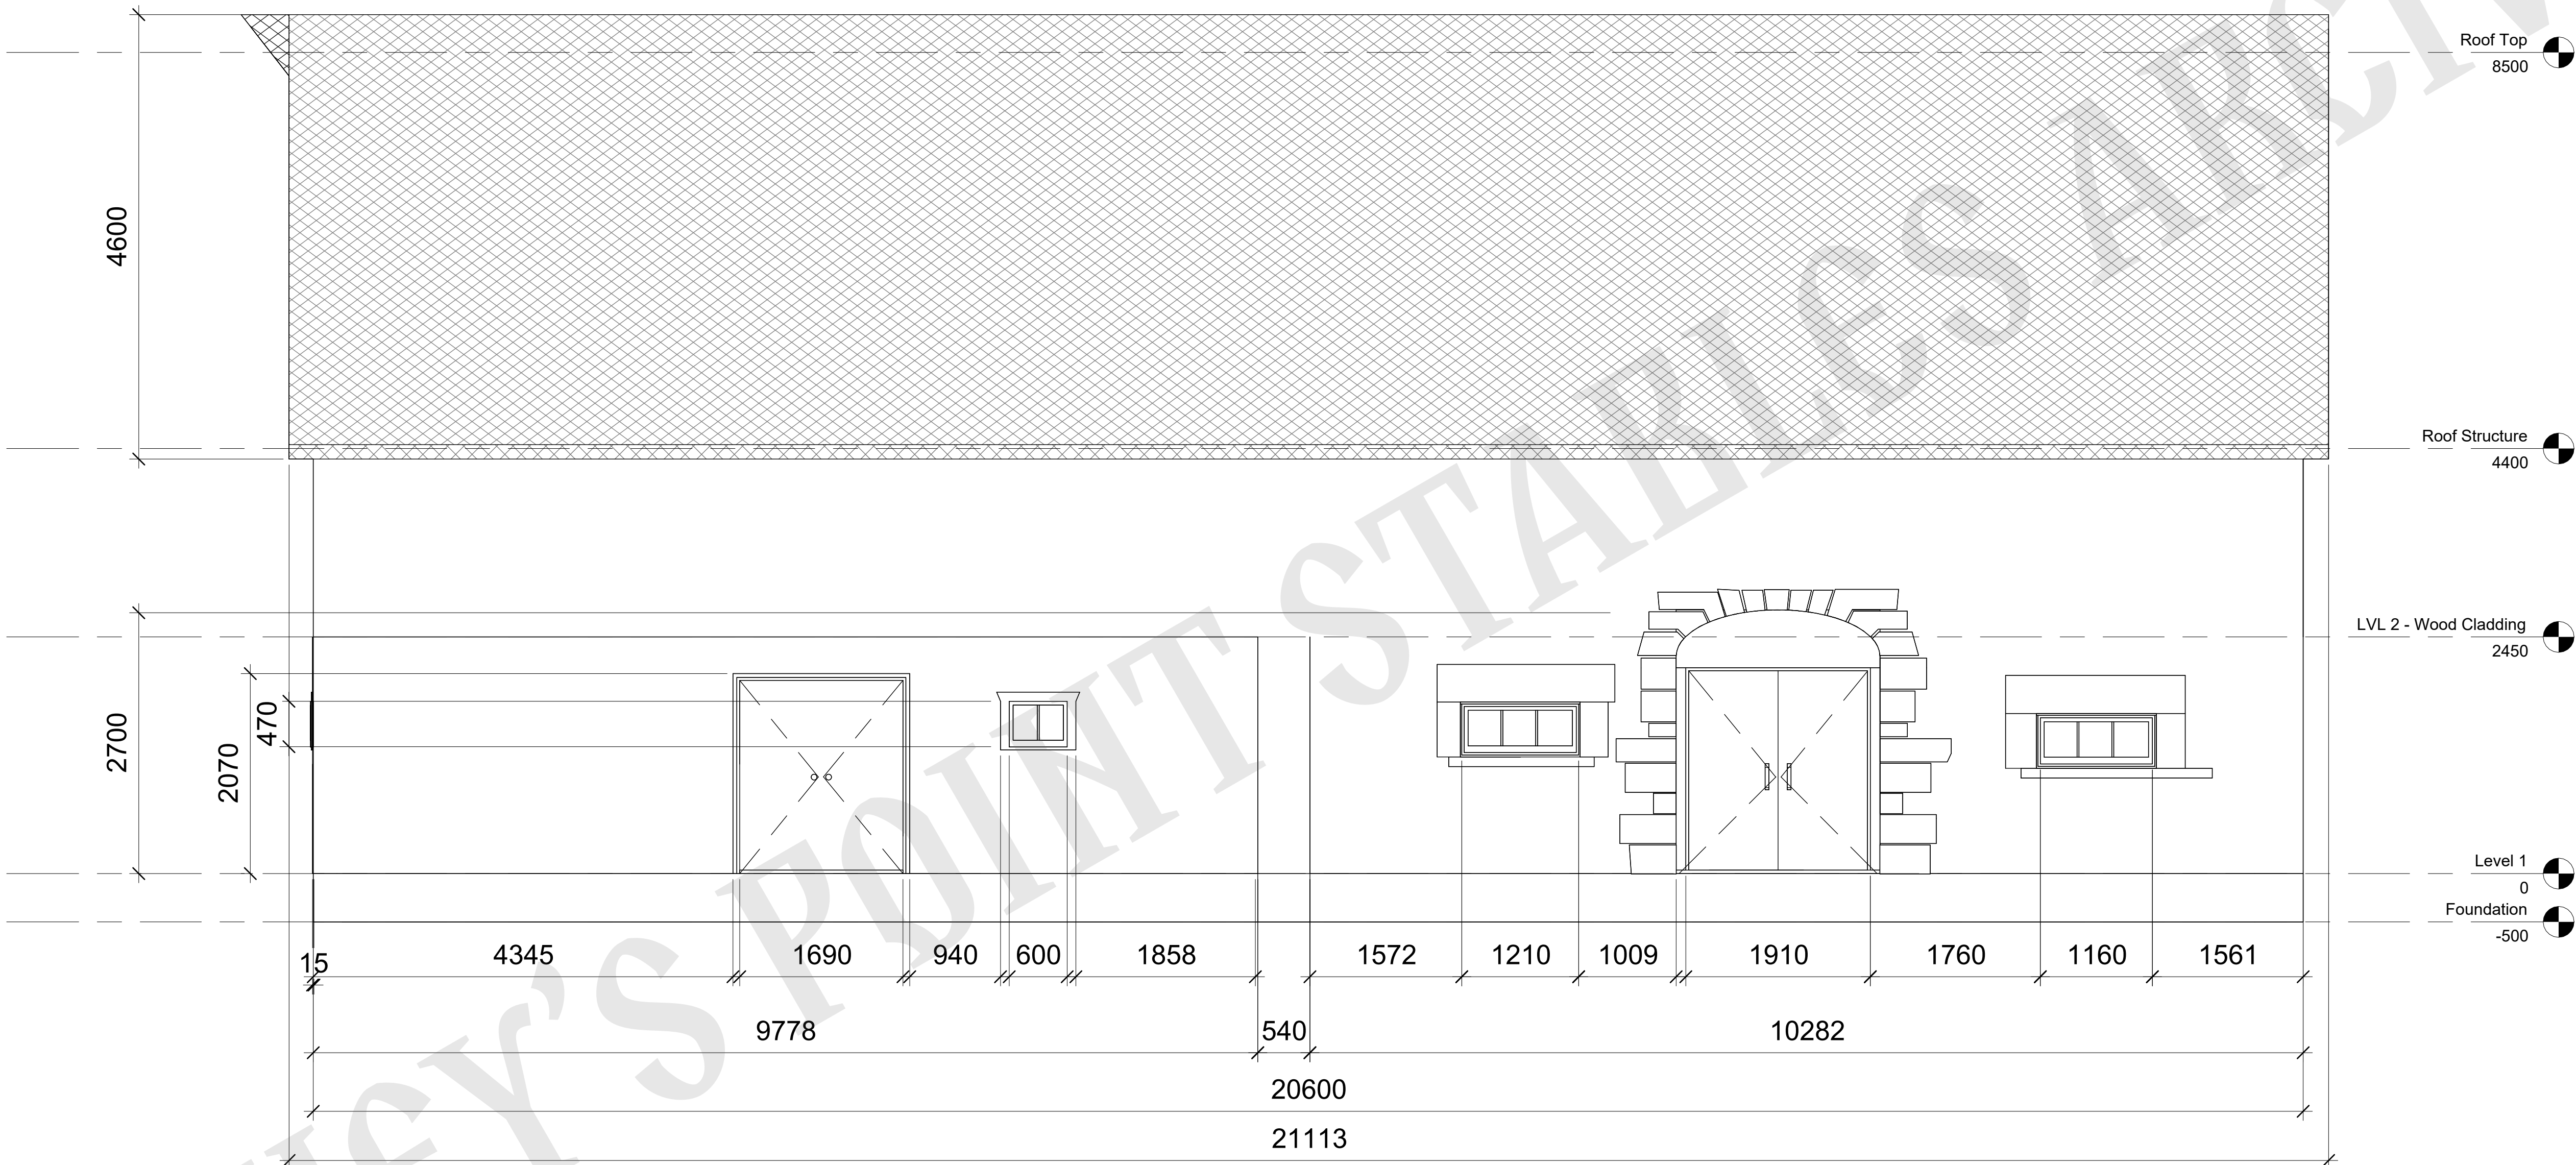

1 East Elevation

1 : 40