

1310 SOUTH SERVICE RD, STONEY CREEK

2026/10/01 ISSUED FOR ZBA



PROJECT TEAM



44 Muir Lane
Harley, ON N0E 1E0
T: 519 424 2183



DESIGN + VIRTUAL BUILD

BIMstudio Inc. T: 647 309 7543
E: bim@bimstudio.ca
636 KING ST W, 3RD FLR,
TORONTO, ON, M5V 1M7



206 DUFFERIN AVE
BRANTFORD, ON N3T 4S2
T: 226 208 1543 patrick@pdtarch.ca



499 BRANT ST
BURLINGTON, ON, L7R 2G5
T: 519 505 0416



520 BINGEMANS CENTRE DRIVE,
KITCHENER, ON, N2B 3X9
T: 519 743 6500



1599 ADELAIDE ST N, #301
LONDON, ON, N5X 4E8
T: 519 471 6667



#303 - 1601 River Road East
KITCHENER, ON, N2A 3Y4
T: 226 686 0700

SITE INFORMATION

SITE INFORMATION : PART OF BLOCK 12-18
PLAN NO. 310
THE CITY OF HAMILTON
REGIONAL MUNICIPALITY OF HAMILTON - WENTWORTH
ZONE CATEGORY: MID-RISE RESIDENTIAL - LARGE SCALE (R4a)
ZONE : MID-RISE RESIDENTIAL - LARGE SCALE (R4a)

	REQUIRED	PROVIDED
General Provision	0	249
Number of Units	N/A	169.38 Units/Ha
General Provision	0 m²	14734.89 m²
Lot Area	N/A	
General Provision	0%	16.5%
Lot Coverage	N/A	2,431.78 m²
Zoning Bylaw: 23-16 Exc. - 851	310	169.38
Density Per Hectare - UPH	max	
Zoning Bylaw: 05-200 Sect. 15.6.2.1. - a)	30 m	168.44 m
Lot Frontage	min	
Zoning Bylaw: 05-200 Sect. 15.6.2.1. - e), f), i).	40 m	29.4 m
Building Height	max	
Zoning Bylaw: 05-200 Sect. 15.6.2.1. - b)	6 m	12.4 m
Front Yard Setback - Vince Mazza Way	min	
Zoning Bylaw: 05-200 Sect. 15.6.2.1. - c), iii), B)	10 m	40.32 m
Interior Side Yard Setback	min	
Zoning Bylaw: 05-200 Sect. 15.6.2.1. - b)	6 m	16.13 m
Exterior Side Yard Setback - South Service Rd.	min	
Zoning Bylaw: 05-200 Sect. 15.6.2.1. - d), iii), B)	14 m	7.5 m
Rear Yard Setback	min	
Zoning Bylaw: 05-200 Sect. 15.6.2.1. - f), ii), B)	20 m	18.27 m
Distance B/W Buildings on a Lot	min	
Zoning Bylaw: 05-200 Sect. 15.6.2.1. - g), v).	50%	25.7%
New Development - GF Facade Glazing %	min	

PROJECT AREAS			
Zoning Bylaw: 05-200 Sect. 15.6.2.1. - k), f), i).	30%	20.61%	
Landscape Open Space	4,420.47 m² min	3,036.44 m²	
Landscape Open Space Breakdown			
Hardscape (Sidewalk Area) :	= 1,084.49 m²	(35.72%)	
Softscape (Green area) :	= 1,951.95 m²	(64.28%)	
Total Landscape Open Space :	= 3,036.44 m²	(20.61%)	
Zoning Bylaw: 05-200 Sect. 5 - 5.3.1. e) i)	10%	10.12%	
Landscape Parking Island Requirement	min		
Landscape Parking Breakdown			
Parking Area	= 8,549.31 m²		
Landscape Parking :	= 865.38 m²	(10.12%)	
Zoning Bylaw: 05-200 Sect. 15.6.2.1. - h), f), i).	1245 m²	3701.7 m²	
Amenity Area - 1m² per dwelling unit	min		
Minimum Amenity Area Breakdown			
Total Required Amenity Area	= 1,245.00 m²		
Balconies Area:	= 2,778.34 m²		
Patio:	= 103.38 m²		
Indoor Amenity	= 428.71 m²		
Outdoor Amenity	= 391.27 m²		
Total Provided Amenity Area:	= 3,701.70 m²		
Total Provided Amenity Area (m² / Unit) =	14.87 m²		

PARKING			
Zoning Bylaw: 05-200 Section 5	0.5	0.96	
Residential Parking requirement	min		
Residential Parking Count Breakdown			
Total Units	= 249 Units x 0.50 = 125	Parking Spots Required	
Total Units	= 249 Units x 0.96 = 240	Parking Spots Provided	
Zoning Bylaw: 05-200 Section 5	0.15	0.16	
Visitors Parking	min		
Visitor Parking Count Breakdown			
Total Units	= 249 Units x 0.15 = 37	Parking Spots Required	
Total Units	= 249 Units x 0.16 = 39	Parking Spots Provided	
Zoning Bylaw: 05-200 Section 5	8		
Accessible Parking requirement 2+2%	min		
Accessible Parking Count Breakdown			
Total Parking (201-1000)	= 8 = Type A (4) + Type B (4)	Required	
Total Parking	= 8 = Type A (4) + Type B (4)	Provided	
Zoning Bylaw: 05-200 Section 5	0.05	0.05	
Short-term Bicycle Parking Requirement	min		
Bicycle Parking Count Breakdown			
Total Bicycle Parking	= 249 Units x 0.05 = 12	Required	
Total Bicycle Parking	= 249 Units x 0.05 = 12	Provided	
Zoning Bylaw: 05-200 Section 5	0.5	0.76	
Long-term Bicycle Parking Requirement	min		
Bicycle Parking Count Breakdown			
Total Bicycle Parking	= 249 Units x 0.50 = 125	Required	
Total Bicycle Parking	= 249 Units x 0.76 = 188	Provided	

ZBA SHEET LIST		
Number	Sheet Name	Issue Date
A.000.	COVER PAGE	10/01/26
A.001.	BUILDING INFORMATION	10/01/26
A.002.	SITE PLAN	10/01/26
A.003.	SITE PLAN - GROUND FLOOR	10/01/26
A.004.	SITE PLAN - OBC SPATIAL SEPARATION	10/01/26
A.005.	OBC SPATIAL SEPARATION - BLDG A	10/01/26
A.006.	OBC SPATIAL SEPARATION - BLDG B	10/01/26
A.100.	GROUND FLOOR PLAN BLDG A	10/01/26
A.101.	TYPICAL FLOOR PLAN BLDG A	10/01/26
A.102.	ROOF PLAN BLDG A	10/01/26
A.103.	GROUND FLOOR PLAN BLDG B	10/01/26
A.104.	TYPICAL FLOOR PLAN BLDG B	10/01/26
A.105.	ROOF PLAN BLDG B	10/01/26
A.400.	BUILDING A ELEVATIONS	10/01/26
A.401.	BUILDING B ELEVATIONS	10/01/26
A.402.	SITE ELEVATIONS - LONGITUDINAL	10/01/26
A.403.	SITE ELEVATIONS - TRANSVERSAL	10/01/26
A.404.	SITE SECTION	10/01/26
A.405.	BUILDING A SECTIONS	10/01/26
A.406.	BUILDING B SECTIONS	10/01/26
A.407.	BUILDING EXTERIOR MATERIALS	10/01/26
A.800.	RENDERS	10/01/26
A.801.	RENDERS	10/01/26
A.802.	3D ISO VIEW	10/01/26
A.803.	3D ISO VIEW	10/01/26
A.900.	SHADOW STUDY - WINTER SOLSTICE	10/01/26
A.901.	SHADOW STUDY - SPRING/FALL EQUINOX	10/01/26
A.902.	SHADOW STUDY - SUMMER SOLSTICE	10/01/26
A.903.	SHADOW STUDY - SUMMER SOLSTICE	10/01/26

OVERALL STATS			
BUILDING A : GFA : 10,712.76 M²			
RESIDENTIAL UNITS : 124 UNITS # OF STOREYS : 9 STOREYS - 29,400 m HEIGHT + 2.79m MECHANICAL/ ELEV. OVERHEAD BUILDING AREA : 1,215.88 m²			
BUILDING B : GFA : 10,712.76 M²			
RESIDENTIAL UNITS : 125 UNITS # OF STOREYS : 9 STOREYS - 29,400 m HEIGHT + 2.79m MECHANICAL/ ELEV. OVERHEAD BUILDING AREA : 1,215.88 m²			
TOTAL BUILDING GFA :			
BUILDING A + BUILDING B = 10,712.76 M² + 10,712.76 M² = 21,425.52 M²			

UNIT SCHEDULE				
Name	Count	Area	Ratio	
BUILDING A				
ONE BED	40	51 m² ... 59 m²	16%	
ONE BED B.F.	18	51 m² ... 65 m²	7%	
ONE BED PLUS	17	65 m² ... 69 m²	7%	
STUDIO	1	43 m²	0%	
TWO BED	40	84 m² ... 91 m²	16%	
TWO BED B.F.	8	99 m²	3%	
	124		50%	
BUILDING B				
ONE BED	40	51 m² ... 59 m²	16%	
ONE BED B.F.	18	51 m² ... 65 m²	7%	
ONE BED PLUS	18	65 m² ... 69 m²	7%	
STUDIO	1	43 m²	0%	
TWO BED	40	84 m² ... 91 m²	16%	
TWO BED B.F.	8	99 m²	3%	
	125		50%	
SITE TOTAL:	249		100%	

UNIT SCHEDULE - BARRIER FREE				RQ'D
Name	Count	Area		
BUILDING A				
ONE BED B.F.	17	51 m² ... 65 m²		124 * 15% = 18.6
TWO BED B.F.	8	99 m²		19 UNITS
	25			
BUILDING B				
ONE BED B.F.	17	51 m² ... 65 m²		124 * 15% = 18.6
TWO BED B.F.	8	99 m²		19 UNITS
	25			
TOTAL PROVIDED	50			

GROSS FLOOR AREA		
Level		Area (m)
Level 1		1,167.58 m²
Level 2		1,215.88 m²
Level 3		1,215.88 m²
Level 4		1,215.88 m²
Level 5		1,215.88 m²
Level 6		1,215.88 m²
Level 7		1,215.88 m²
Level 8		1,127.76 m²
Level 9		1,127.76 m²
Gross Floor Area		10,718.40 m²

PARKING INFORMATION				
Type	Required	Provided	Location Surface	Garage
RESIDENTIAL				
ACCESSIBLE WITH AISLE	8	8	8	0
STANDARD	125	232	232	0
VISITOR				
STANDARD	37	39	39	0
TOTAL SITE PARKING		279	279	0

CONTEXT PLAN



ABBREVIATIONS			
A		I	
AD	AREA DRAIN	INS	INSULATION
ADJ	ADJUSTABLE		
AHU	AIR HANDLING UNIT		
AJ	ACOUSTIC JOINT	J	
ALUM	ALUMINUM	JAN	JANITOR
ANNO	ANODIZED		
AP	ACCESS PANEL		
AVB	AIR/VAPOUR BARRIER	L	
		LCB	LANDSCAPE CATCH BASIN
B		LD	LADDER
BD	BOARD	LP	LOW POINT
BF	BRACED FRAME	LVR	LOUVRE
BLK	BLOCK		
BM	BEAM	M	
BOC	BOTTOM OF CURB	MAX	MAXIMUM
BUR	BUILT UP ROOF	MECH	MECHANICAL
		MEMB	MEMBRANE
C		MH	MANHOLE
CB	CATCH BASIN	MIN	MINIMUM
CBMH	CATCH BASIN MANHOLE	MIRR	MIRROR
CIP	CAST IN PLACE	MP	MIDDLE POINT
CJ	CONTROL JOINT	MTL	METAL
CL	CENTER LINE		
CLT	CLOSET	N	
CMU	CONCRETE MASONRY UNIT	NIC	NOT IN CONTRACT
CONC	CONCRETE	NTS	NOT TO SCALE
CONT	CONTINUOUS		
COORD	CORRIDOR	O	
CP	COMMUNICATIONS PANEL	OPP	OPPOSITE
CR	CARD READER	OD	OUTSIDE DIAMETER
CSK	COUNTER SUNK	OTA	OPEN TO ABOVE
CW	COMPLETE WITH	OTB	OPEN TO BELOW
D		P	
DA	DRAINAGE AREA	PB	PUSH BUTTON
DCB	DOUBLE	PC	PRECAST
DET	DETAIL	POL	POLISHED
DEF	DEFLECTION	PREFAB	PREFABRICATED
DEFL	DEFLECTION	PREFIN	PREFINISH
DIM	DIMENSION	PS	PRIVACY SCREEN
DR	DOOR	PT	PAINT
DWG	DRAWING		
		R	
E		R	RISER
EAT	EXHAUST AIR TERMINAL	RCP	REFLECTED CEILING PLAN
EJ	EXPANSION JOINT	RD	ROOF DRAIN
EIFS	EXTERIOR INSULATED FINISH SYSTEM	REF	REFER
EL	ELEVATION	REQD	REQUIRED
ELEC	ELECTRICAL	RH	ROOF HATCH
ELEV	ELEVATOR	RM	ROOM
ENTR	ENTRANCE	RO	ROUGH OPENING
EOS	EDGE OF SLAB	RS	ROOF SCUPPER
EP	ELECTRICAL PANEL	RVL	REVAL
EQUA	EQUAL		
ERO	EMERGENCY ROOF DRAIN		
EU	EXHAUST UNIT	S	
EV	ELECTRICAL VEHICLE SPACE	S	SEALER
EVF	FUTURE ELECTRICAL VEHICLE SPACE	SA	SMOKE DETECTOR/ALARM
EXIST	EXISTING	S. AT	SUPPLY AIR TERMINAL
EXIST	EXPOSED	SG	SPANDREL GLASS
EXT	EXTERIOR	SF	SQUARE FOOT
EXT GR	EXTERIOR GRADE	SFP	SPRAY FIRE PROOFING
		SHTR	SHUTTER
F		SIM	SIMILAR
FA	FIRE ALARM	SM	SMOOTH
FCRD	FLOW CONTROL ROOF DRAIN	SPKLR	SPRINKLER
FD	FLOOR DRAIN	SO	SQUARE
FDC	FIRE DEPARTMENT CONNECTION	SS	STAINLESS STEEL
FDTN	FOUNDATION	ST	STAIR
FE	FIRE EXTINGUISHER	STC	SOUND TRANSMISSION
FEI	FIRE EXTINGUISHER CABINET	STL	CLASS
FF	FIRE FIGHTER ELEVATOR	STRUCT	STEEL
FFH	FIRE FIGHTER HANDSET	SUSP	STRUCTURAL
FF	FINISH FACE		SUSPENDED
FFL	FINISH FLOOR LEVEL		
FG	FIXED GLASS		
FGL	FIBERGLASS		
FH	FIRE HOSE (COVERAGE)	I	
FHC	FIRE HOSE CABINET	T	TREAD
FIN	FINISH	TAI	TACTILE ATTENTION
FIN GR	FINISH GRADE	TD	INDICATOR
FIXT	FIXTURE	THRES	TRAVEL DISTANCE
FLR	FLOOR	TOC	THRESHOLD
FLR FIN	FLOOR FINISH	TOG	TOP OF CURB
FO	FACE OF	TOL	TOP OF GRADE
FOC	FACE OF CURB	TOP	TOP OF LANDING
FOP	FACE OF FINISH	TOS	TOP OF PARAPET
FOG	FACE OF GLASS	TYP	TOP OF SLAB
FOS	FACE OF STUD		TYPICAL
FOW	FACE OF WALL		
FP	FIREPROOFING	J	
FRR	FIRE RESISTANCE RATED	U/S	UNDERSIDE OF
FRAME	FRAME	UNO	UNLESS NOTED OTHERWISE
FR GL	FRITTED GLASS		
FRO	FINISH ROUGH OPENING	V	
FS	FLOOR SINK	VAR	VARIES
FT	FEET	VB	VAPOUR BARRIER
FTG	FOOTING	VEST	VESTIBULE
FURN	FURNITURE	VG	VISION GLASS
FVC	FIRE VALVE CABINET	VIF	VERIFY IN FIELD
FVEC	FIRE VALVE AND FIRE CABINET	VR	VAPOUR RETARDER
G		W	
GALV	GALVANIZED	WC	WATER CLOSET
GL	GLASS	WH	WEEP HOLE
GLZ	GLAZING	WM	WIRE MESH
GRL	GRILLE	WP	WORKING POINT
GRTG	GRATING	WPM	WATERPROOF MEMBRANE
GYP BD	GYPSON BOARD		
		H	
HC	HALLOW CORE		
HD	HAND DRYER		
HD GALV	HOT DIPPED GALVANIZED		
HM	HALLOW METAL		
HP	HIGH POINT		
HT	HEIGHT		
HYD	HYDRANT		



256 DUFFERIN AVE. BRANTFORD, ON N6T 4S2
226.255-1540; pdt@pdarch.ca; www.pdarch.ca




PATRICK DAVID TROTTER
ARCHITECTS
LICENCE 5270

CLIENT



ASSOCIATION WITH

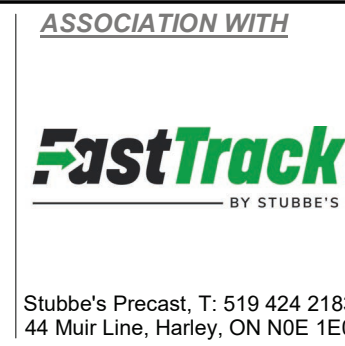

Stubbe's Precast, T: 519 424 2183
44 Muir Line, Harley, ON NOE 1E0



DESIGN + VIRTUAL BUILD
BIMstudio Inc. T: 647 309 7543
E: bim@bimstudio.ca
636 KING ST W, 3RD FLR,
TORONTO, ON, M5V 1M7

GENERAL DISCLAIMER

1. ALL CONSTRUCTION TO MEET THE CURRENT REQUIREMENTS OF THE ONTARIO BUILDING CODE AND ZONING BY-LAWS.

2. CONTRACTOR TO CHECK AND VERIFY ALL DIMENSIONS, ASSEMBLIES, AND TAGS PRIOR TO CONSTRUCTION. DO NOT SCALE THE DRAWINGS. REPORT ANY DISCREPANCIES TO THE ARCHITECT.

3. THIS DRAWING TO BE READ IN CONJUNCTION WITH ALL RELEVANT SPECIFICATIONS, ARCHITECTURAL, STRUCTURAL, CIVIL, MECHANICAL, ELECTRICAL DRAWINGS, GEOTECHNICAL REPORT(S) & ENVIRONMENTAL REPORT(S).

4. ARCHITECTURAL DRAWINGS SHALL NOT BE REPRODUCED WITHOUT CONSENT FROM THIS ARCHITECT.

PROJECT

1310 South Service Rd, Stoney Creek - 2 RESIDENTIAL BUILDINGS (9 STOREYS), TOTAL 249 UNITS

ADDRESS

1310 SOUTH SERVICE ROAD, HAMILTON, ON

CLIENT

LIVWELL

SUBMITTED FOR/REVISION

1	Issued for ZBA	2026/10/01	BIM
---	----------------	------------	-----

SHEET NAME

BUILDING INFORMATION

SCALE

As indicated

SHEET SIZE

24"x36"

ISSUE DATE

10/01/26

PROJECT #

26-17 PDTA

DRAWN BY

BIM

CHECKED BY

PDTA

A.001.

SITE INFORMATION


SITE INFORMATION : PART OF BLOCK 12-16
PLAN NO. 310
THE CITY OF HAMILTON
REGIONAL MUNICIPALITY OF HAMILTON - WENTWORTH
ZONE CATEGORY : MID RISE RESIDENTIAL - LARGE SCALE (R44)
ZONE : MID RISE RESIDENTIAL - LARGE SCALE (R44)

	REQUIRED	PROVIDED	
General Provision	0	249	✓
Number of Units	N/A	169.38 Units/Ha	
General Provision	0 m²	14734.89 m²	✓
Lot Area	N/A		
General Provision	0%	16.5%	✓
Lot Coverage	N/A	2,431.76 m²	
Zoning Bylaw: 23-16 Exc. - 851	310	169.38	✓
Density Per Hectare - UPH	max		
Zoning Bylaw: 05-200 Sect. 15.6.2.1. - a)	30 m	168.44 m	✓
Lot Frontage	min		
Zoning Bylaw: 05-200 Sect. 15.6.2.1. - e), i), j)	40 m	29.4 m	✓
Building Height	max		
Zoning Bylaw: 05-200 Sect. 15.6.2.1. - b)	6 m	12.4 m	✓
Front Yard Setback - Vince Mazza Way	min		
Zoning Bylaw: 05-200 Sect. 15.6.2.1. - c), iii), B)	10 m	40.32 m	✓
Interior Side Yard Setback	min		
Zoning Bylaw: 05-200 Sect. 15.6.2.1. - b)	6 m	16.13 m	✓
Exterior Side Yard Setback - South Service Rd.	min		
Zoning Bylaw: 05-200 Sect. 15.6.2.1. - d), iii), j)	14 m	7.5 m	✗
Rear Yard Setback	min		
Zoning Bylaw: 05-200 Sect. 15.6.2.1. - f), ii), B)	20 m	18.27 m	✗
Distance B/W Buildings on a Lot	min		
Zoning Bylaw: 05-200 Sect. 15.6.2.1. - g), v), j)	50%	25.7%	✗
New Development - GF Facade Glazing %	min		


PROJECT AREAS			
Zoning Bylaw: 05-200 Sect. 15.6.2.1. - h), i), j)	30%	20.61%	✗
Landscape Open Space	4,420.47 m² MIN	3,038.44 m²	
Landscape Open Space Breakdown			
Hardscape (Sidewalk Area) :	= 1,084.49 m²	(35.72%)	
Softscape (Green area) :	= 1,951.95 m²	(64.28%)	
Total Landscape Open Space :	= 3,036.44 m²	(20.61%)	
Zoning Bylaw: 05-200 Sect. 5 - 5.3.1. e) i)	10%	10.12%	✓
Landscape Parking Island Requirement	min		
Landscape Parking Breakdown			
Parking Area :	= 8,549.31 m²		
Landscape Parking :	= 865.26 m²	(10.12%)	
Zoning Bylaw: 05-200 Sect. 15.6.2.1. - h), i), j)	1245 m²	3701.7 m²	✓
Amenity Area - 5m² per dwelling unit	min		
Minimum Amenity Area Breakdown			
Total Required Amenity Area	= 1,245.00 m²		
Balconies Area :	= 2,778.34 m²		
Patio :	= 103.38 m²		
Indoor Amenity	= 426.71 m²		
Outdoor Amenity	= 391.27 m²		
Total Provided Amenity Area :	= 3,701.70 m²		
Total Provided Amenity Area (m² / Unit)	= 14.87 m²		

PARKING			
Zoning Bylaw: 05-200 Section 5	0.5	0.96	✓
Residential Parking requirement	min		
Residential Parking Count Breakdown			
Total Units	= 249 Units x 0.50	= 125 Parking Spots Required	
Total Units	= 249 Units x 0.96	= 240 Parking Spots Provided	
Zoning Bylaw: 05-200 Section 5	0.15	0.16	✓
Visitors Parking	min		
Visitor Parking Count Breakdown			
Total Units	= 249 Units x 0.15	= 37 Parking Spots Required	
Total Units	= 249 Units x 0.16	= 39 Parking Spots Provided	
Zoning Bylaw: 05-200 Section 5	8	8	✓
Accessible Parking requirement 2+2%	min		
Accessible Parking Count Breakdown			
Total Parking (201-1000)	= 8 = Type A (4) + Type B (4)	Required	
Total Parking	= 8 = Type A (4) + Type B (4)	Provided	
Zoning Bylaw: 05-200 Section 5	0.05	0.05	✓
Short-term Bicycle Parking Requirement	min		
Bicycle Parking Count Breakdown			
Total Bicycle Parking	= 249 Units x 0.05 = 12	Required	
Total Bicycle Parking	= 249 Units x 0.05 = 12	Provided	
Zoning Bylaw: 05-200 Section 5	0.5	0.76	✓
Long-term Bicycle Parking Requirement	min		
Bicycle Parking Count Breakdown			
Total Bicycle Parking	= 249 Units x 0.50 = 125	Required	
Total Bicycle Parking	= 249 Units x 0.76 = 188	Provided	


PARKING INFORMATION				
Type	Required	Provided	Surface	Location Garage
RESIDENTIAL				
ACCESSIBLE WITH AISLE	8	8	8	0
STANDARD	125	232	232	0
VISITOR				
STANDARD	37	39	39	0
TOTAL SITE PARKING		279	279	0

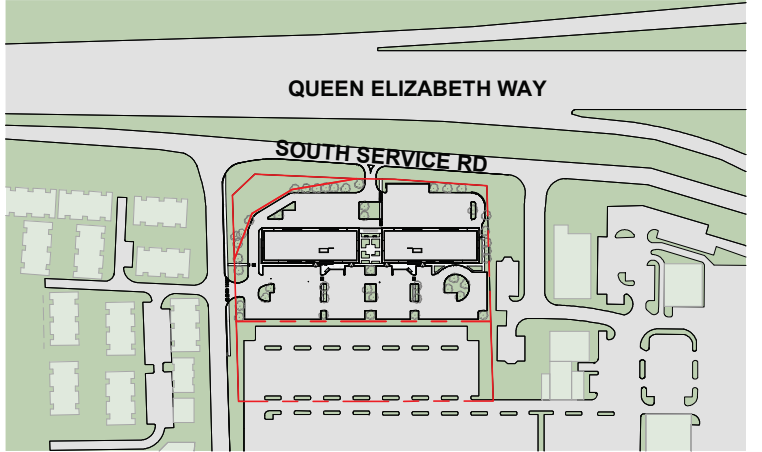

2 KEY PLAN
A.002. 1 : 5000

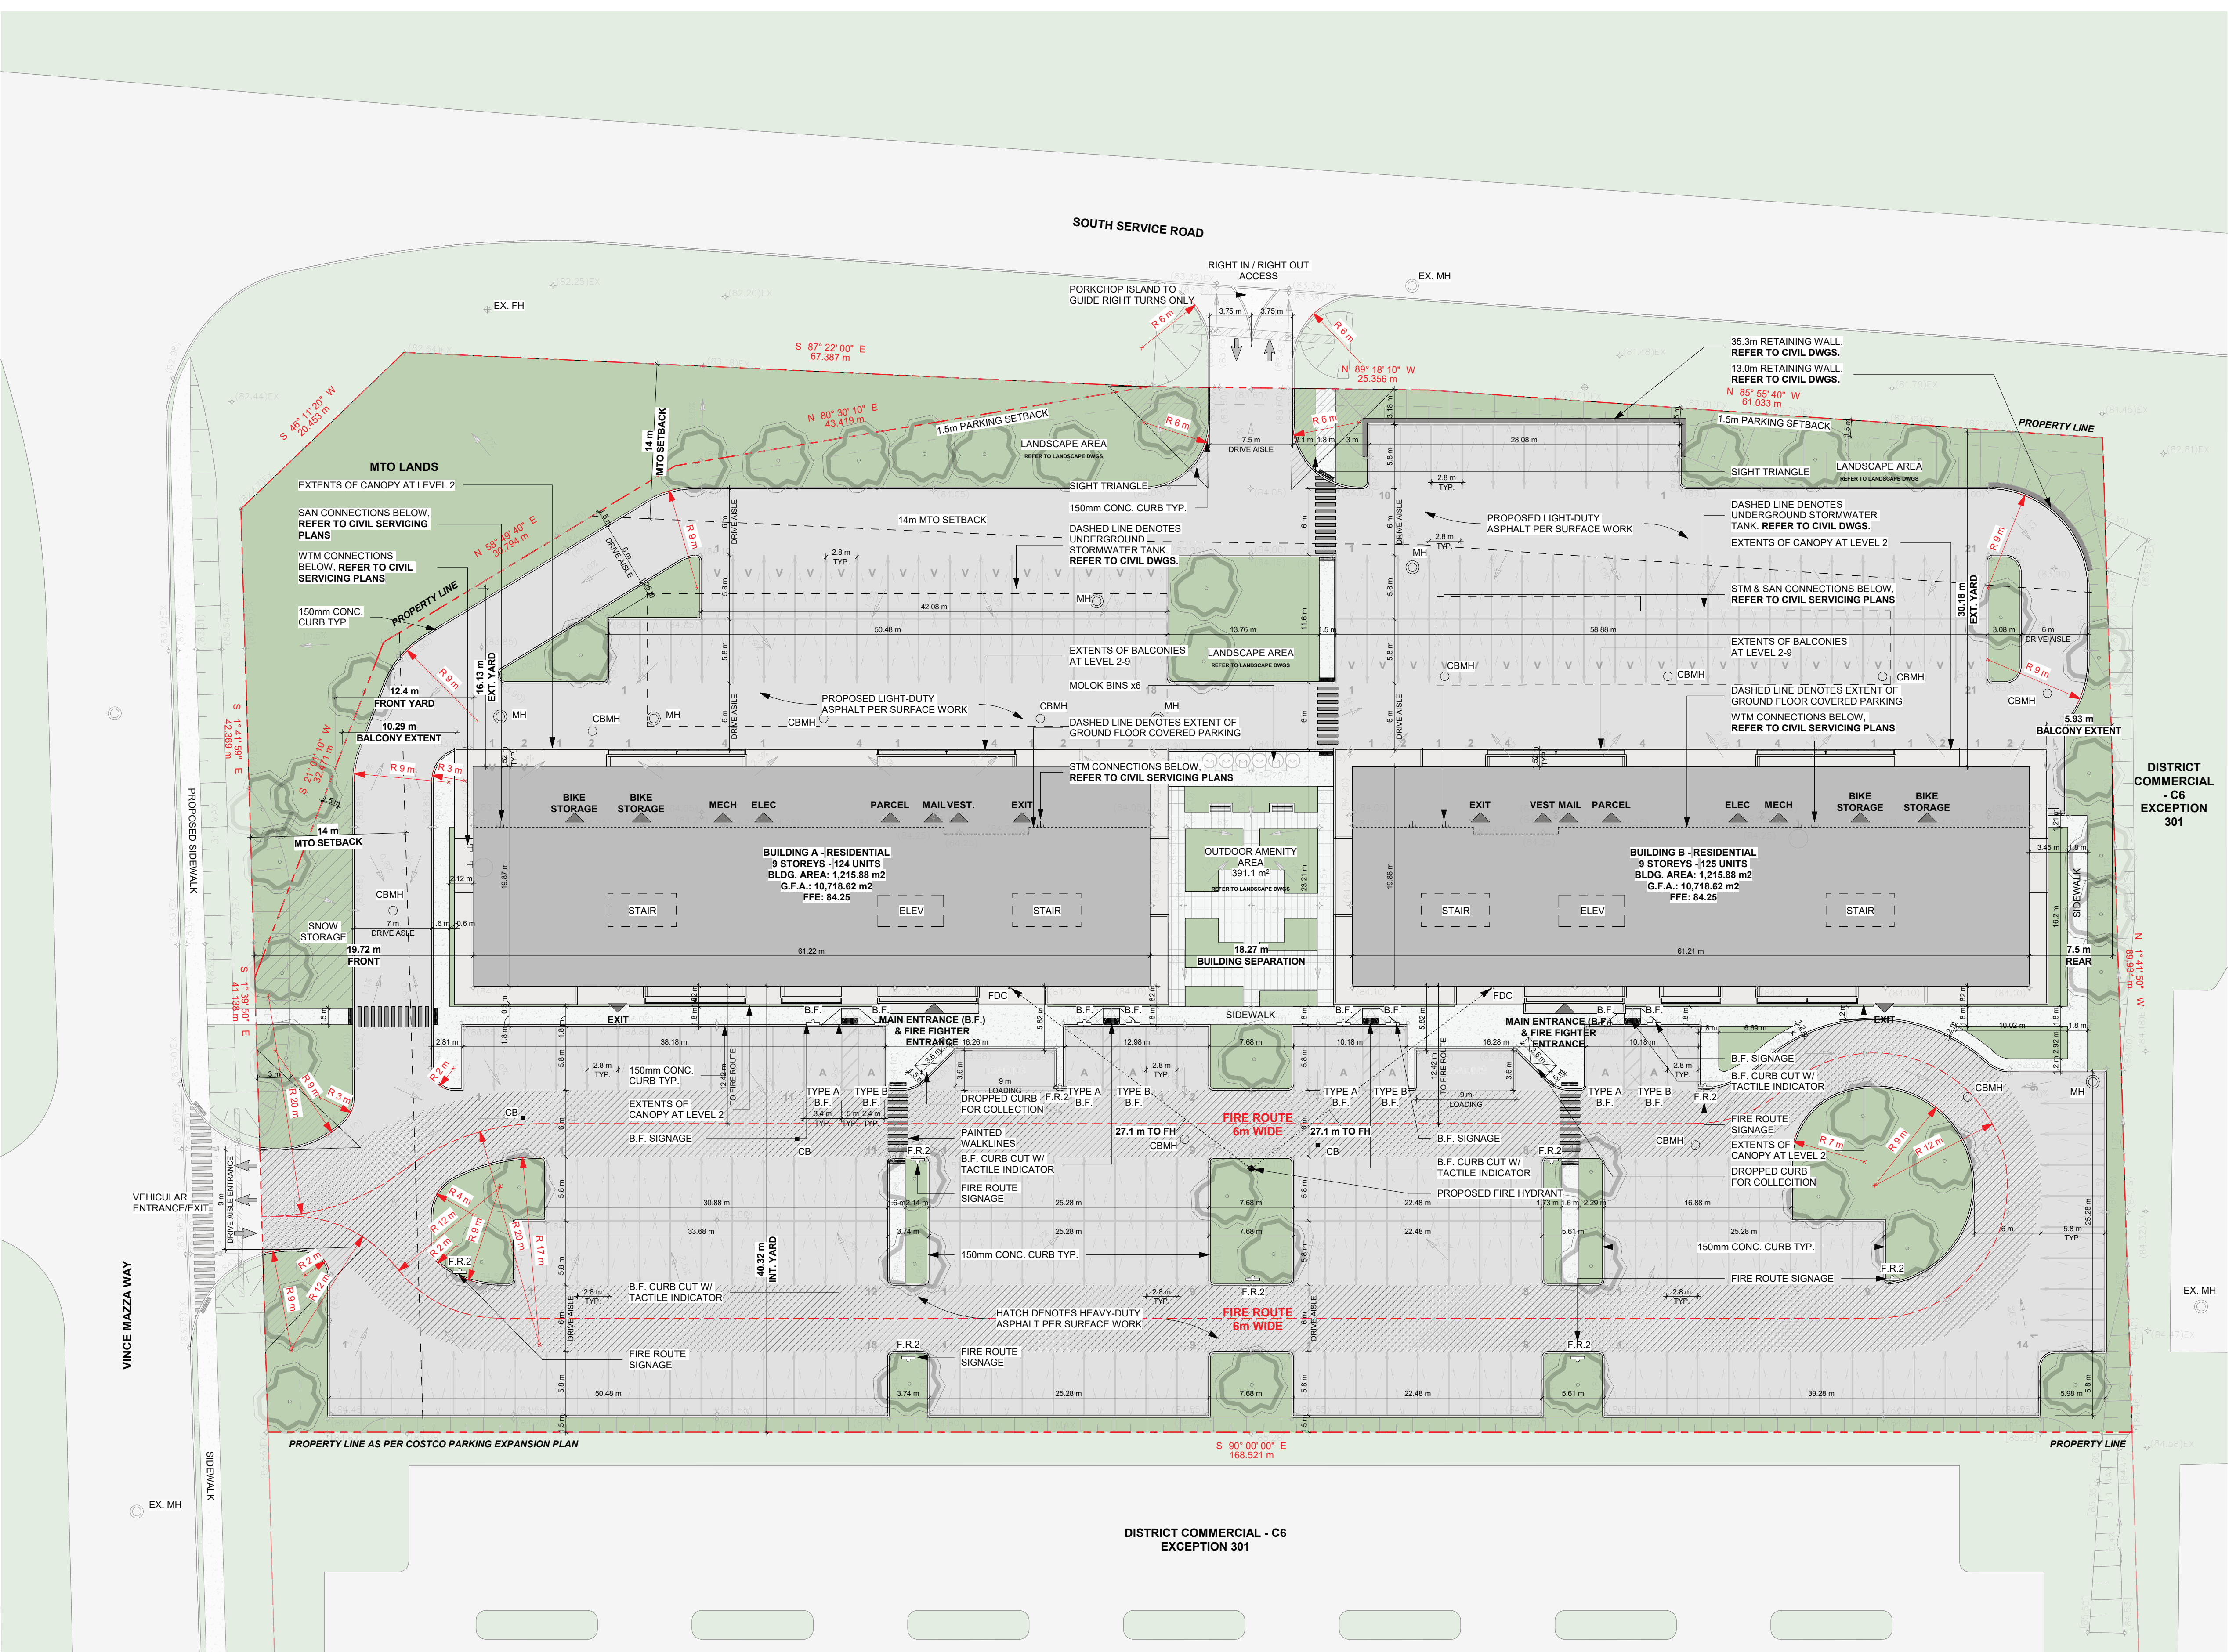

1 SITE PLAN
A.002. 1 : 300

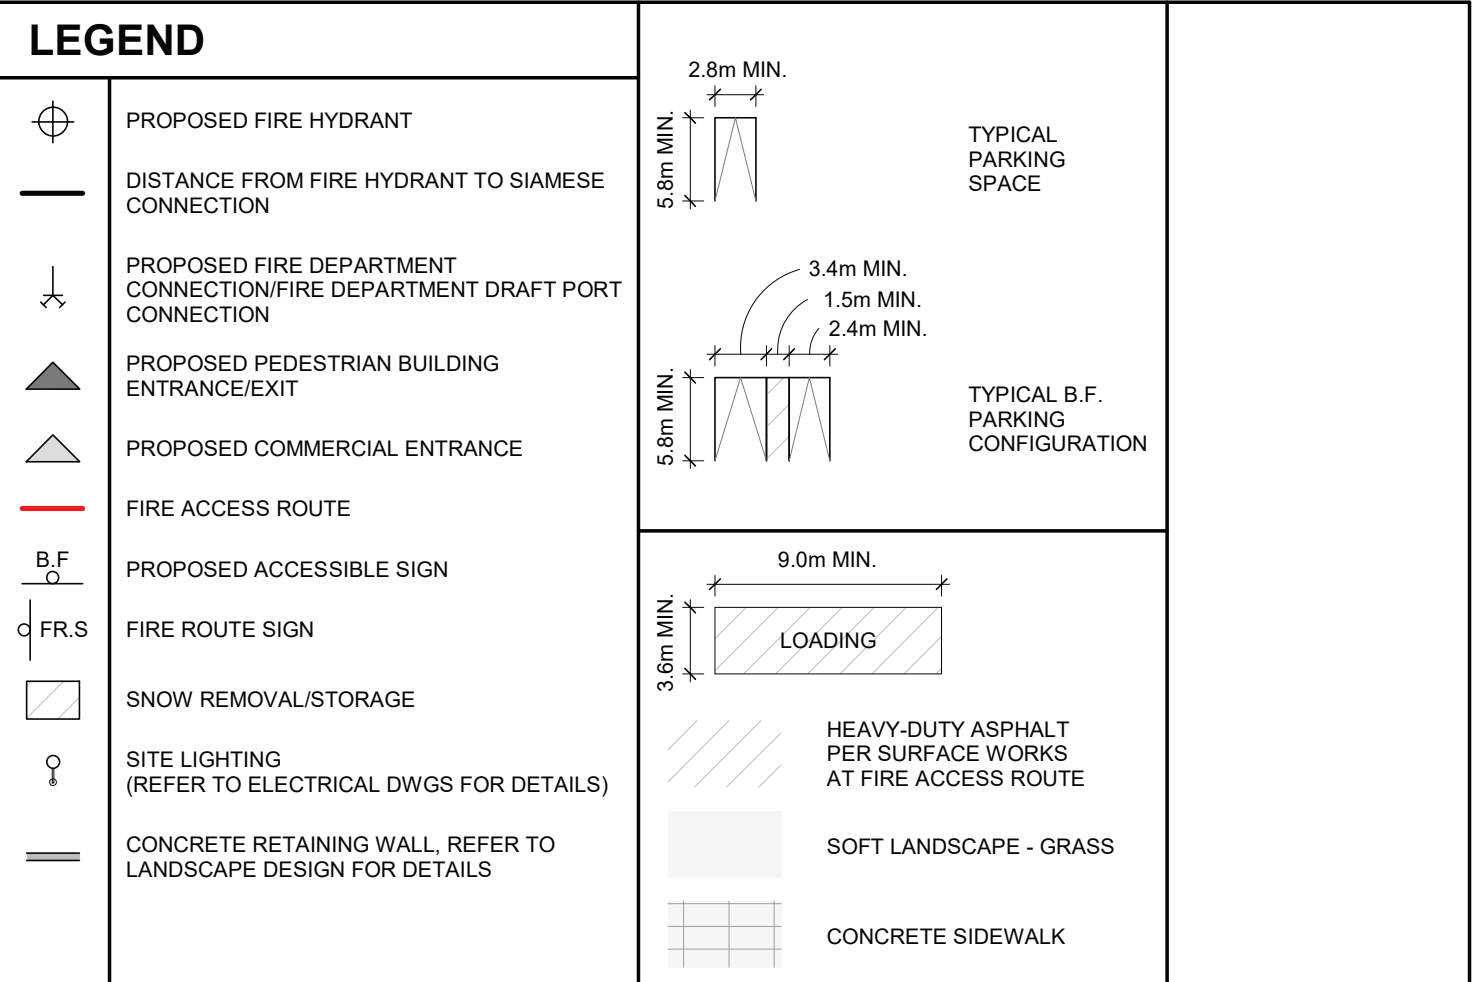


1. T.3.2.3.1.D. ; GROUP "C" RESIDENTIAL, SPRINKLERED
2. T.3.2.3.7 MINIMUM CONSTRUCTION REQUIREMENTS FOR EXPOSING BUILDING FACES.
NOTE: A2 AMENITY SPACES IN ALL BUILDINGS ARE DEDICATED TO ALL BLDG RESIDENTS ONLY, NOT FOR GENERAL PUBLIC.
NOTE: REFER TO A.008, A.009 DWGS FOR UPO CALCS.

BUILDING A		
	GROUP TYPE	L.D
NORTH FACADE	C	16.13 m
EAST FACADE	C	9.14 m
SOUTH FACADE	C	40.32 m
WEST FACADE	C	14.51 m

BUILDING A	
	GROUP TYPE
AMENITY	A2
LOUNGE	A2
LEASE OFFICE	C

BUILDING B		
	GROUP TYPE	L.D
NORTH FACADE	C	30.18 m
EAST FACADE	C	7.50 m
SOUTH FACADE	C	40.32 m
WEST FACADE	C	9.14 m

BUILDING B	
	GROUP TYPE
AMENITY	A2
LOUNGE	A2
LEASE OFFICE	C

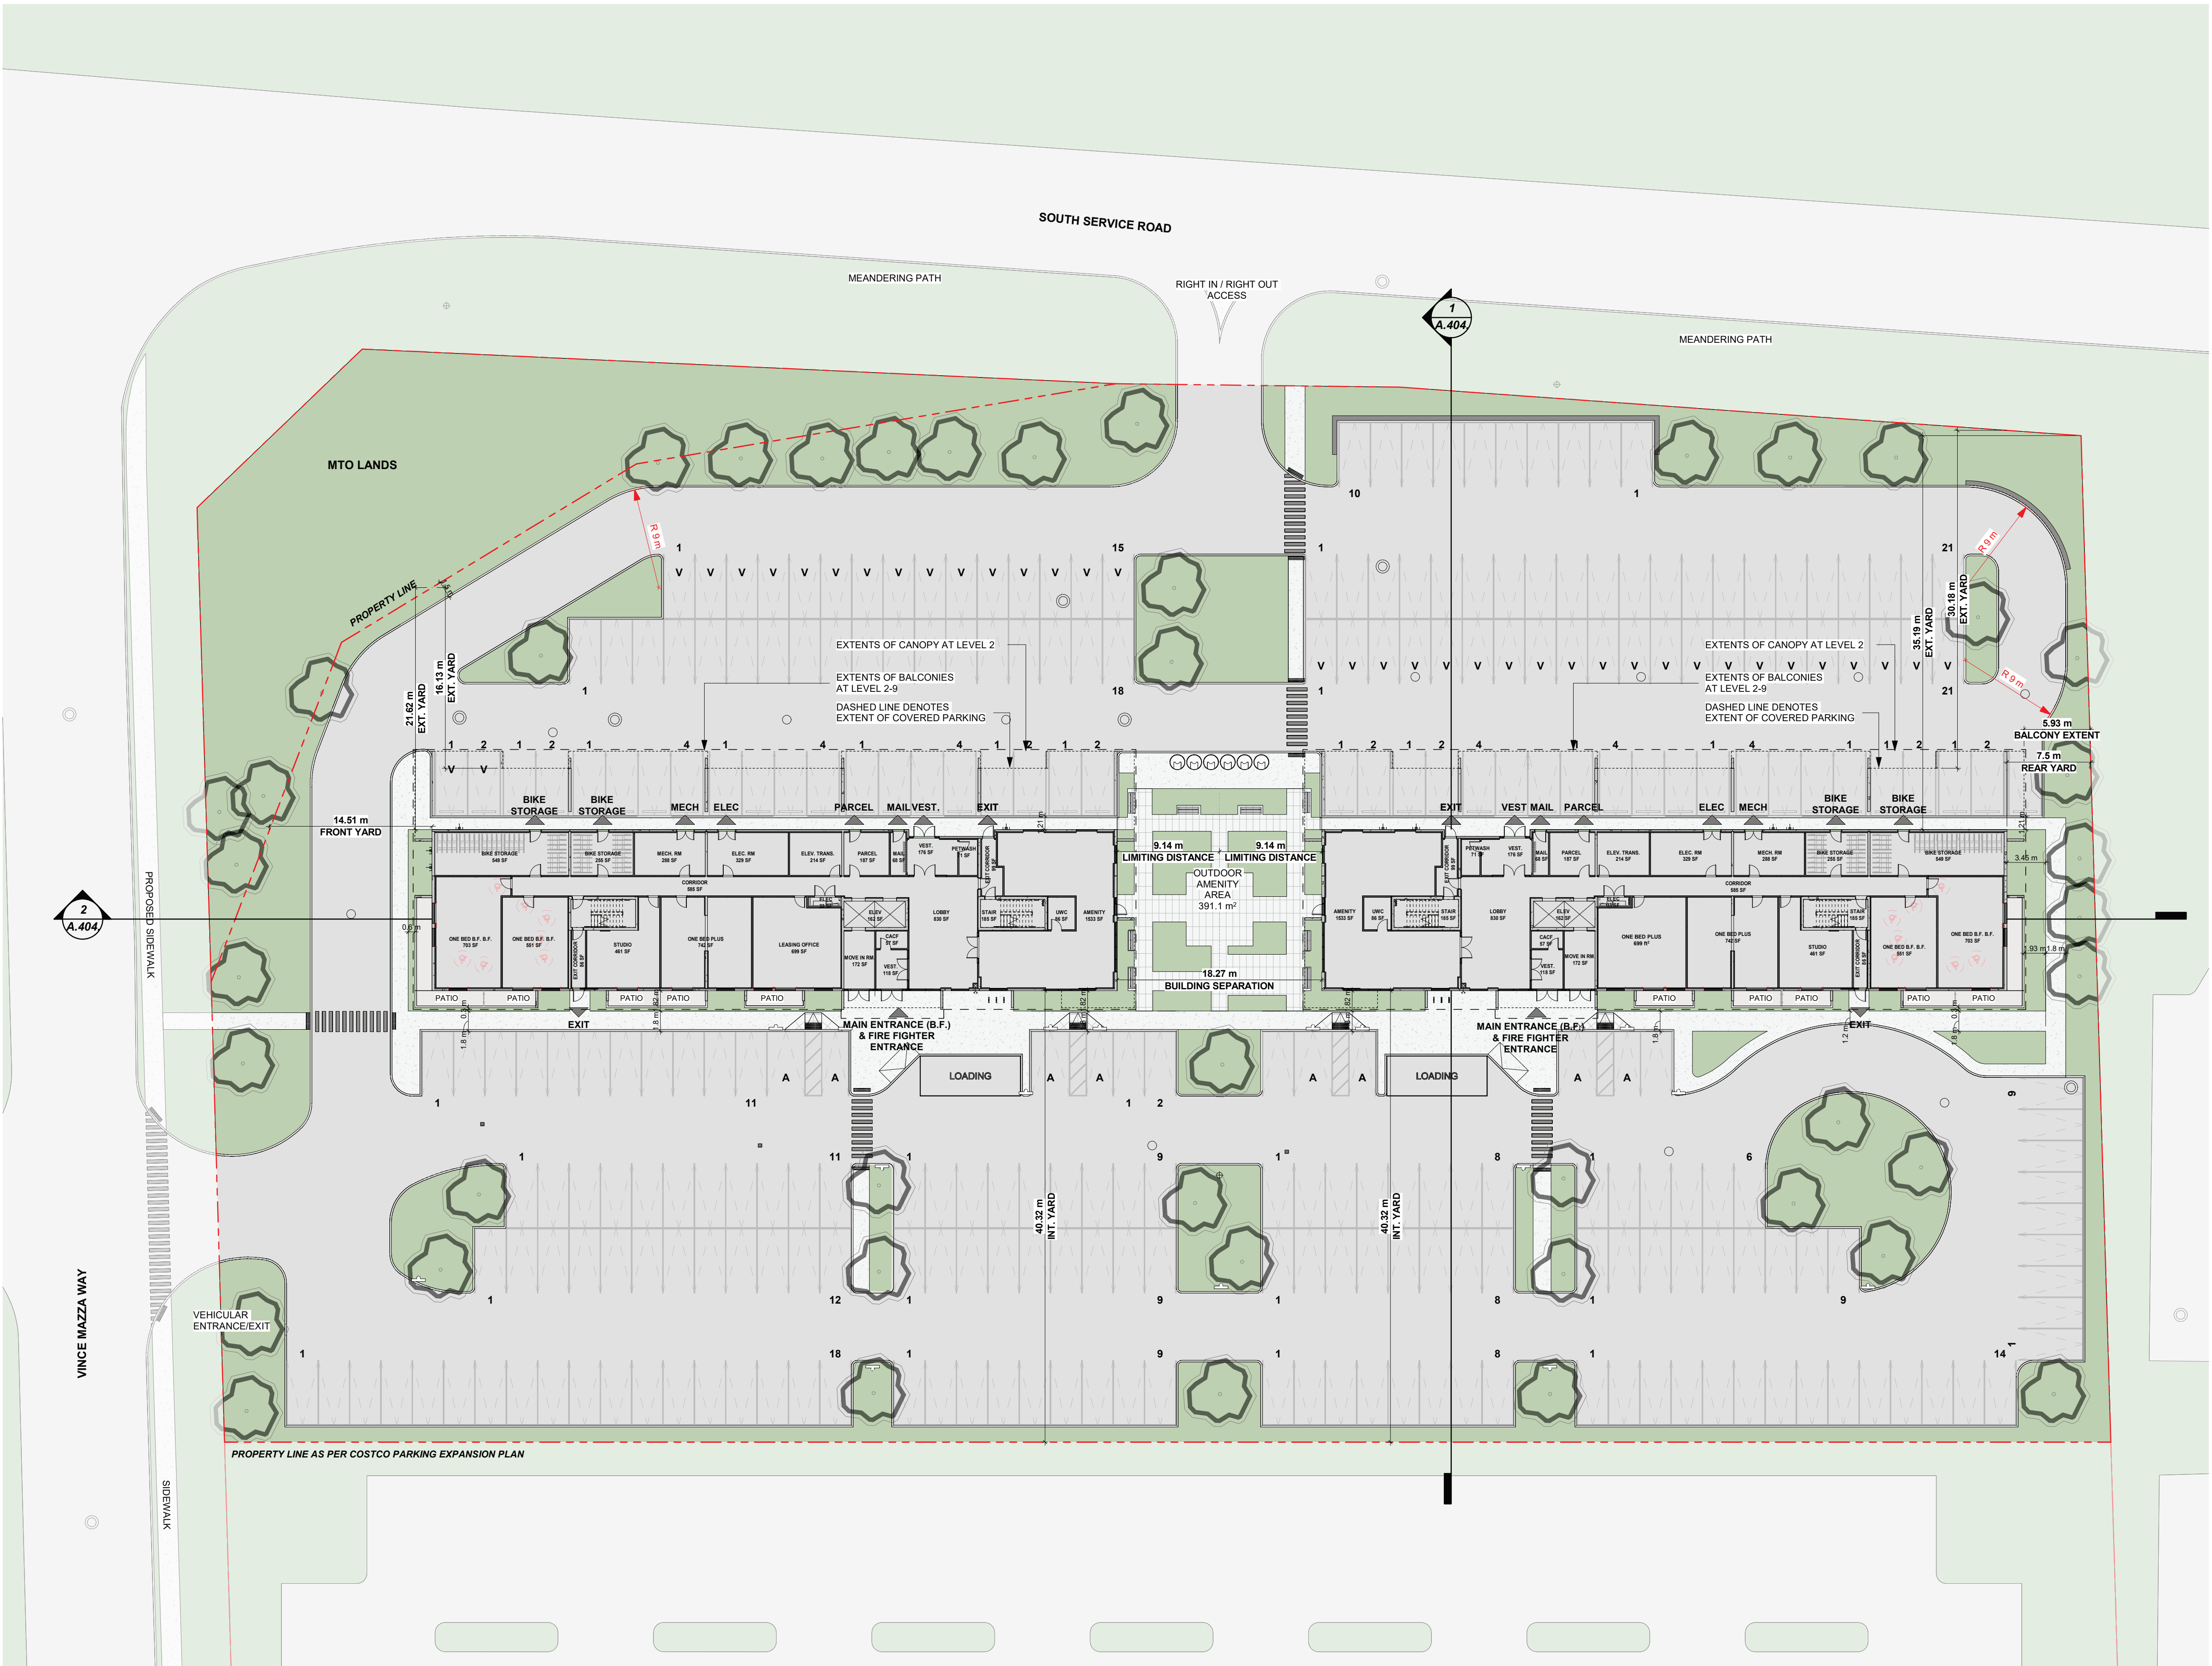

1 GROUND FLOOR
A.004 1 : 300

255 DUFFERIN AVE. BRANTFORD, ON N7T 4S2
226.225.1543; patrick@pdarch.ca; www.pdarch.ca

PATRICK DAVID TROTTER
ARCHITECTS
LICENCE 5270

CLIENT
livwell
DEVELOPMENTS

ASSOCIATION WITH
FastTrack
BY STUBBE'S

DESIGN + VIRTUAL BUILD
BIMstudio Inc. T: 647 309 7543
E: bim@bimstudio.ca
636 KING ST W, 3RD FLR,
TORONTO, ON, M5V 1M7

GENERAL DISCLAIMER
1. ALL CONSTRUCTION TO MEET THE CURRENT REQUIREMENTS OF THE ONTARIO BUILDING CODE AND ZONING BY-LAWS.
2. CONTRACTOR TO CHECK AND VERIFY ALL DIMENSIONS, ASSEMBLIES, AND TAGS PRIOR TO CONSTRUCTION. DO NOT SCALE THE DRAWINGS. REPORT ANY DISCREPANCIES TO THE ARCHITECT.
3. THIS DRAWING TO BE READ IN CONJUNCTION WITH ALL RELEVANT SPECIFICATIONS, ARCHITECTURAL, STRUCTURAL, CIVIL, MECHANICAL, ELECTRICAL DRAWINGS, GEOTECHNICAL REPORT(S) & ENVIRONMENTAL REPORT(S).
4. ARCHITECTURAL DRAWINGS SHALL NOT BE REPRODUCED WITHOUT CONSENT FROM THIS ARCHITECT.


PROJECT
1310 South Service Rd, Stoney Creek - 2
RESIDENTIAL BUILDINGS (9 STOREYS),
TOTAL 249 UNITS
ADDRESS
1310 SOUTH SERVICE ROAD, HAMILTON, ON
CLIENT
LIVWELL

SUBMITTED FOR/REVISION


1	Issued for ZBA	2026/10/01	BIM
---	----------------	------------	-----

SHEET NAME
SITE PLAN - OBC SPATIAL
SEPARATION
SCALE
As indicated

SHEET SIZE 24"x36"
ISSUE DATE 10/01/26
PROJECT # 26-17 PDTA
DRAWN BY BIM
CHECKED BY PDTA
A.004.

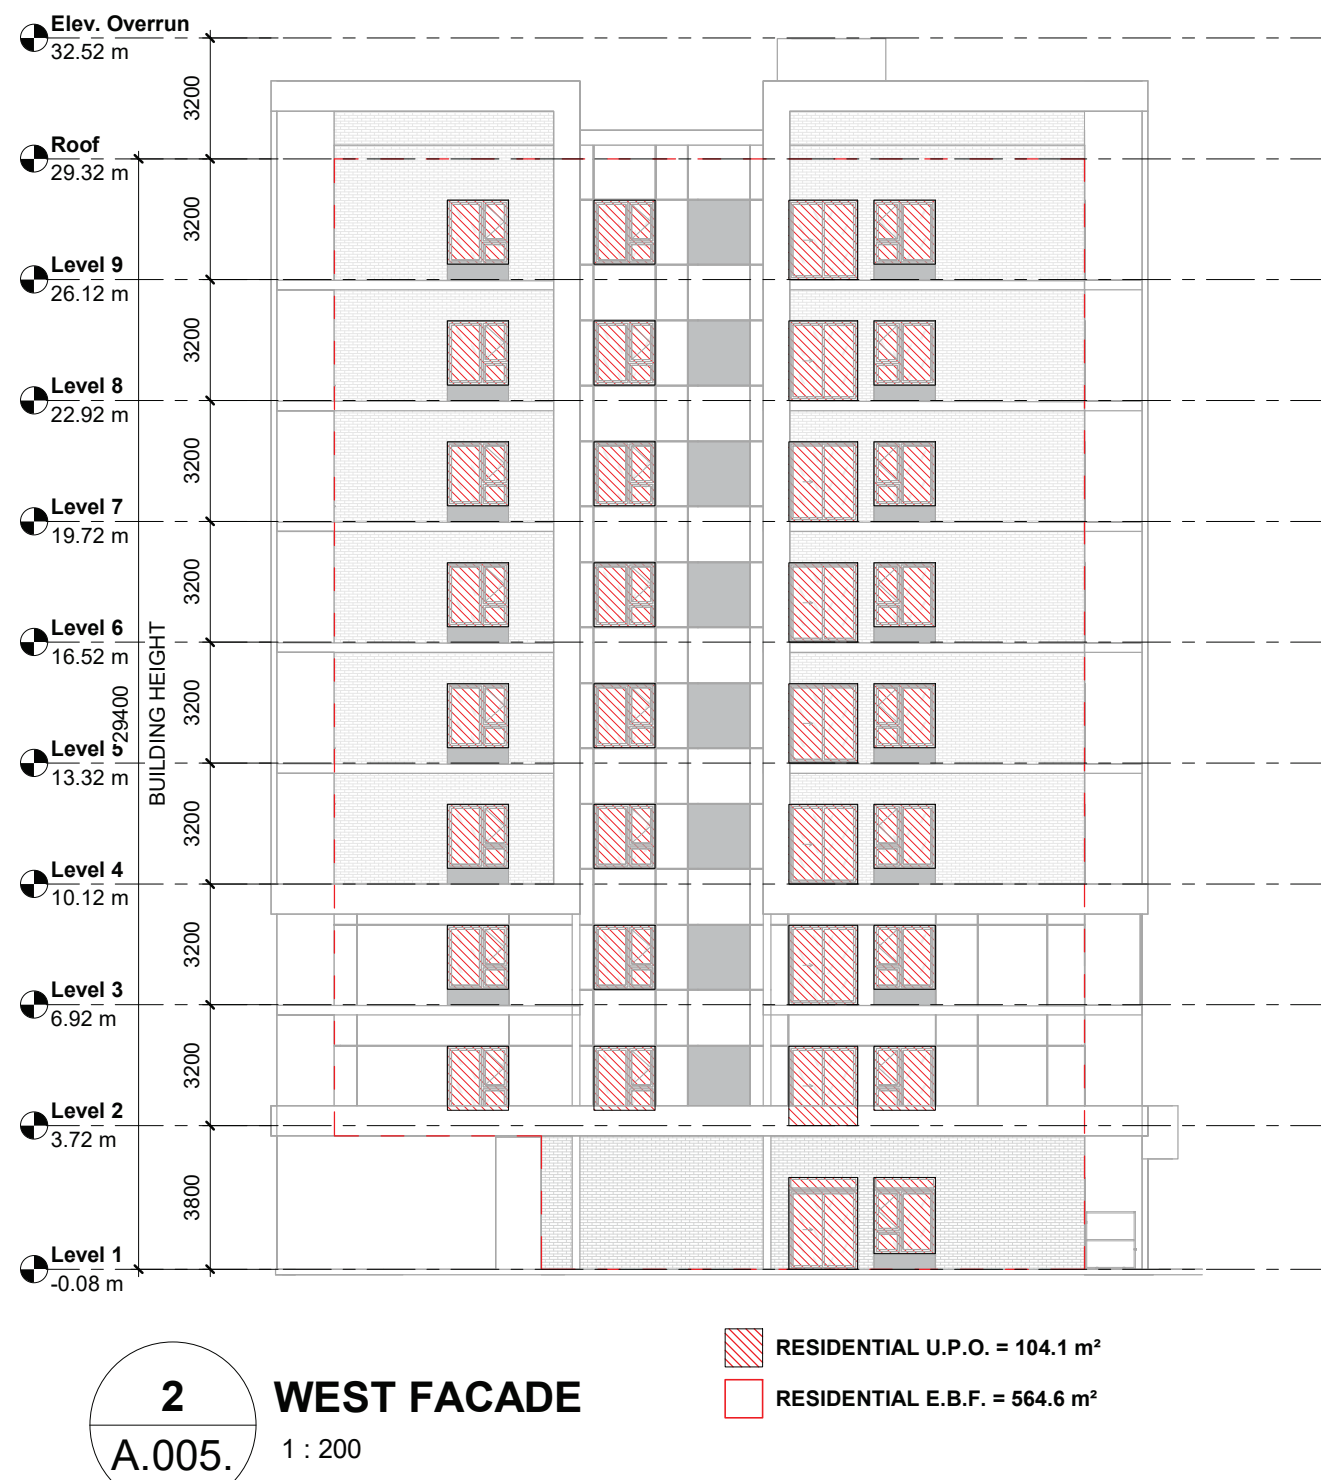

BUILDING A		RESIDENTIAL - OBC T.3.2.3.1.D. SPRINKLERED						
	GROUP	E.B.F.	L.D.	U.P.O. PERM.	U.P.O. PROP.	F.R.R.	CONSTR. REQ.	CLADD. REQ.
NORTH FACE	C	1799.7 m²	16.1 m	100%	31%			
SOUTH FACE	C	1799.7 m²	40.3 m	100%	26%			
EAST FACE	C	564.6 m²	9.1 m	100%	21%			
WEST FACE	C	564.6 m²	14.5 m	100%	18%			

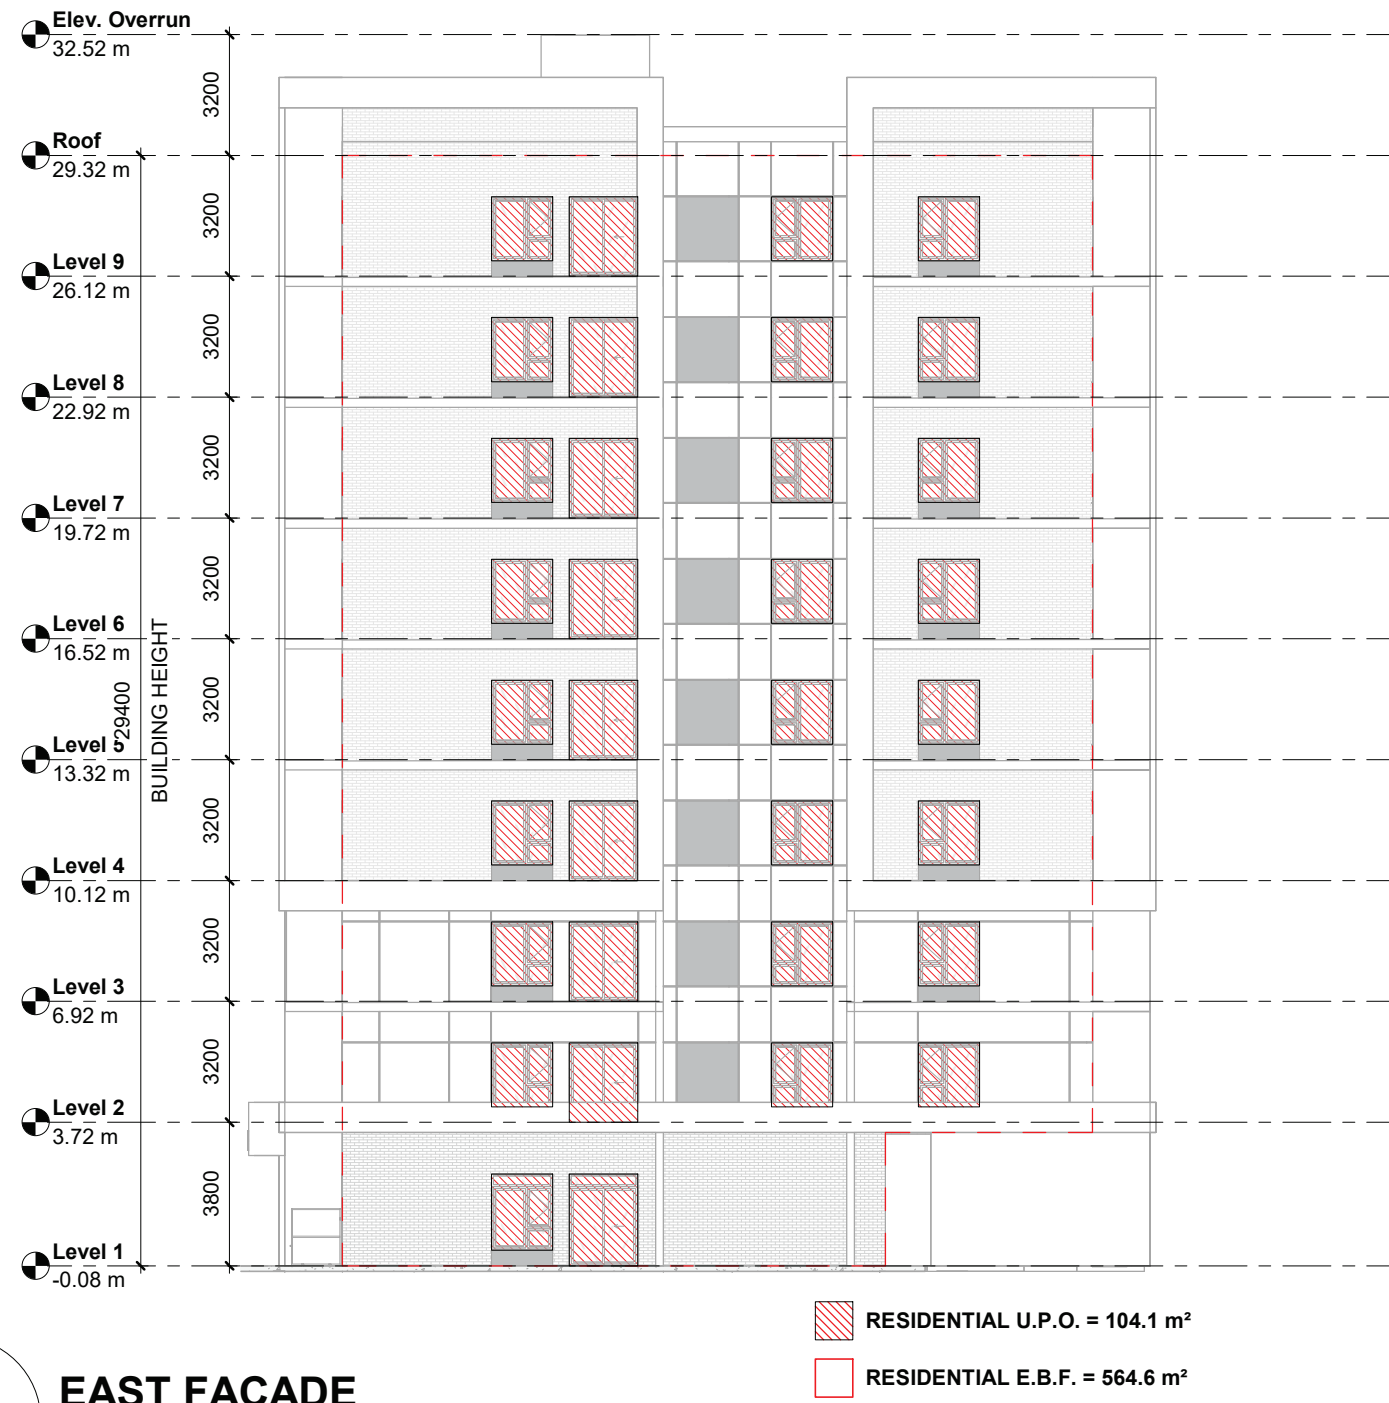

1 EAST FACADE
A.006. 1 : 200



2 NORTH FACADE
A.006. 1 : 200




3 WEST FACADE
A.006. 1 : 200



4 SOUTH FACADE
A.006. 1 : 200

BUILDING B		RESIDENTIAL - OBC T.3.2.3.1.D. SPRINKLERED						
	GROUP	E.B.F.	L.D.	U.P.O. PERM.	U.P.O. PROP.	F.R.R.	CONSTR. REQ.	CLADD. REQ.
NORTH FACE	C	1799.7 m²	30.2 m	100%	31%			
SOUTH FACE	C	1799.7 m²	40.3 m	100%	26%			
EAST FACE	C	584.0 m²	7.5 m	66%	21%			
WEST FACE	C	584.0 m²	9.1 m	100%	18%			

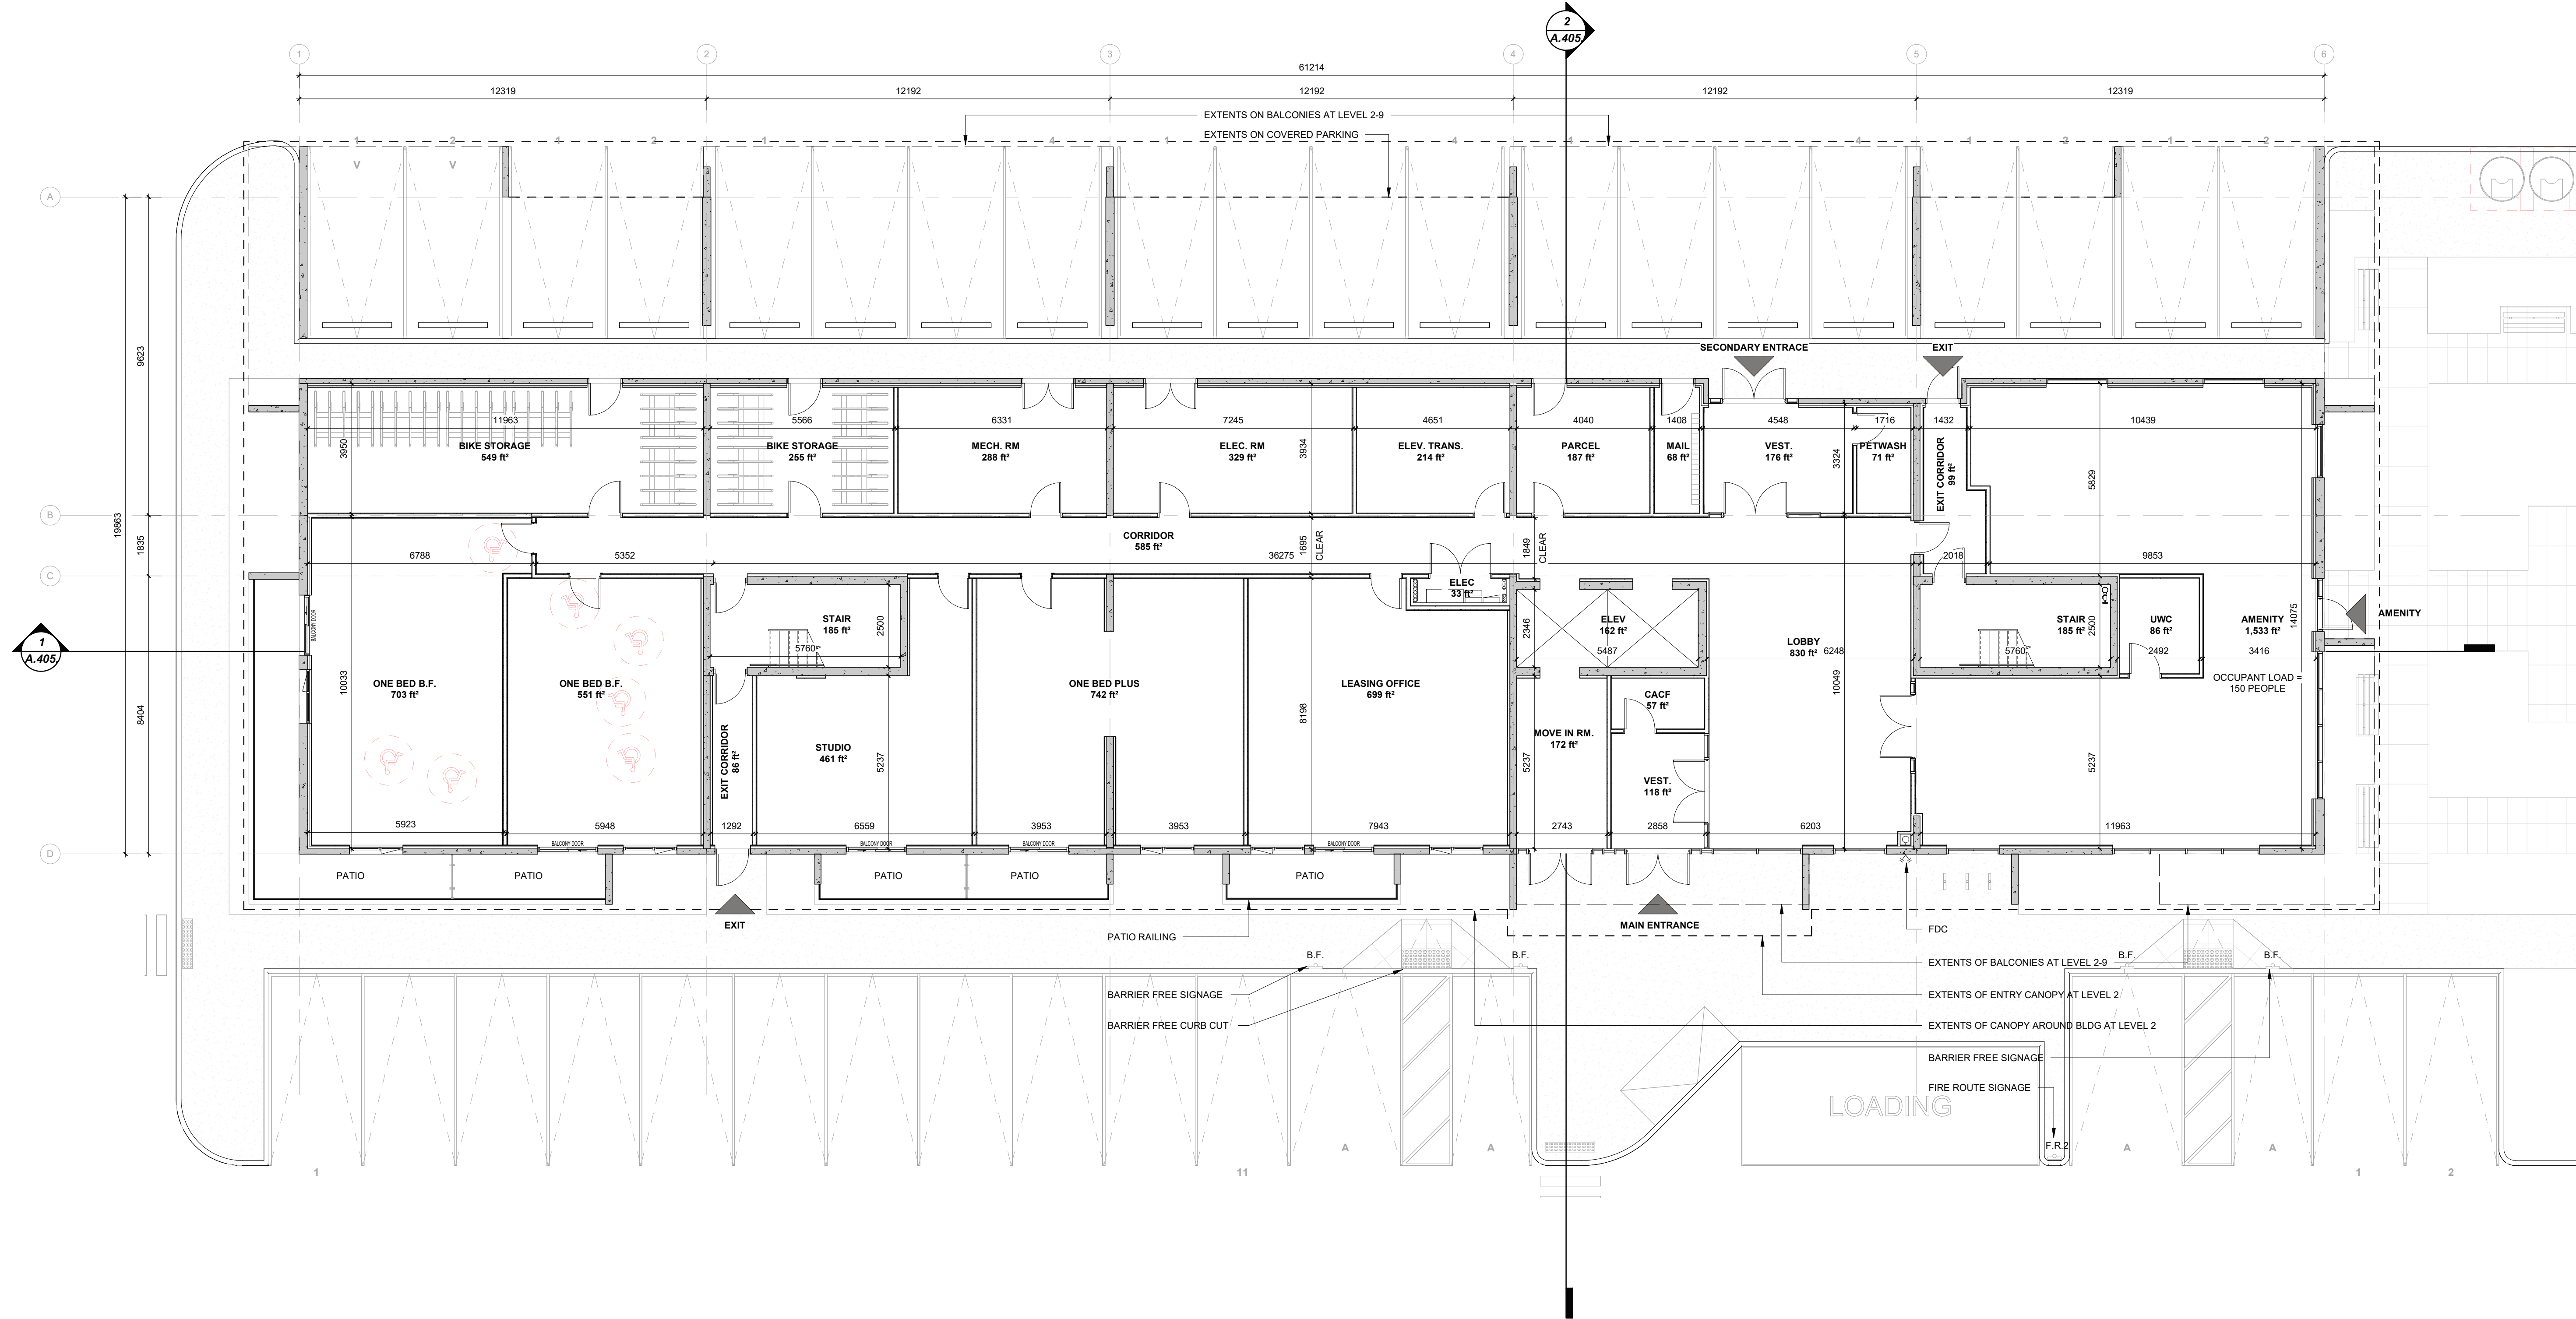

1 GROUND FLOOR - BLDG A
A.100. 1:100

AREA SCHEDULE - LEVEL 1				
Name	Area	Count	Count Ratio	
ONE BED B.F.	51 m² ... 65 m²	2	50%	
ONE BED PLUS	69 m²	1	25%	
STUDIO	43 m²	1	25%	
Grand Total:		4	100%	

255 DUFFERIN AVE. BRANTFORD, ON N6T 4S2
226.225.1943 patrick@pdarch.ca www.pdarch.ca

PATRICK DAVID TROTTER
ARCHITECT
LICENCE 5270

CLIENT
livwell
DEVELOPMENTS

ASSOCIATION WITH
FastTrack
BY STUBBE'S

DESIGN + VIRTUAL BUILD
BIMstudio Inc. T: 647 309 7543
E: bim@bimstudio.ca
636 KING ST W. 3RD FLR,
TORONTO, ON, M5V 1M7

GENERAL DISCLAIMER

1. ALL CONSTRUCTION TO MEET THE CURRENT REQUIREMENTS OF THE ONTARIO BUILDING CODE AND ZONING BY-LAWS.

2. CONTRACTOR TO CHECK AND VERIFY ALL DIMENSIONS, ASSEMBLIES, AND TAGS PRIOR TO CONSTRUCTION. DO NOT SCALE THE DRAWINGS. REPORT ANY DISCREPANCIES TO THE ARCHITECT.

3. THIS DRAWING TO BE READ IN CONJUNCTION WITH ALL RELEVANT SPECIFICATIONS, ARCHITECTURAL, STRUCTURAL, CIVIL, MECHANICAL, ELECTRICAL DRAWINGS, GEOTECHNICAL REPORT(S) & ENVIRONMENTAL REPORT(S).

4. ARCHITECTURAL DRAWINGS SHALL NOT BE REPRODUCED WITHOUT CONSENT FROM THIS ARCHITECT.

PROJECT

1310 South Service Rd, Stoney Creek - 2
RESIDENTIAL BUILDINGS (9 STOREYS),
TOTAL 249 UNITS

ADDRESS

1310 SOUTH SERVICE ROAD, HAMILTON, ON

CLIENT

LIVWELL

SUBMITTED FOR/REVISION

1	Issued for ZBA	2026/10/01	BIM
---	----------------	------------	-----

SHEET NAME

GROUND FLOOR PLAN BLDG A

SCALE

1:100

SHEET SIZE 24"x36"


ISSUE DATE 10/01/26

PROJECT # 26-17 PDTA

DRAWN BY BIM


CHECKED BY PDTA

A.100.

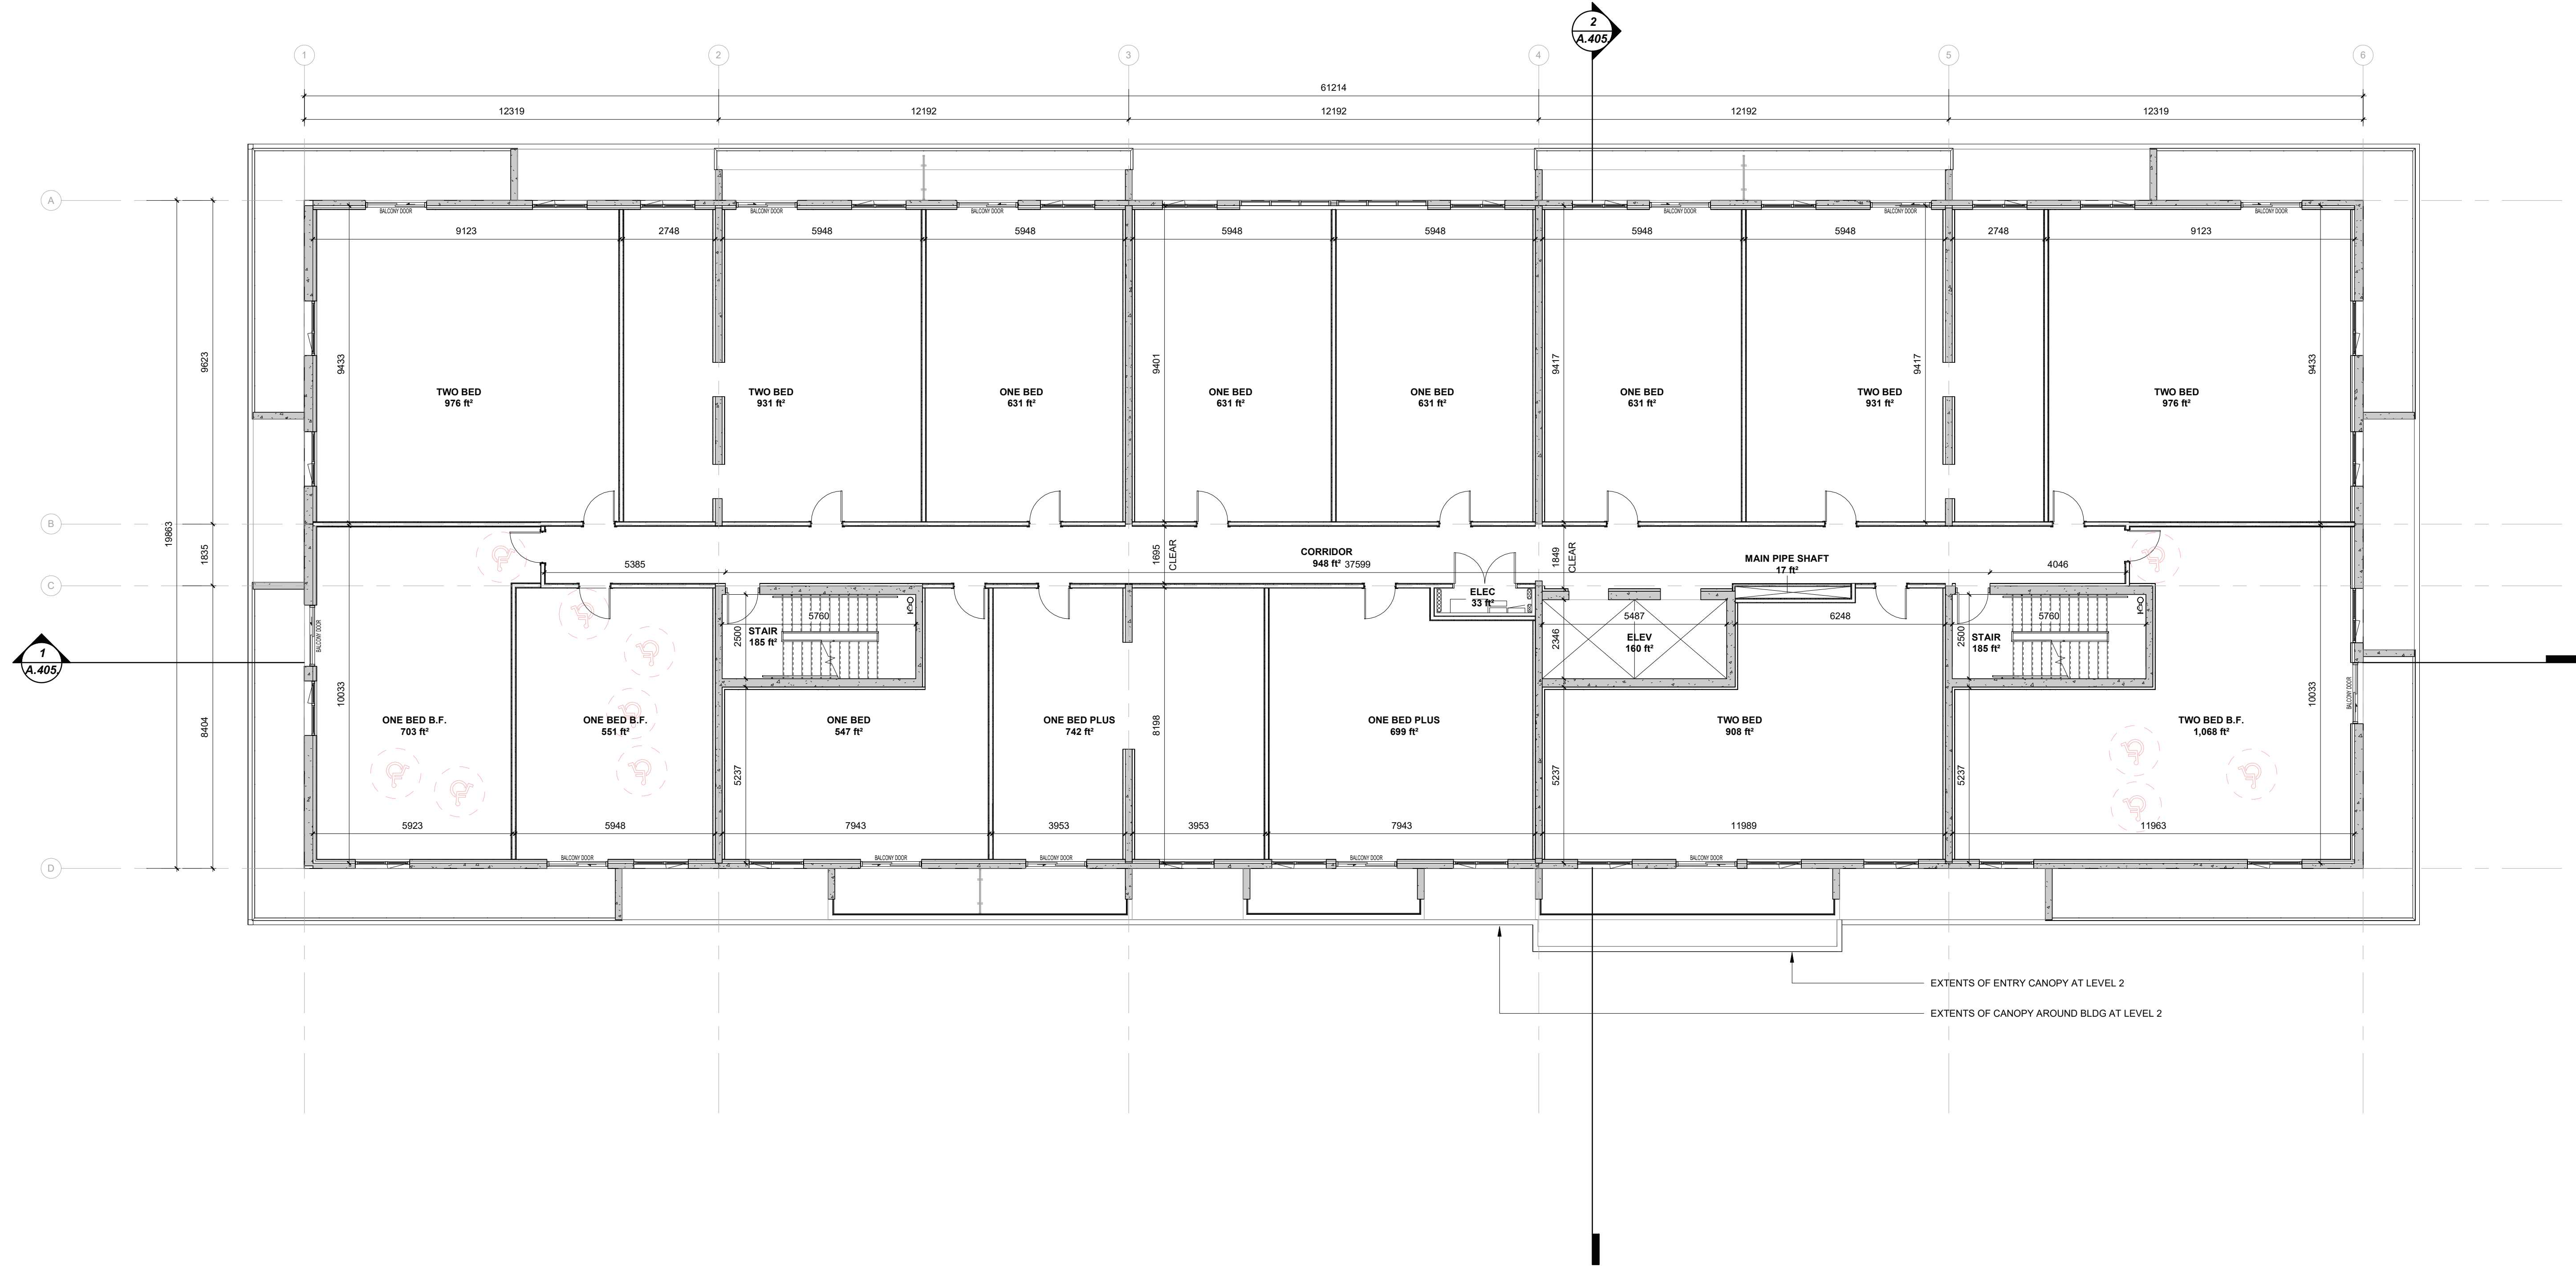

1 TYPICAL FLOOR - BLDG A
A.101. 1 : 100

AREA SCHEDULE - TYP LEVEL				
Name	Area	Count	Count Ratio	
ONE BED	51 m² ... 59 m²	5	33%	
ONE BED B.F.	51 m² ... 65 m²	2	13%	
ONE BED PLUS	65 m² ... 69 m²	2	13%	
TWO BED	84 m² ... 91 m²	5	33%	
TWO BED B.F.	99 m²	1	7%	
Grand Total:		15	100%	

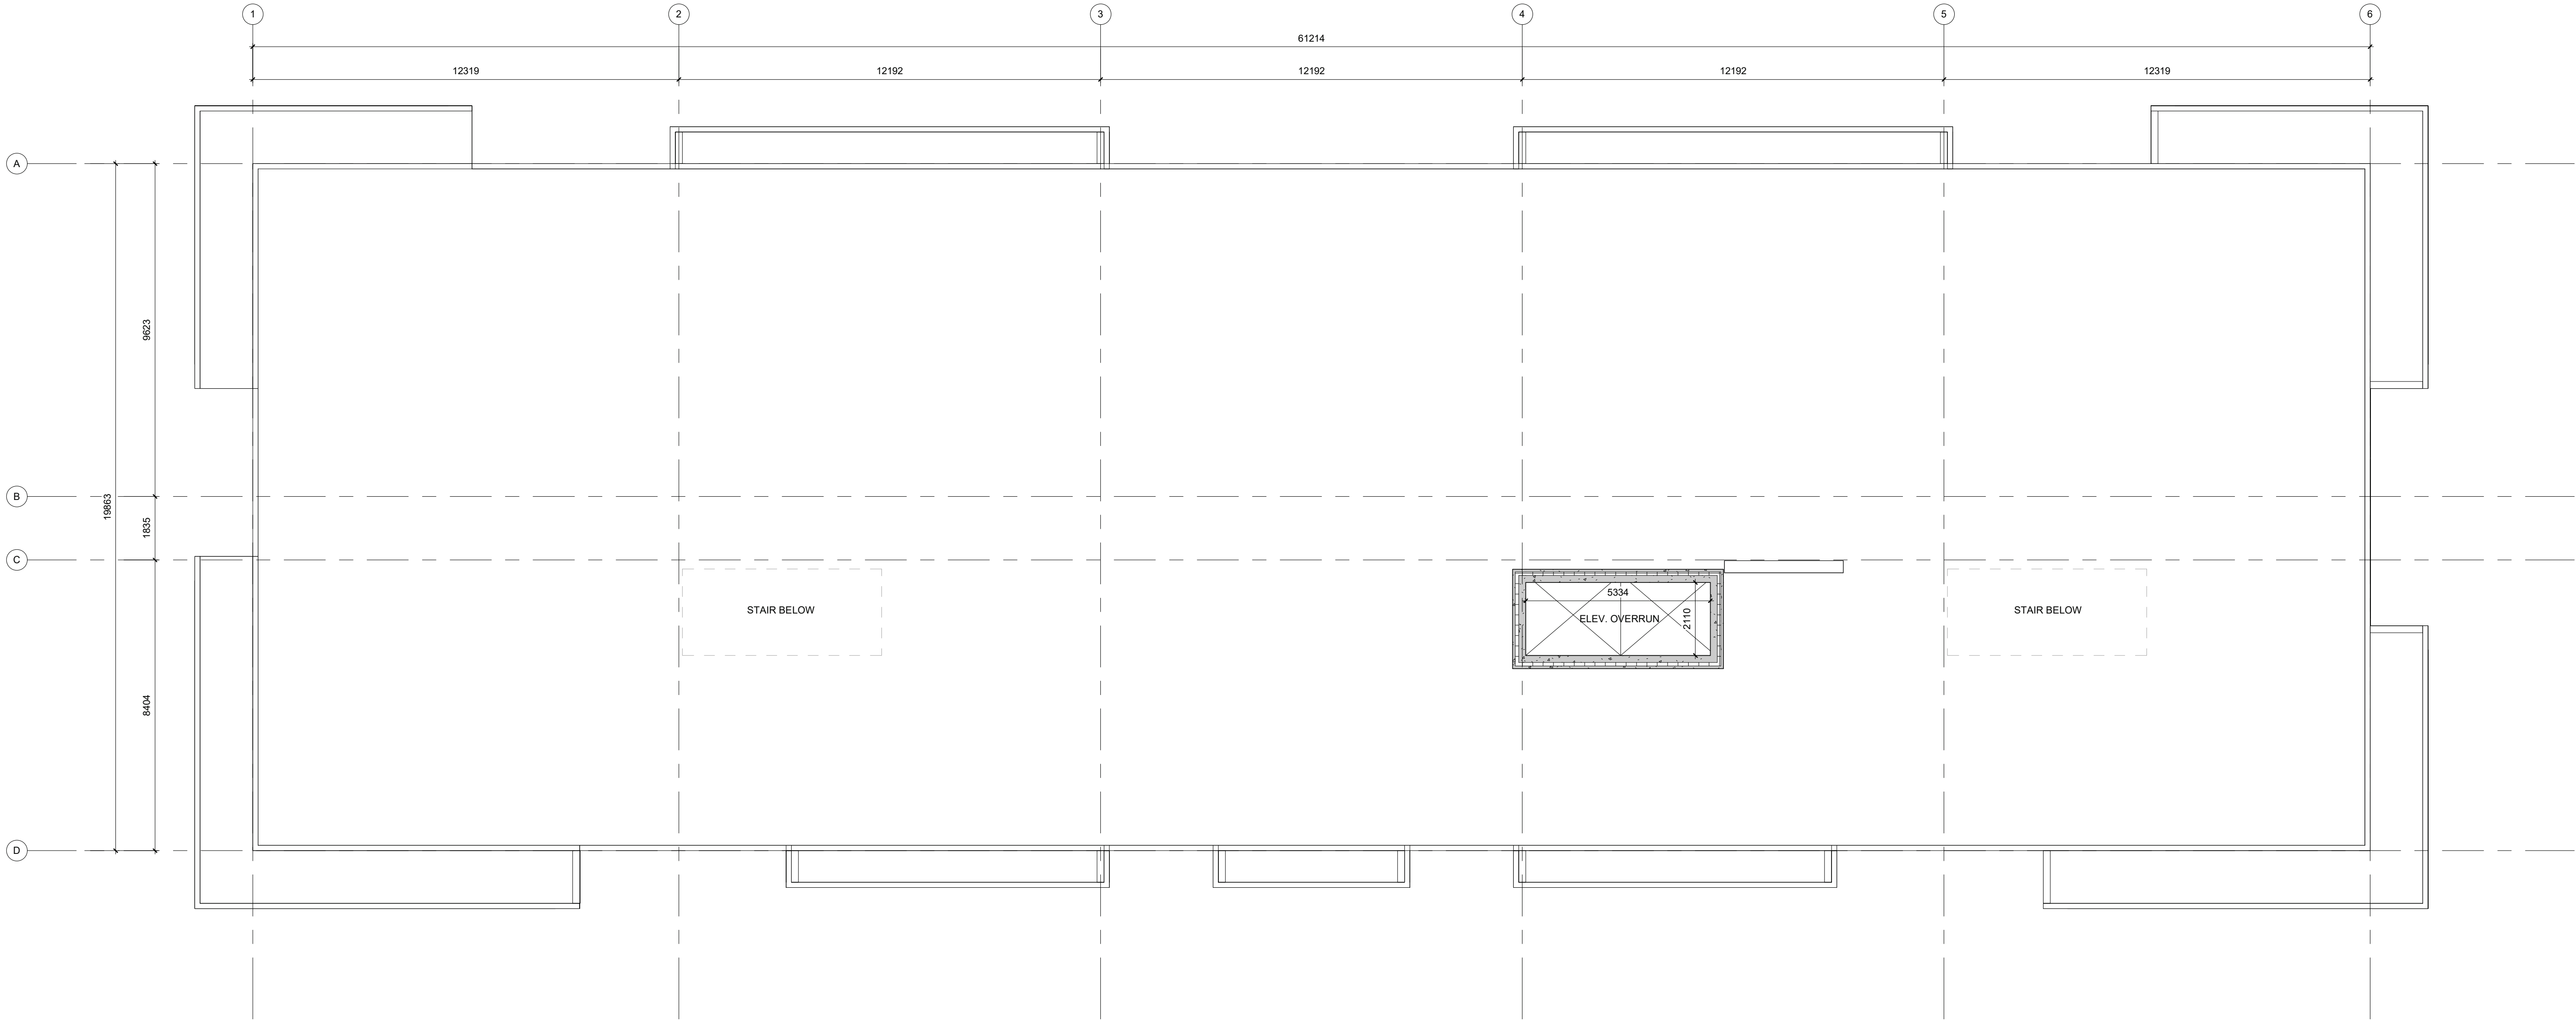

1
A.102. **ROOF PLAN BLDG A.**
1 : 100



PAKCE, DAVID TROTTER

ARCHITECT

360 DUFFERIN AVE. SUITE 200, ONTARIO, ON N6T 4G2

226.259.1415, pakce@pakce.ca, www.pakce.ca

ONTARIO ASSOCIATION

OF

ARCHITECTS

PATRICK DAVID TROTTER

6270

livewell

DEVELOPMENTS

FastTrack

BY STUDIOS

BIM

STUDIO

DESIGN • VIRTUAL BUILD

BIMstudio Inc. T: 647.309.7543

E: bim@bimstudio.ca

636 KING ST W, 3RD FLR,

TORONTO, ON M5V 1M7

GENERAL DISCLAIMER

1. ALL CONSTRUCTION TO MEET THE CURRENT REQUIREMENTS OF THE ONTARIO BUILDINGS CODE AND ZONING BY-LAWS.

2. CONTRACTOR TO CHECK AND VERIFY ALL DIMENSIONS, ASSEMBLIES, AND TAGS PRIOR TO CONSTRUCTION. DO NOT SCALE THE DRAWINGS. REPORT ANY DISCREPANCIES TO THE ARCHITECT.

3. THIS DRAWING TO BE READ IN CONJUNCTION WITH THE RELEVANT SPECIFICATIONS, ARCHITECTURAL STRUCTURAL, CIVIL, MECHANICAL, ELECTRICAL DRAWINGS, GEOTECHNICAL REPORT(S) & ENVIRONMENTAL REPORT(S).

4. ARCHITECTURAL DRAWINGS SHALL NOT BE REPRODUCED WITHOUT CONSENT FROM THIS ARCHITECT.

PROJECT

1310 South Service Rd, Stoney Creek - 2 RESIDENTIAL BUILDINGS (9 STOREYS), TOTAL 249 UNITS

ADDRESS

1310 SOUTH SERVICE ROAD, HAMILTON, ON

CLIENT

LIVWELL

SUBMITTED FOR/REVISION

1 Issued for ZBA

2026/10/01

BIM

SHEET NAME

GROUND FLOOR PLAN BLDG B

SCALE

1 : 100

SHEET SIZE

24"x36"

ISSUE DATE

10/01/26

PROJECT #

26-17 PDDTA


DRAWN BY

BIM

CHECKED BY

PDDTA

A.103.

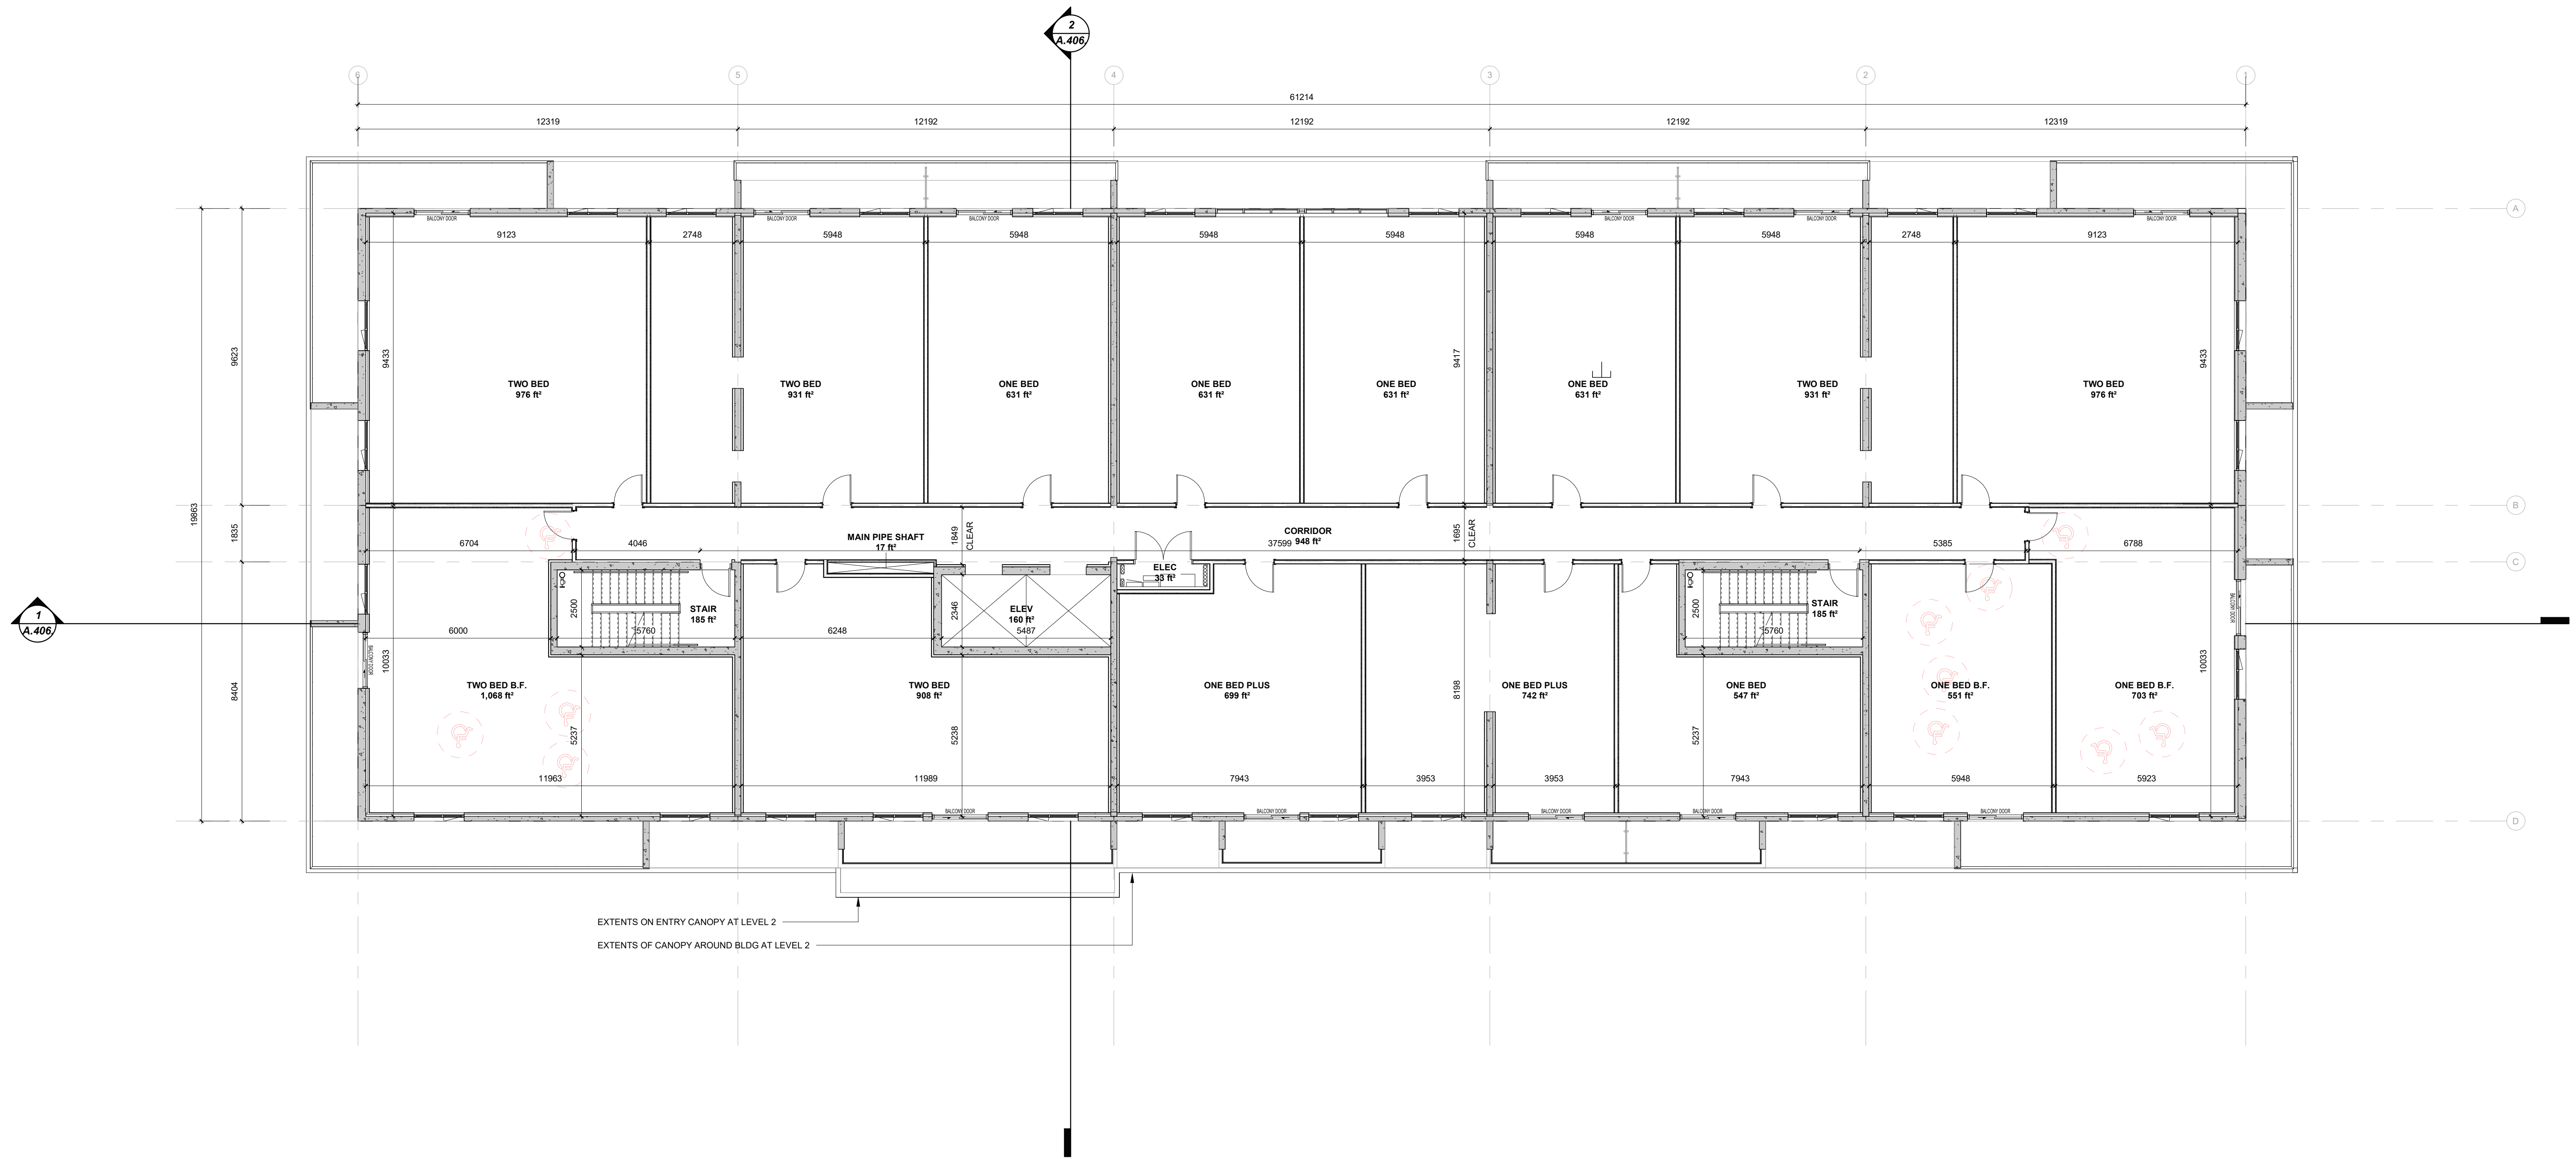

1
A.406

2
A.406


1
A.104.

TYPICAL FLOOR - BLDG B

1 : 100

AREA SCHEDULE - TYP LEVEL

Name	Area	Count	Count Ratio
ONE BED	51 m ² ... 59 m ²	5	33%
ONE BED		5	33%
ONE BED B.F.	51 m ² ... 65 m ²	2	13%
ONE BED B.F.		2	13%
ONE BED PLUS	65 m ² ... 69 m ²	2	13%
ONE BED PLUS		2	13%
TWO BED	84 m ² ... 91 m ²	5	33%
TWO BED		5	33%
TWO BED B.F.	99 m ²	1	7%
TWO BED B.F.		1	7%
Grand Total:		15	100%

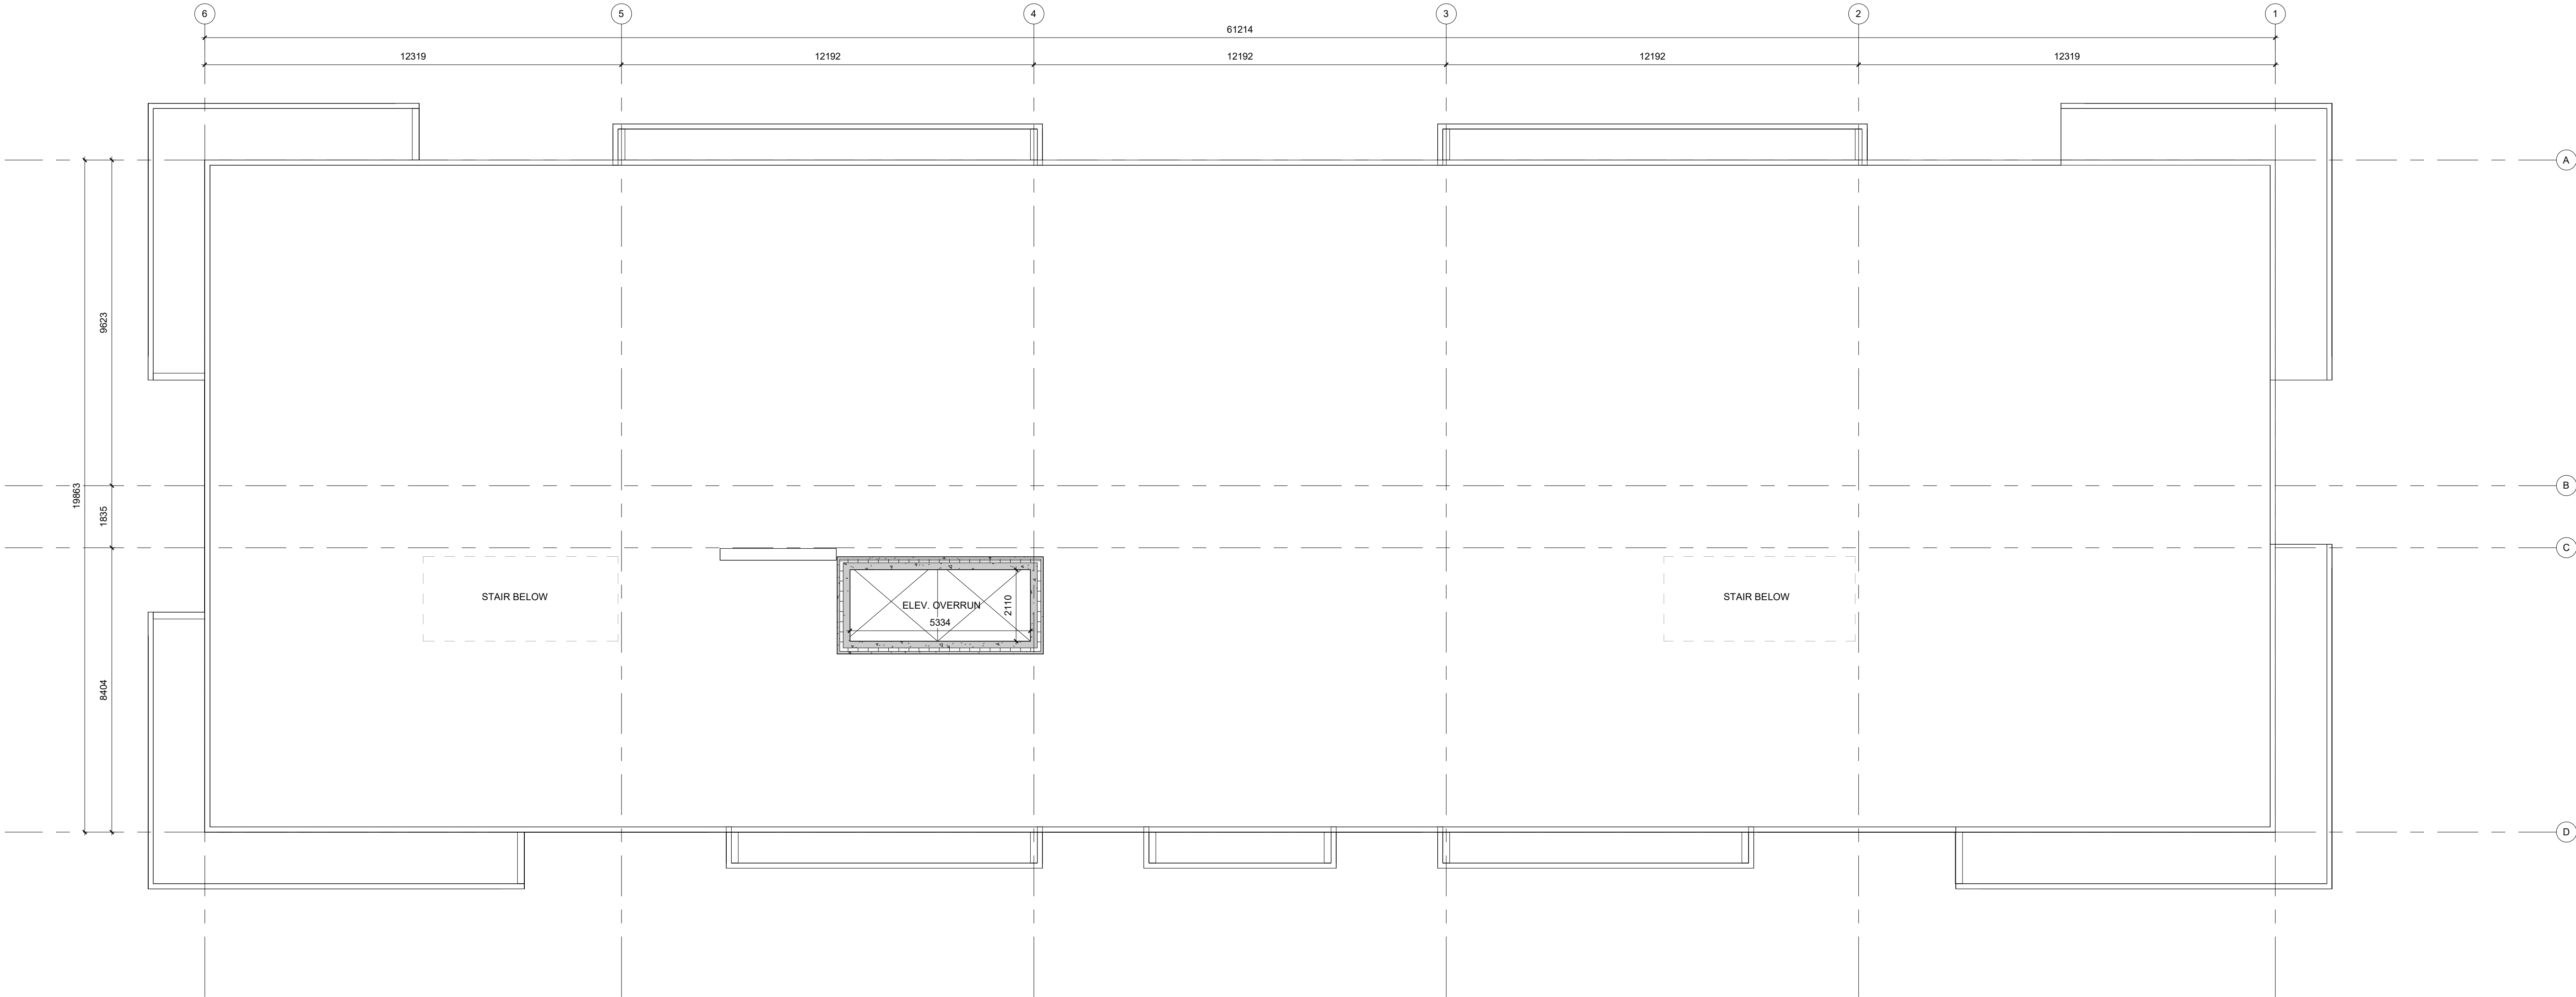

1 ROOF PLAN BLDG B.
A.105. 1 : 100



BLDG A - MATERIAL SCHEDULE - EAST		
Material	Area	
Stubbe - Precast Panel - Black (2132-30)	6 m²	
Stubbe - Precast Panel - Charcoal Brick	236 m²	
Stubbe - Precast Panel - Dark Gray	8 m²	
Stubbe - Precast Panel - White	202 m²	

1 BUILDING A ELEVATION - EAST
A.400. 1 : 200



BLDG A - MATERIAL SCHEDULE - NORTH		
Material	Area	
Stubbe - Precast Panel - Black (2132-30)	22 m²	
Stubbe - Precast Panel - Charcoal Brick	710 m²	
Stubbe - Precast Panel - Dark Gray	12 m²	
Stubbe - Precast Panel - Light Gray	9 m²	
Stubbe - Precast Panel - White	365 m²	
Stubbe - Precast Panel - White Brick	133 m²	

3 BUILDING A ELEVATION - NORTH
A.400. 1 : 200



BLDG A - MATERIAL SCHEDULE - WEST		
Material	Area	
Stubbe - Precast Panel - Black (2132-30)	34 m²	
Stubbe - Precast Panel - Charcoal Brick	251 m²	
Stubbe - Precast Panel - Dark Gray	2 m²	
Stubbe - Precast Panel - Gray Brick	43 m²	
Stubbe - Precast Panel - White	160 m²	

2 BUILDING A ELEVATION - WEST
A.400. 1 : 200



BLDG A - MATERIAL SCHEDULE - SOUTH		
Material	Area	
Stubbe - Precast Panel - Black (2132-30)	29 m²	
Stubbe - Precast Panel - Charcoal Brick	514 m²	
Stubbe - Precast Panel - Dark Gray	12 m²	
Stubbe - Precast Panel - Two tone Gray	241 m²	
Stubbe - Precast Panel - White	566 m²	

4 BUILDING A ELEVATION - SOUTH
A.400. 1 : 200

LEGEND			
PAINTED PRECAST PANEL - BLACK	PAINTED PRECAST PANEL - DARK GREY	PAINTED PRECAST PANEL - WHITE	PAINTED PRECAST PANEL - LIGHT GRAY
PRECAST RUNNING BOND BRICK VENEER - CHARCOAL	PRECAST RUNNING BOND BRICK VENEER - TWO TONE GREY	PRECAST RUNNING BOND BRICK VENEER - WHITE BRICK	

255 DUFFERIN AVE. BRANTFORD, ON N7T 4S2
226.255.1943 patrick@pdarch.ca www.pdarch.ca

PATRICK DAVID TROTTER
ARCHITECT
L10000
L10000

livewell
DEVELOPMENTS

FastTrack
BY STUBBE'S

DESIGN + VIRTUAL BUILD
BIMstudio Inc. T: 647 309 7543
E: bim@bimstudio.ca
636 KING ST W, 3RD FLR,
TORONTO, ON, M5V 1M7

GENERAL DISCLAIMER

1. ALL CONSTRUCTION TO MEET THE CURRENT REQUIREMENTS OF THE ONTARIO BUILDING CODE AND ZONING BY-LAWS.

2. CONTRACTOR TO CHECK AND VERIFY ALL DIMENSIONS, ASSEMBLIES, AND TAGS PRIOR TO CONSTRUCTION. DO NOT SCALE THE DRAWINGS. REPORT ANY DISCREPANCIES TO THE ARCHITECT.

3. THIS DRAWING TO BE READ IN CONJUNCTION WITH ALL RELEVANT SPECIFICATIONS, ARCHITECTURAL, STRUCTURAL, CIVIL, MECHANICAL, ELECTRICAL DRAWINGS, GEOTECHNICAL REPORT(S) & ENVIRONMENTAL REPORT(S).

4. ARCHITECTURAL DRAWINGS SHALL NOT BE REPRODUCED WITHOUT CONSENT FROM THIS ARCHITECT.

PROJECT

1310 South Service Rd, Stoney Creek - 2
RESIDENTIAL BUILDINGS (9 STOREYS),
TOTAL 249 UNITS

ADDRESS

1310 SOUTH SERVICE ROAD, HAMILTON, ON

CLIENT

LIVWELL

SUBMITTED FOR/REVISION

1	Issued for ZBA	2026/10/01	BIM
---	----------------	------------	-----

SHEET NAME

BUILDING A ELEVATIONS

SCALE

As indicated

SHEET SIZE 24"x36"

ISSUE DATE 10/01/26

PROJECT # 26-17 PDTA

DRAWN BY BIM

CHECKED BY PDTA

A.400.



BLDG B - MATERIAL SCHEDULE - EAST		
Material	Area	
Stubbe - Precast Panel - Black (2132-30)	34 m²	
Stubbe - Precast Panel - Charcoal Brick	251 m²	
Stubbe - Precast Panel - Dark Gray	2 m²	
Stubbe - Precast Panel - Gray Brick	43 m²	
Stubbe - Precast Panel - White	160 m²	



BLDG B - MATERIAL SCHEDULE - NORTH		
Material	Area	
Stubbe - Precast Panel - Black (2132-30)	22 m²	
Stubbe - Precast Panel - Charcoal Brick	710 m²	
Stubbe - Precast Panel - Dark Gray	12 m²	
Stubbe - Precast Panel - Light Gray	9 m²	
Stubbe - Precast Panel - White	365 m²	
Stubbe - Precast Panel - White Brick	133 m²	

2 BUILDING B ELEVATION - EAST
A.401. 1 : 200



BLDG B - MATERIAL SCHEDULE - WEST		
Material	Area	
Stubbe - Precast Panel - Black (2132-30)	6 m²	
Stubbe - Precast Panel - Charcoal Brick	236 m²	
Stubbe - Precast Panel - Dark Gray	8 m²	
Stubbe - Precast Panel - Stonington Beige	0 m²	
Stubbe - Precast Panel - White	203 m²	

1 BUILDING B ELEVATION - NORTH
A.401. 1 : 200



BLDG B - MATERIAL SCHEDULE - SOUTH		
Material	Area	
Stubbe - Precast Panel - Black (2132-30)	29 m²	
Stubbe - Precast Panel - Charcoal Brick	514 m²	
Stubbe - Precast Panel - Dark Gray	12 m²	
Stubbe - Precast Panel - Two tone Gray Brick	241 m²	
Stubbe - Precast Panel - White	566 m²	

4 BUILDING B ELEVATION - WEST
A.401. 1 : 200

3 BUILDING B ELEVATION - SOUTH
A.401. 1 : 200

LEGEND			
PAINTED PRECAST PANEL - BLACK	PAINTED PRECAST PANEL - DARK GREY	PAINTED PRECAST PANEL - WHITE	PAINTED PRECAST PANEL - LIGHT GRAY
PRECAST RUNNING BOND BRICK VENEER - CHARCOAL	PRECAST RUNNING BOND BRICK VENEER - TWO TONE GREY	PRECAST RUNNING BOND BRICK VENEER - WHITE BRICK	




1 Site Elevation - South.
A.402. 1 : 200




2 Site Elevation - North.
A.402. 1 : 200




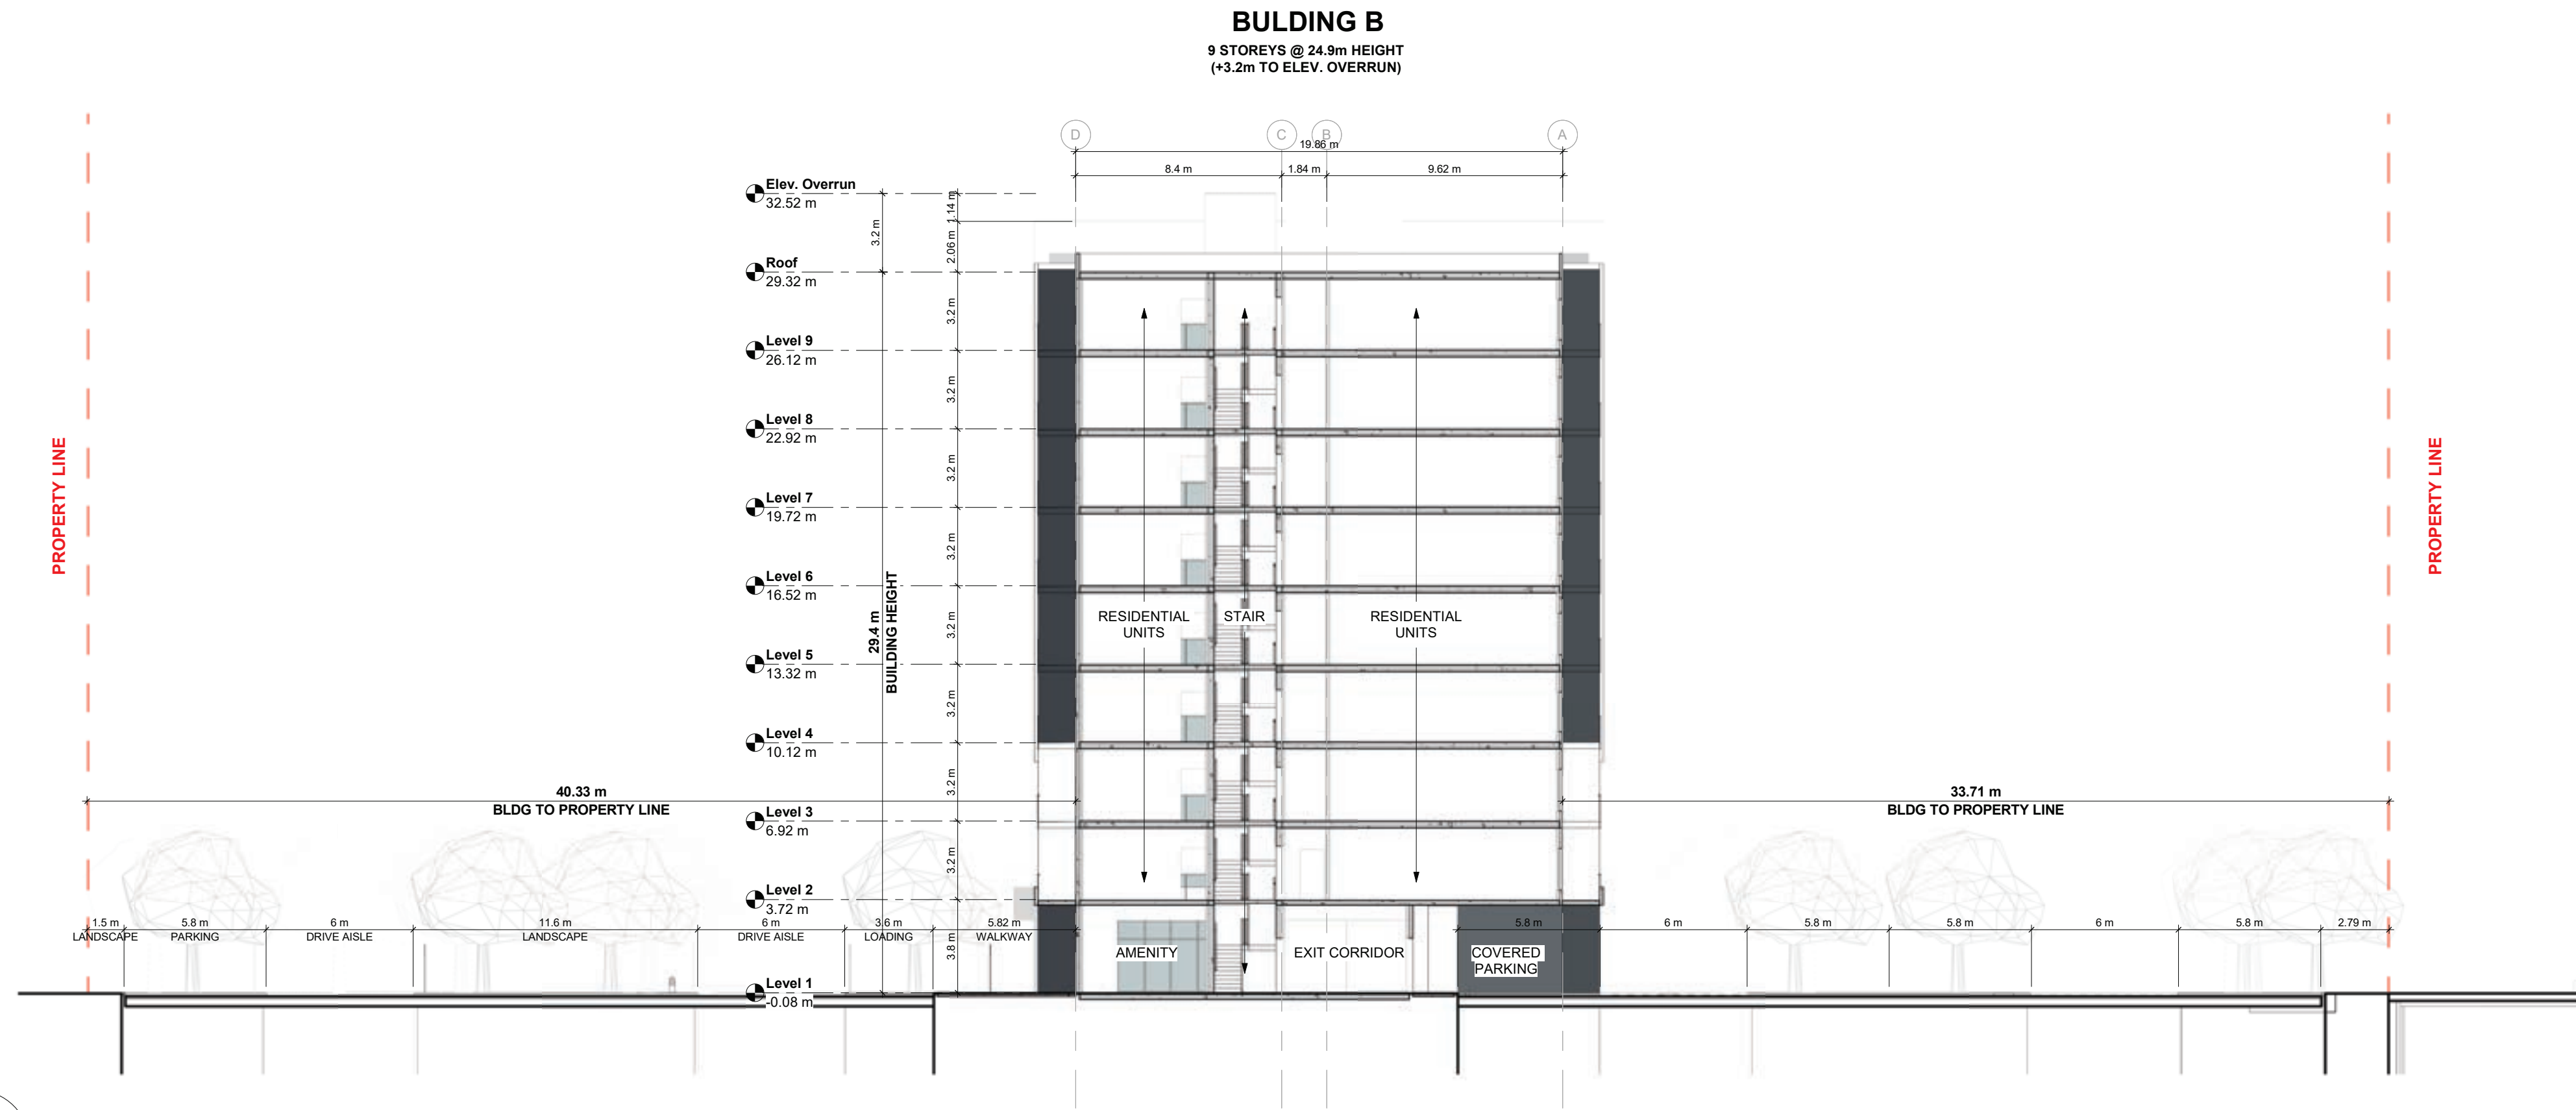


1
A.404. **PROPERTY TRANSVERSAL SECTION**
1 : 200

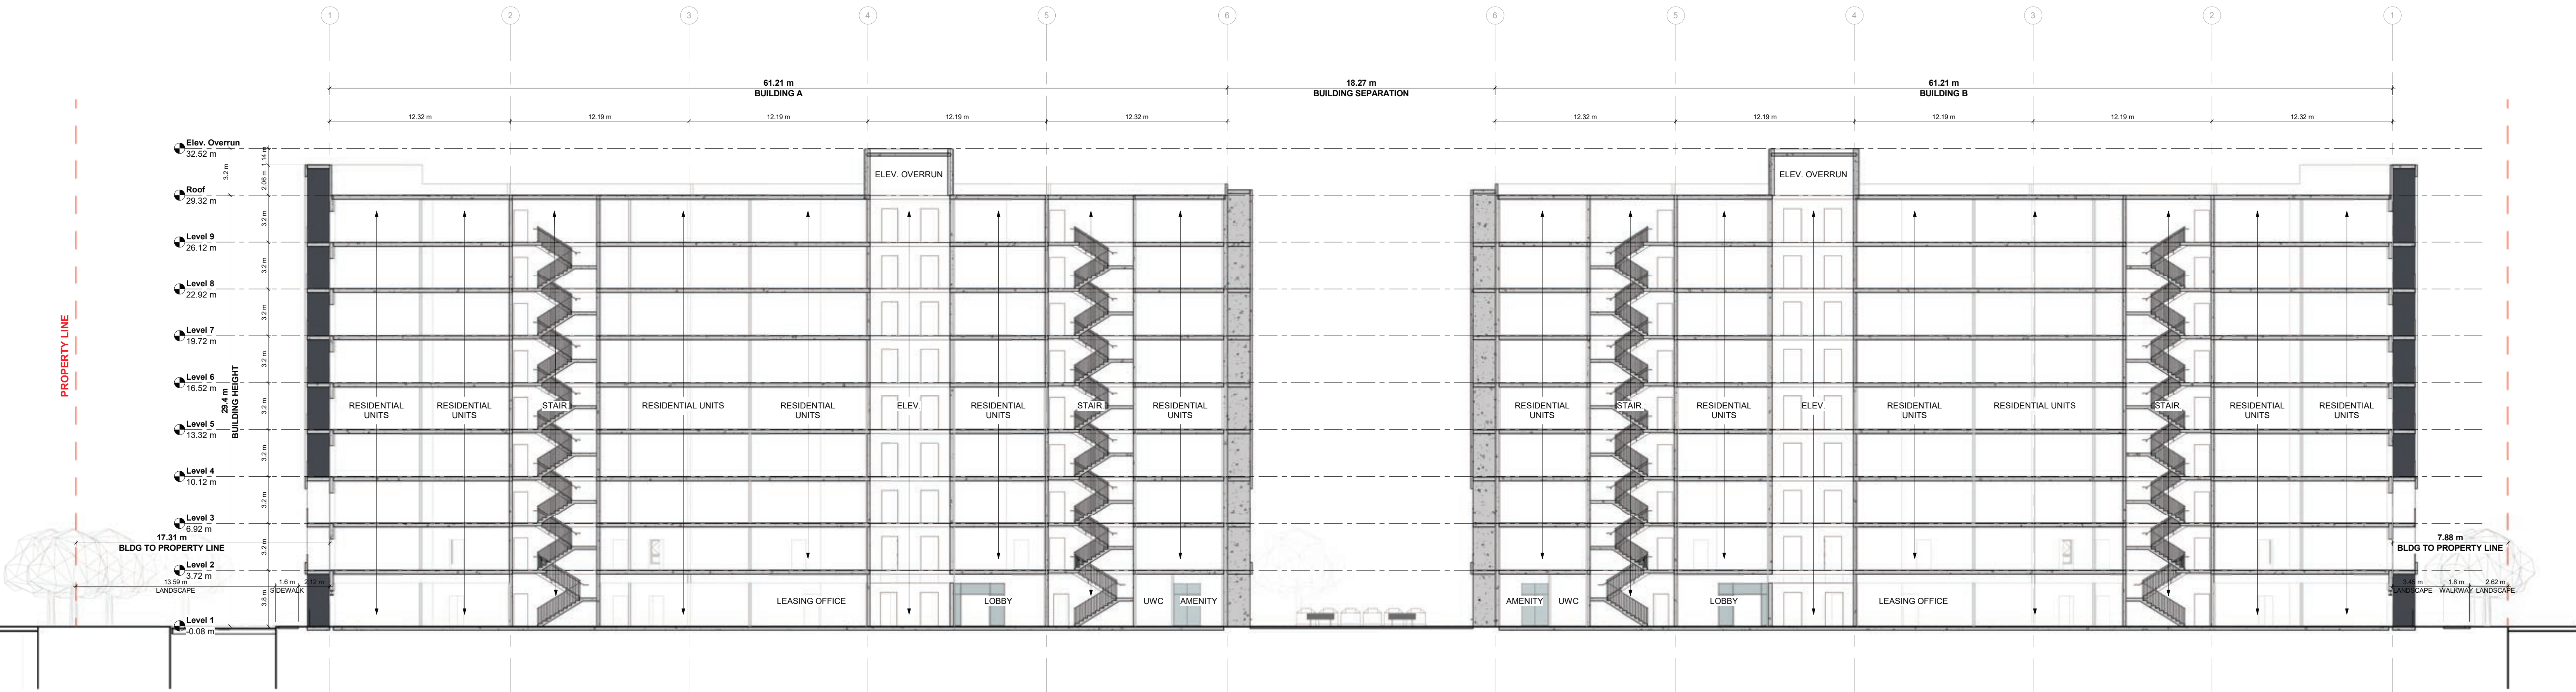


2
A.404. **PROPERTY LONGITUDINAL SECTION**
1 : 200

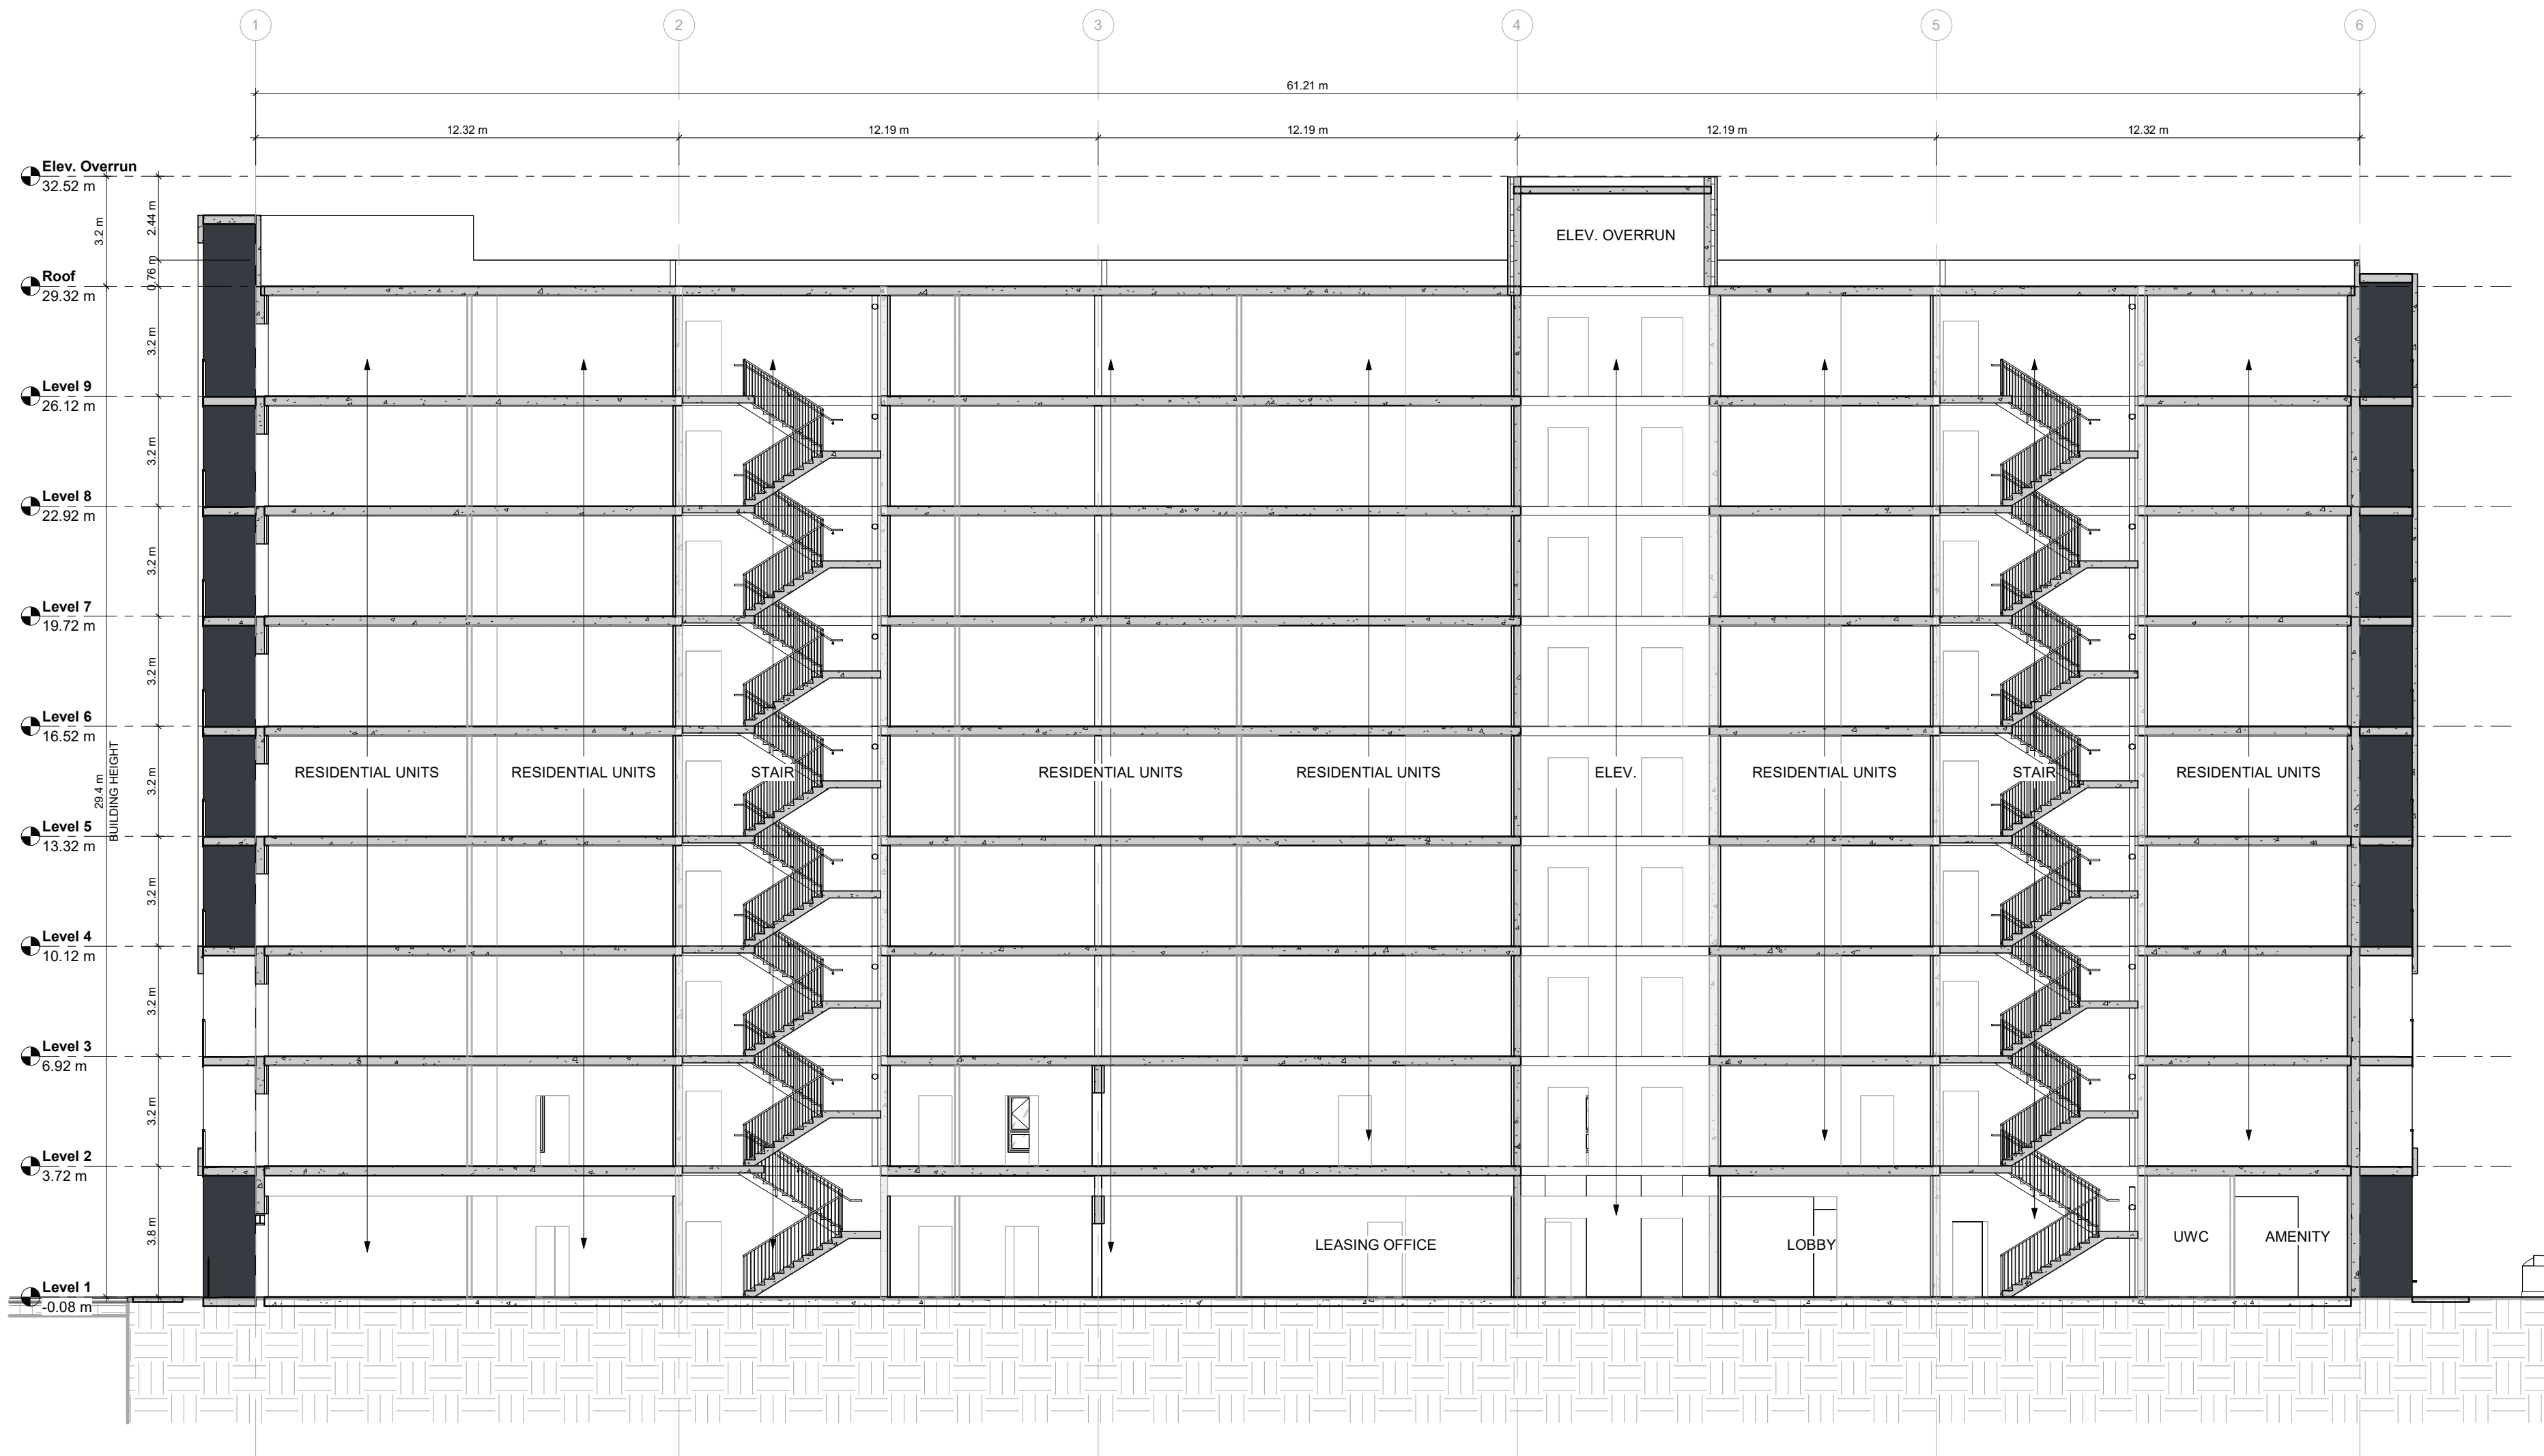


1 BUILDING A SECTION - LONGITUDINAL
A.405. 1 : 150

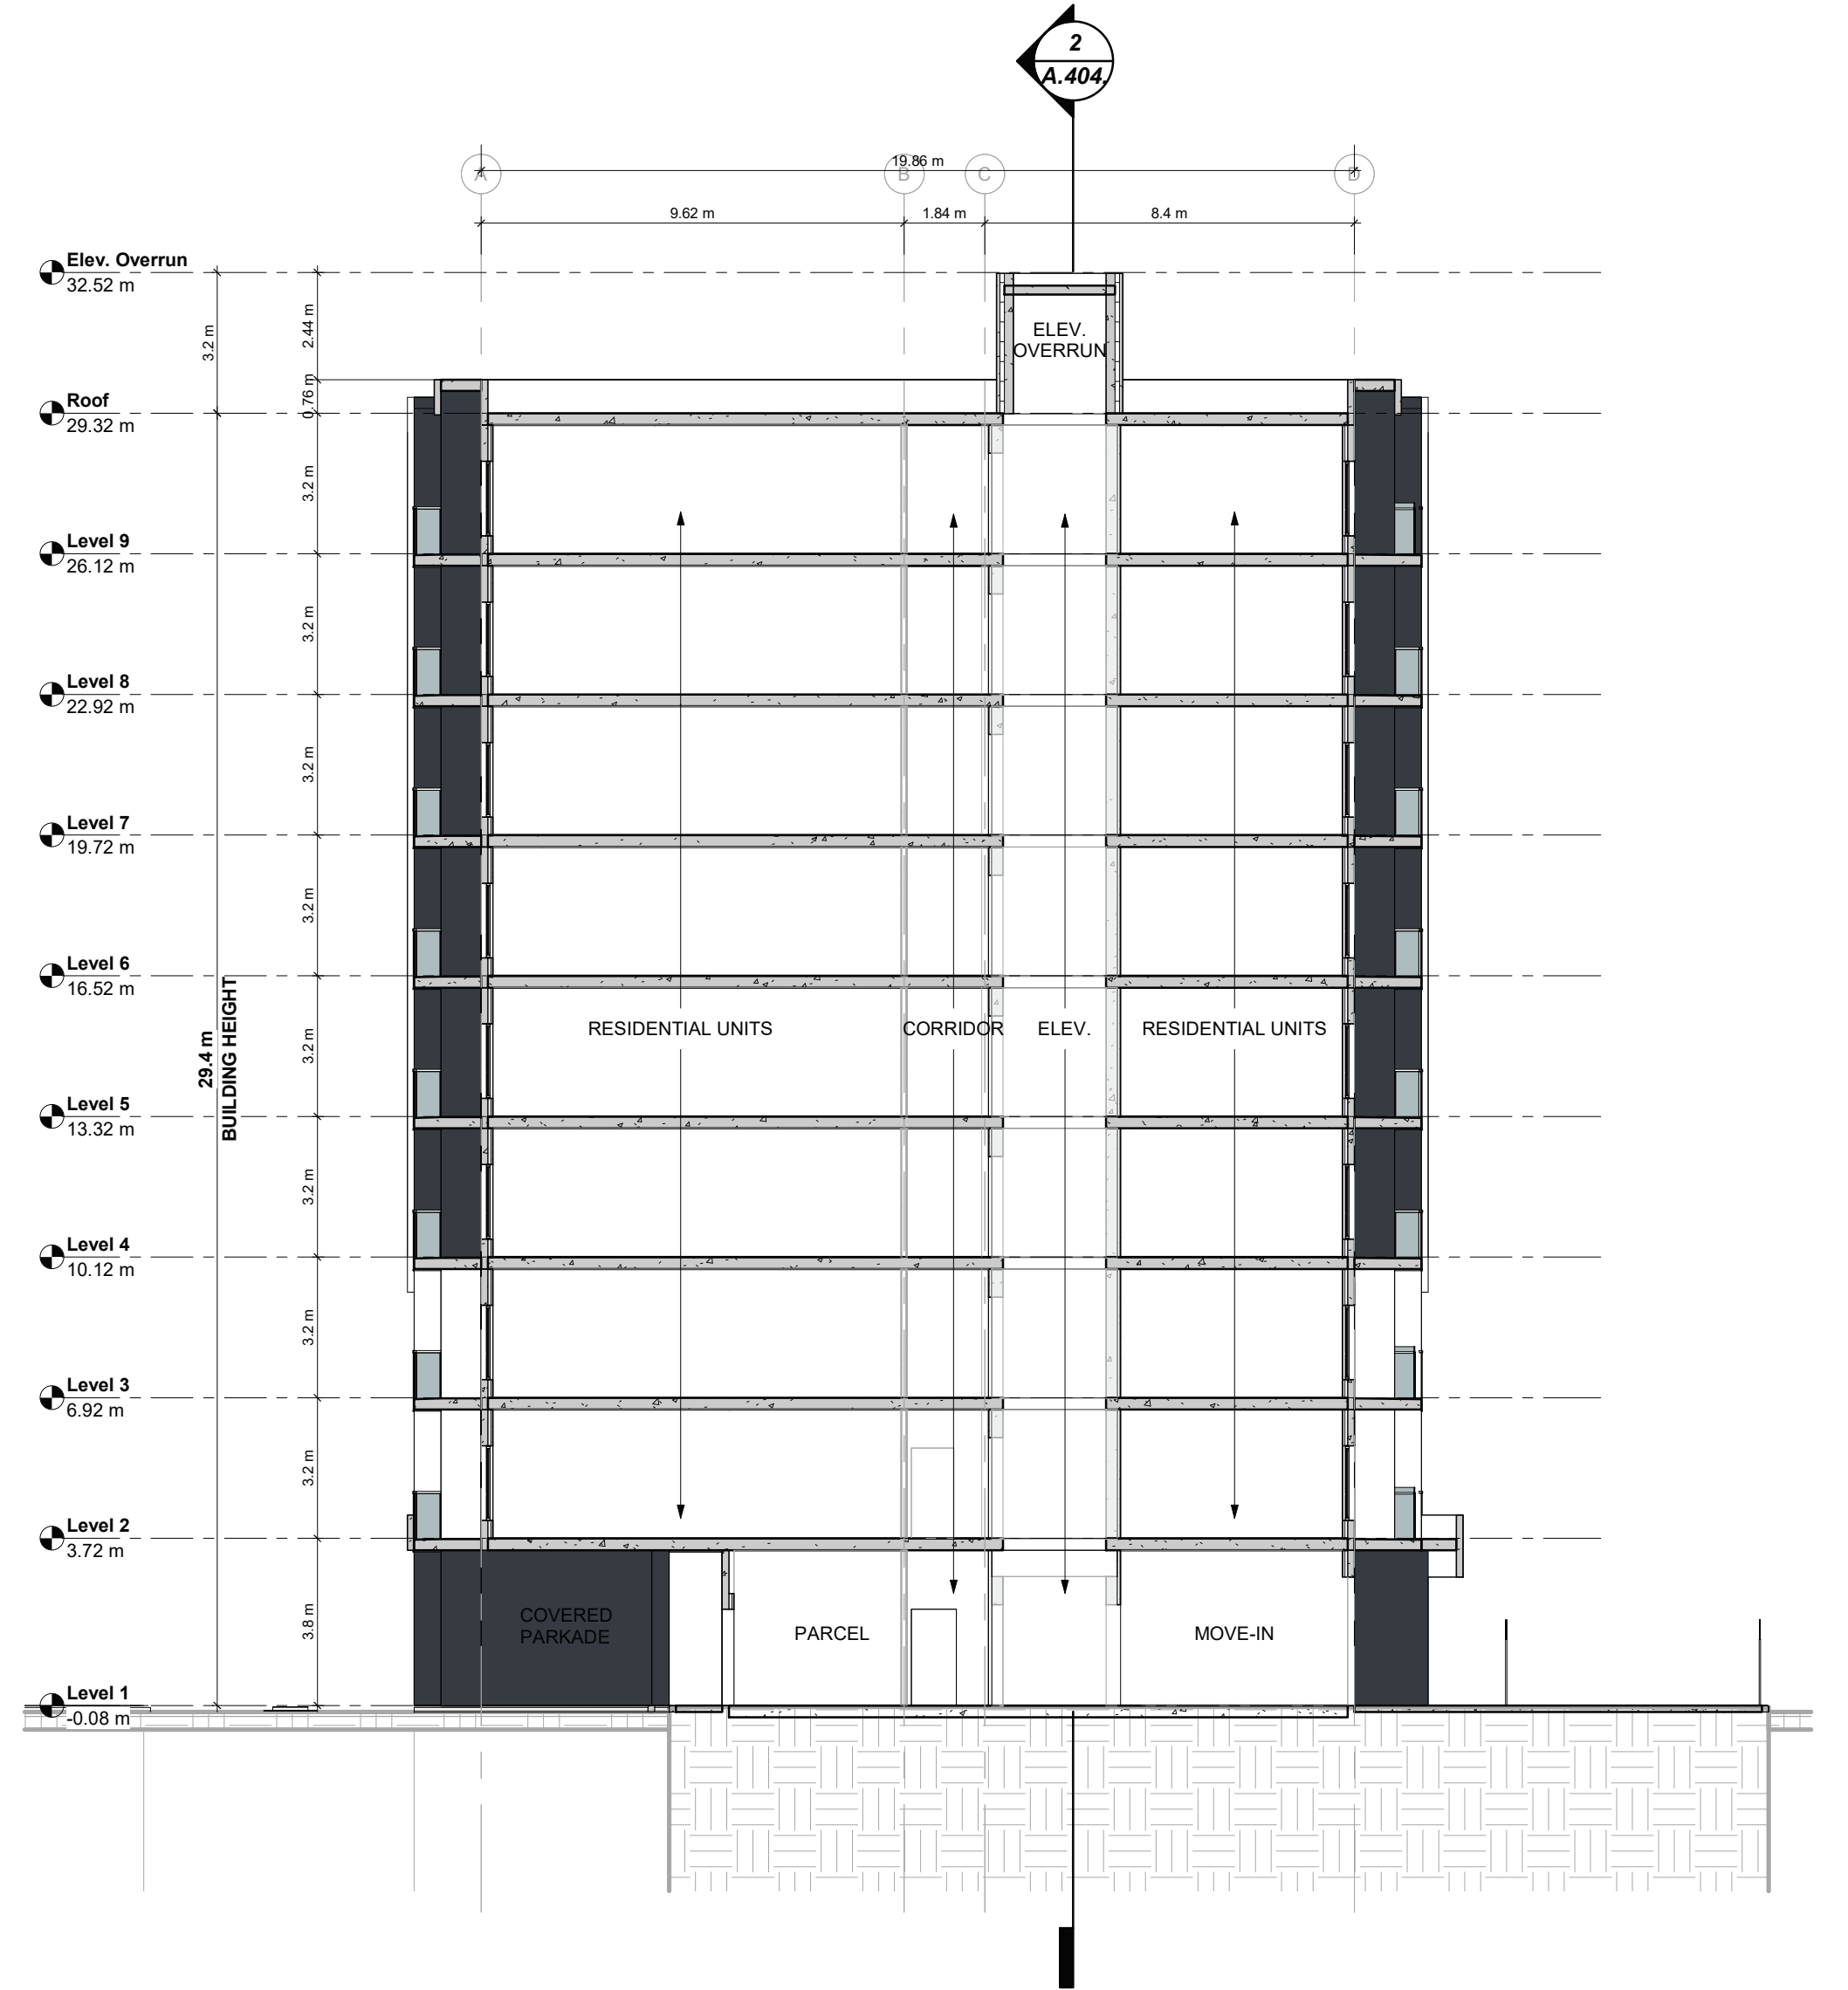

2 BUILDING A SECTION - TRANSVERSE
A.405. 1 : 150

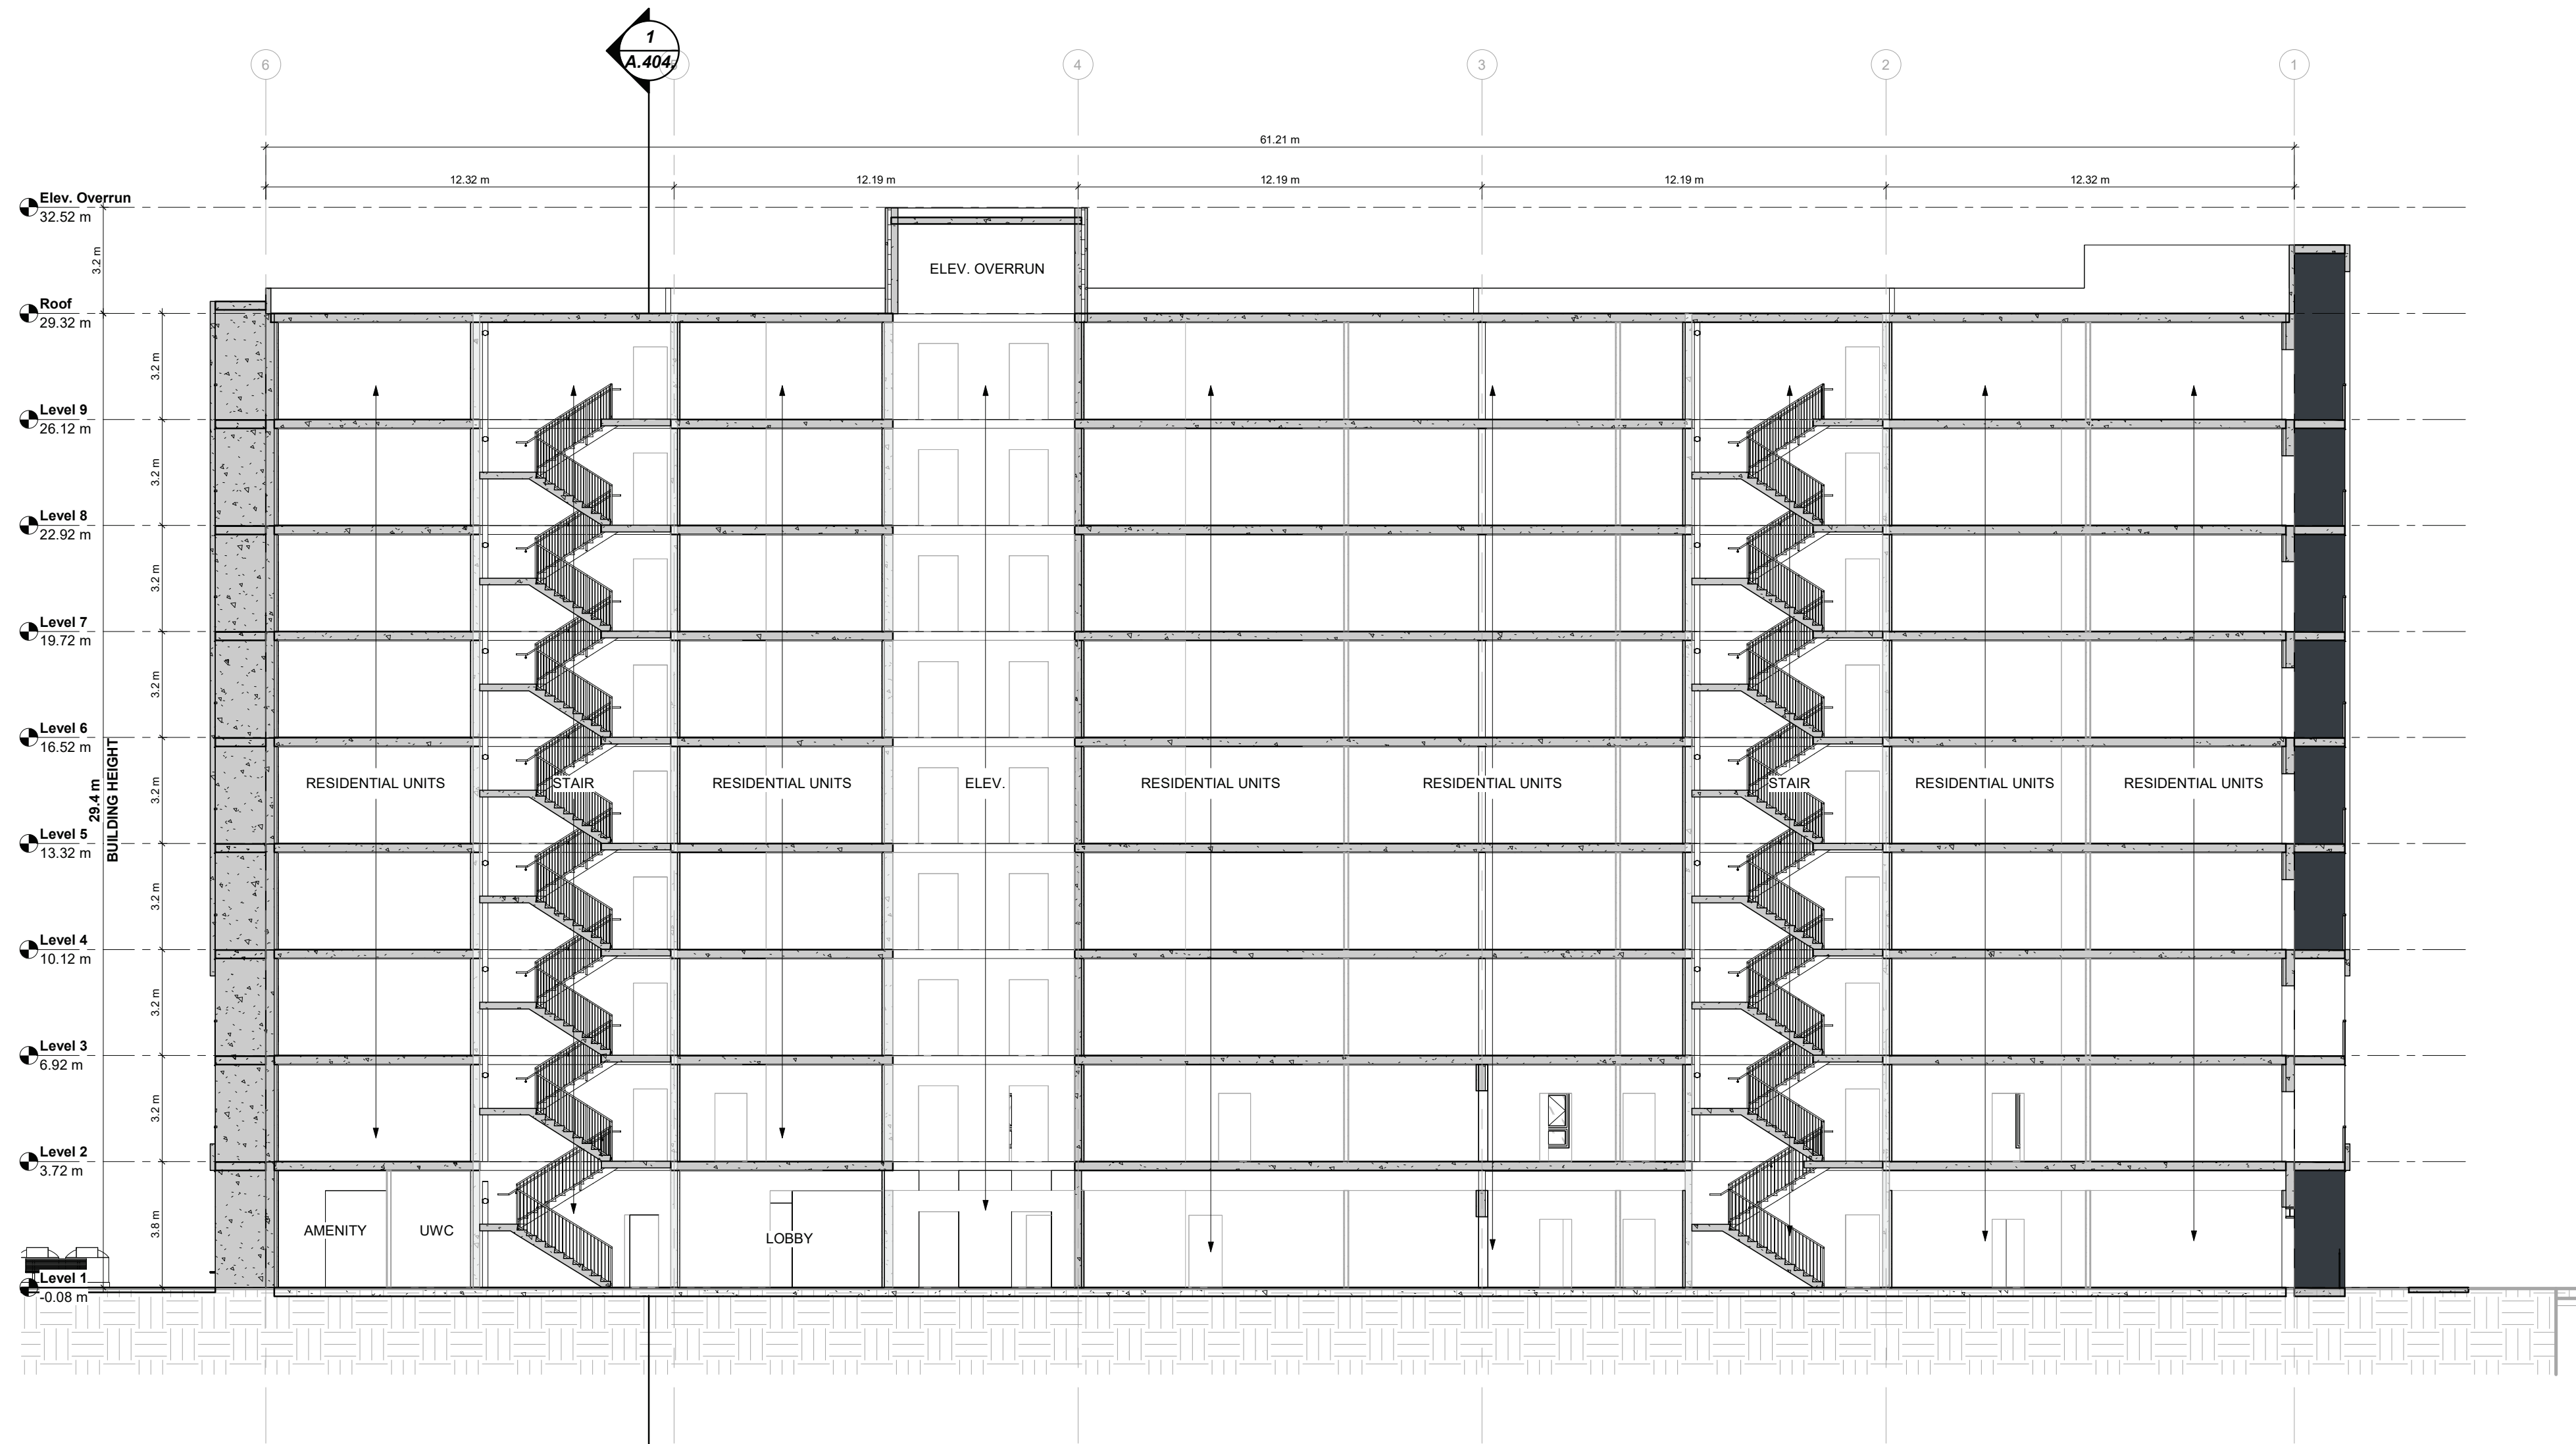

1 BUILDING B SECTION - LONGITUDINAL
A.406. 1 : 150

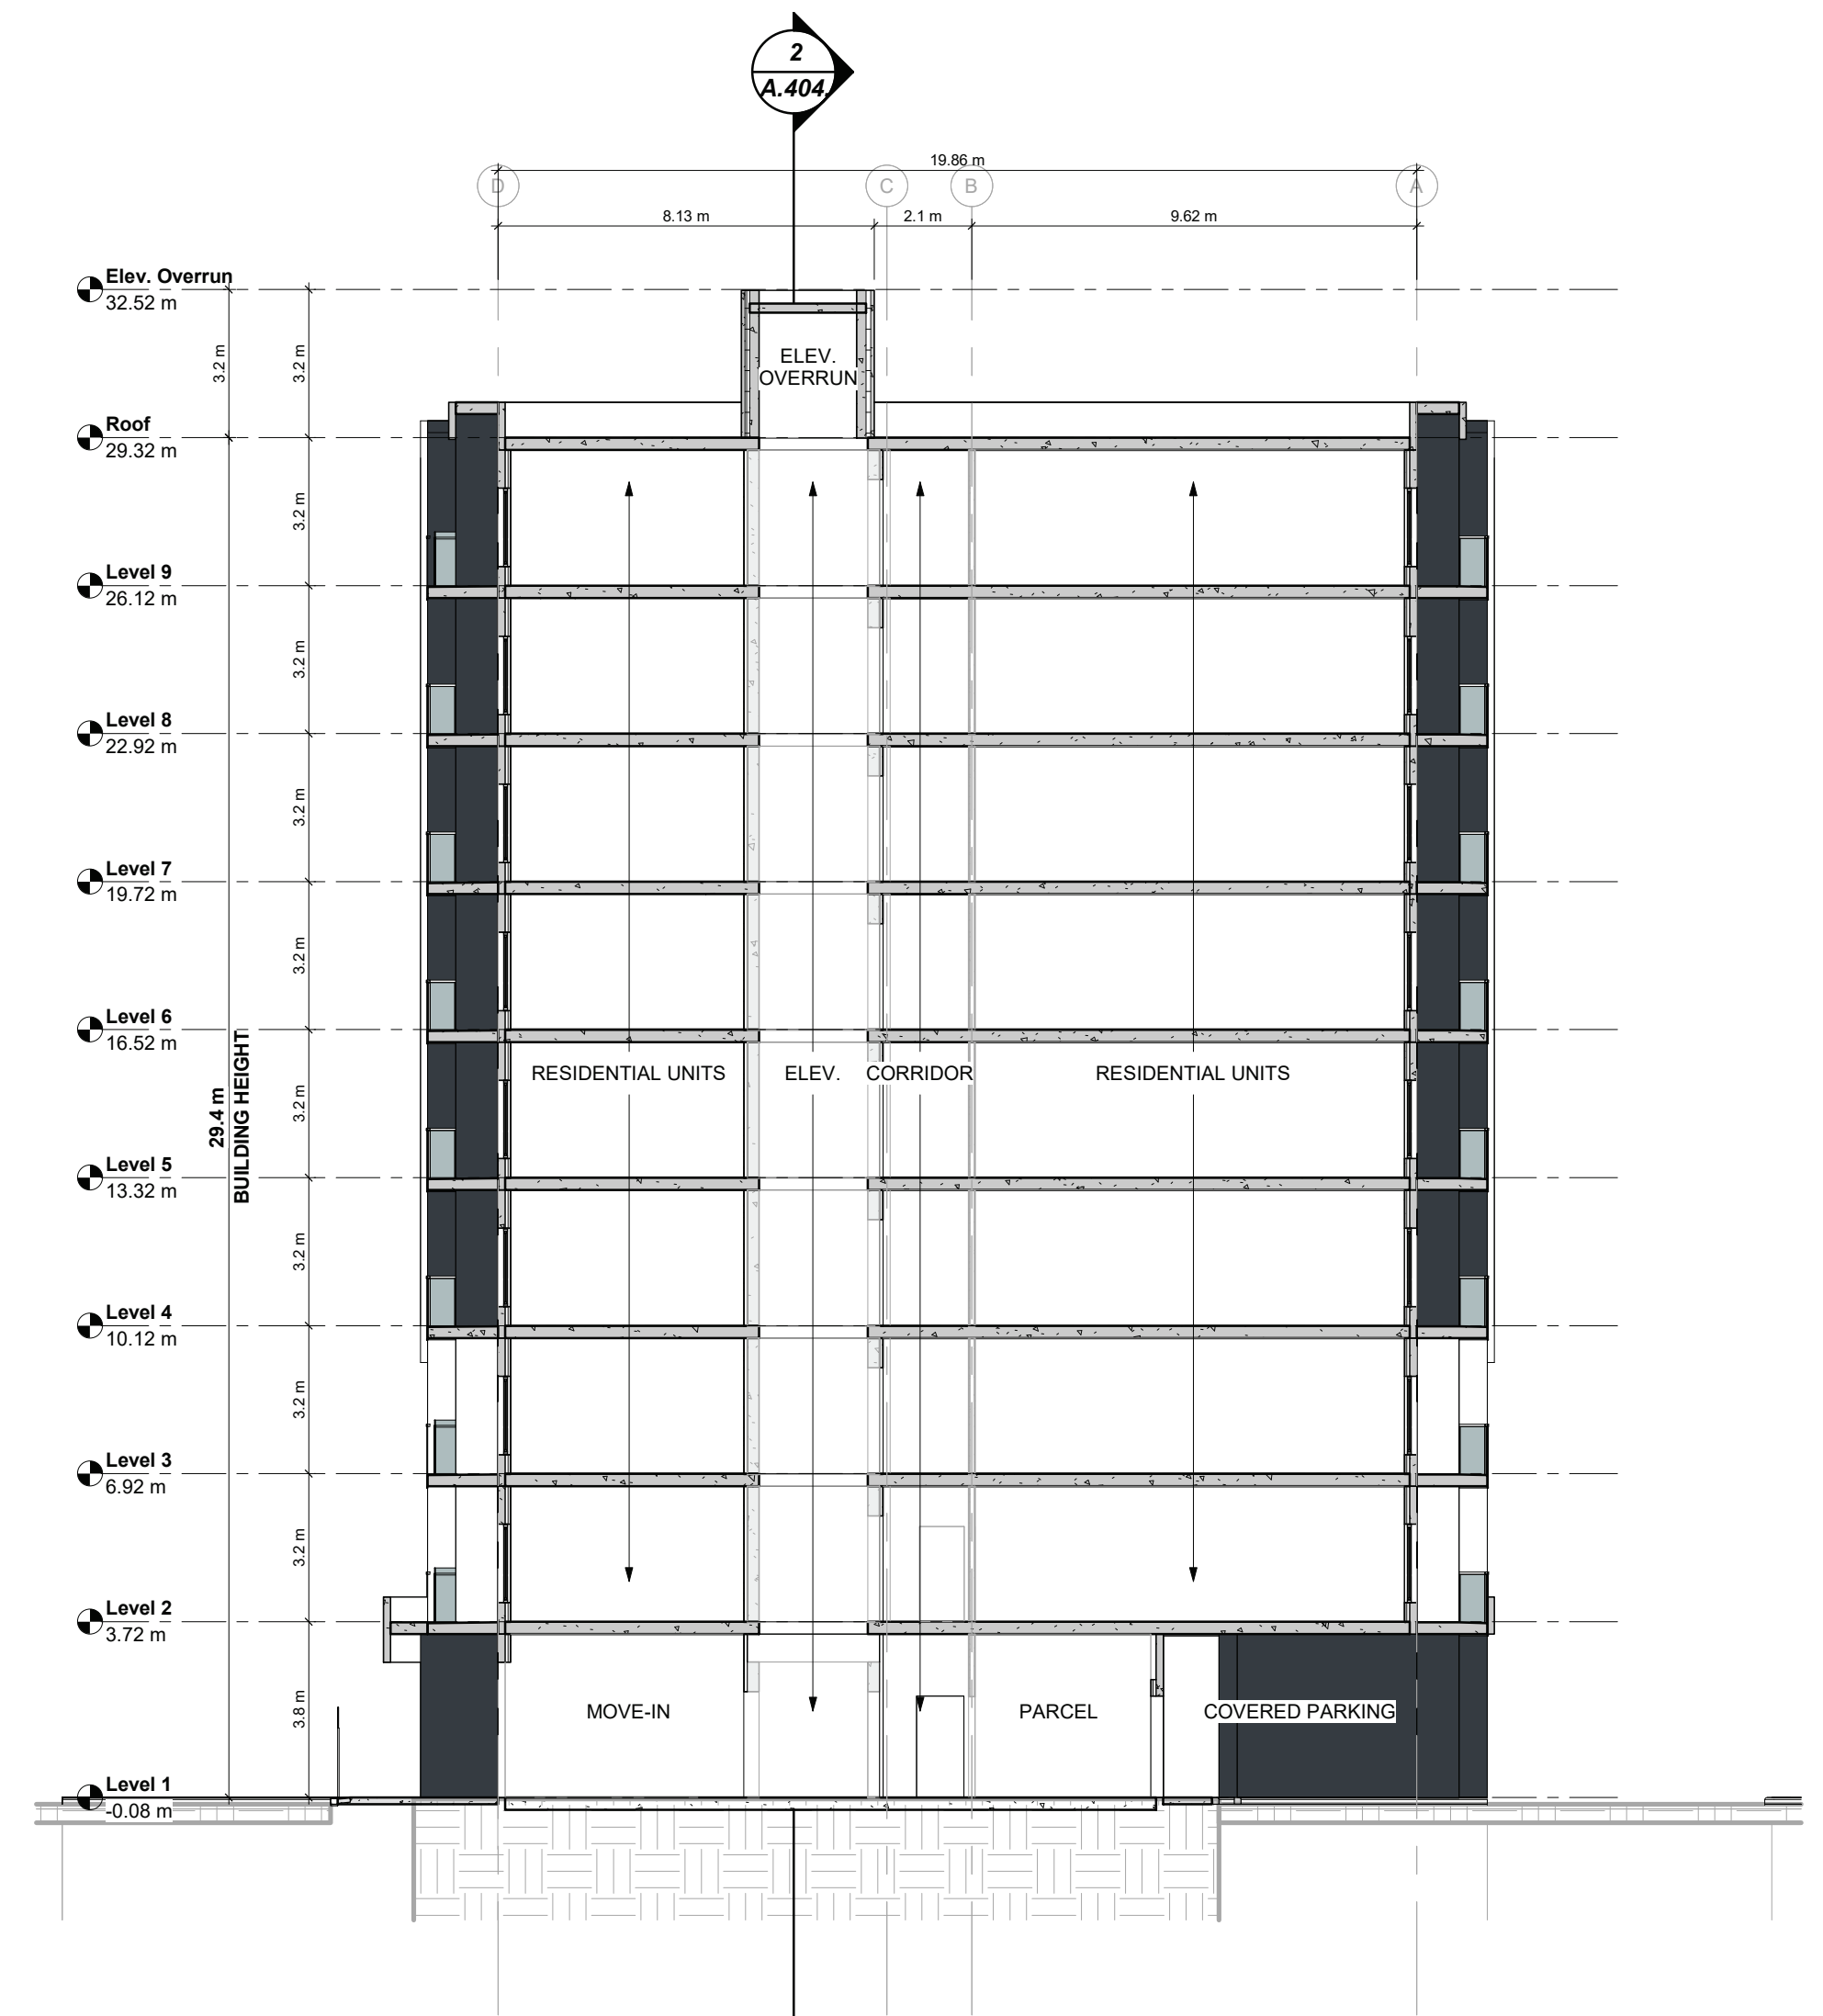

2 BUILDING B SECTION - TRANSVERSE
A.406. 1 : 150



1 Building Material Elevation - South.
A.407. 1 : 100

- PARAPET - DARK GRAY
- PAINTED PRECAST PANEL - BLACK
- PRECAST RUNNING BOND BRICK VENEER - WHITE
- PAINTED PRECAST PANEL - LIGHT BEIGE
- PAINTED PRECAST PANEL - BLACK
- PRECAST RUNNING BOND BRICK VENEER - TWO-TONE GRAY
- PAINTED PRECAST PANEL - WHITE
- PREFINISHED ALUMINUM GUARD RAIL SYSTEM TRANSPARENT GLAZING C/W PERMANENTLY MARKED IDENTIFICATION
- PAINTED PRECAST PANEL - BLACK
- PAINTED PRECAST PANEL - LIGHT GRAY
- PAINTED PRECAST PANEL - WHITE
- PAINTED PRECAST PANEL - WHITE
- PAINTED PRECAST PANEL - WALNUT WOOD
- PAINTED PRECAST PANEL - BLACK
- PAINTED PRECAST PANEL - BLACK
- PRECAST RUNNING BOND BRICK VENEER - CHARCOAL



2 Building Material Elevation - North.
A.407. 1 : 100

LEGEND			
PAINTED PRECAST PANEL - BLACK	PAINTED PRECAST PANEL - DARK GREY	PAINTED PRECAST PANEL - WHITE	PAINTED PRECAST PANEL - LIGHT GRAY
PRECAST RUNNING BOND BRICK VENEER - CHARCOAL	PRECAST RUNNING BOND BRICK VENEER - TWO TONE GREY	PRECAST RUNNING BOND BRICK VENEER - WHITE BRICK	







1 SOUTH - WEST
A.802.



1 NORTH - EAST
A.803.

METHODOLOGY

THIS SHADOW STUDY WAS PREPARED ACCORDING TO THE GUIDANCE AND STANDARDS PROVIDED BY THE CITY OF HAMILTON'S SHADOW STUDY CRITERIA (LAST UPDATED FEBRUARY 2026). A 3D STUDY AND MODEL OF THE PROPOSED DEVELOPMENT WAS PREPARED BY BIMSTUDIO AND PATRICK DAVID TROTIER ARCHITECT.

THE MODEL WAS PLACED INTO AN APPROXIMATE MASSING CONTEXT ALSO PREPARED BY BIMSTUDIO USING SURVEY FILES, TOPOGRAPHIC DRAWINGS, AND SATELITE IMAGERY. THE STUDY INCLUDES THE FOOTPRINT OF THE SURROUNDING BUILDINGS.

THE MODEL WAS PREPARED AND GEOLOCATED TO 43°13'3.15" N, 79°38'34.63"W ACCORDING TO THE WGS 84 GPS STANDARD, AND TRUE NORTH WAS DETERMINED IN CONJUNCTION WITH THE SURVEY AND TOPOGRAPHIC FILE'S BEARINGS.

THE IMAGES AND SHADOWS THAT ARE SHOWN ARE IN RELATION TO TRUE/SOLAR NORTH.

STUDY IMAGES WERE PREPARED TO CAPTURE THE REQUIRED STILL-FRAME DATES AND TIMES GIVEN BY THE CITY OF HAMILTON AT AN INTERVAL OF 1 HOUR:

- WINTER - DECEMBER 21
 - 9 AM - 4PM
- SPRING / FALL - MARCH / SEPTEMBER 21
 - 9 AM - 5 PM
- SUMMER - JUNE 21
 - 7 AM - 7 PM

SHADING IS COLOUR-HIGHLIGHTED ACCORDING TO THE PROVIDED LEGEND TO SHOW SHADOWS CAST BY PROPOSED DEVELOPMENT, EXISTING BUILDINGS, AND APPROVED BUILDINGS.

TREES WERE NOT CONSIDERED TO BE A PART OF THIS STUDY.

IMPACT SUMMARY

THE CITY'S STANDARDS REQUIRE THE PROPOSED DEVELOPMENT TO DEMONSTRATE COMPLIANCE WITH THE FOLLOWING CRITERIA:

1. PUBLIC REALM:

SHADOWS FROM A PROPOSED DEVELOPMENT SHALL ALLOW FOR A MINIMUM OF 5 HOURS OF CONTINUOUS SUNLIGHT PER DAY ON JUNE 21 AND MARCH 21 / SEPTEMBER 21

2. PUBLIC SPACES AND COMMON AMENITY AREAS

SHADOWS IMPACTS FROM THE PROPOSED DEVELOPMENT SHALL ALLOW FOR A MINIMUM OF 50% SUN COVERAGE IN ALL TEST TIMES, AS MEASURED ON JUNE 21 AND MARCH 21 / SEPTEMBER 21

FROM THE STUDY SHOWN, THE PUBLIC REALM IS NOT DISTURBED BY THE NET SHADOW OF THE PROPOSED DEVELOPMENT DURING THE SPRING/FALL EQUINOX AND SUMMER SOLSTICE. SHADOWS BRIEFLY COVER A PORTION OF THE SIDEWALK, APPROVED AND EXISTING BUILDINGS DURING THE BEGINNING AND END OF THE DAY. THIS RESULTS IN THE PUBLIC REALM RECEIVING A MINIMUM OF 5 HOURS OF CONTINUOUS SUNLIGHT AND MORE THAN 50% SUN COVERAGE.

OVERALL, THE STUDY SHOWN PRESENTS MINIMAL DISTURBANCE OF THE NET SHADOWS DURING THE SPIRNG/FALL AND SUMMER TIMEFRAMES. AS EXPECTED, WINTER SOLSTICE HAS MORE SHADOW COVERAGE BUT THE PROPOSED DEVELOPMENT DOES NOT COVER ANY APPROVED AND EXISTING BUILDINGS. IT MAINLY AFFECTS SOUTH SERVICE RD AND THE HIGHWAY.

LEGEND

EXISTING SHADOWS

NET NEW SHADOWS BY PROPOSED DEVELOPMENT

OVERLAPPING SHADOWS

APPROVED BUILDING SHADOWS

AS OF RIGHT SHADOWS

1 Shadow Study December 21 - 9 AM
1 : 2000

2 Shadow Study December 21 - 10 AM
1 : 2000

3 Shadow Study December 21 - 11 AM
1 : 2000

4 Shadow Study December 21 - 12 PM (Solar Noon)
1 : 2000

5 Shadow Study December 21 - 1 PM
1 : 2000

6 Shadow Study December 21 - 2 PM
1 : 2000

7 Shadow Study December 21 - 3 PM
1 : 2000

8 Shadow Study December 21 - 4 PM
1 : 2000

PATRICK DAVID TROTIER

ARCHITECT

255 DUFFERIN AVE. BRANTFORD, ON N7T 4S2

226.225.1943 patrick@pdarch.ca www.pdarch.ca

ONTARIO ASSOCIATION

OF

ARCHITECTS

PATRICK DAVID TROTIER

LICENCE

5270

CLIENT

livwell

DEVELOPMENTS

ASSOCIATION WITH

FastTrack

BY STUBBE'S

Stubbe's Precast, T: 519 424 2183
44 Muir Line, Harley, ON N0E 1E0

BIM

STUDIO

DESIGN + VIRTUAL BUILD

BIMstudio Inc. T: 647 309 7543

E: bim@bimstudio.ca

636 KING ST W, 3RD FLR,

TORONTO, ON, M5V 1M7

GENERAL DISCLAIMER

1. ALL CONSTRUCTION TO MEET THE CURRENT REQUIREMENTS OF THE ONTARIO BUILDING CODE AND ZONING BY-LAWS.

2. CONTRACTOR TO CHECK AND VERIFY ALL DIMENSIONS, ASSEMBLIES, AND TAGS PRIOR TO CONSTRUCTION. DO NOT SCALE THE DRAWINGS. REPORT ANY DISCREPANCIES TO THE ARCHITECT.

3. THIS DRAWING TO BE READ IN CONJUNCTION WITH ALL RELEVANT SPECIFICATIONS, ARCHITECTURAL, STRUCTURAL, CIVIL, MECHANICAL, ELECTRICAL DRAWINGS, GEOTECHNICAL REPORT(S) & ENVIRONMENTAL REPORT(S).

4. ARCHITECTURAL DRAWINGS SHALL NOT BE REPRODUCED WITHOUT CONSENT FROM THIS ARCHITECT.

PROJECT

1310 South Service Rd, Stoney Creek - 2

RESIDENTIAL BUILDINGS (9 STOREYS),

TOTAL 249 UNITS

ADDRESS

1310 SOUTH SERVICE ROAD, HAMILTON, ON

CLIENT

LIVWELL

SUBMITTED FOR/REVISION

1

Issued for ZBA

2026/10/01

BIM

SHEET NAME

SHADOW STUDY - WINTER

SOLSTICE

SCALE

As indicated

SHEET SIZE

24"x36"

ISSUE DATE

10/01/26

PROJECT #

26-17 PDTA


DRAWN BY

BIM


CHECKED BY

PDTA

A.900.

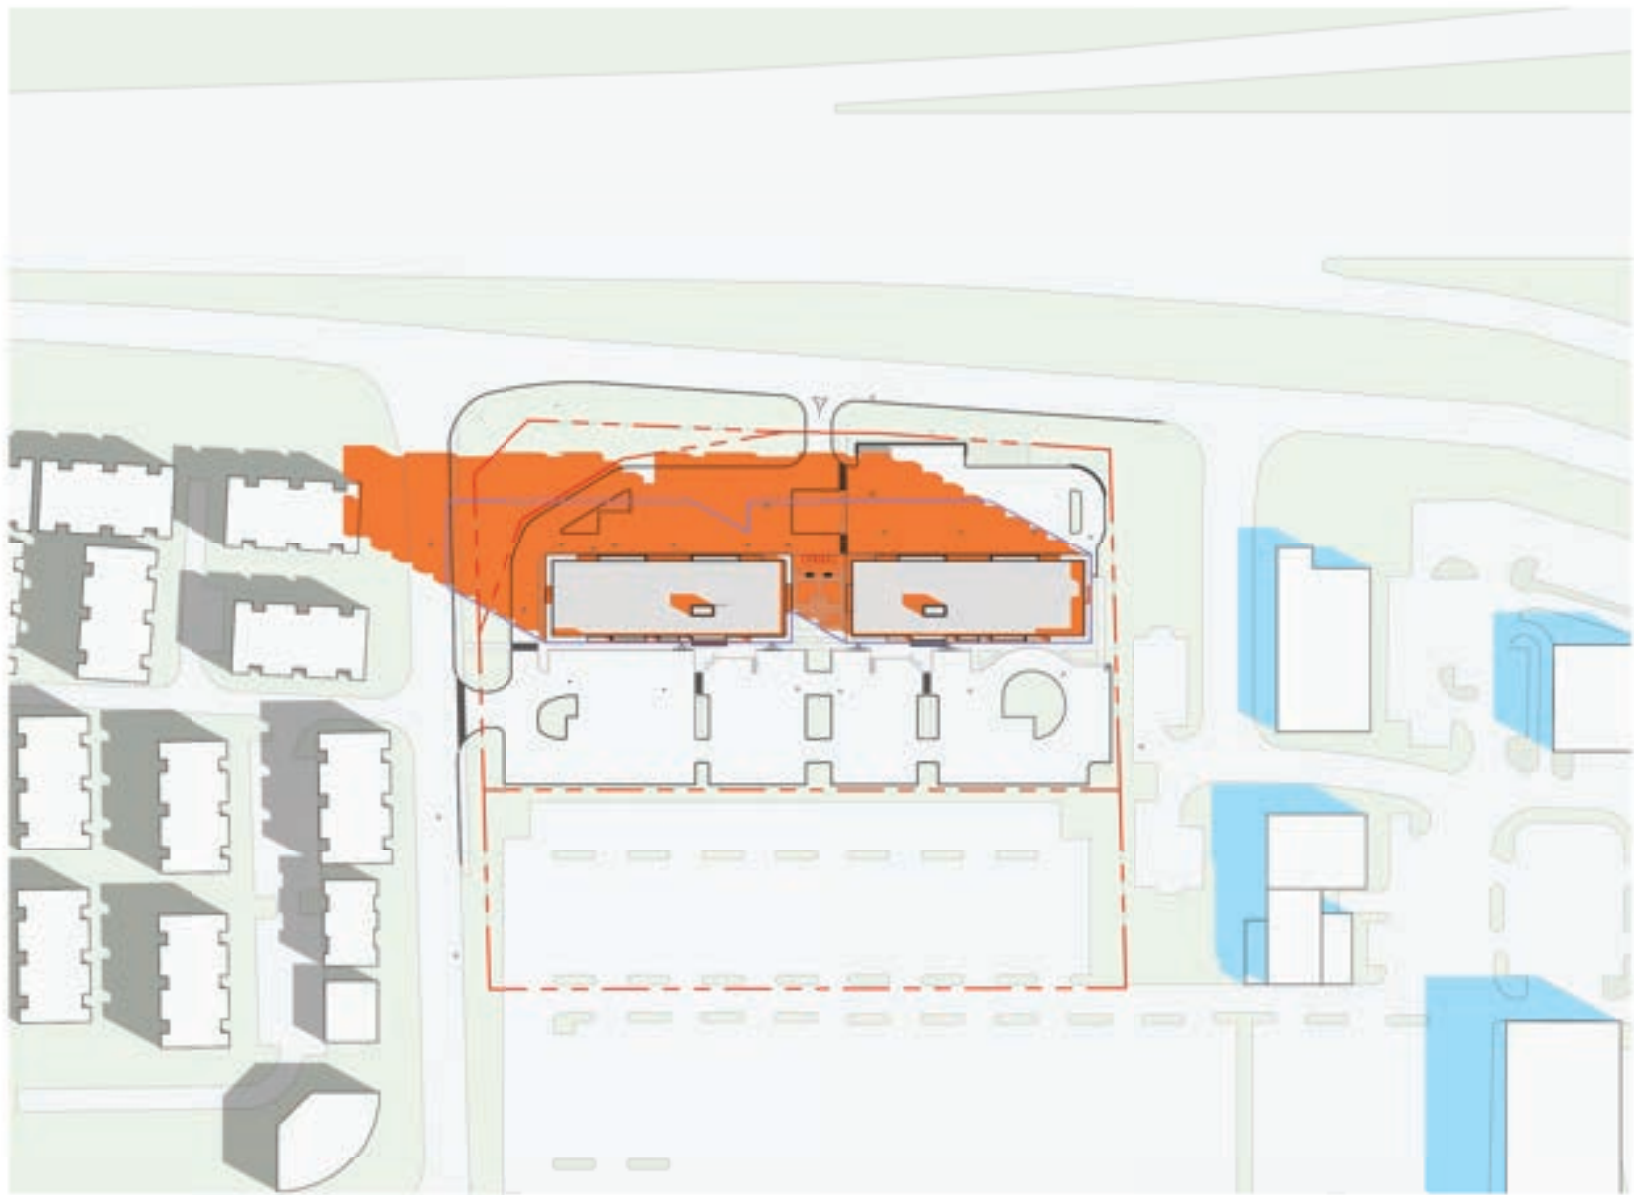

1 Shadow Study March 21 - 9 AM.
1 : 2000

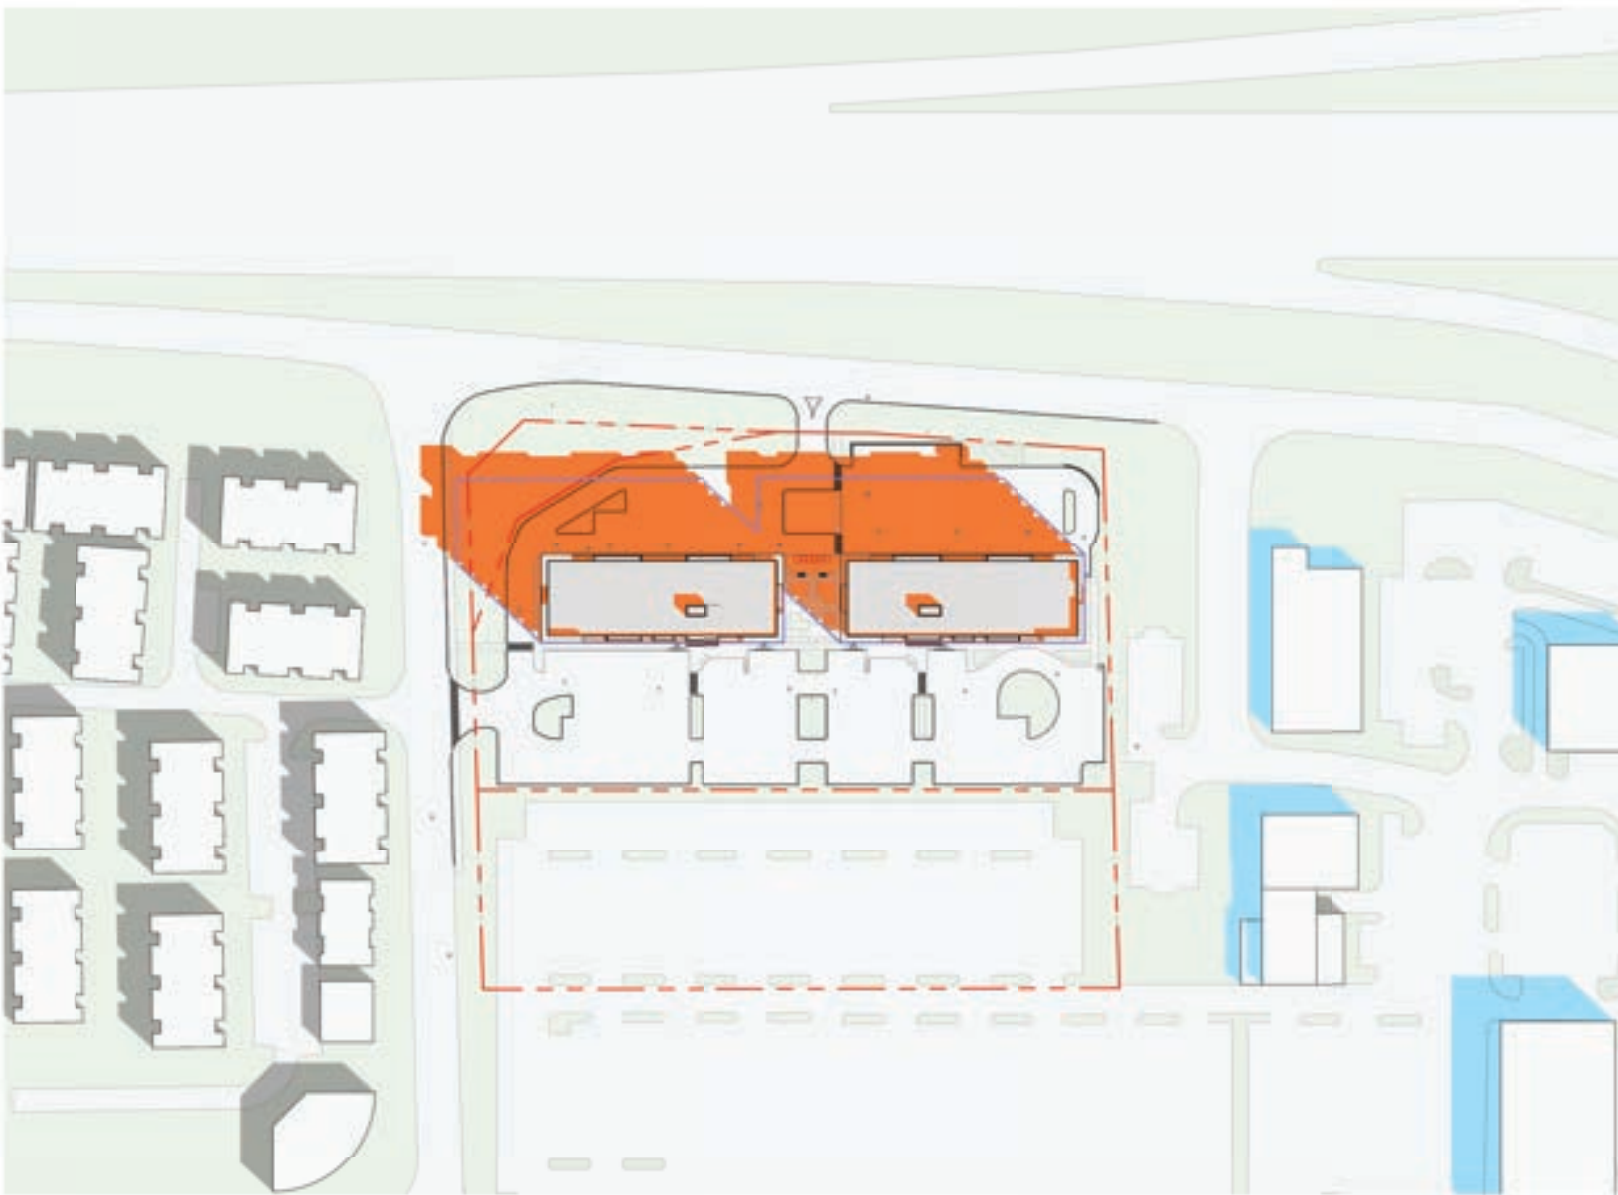

2 Shadow Study March 21 - 10 AM.
1 : 2000



3 Shadow Study March 21 - 11 AM.
1 : 2000




4 Shadow Study March 21 - 12 PM (Solar Noon).
1 : 2000




5 Shadow Study March 21 - 1 PM.
1 : 2000




6 Shadow Study March 21 - 2 PM.
1 : 2000

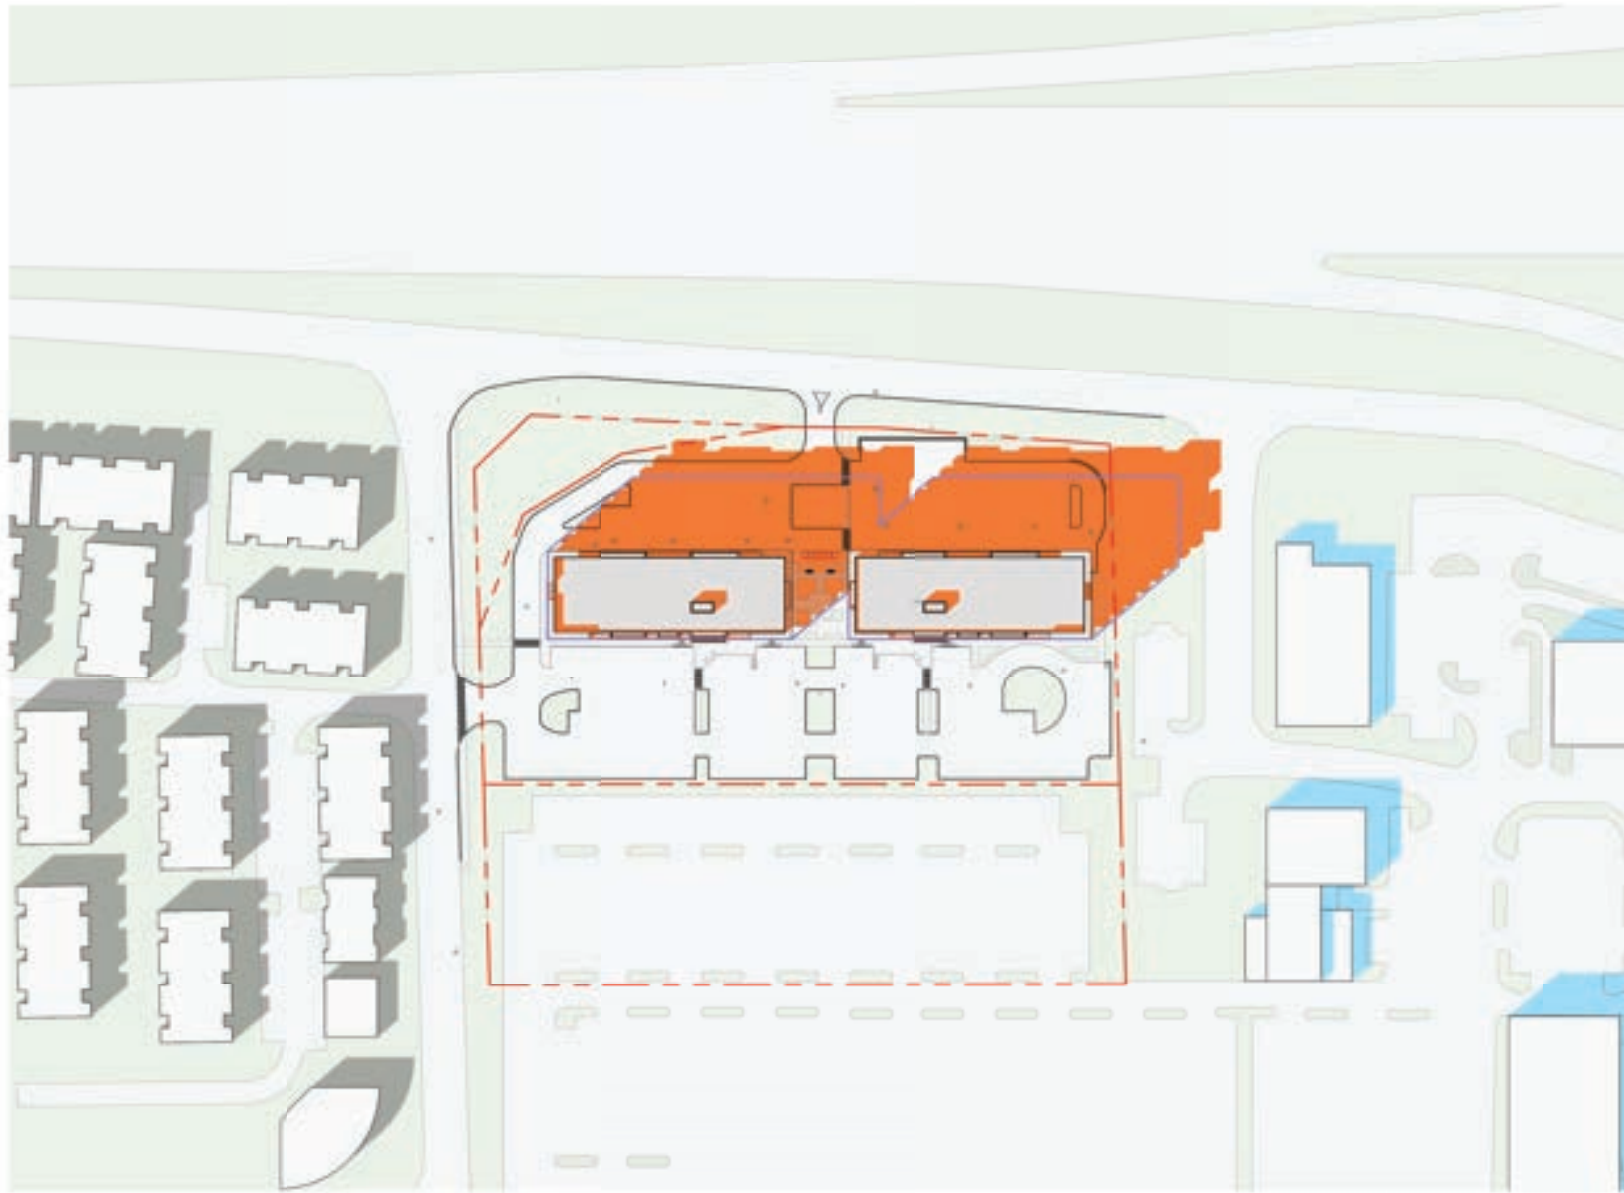

7 Shadow Study March 21 - 3 PM.
1 : 2000

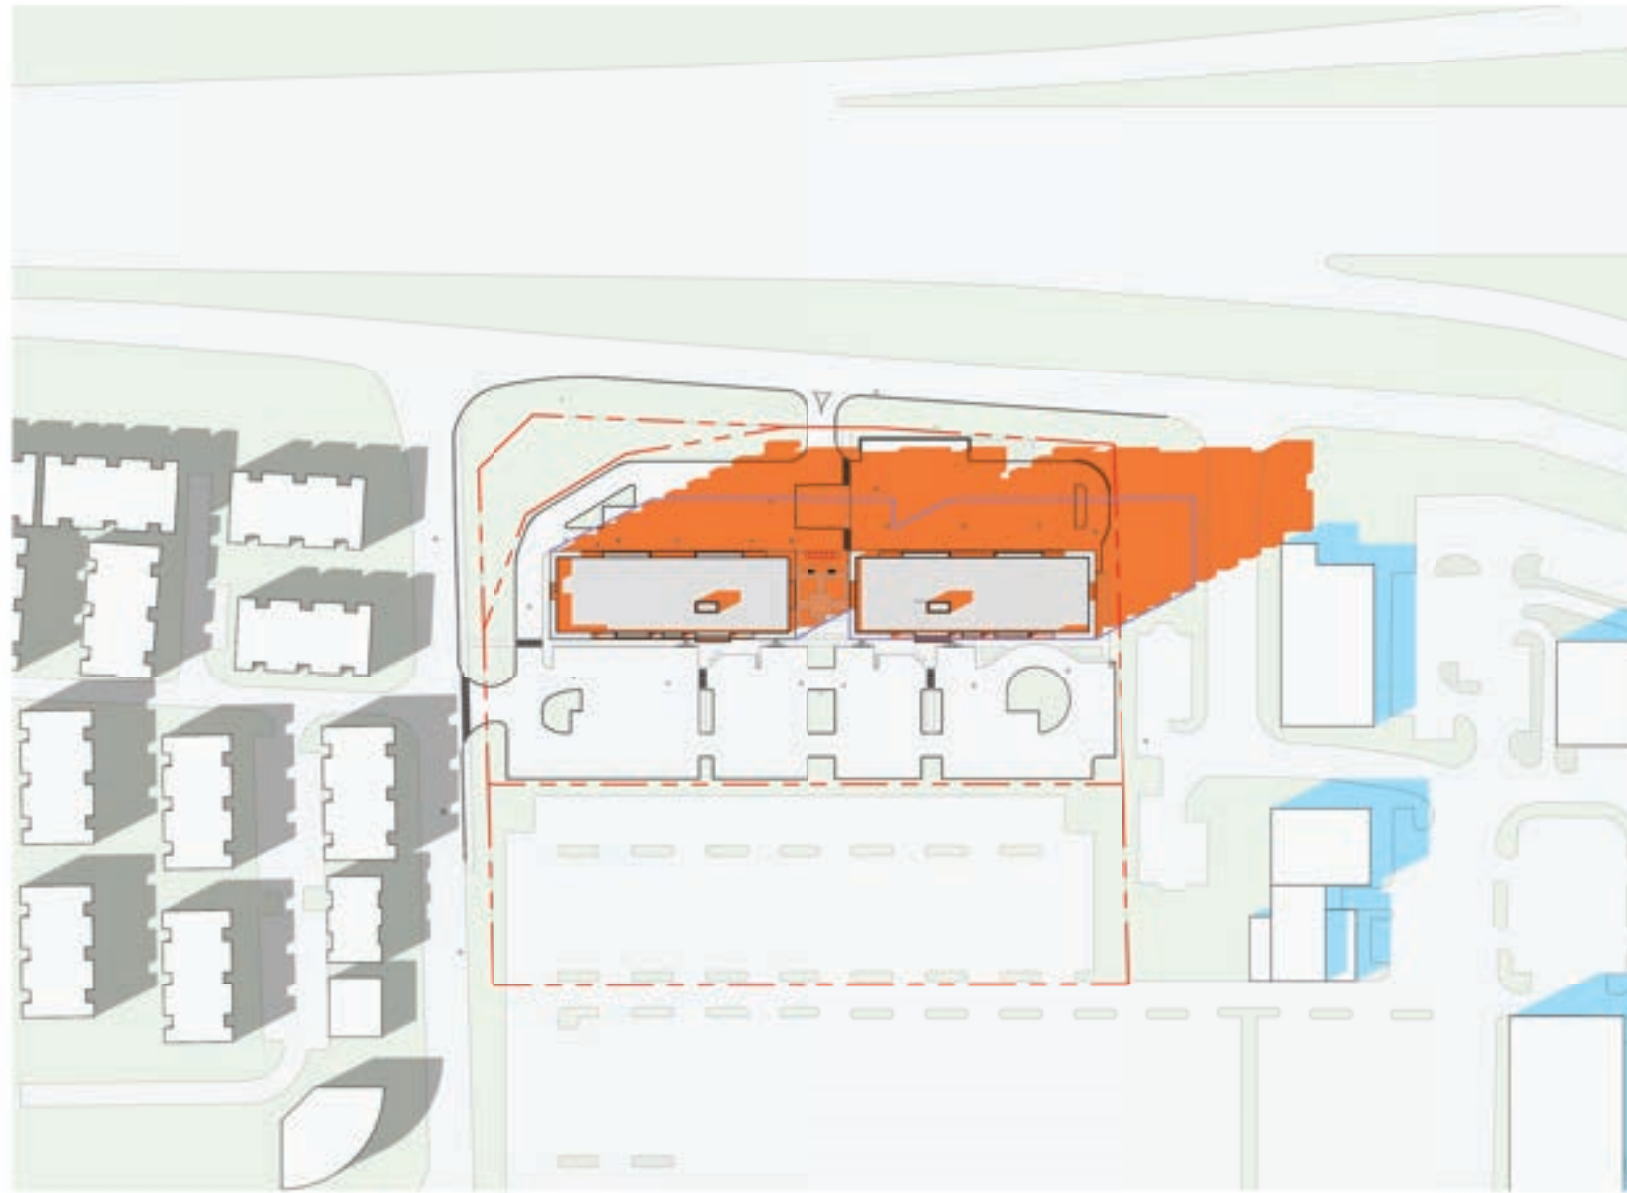

8 Shadow Study March 21 - 4 PM.
1 : 2000

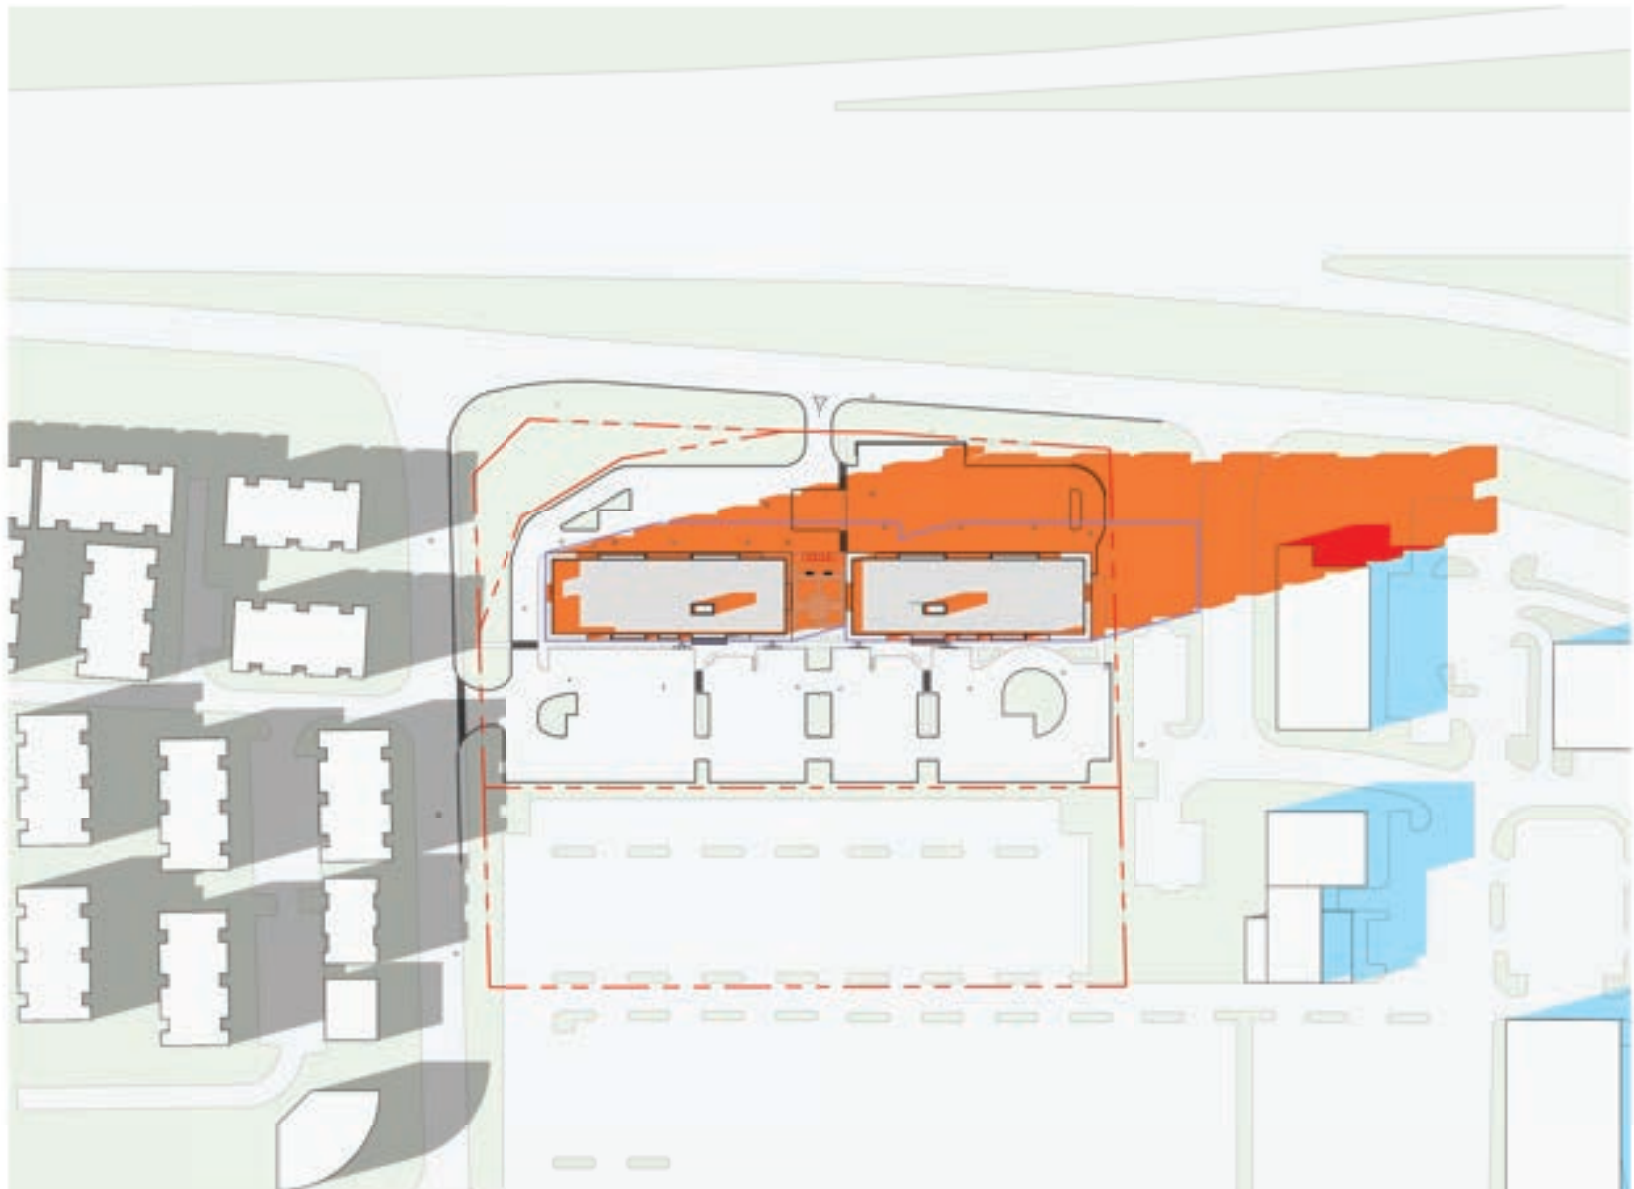

9 Shadow Study March 21 - 5 PM.
1 : 2000

LEGEND

EXISTING SHADOWS

NET NEW SHADOWS BY PROPOSED DEVELOPMENT

OVERLAPPING SHADOWS

APPROVED BUILDING SHADOWS

AS OF RIGHT SHADOWS

286 DUFFERIN AVE. BRANTFORD, ON N7T 4S2
226.225.1943 | pdt@pdarch.ca | www.pdarch.ca

PATRICK DAVID TROTTER
ARCHITECTS
LICENCE 6270

livwell
DEVELOPMENTS

FastTrack
BY STURBE'S

Stubbe's Precast, T: 519 424 2183
44 Muir Line, Harley, ON N0E 1E0

DESIGN + VIRTUAL BUILD
BIMstudio Inc. T: 647 309 7543
E: bim@bimstudio.ca
636 KING ST W, 3RD FLR,
TORONTO, ON, M5V 1M7

GENERAL DISCLAIMER
1. ALL CONSTRUCTION TO MEET THE CURRENT REQUIREMENTS OF THE ONTARIO BUILDING CODE AND ZONING BY-LAWS.
2. CONTRACTOR TO CHECK AND VERIFY ALL DIMENSIONS, ASSEMBLIES, AND TAGS PRIOR TO CONSTRUCTION. DO NOT SCALE THE DRAWINGS. REPORT ANY DISCREPANCIES TO THE ARCHITECT.
3. THIS DRAWING TO BE READ IN CONJUNCTION WITH ALL RELEVANT SPECIFICATIONS, ARCHITECTURAL, STRUCTURAL, CIVIL, MECHANICAL, ELECTRICAL DRAWINGS, GEOTECHNICAL REPORT(S) & ENVIRONMENTAL REPORT(S).
4. ARCHITECTURAL DRAWINGS SHALL NOT BE REPRODUCED WITHOUT CONSENT FROM THIS ARCHITECT.

PROJECT
1310 South Service Rd, Stoney Creek - 2 RESIDENTIAL BUILDINGS (9 STOREYS), TOTAL 249 UNITS
ADDRESS
1310 SOUTH SERVICE ROAD, HAMILTON, ON
CLIENT
LIVWELL


SUBMITTED FOR/REVISION

1	Issued for ZBA	2026/10/01	BIM
---	----------------	------------	-----


SHEET NAME
SHADOW STUDY - SPRING/FALL EQUINOX
SCALE
As indicated

SHEET SIZE 24"x36"
ISSUE DATE 10/01/26
PROJECT # 26-17 PDTA
DRAWN BY BIM
CHECKED BY PDTA


A.901.

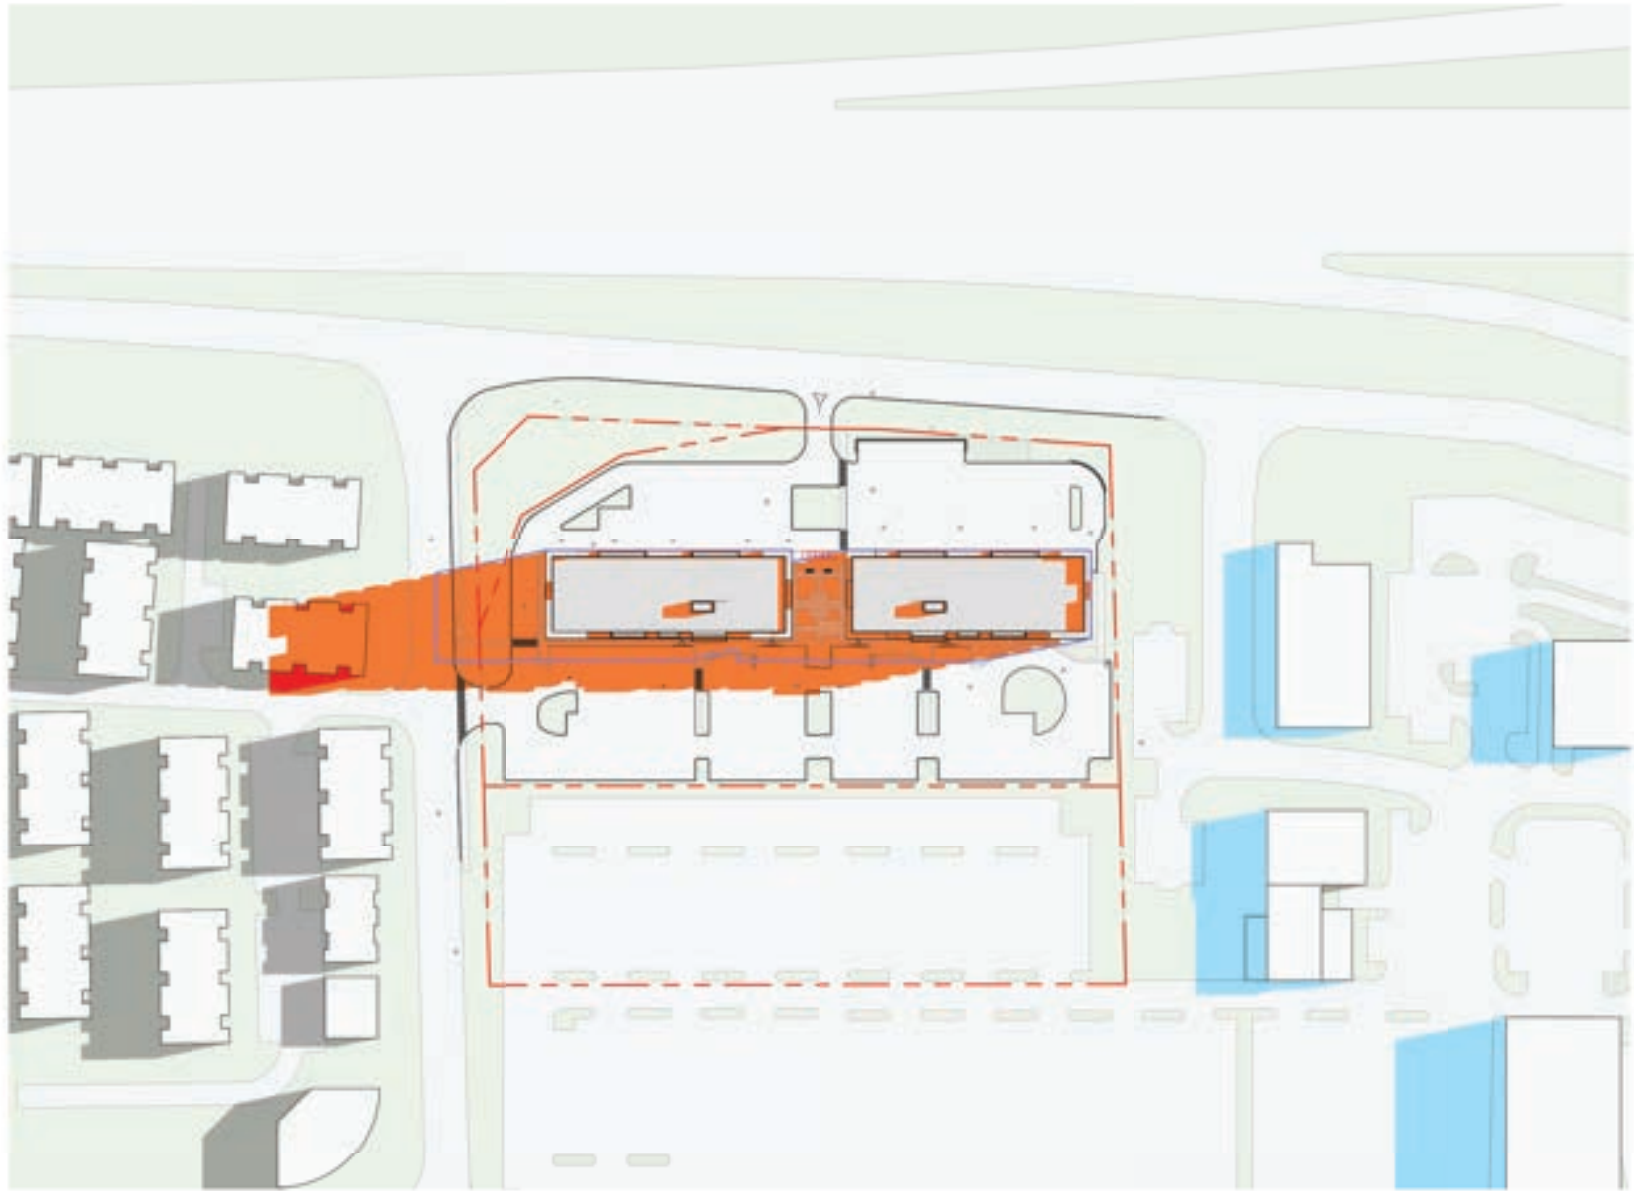


1 Shadow Study June 21 - 7 AM - Dependent 1
1 : 2000

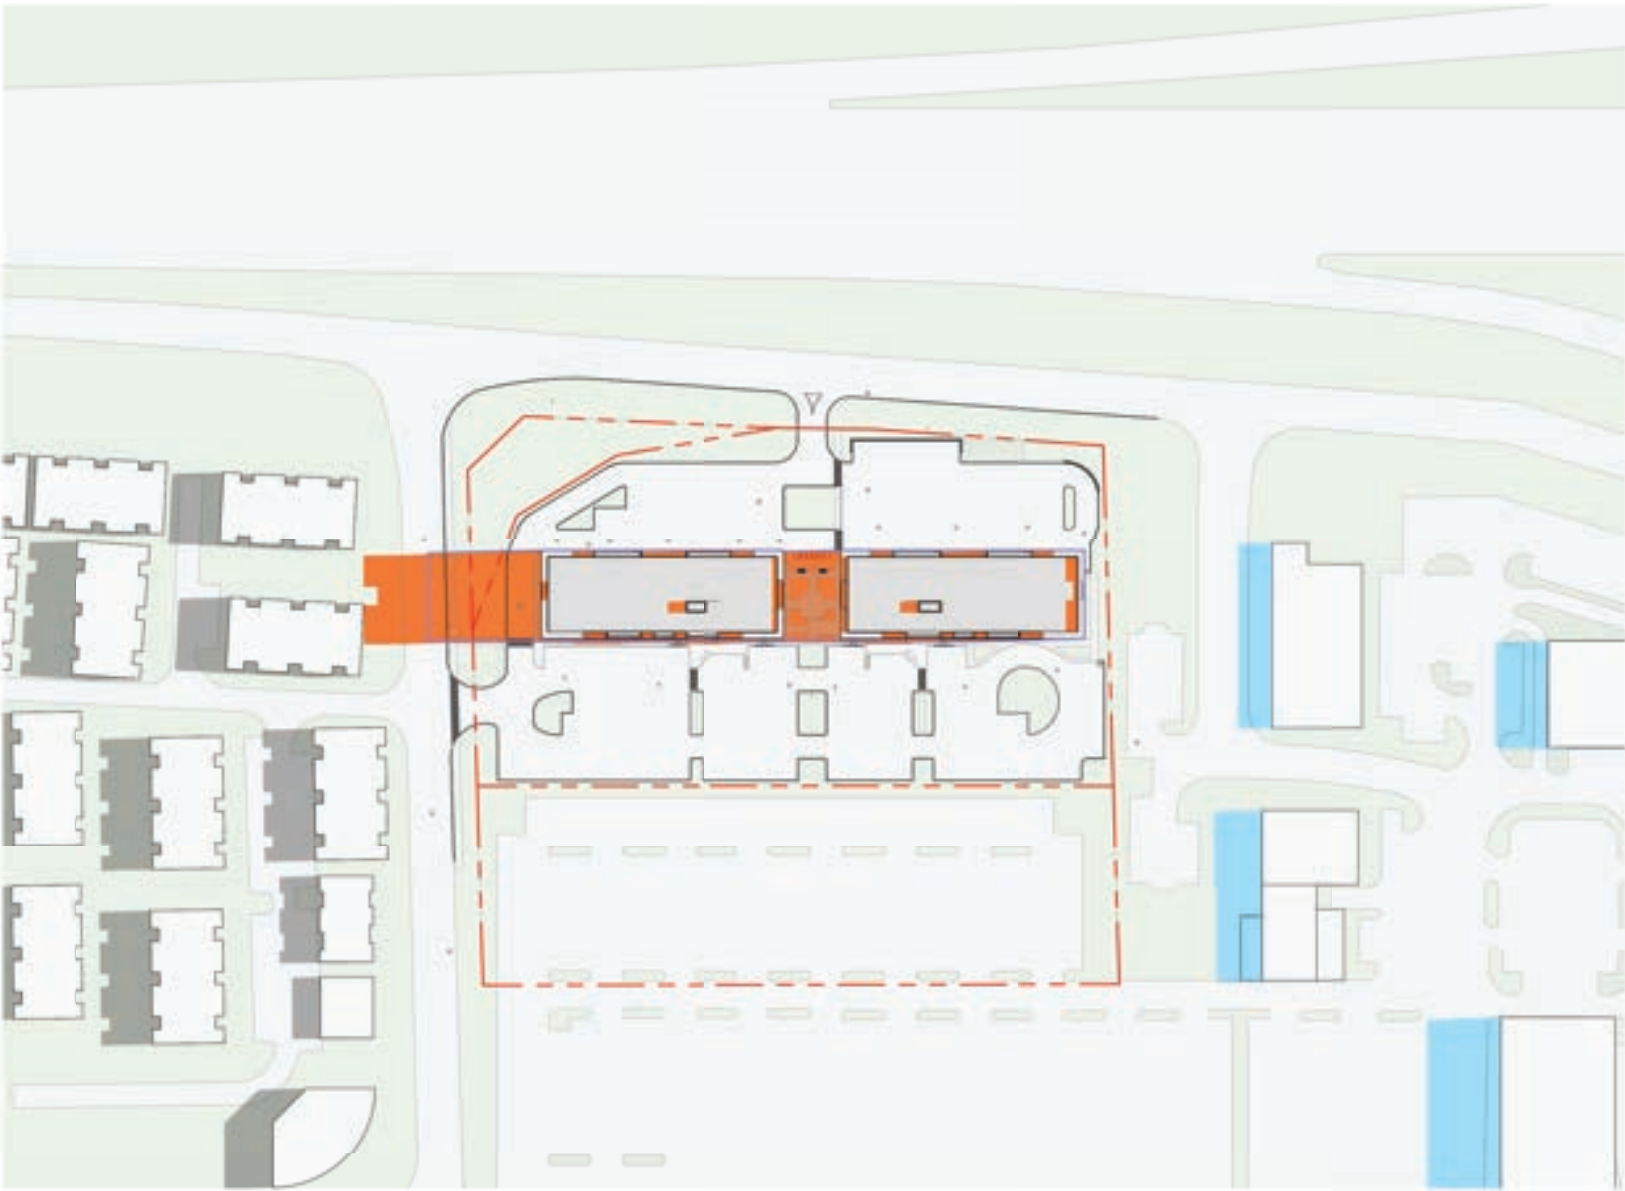

2 Shadow Study June 21 - 8 AM - Dependent 1
1 : 2000

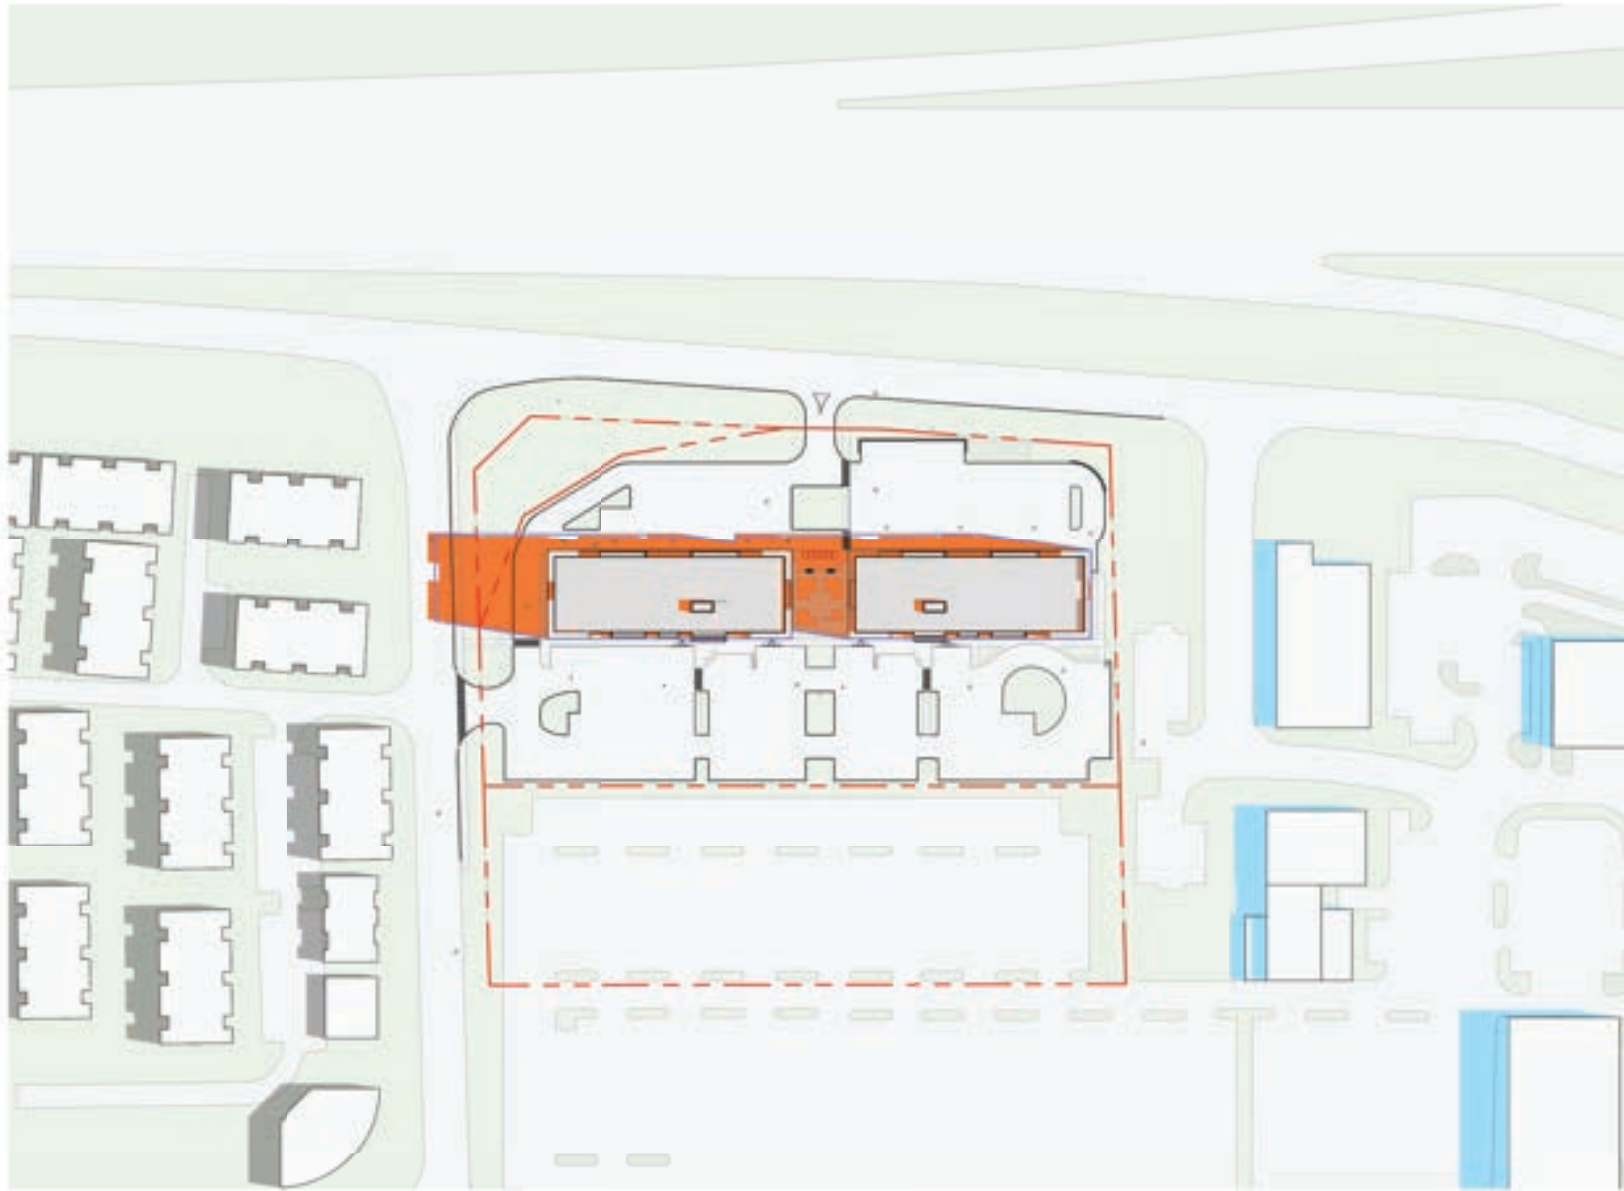


3 Shadow Study June 21 - 9 AM - Dependent 1
1 : 2000

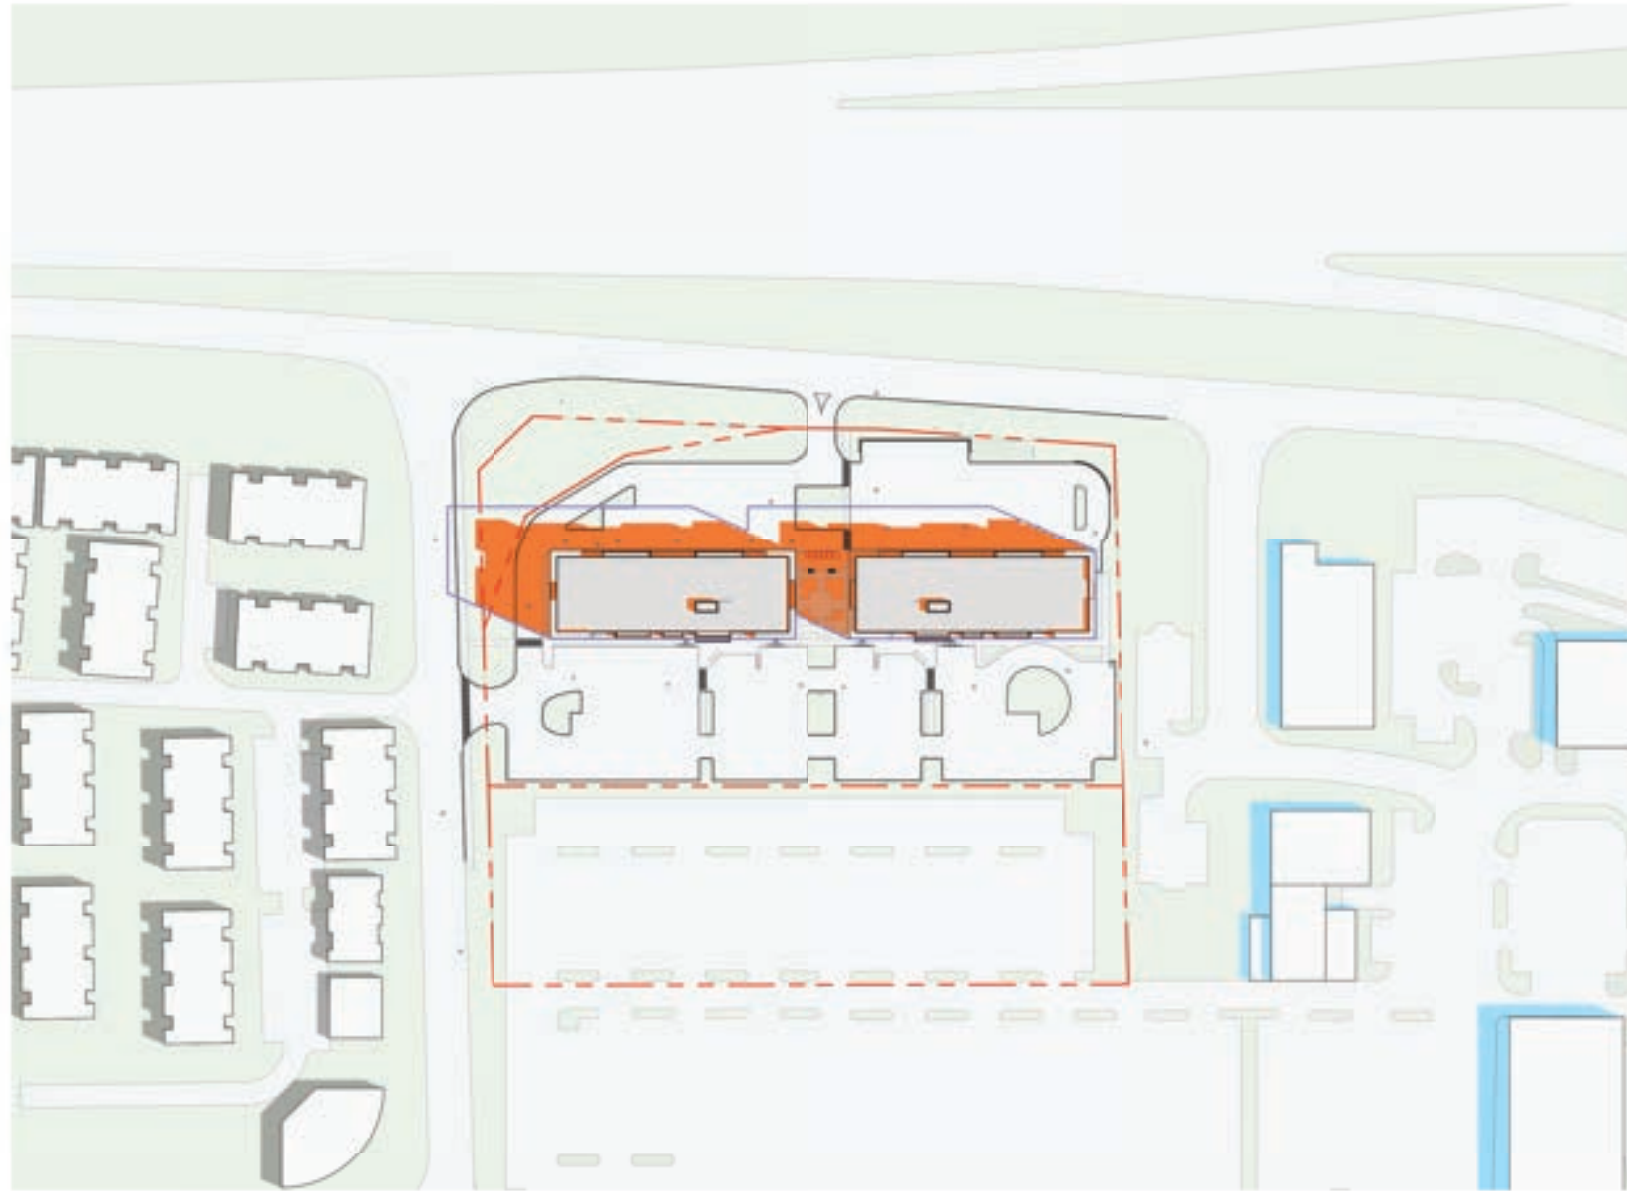

4 Shadow Study June 21 - 10 AM - Dependent 1
1 : 2000



5 Shadow Study June 21 - 11 AM - Dependent 1
1 : 2000






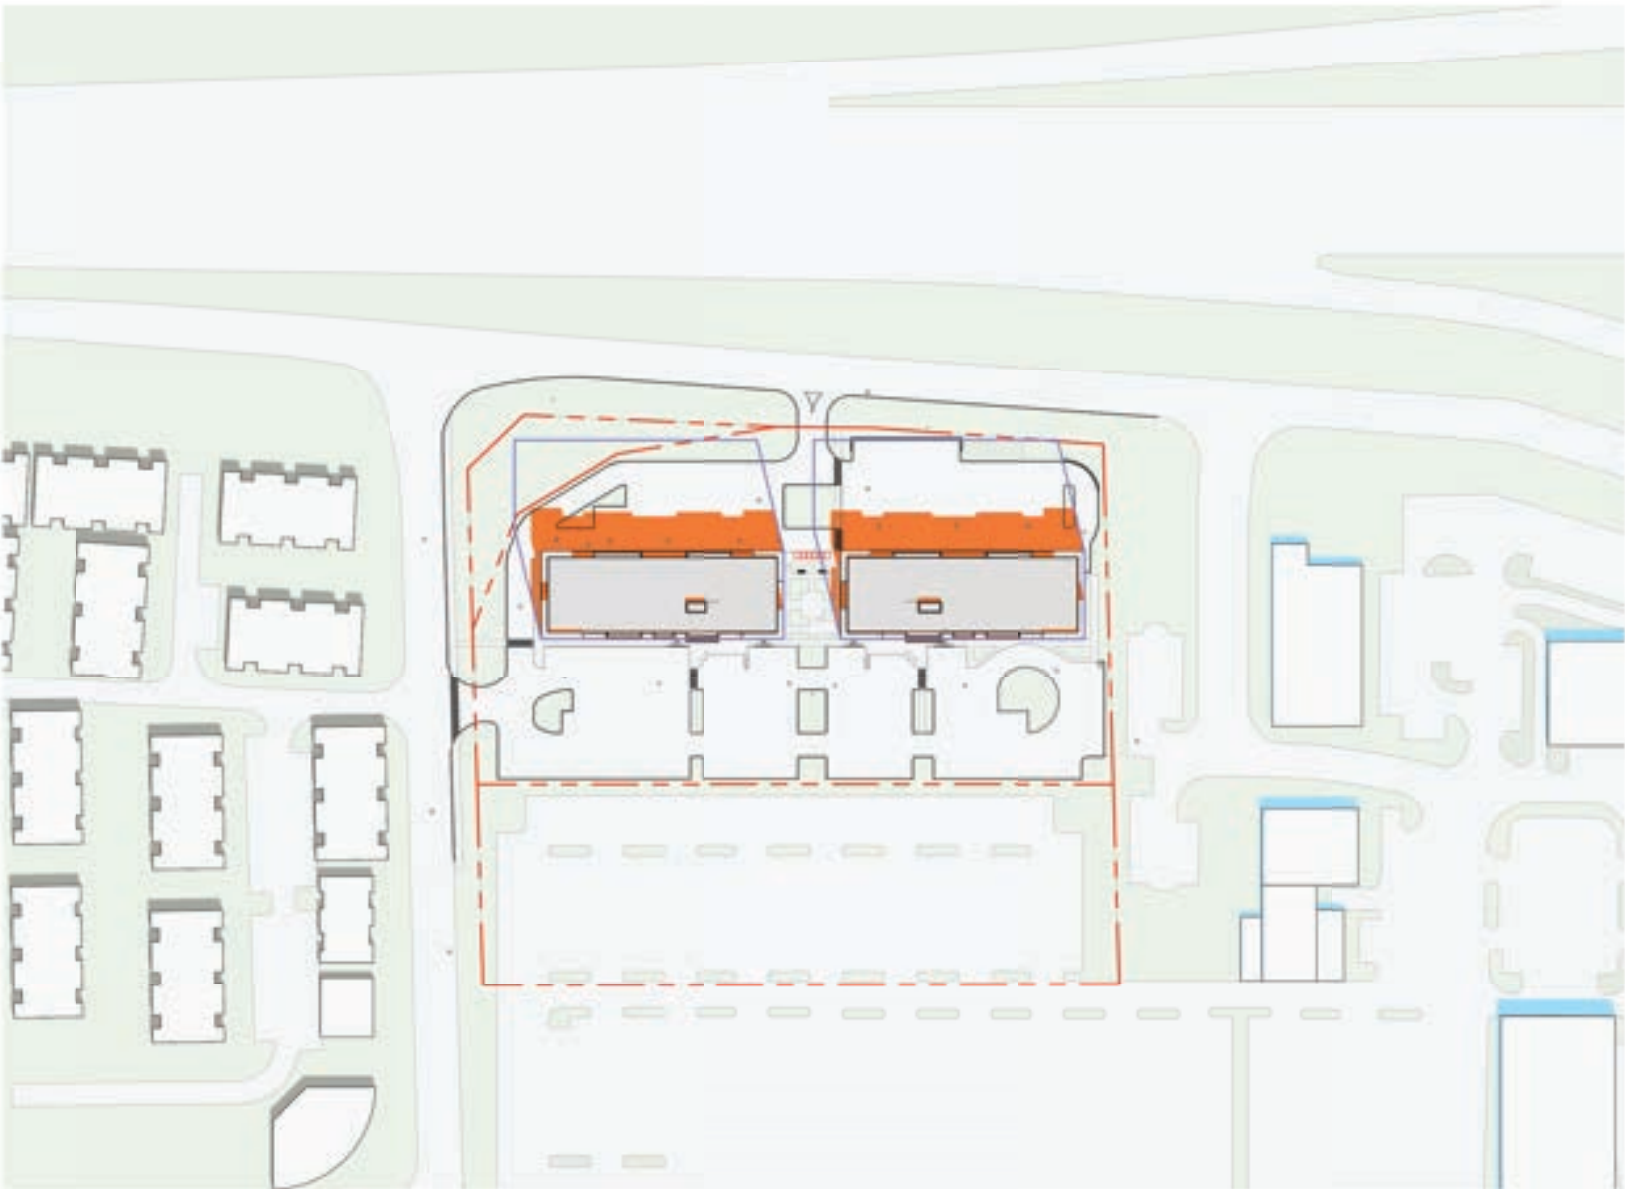



6 Shadow Study June 21 - 12 PM - Dependent 1
1 : 2000



7 Shadow Study June 21 - 1 PM (Solar Noon) - Dependent 1
1 : 2000

LEGEND		
 EXISTING SHADOWS	 OVERLAPPING SHADOWS	 AS OF RIGHT SHADOWS
 NET NEW SHADOWS BY PROPOSED DEVELOPMENT	 APPROVED BUILDING SHADOWS	

      
 
<h1 style="margin: 0;">STUDY - SUMMER</h1>	<table style="width: 100%; border-collapse: collapse;"> <tr> <td style="width: 50%; border-right: 1px solid black; padding: 2px;">SHEET SIZE</td> <td style="padding: 2px;">24"x36"</td> </tr> <tr> <td style="border-right: 1px solid black; padding: 2px;">ISSUE DATE</td> <td style="padding: 2px;">10/07/06</td> </tr> <tr> <td style="border-right: 1px solid black; padding: 2px;">PROJECT #</td> <td style="padding: 2px;">26-17 PDTA</td> </tr> <tr> <td style="border-right: 1px solid black; padding: 2px;">DRAWN BY</td> <td style="padding: 2px;">BIM</td> </tr> <tr> <td style="border-right: 1px solid black; padding: 2px;">CHECKED BY</td> <td style="padding: 2px;">PDTA</td> </tr> </table> <div style="text-align: center; padding: 10px;">  <h2 style="margin: 0;">A.903.</h2> </div>	SHEET SIZE	24"x36"	ISSUE DATE	10/07/06	PROJECT #	26-17 PDTA	DRAWN BY	BIM	CHECKED BY	PDTA
SHEET SIZE	24"x36"										
ISSUE DATE	10/07/06										
PROJECT #	26-17 PDTA										
DRAWN BY	BIM										
CHECKED BY	PDTA										