
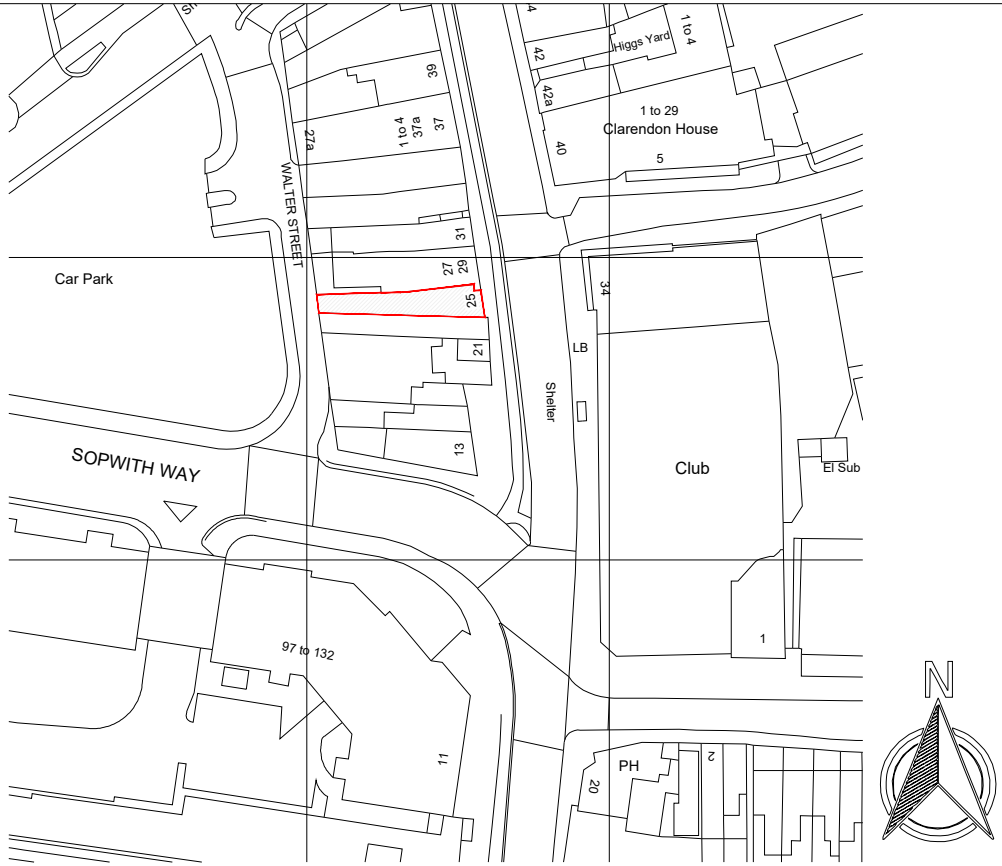


Site Location Plan Scale: 1250 @ A4

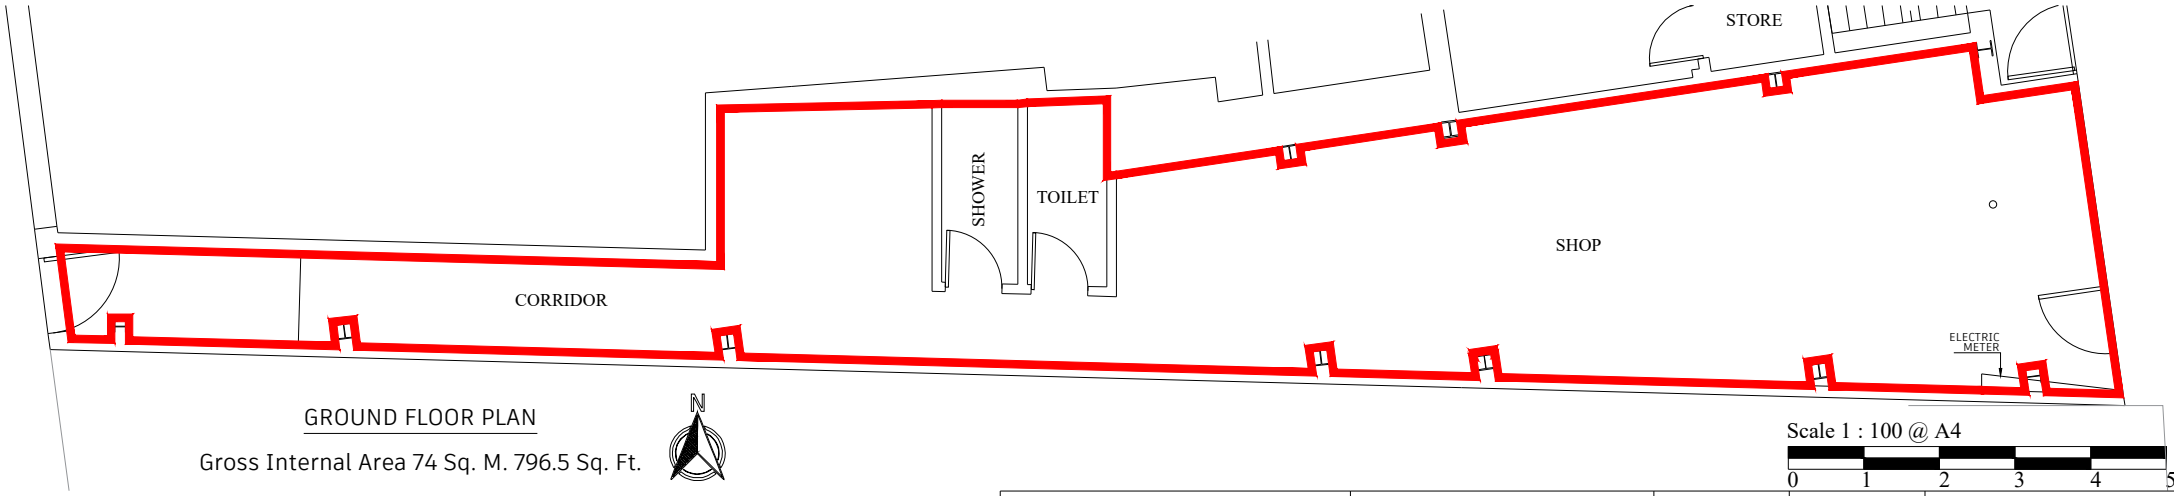

GROUND FLOOR PLAN

Gross Internal Area 74 Sq. M. 796.5 Sq. Ft.

Scale 1 : 100 @ A4

0 1 2 3 4 5M

Property Address	Client		Scale
25 Richmond Road, Kingston Upon Thames, KT2 5BW			1:100 @ A4
	Description	**Drawing No.**	
	Lease Plan	0001-25RRKUT-Rev-1	

ARM Design & Build Ltd
Dalton House
60 Windsor Ave, London
SW19 2RR
M: +44 7816 587548