
A3

Wandsworth NHS
Primary Care Trust

Practice can operate with only 1 consulting room available at any one time.

A redundant air condition unit sits on flat roof above area 4. Leaking from which has caused significant damage.

- Associated removal & repair to be excluded at Practice's discression.

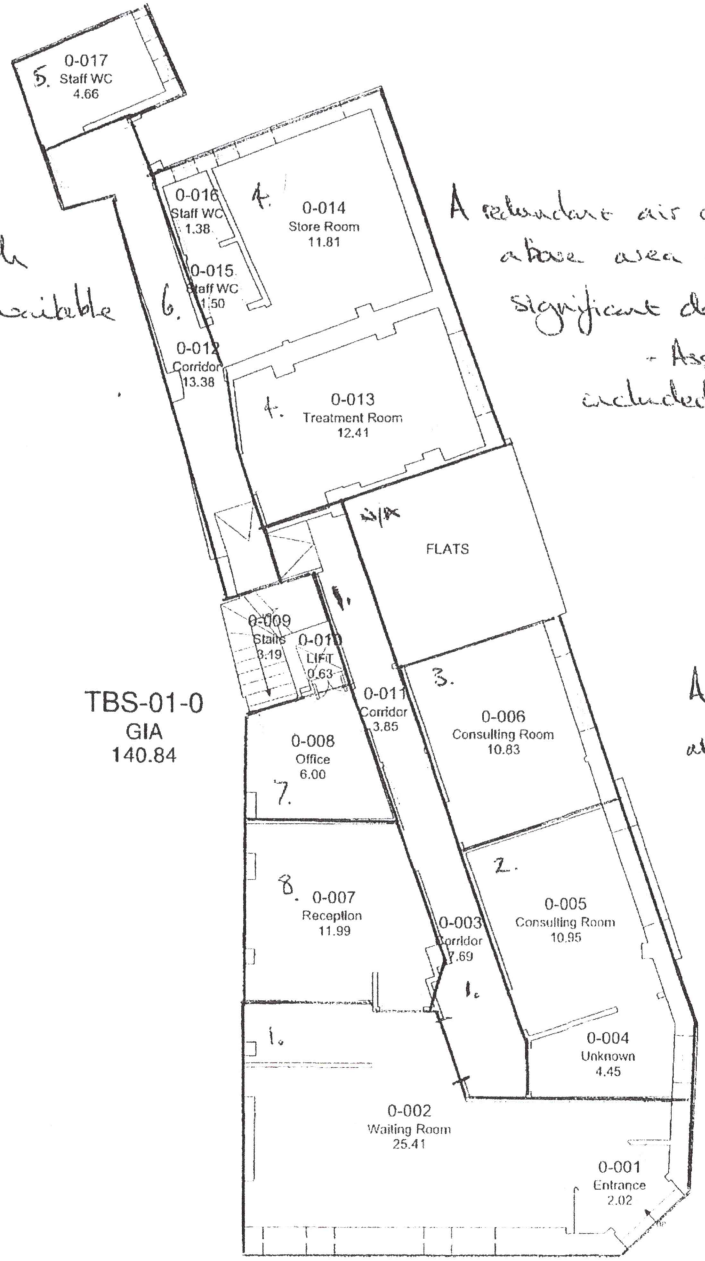

TBS-01-0
GIA
140.84

Areas 1, 5, 6 & 8 only available at weekends/evenings.

Rev.	Description	Date	By

Notes:
This drawing should not be scaled. All dimensions should be checked on site.

Drawing Source:
Oakleaf Measured Survey

Site:
Tooting Bec Surgery
313 Balham High Road, SW17 7BA


Drawing:
Ground Floor Plan

Issue Date 23/08/03
Scale: 1:100
Drawn By: TB
Drwg. No:

Oakleaf Information Services
2 Brookfield - Duncan Close
Northampton - NN3 6WL
Tel: 0870 738 6046
email: info@oakleafgroup.biz

A3

Wandsworth NHS
Primary Care Trust

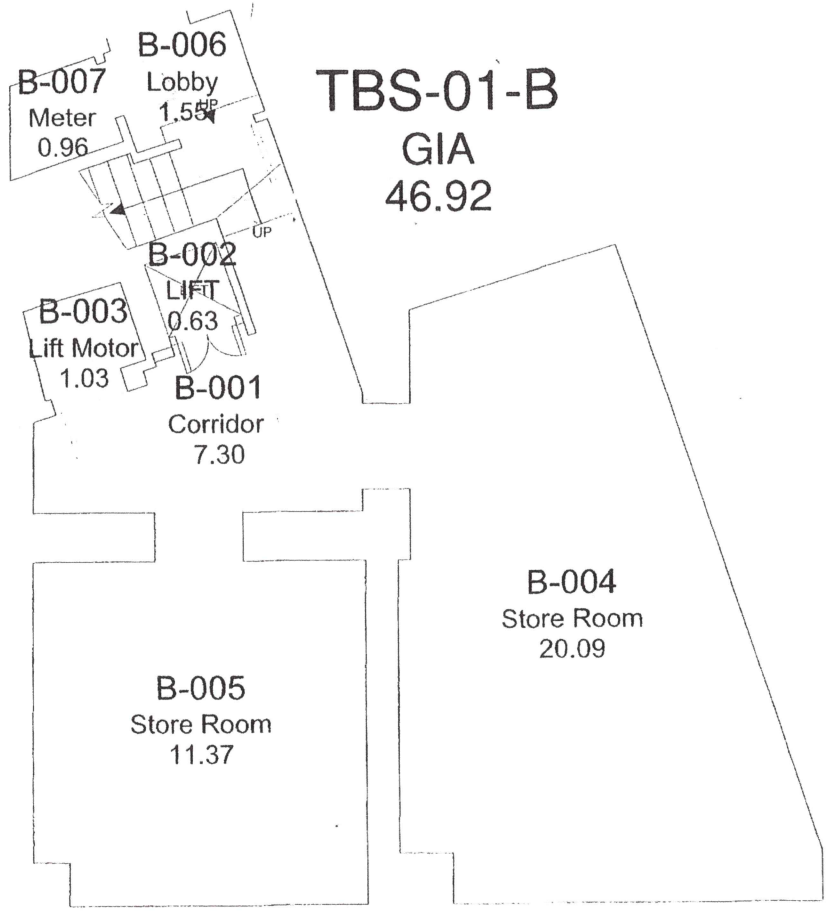

Rev.	Description	Date	By

Notes:
This drawing should not be scaled. All dimensions should be checked on site.

Drawing Source:
Oakleaf Measured Survey

Site:
Tooting Bec Surgery
313 Balham High Road, SW17 7BA

Drawing:
Basement Plan

Issue Date 22/08/08
Scale: 1:100
Drawn By: TB

Drwg. No:

Oakleaf Information Services
2 Brookfield - Duncan Close
Northampton - NN3 6WL
Tel: 0870 738 6046
email: info@oakleafgroup.biz