


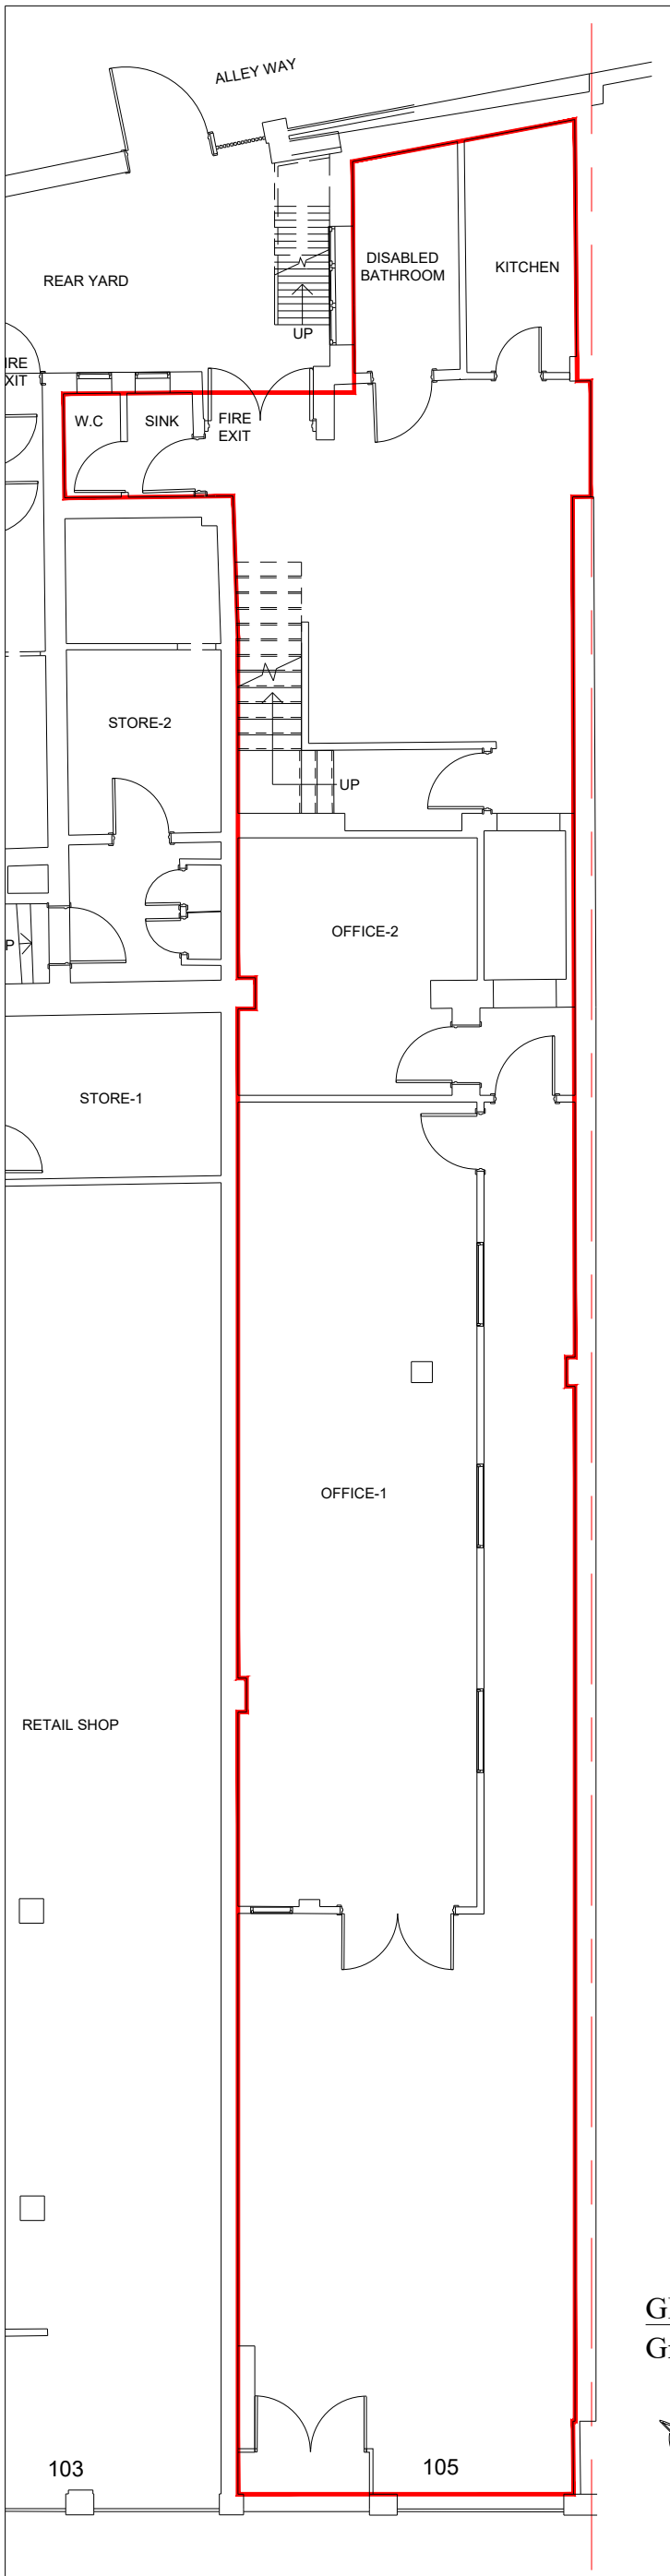

Produced on 17 August 2026 from the Ordnance Survey National Geographic Database and incorporating surveyed revision available at this date.
This map shows the area bounded by 543358 178927,543500 178927,543500 179069,543358 179069,543358 178927
Crown copyright and database rights 2026 OS 100054135. Supplied by copla ltd trading as UKPlanningMaps.com a licensed Ordnance Survey partner (OS 100054135).
Data licence expires 17 August 2027. Unique plan reference: v2g//1459494/1952988

10 0 10 20 30 40 50

OS Map Scale : 1:1250 @ A3

GROUND FLOOR PLAN
Gross Internal Area : 160 Sq. M. 1722.2 Sq Ft.



Scale 1 : 100 @ A3
0 1 2 3 4 5M

Property Address	Client		Scale
105 Powis St, London SE18 6JB			1:100 @ A3
	Description	**Drawing Number**	
	Lease Plan	0001-105-PS	

ARM Design & Build Ltd
Dalton House
60 Windsor Ave, London
SW19 2RR
M: +44 7816 587548