VESANTO | PENDANT

PRODUCT PHOTOGRAPHY & SPECIFICATIONS

CARLYLE COLLECTIVE

BY CAMERON DESIGN HOUSE





DIMENSIONS

Vesanto Single - Standard dimensions: 120cm (47")
Vesanto Double - Standard dimensions: 120, 160cm (47", 63")
Vesanto Triple - Standard dimensions: 80, 120, 160cm (32", 47", 63")
Irregular hexagon shape. Standard profile size: 19x19mm and 25x25mm. Up to 6 tiers from 40 to 200cm diameters.

SPECIFICATIONS

Hanging: Fully adjustable drop height on 1.2mm stainless steel suspension cables.
Light Source: Opal light diffusers. Integral LED lighting. LED matrix, CRI>95, ~50K hours life. LED standard colour temperature options: 2.7k and 3k (other temperatures available on request). Power to fixtures via suspension cables.
Light Output: Decorative lighting element only. Indicative Lux level available on request.
LED Driver: Triac Dimmable (5%-100%) as standard, all dimming protocols available on request. Wattage dependent on sizing. Output Voltage: 24V. Input Voltage: 110V-230V-277V, to be specified.
Hanging Options: Ceiling Rose or Direct Attach as standard. Custom option available.
Conforms to UL Std.: 2108.
Maintenance: Clean with smooth and dry cloth. Do not use any ammonia, solvents or abrasives. No user serviceable components.
Bespoke options and design service available. All fittings and installation instructions are provided.

ABOUT

The Vesanto is a contemporary chandelier which explores strong geometric form and clean lines. This versatile piece works well in residential and hospitality environments.

FINISHES

Brushed Metal, Polished Metal and Powder Coat (full range of RAL colours): Almond Gold, Rose Gold, Brass, Burnished Brass, Chrome, Nickel, Black Nickel, Natural Copper. Natural Copper will tarnish over time.
Size limitation for some finishes, contact CDH for a formal quotation.

VESANTO | PENDANT

DIMENSIONED DRAWINGS

CARLYLE COLLECTIVE


BY CAMERON DESIGN HOUSE

P1




Elevation View - Ceiling Rose

Elevation View - Direct Attach

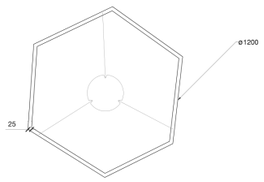

Reflected Ceiling Plan

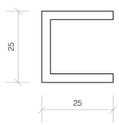

Profile @1:1

CAMERON DESIGN HOUSE

Notes:
5% manufacturing tolerance

Drivers available in all dimming protocols

Project:
CDH Standard

Drawing No: DR-CDH-1021

Date: 20/02/2018


Product name:
Vesanto Single Standard

Customisable rings diameter: 800-2000mm

Contact CDH for more details


Scale: 1:20 @ A3 **Drawn by:** RMO

P2

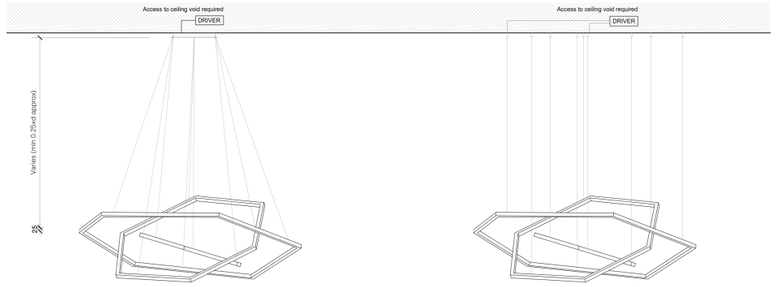


Elevation View - Ceiling Rose

Elevation View - Direct Attach

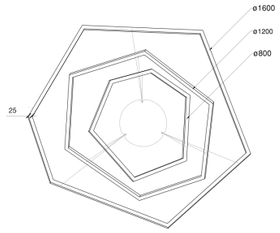

Reflected Ceiling Plan

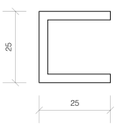

Profile @1:1

CAMERON DESIGN HOUSE

Notes:
5% manufacturing tolerance

Drivers available in all dimming protocols

Project:
CDH Standard

Drawing No: DR-CDH-1021

Date: 20/02/2018

Product name:
Vesanto Triple Standard

Customisable rings diameter: 800-2000mm

Contact CDH for more details

Scale: 1:20 @ A3 **Drawn by:** RMO