HAARA METSA | CHANDELIER

PRODUCT PHOTOGRAPHY & SPECIFICATIONS

CARLYLE COLLECTIVE

BY CAMERON DESIGN HOUSE





DIMENSIONS

Haara Metsa Standard 10 - Dimensions: L58xH159xW55cm (L22.8"xH62.5"xW21.6")
Haara Metsa Standard 16 - Dimensions: L80xH210xW75cm (L31.5"xH82.7"xW29.5")

SPECIFICATIONS


Hanging: Fully adjustable drop height on chandelier chain.
Light Source: Glass diffusers. Integral LED lighting. LED lights, CRI>95, ~50K hours life. LED standard colour temperature options: 2.7k and 3k (other temperatures available on request). Power to fixtures via suspension cables.
Light Output: Decorative lighting element only. Indicative Lux level available on request.
LED Driver: Triac Dimmable (5%-100%) as standard, all dimming protocols available on request. Wattage dependent on sizing. Output Voltage: 24V. Input Voltage: 110V-230V-277V, to be specified.
Hanging Options: Custom hanging option available.
Maintenance: Clean with smooth and dry cloth. Do not use any ammonia, solvents or abrasives. No user serviceable components.
Bespoke options and design service available. All fittings and installation instructions are provided.

ABOUT


A direct descendant of the Haara, the Haara Metsa grew organically to form an ambitious chandelier with vertical elegance. A beautiful statement piece in a space with high ceilings or the centrepiece down a spiral staircase.

FINISHES


Brushed Metal, Polished Metal and Powder Coat (full range of RAL colours): Almond Gold, Rose Gold, Brass, Burnished Brass, Chrome, Nickel, Black Nickel, Natural Copper.
Natural Copper will tarnish over time.
Size limitation for some finishes, contact CDH for a formal quotation.

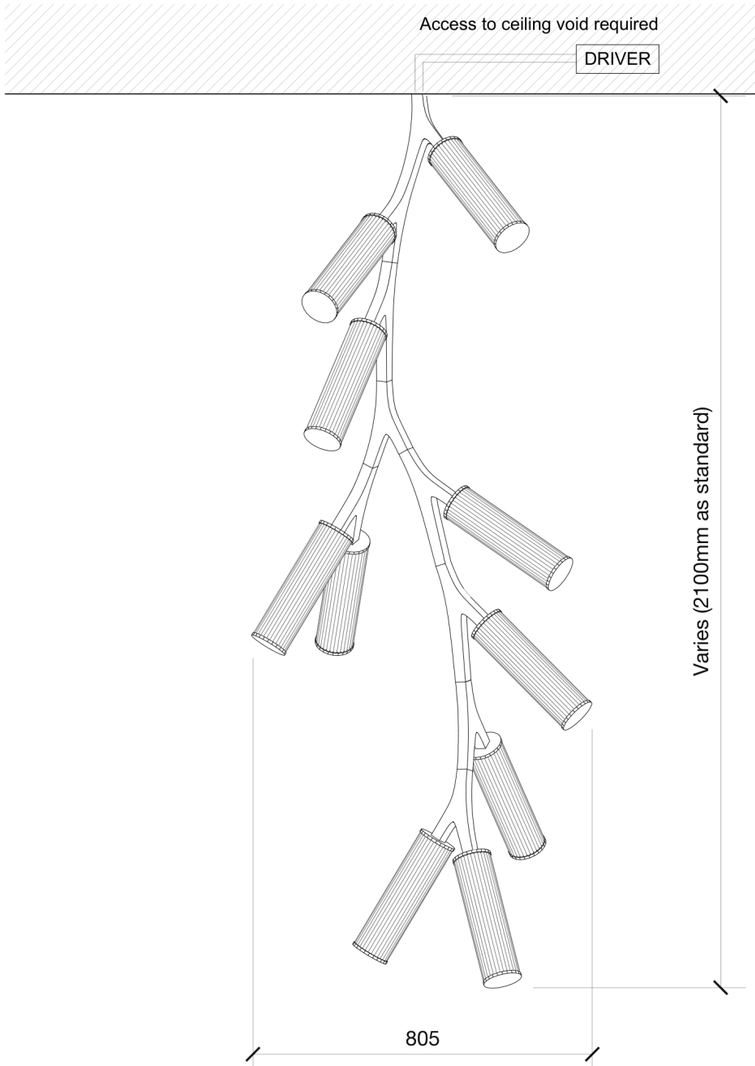

01-Haara Metsa Elevation View

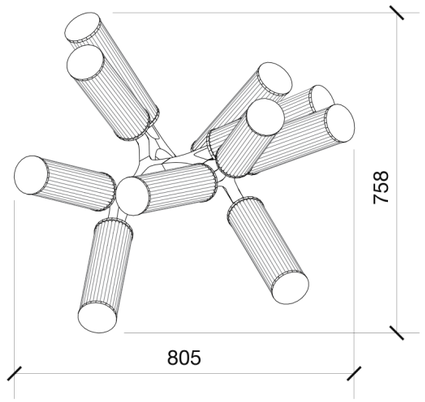

02-Haara Metsa Reflected Ceiling Plan

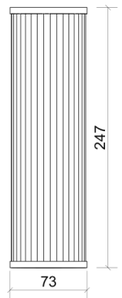

Profile @1:4

CAMERON DESIGN HOUSE

Notes:
5% manufacturing tolerance

Drivers available in all dimming protocols

Project:
CDH Standard

Drawing No:
DR-CDH-1022

Date:
01/02/2018

Product name:
Haara Metsa Standard

Customisable sizes

Contact CDH for more details

Scale: 1:10 @ A3 **Drawn by:** RMO