
AURA | CHANDELIER

PRODUCT PHOTOGRAPHY & SPECIFICATIONS

CARLYLE COLLECTIVE

BY CAMERON DESIGN HOUSE

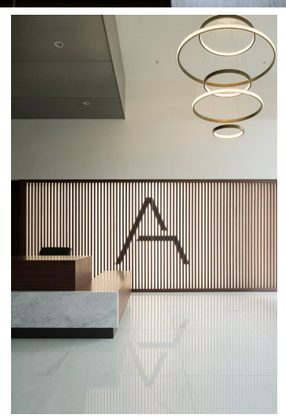



DIMENSIONS

Aura Elama - Standard dimensions: 70, 120, 80, 100, 50cm diameter (28", 47", 32", 40", 20")
Aura Taso - Standard dimensions: 70, 120, 100, 80, 60cm diameter (28", 47", 40", 32", 24")
Standard profile size: 50x25mm. From 5 to 8 rings, 50 to 230cm diameter.

SPECIFICATIONS

Hanging: Fully adjustable drop height on 1.2mm stainless steel suspension cables.
Light Source: External or internal multifaceted clear diffusers. Integral LED lighting. LED matrix, CRI>95, ~50K hours life. LED standard colour temperature options: 2.7k and 3k (other temperatures available on request). Power to fixtures via suspension cables.
Light Output: Decorative lighting element only. Indicative lumen level available on request.
LED Driver: Triac Dimmable (5%-100%) as standard, all dimming protocols available on request. Wattage dependent on sizing.
Output Voltage: 24V. Input Voltage: 110V-230V-277V, to be specified.
Hanging Options: Ceiling Rose or Direct Attach as standard. Custom option available.
Conforms to UL Std.: 2108.
Maintenance: Clean with smooth and dry cloth. Do not use any ammonia, solvents or abrasives. No user serviceable components.
Bespoke options and design service available. All fittings and installation instructions are provided.

ABOUT

This contemporary chandelier beckons its own atmosphere, conjuring serenity and grace - achieving simplicity through intricate design. The design explores circular form through sizing variations.

FINISHES

Brushed Metal, Polished Metal and Powder Coat (full range of RAL colours): Almond Gold, Rose Gold, Brass, Burnished Brass, Chrome, Nickel, Black Nickel, Natural Copper. Natural Copper will tarnish over time.
Size limitation for some finishes, contact CDH for a formal quotation.


AURA | CHANDELIER

DIMENSIONED DRAWINGS

CARLYLE COLLECTIVE


BY CAMERON DESIGN HOUSE

P1

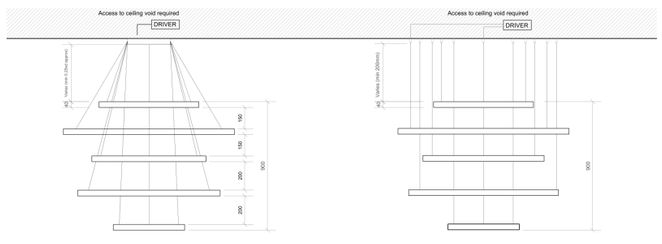


Elevation with ceiling rose

Elevation with direct attach

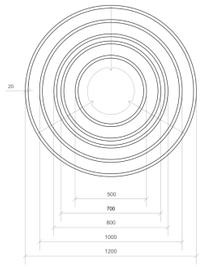

Reflected Ceiling Plan

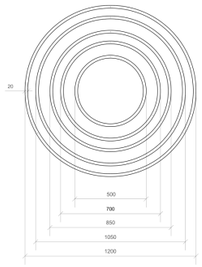

Reflected Ceiling Plan



Rings section @ 1:2

CAMERON DESIGN HOUSE

Notes:
5% manufacturing tolerance

Drivers available in all dimming protocols

Project:
CDH Standard

Drawing No: DR-CDH-1012

Date: 19/02/2018


Product name:
Aura 40 Standard

Customisable rings diameter: 500-3000mm

Contact CDH for more details


Scale: 1:20 @ A3 **Drawn by:** RMO

P2

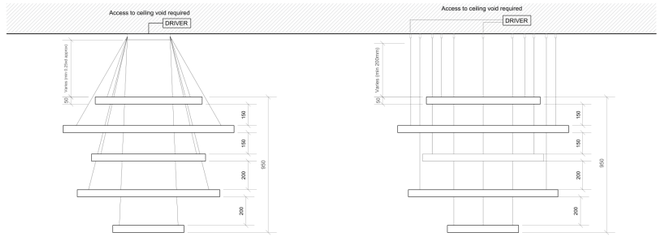


Elevation with ceiling rose


Elevation with direct attach

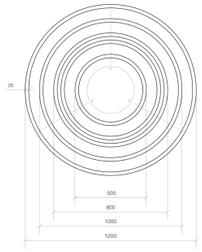

Reflected Ceiling Plan

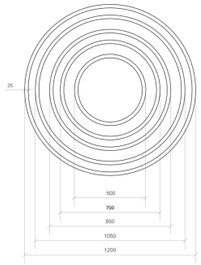

Reflected Ceiling Plan

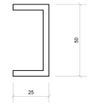

Rings section @ 1:2

CAMERON DESIGN HOUSE

Notes:
5% manufacturing tolerance

Drivers available in all dimming protocols

Project:
CDH Standard

Drawing No: DR-CDH-1012

Date: 19/02/2018

Product name:
Aura 50 Standard

Customisable rings diameter: 500-3000mm

Contact CDH for more details

Scale: 1:20 @ A3 **Drawn by:** RMO