PASEO 2	
WIDTH	31
LENGTH	42
BEDROOMS	2 BEDROOMS
BATHROOMS	2 BATH
AREA	1230

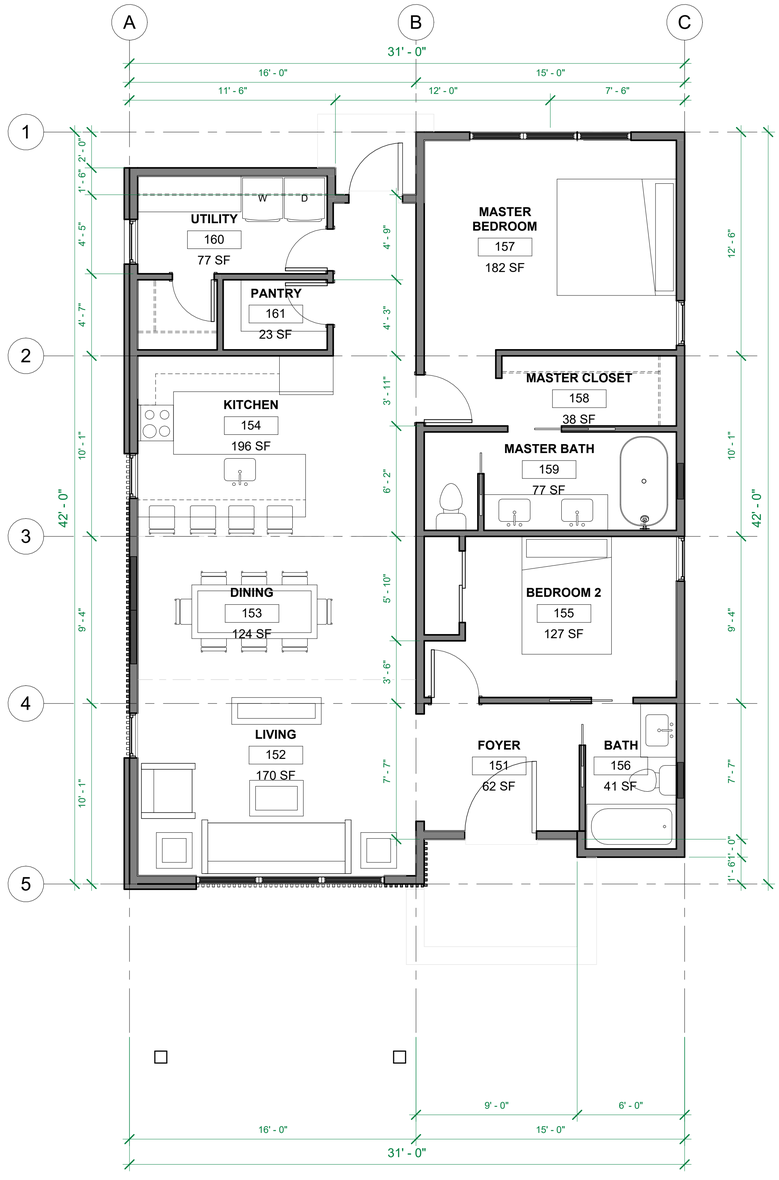

1 GROUND FLOOR PLAN
1/4" = 1'-0"

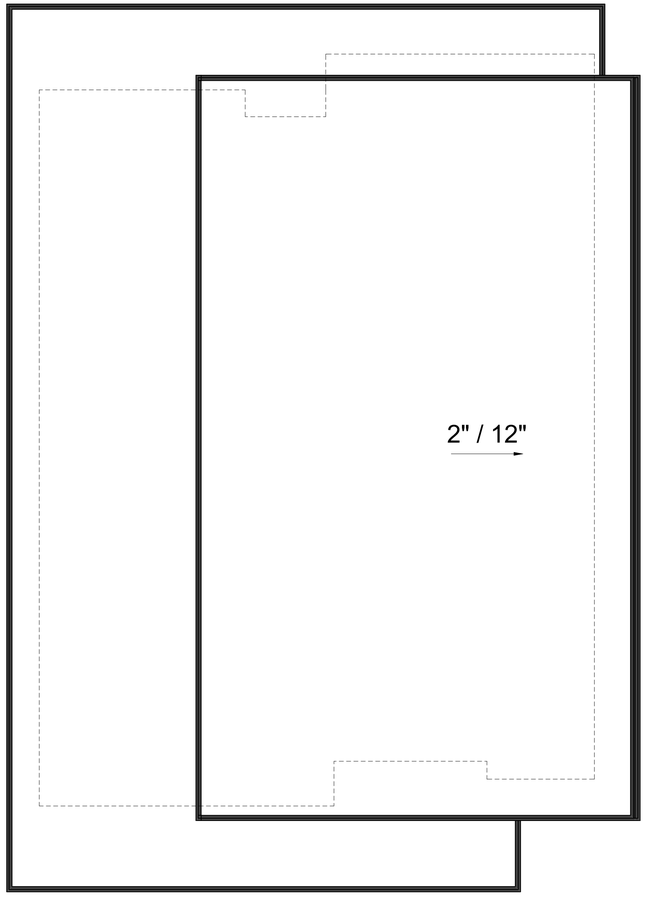

2 ROOF PLAN
1/4" = 1'-0"

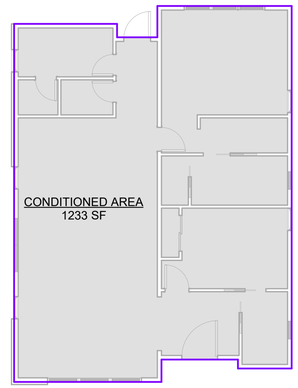

3 AREA PLAN
1/8" = 1'-0"

PACIFIC 5D
DESIGN CORP
8930 SPANISH RIDGE AVE
LAS VEGAS, NEVADA 89148
(702) 325-2114 www.Pacific5d.com
Global resources & a multi-faceted approach to real estate development. Re-defining the art of executing great projects.

CLIENT:
DAYTON PARTNERS NO 1 LLC.
8930 SPANISH RIDGE AVE.
LAS VEGAS, NV 89148

CONTACT: JAIMEE YOSHIZAWA
PHONE: (702) 325-2114

APPROVED

REVISIONS

NO.	DATE

Floor Plans

LEGACY 49

NEVADA

LYON COUNTY

ENCORE JOB NUMBER	
DESIGNED BY	CT
DRAWN BY	CT
CHECKED BY	JY
DATE	August 01, 2025

SHEET
A-01

1 FRONT ELEVATION

1/4" = 1'-0"

2 LEFT SIDE ELEVATION

1/4" = 1'-0"

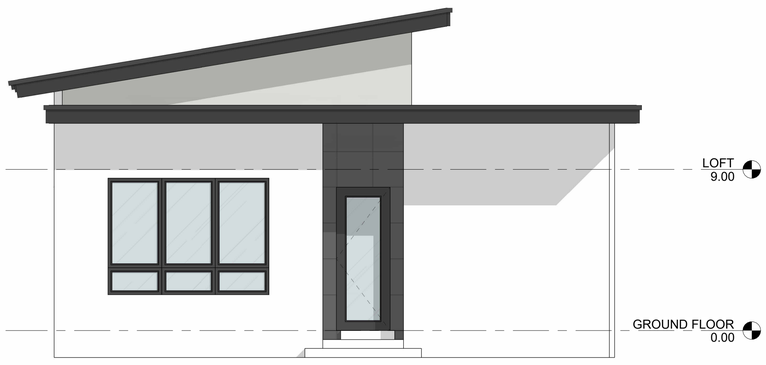

3 REAR ELEVATION

1/4" = 1'-0"

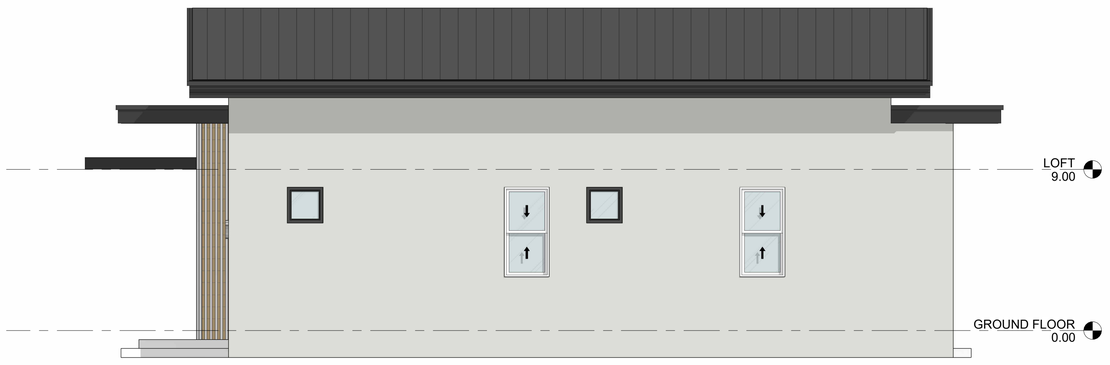

4 RIGHT SIDE ELEVATION

1/4" = 1'-0"

PACIFIC 5D
DESIGN CORP
8930 SPANISH RIDGE AVE
LAS VEGAS, NEVADA 89148
(702) 325-2114 www.Pacific5d.com

Global resources & a multi-faceted approach to real estate development. Re-defining the art of executing great projects.

CLIENT:
DAYTON PARTNERS NO 1 LLC.
8930 SPANISH RIDGE AVE.
LAS VEGAS, NV 89148

CONTACT: JAIMEE YOSHIZAWA
PHONE: (702) 325-2114

DATE	NO.	REVISIONS	APPROVED

Elevations

LEGACY 49

NEVADA

LYON COUNTY

ENCORE JOB NUMBER	DESIGNED BY	DRAWN BY	CHECKED BY	DATE
	CT	CT	JY	August 01, 2025

SHEET

A-02