



PLAN VIEW

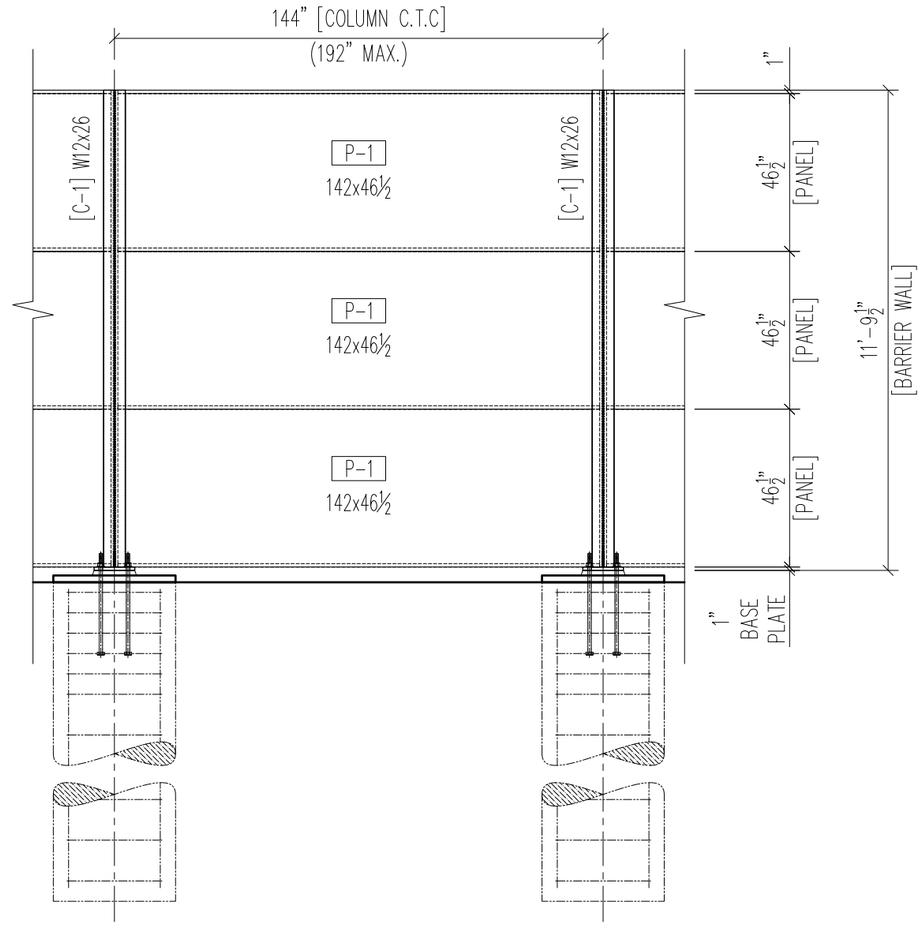

ELEVATION

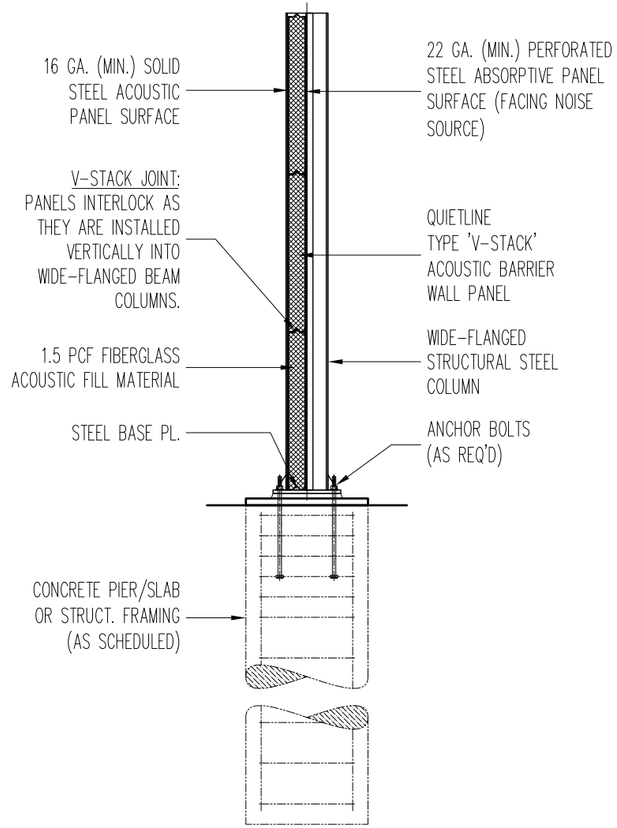

WALL SECTION

REVISIONS	DESCRIPTION	DATE	BY
	.	.	.
	.	.	.
	.	.	.
	.	.	.
	.	.	.
	.	.	.
	.	.	.

DESCRIPTION: TYPICAL V-STACK BARRIER WALL SECTION DETAIL		
CUSTOMER: -		
DRAWN BY: XX	SCALE: N.T.S.	PROJECT NO.: XXXX
DATE: XX/XX/XX	SHEET: XX	

Memtech Acoustics
2175 Avon Industrial Dr.
Rochester Hills, MI 48309
248.289.1123
memtechacoustics.com