



SECTION A–A

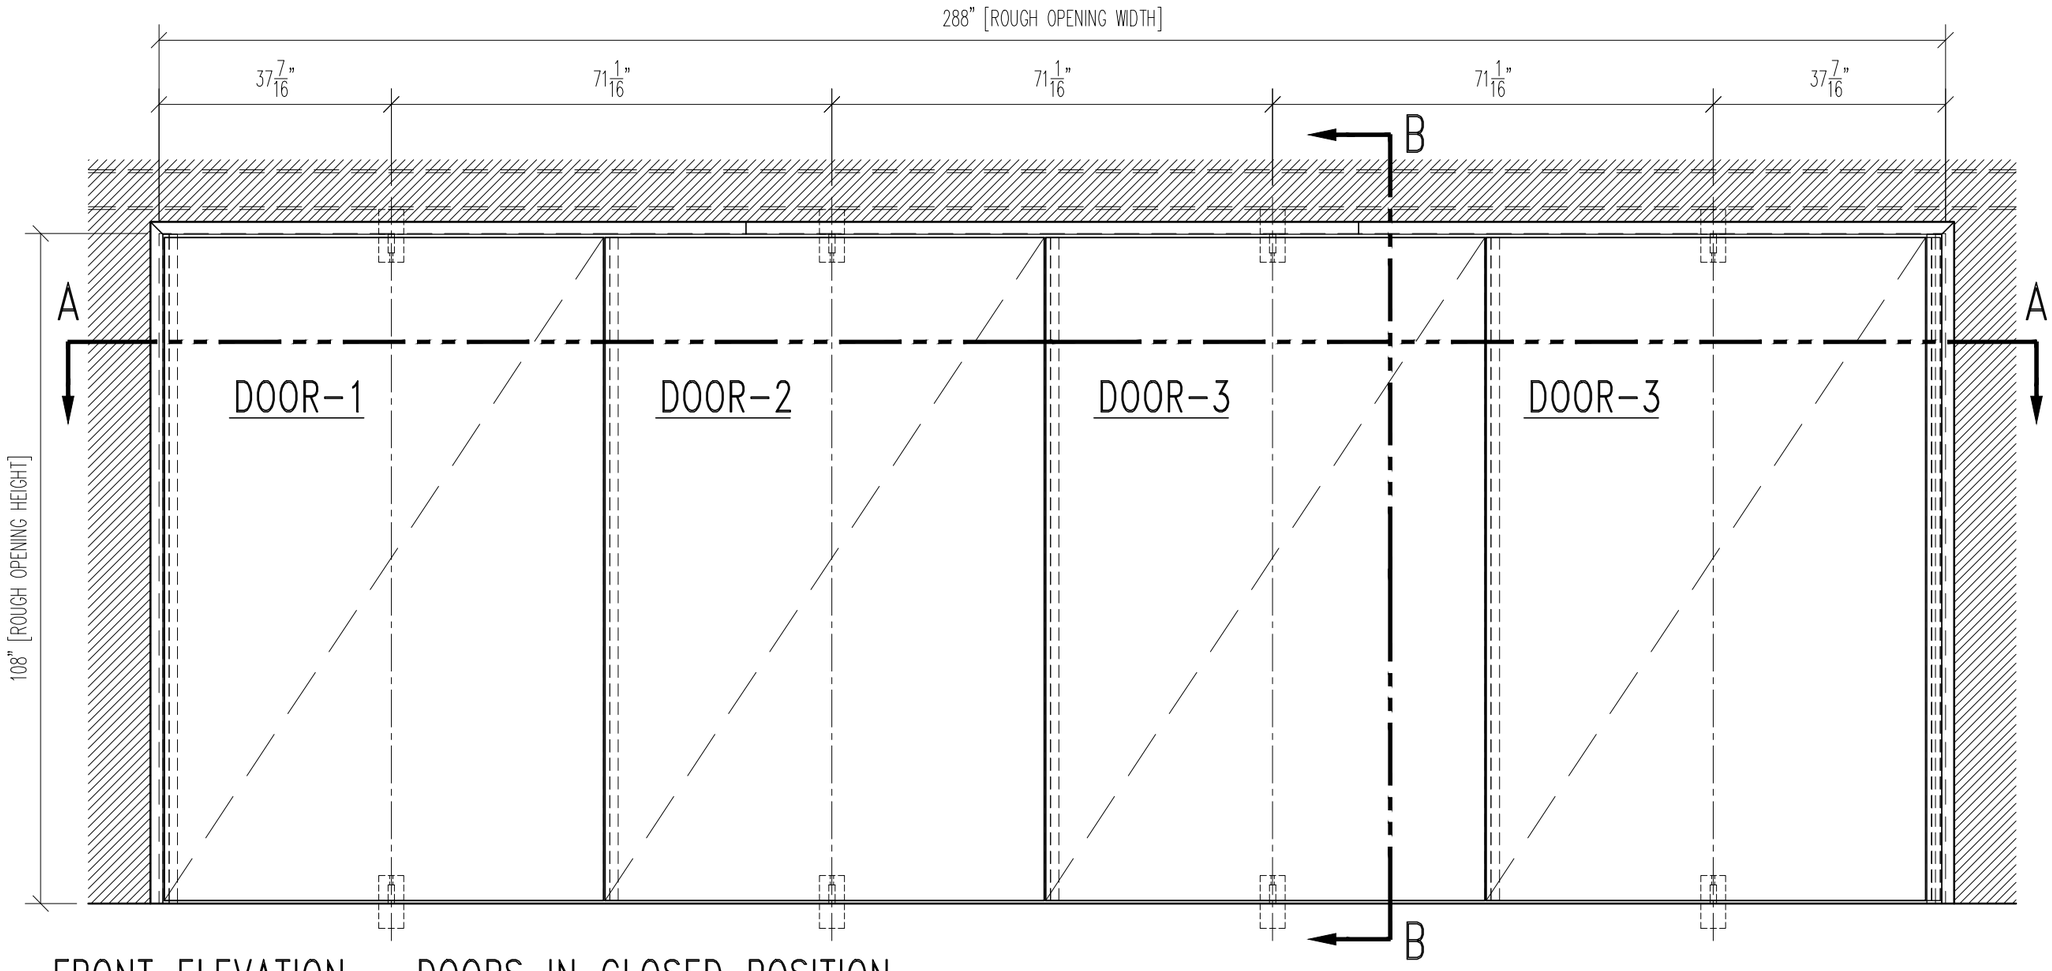

FRONT ELEVATION – DOORS IN CLOSED POSITION

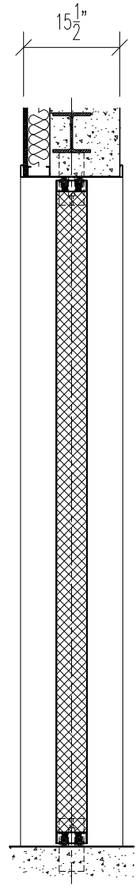

SECTION B–B

DOORS [318A], [318B], [318C] & [318D]

NOTICE


Drawings and product details are for information and/or illustrative purposes only, and may vary. Please contact your local Memtech representative for the most current product information.

REVISIONS


DESCRIPTION	DATE	BY
MFG. RELEASE	7/25/13	MAH
.	.	.
.	.	.
.	.	.
.	.	.
.	.	.
.	.	.
.	.	.

DESCRIPTION	STC–48 PIVOT DOORS – CLOSED POSITION		
PROJECT	–		
DRAWN BY MAH	SCALE N.T.S.	PROJECT NO. 004–7540	
DATE 9/27/13	SHEET PDS–1		


Memtech Acoustics
2175 Avon Industrial Dr Rochester Hills, MI 48309
(248) 289-1123
www.memtechacoustics.com

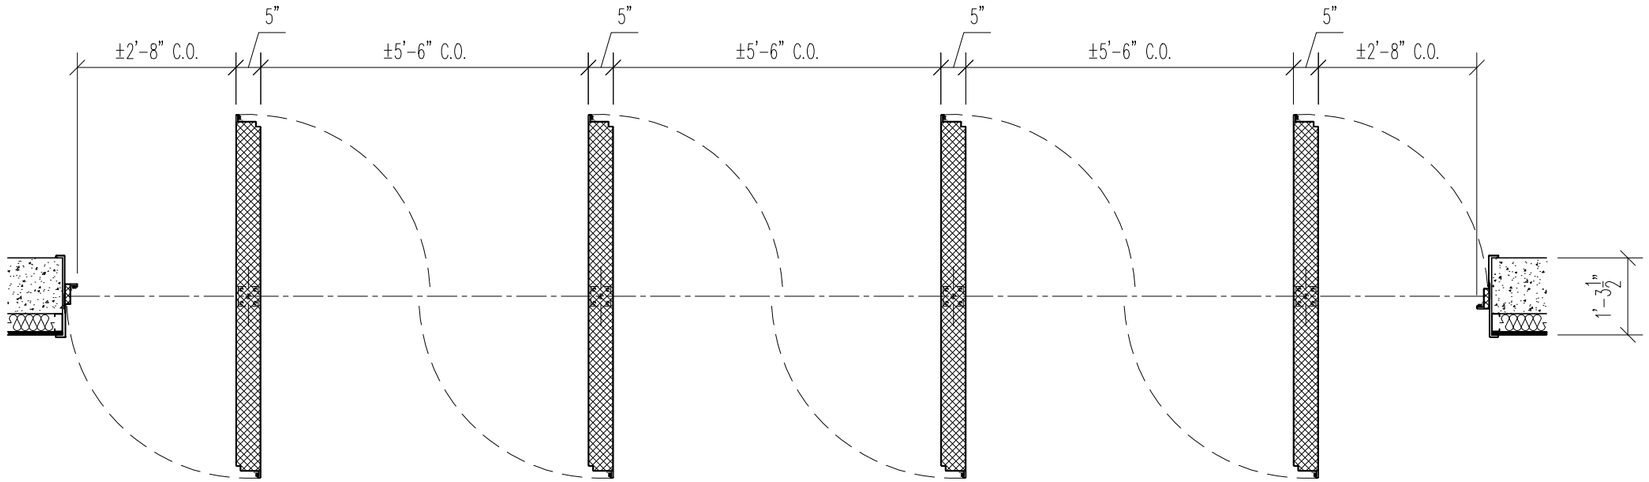

SECTION A-A

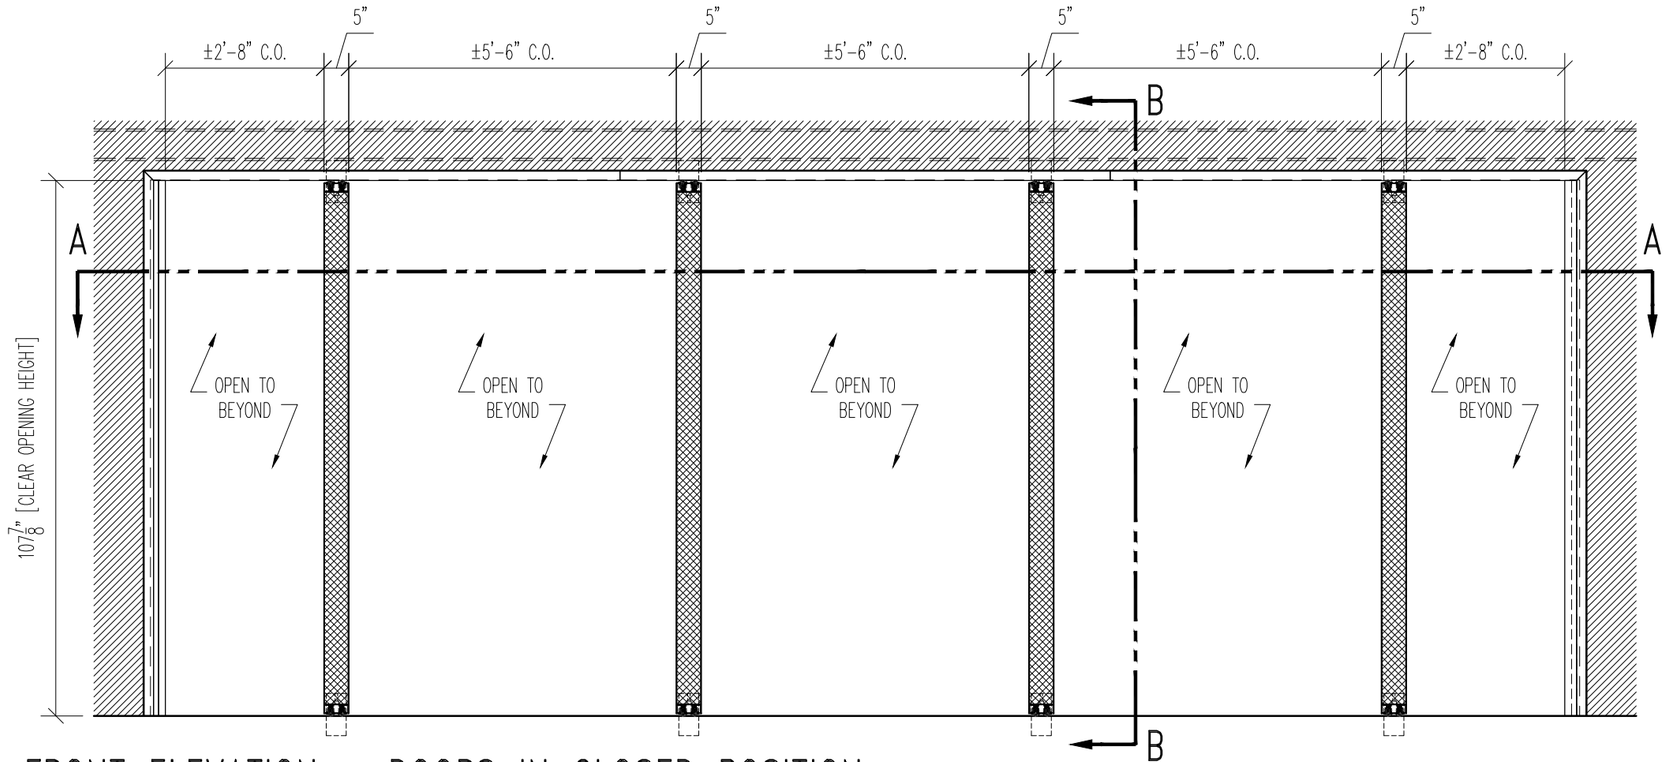

FRONT ELEVATION - DOORS IN CLOSED POSITION

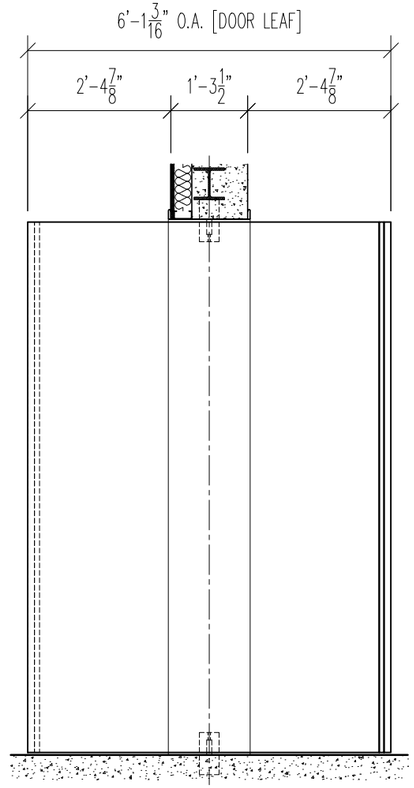

SECTION B-B

DOORS [318A], [318B], [318C] & [318D]

NOTICE


Drawings and product details are for information and/or illustrative purposes only, and may vary. Please contact your local Memtech representative for the most current product information.

REVISIONS


DESCRIPTION	DATE	BY
MFG. RELEASE	7/25/13	MAH
.	.	.
.	.	.
.	.	.
.	.	.
.	.	.
.	.	.

DESCRIPTION	STC-48 PIVOT DOORS - OPEN POSITION		
PROJECT	-		
DRAWN BY MAH	SCALE N.T.S.	PROJECT NO. 004-7540	
DATE 9/27/13	SHEET PDS-2		


Memtech Acoustics
2175 Avon Industrial Dr Rochester Hills, MI 48309
(248) 289-1123
www.memtechacoustics.com

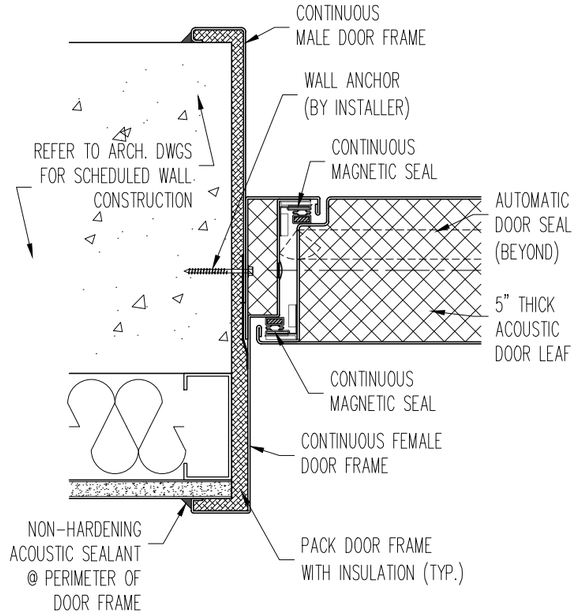


1 PDS-3 DETAIL @ JAMB

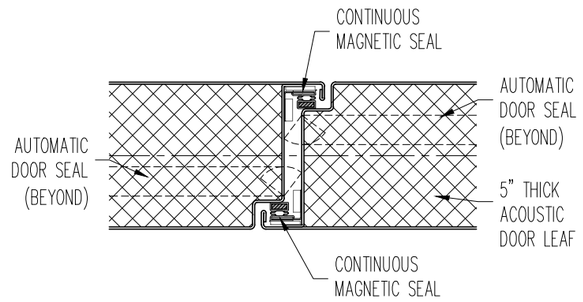


2 PDS-3 DETAIL @ ASTRAGAL

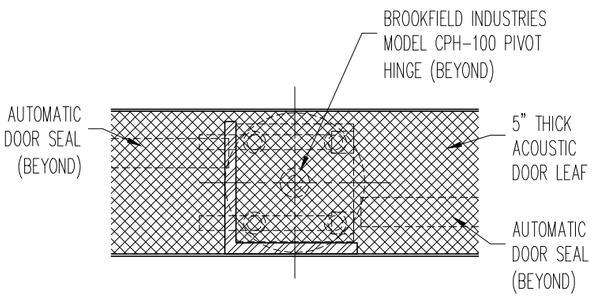

3 PDS-3 DETAIL @ ASTRAGAL

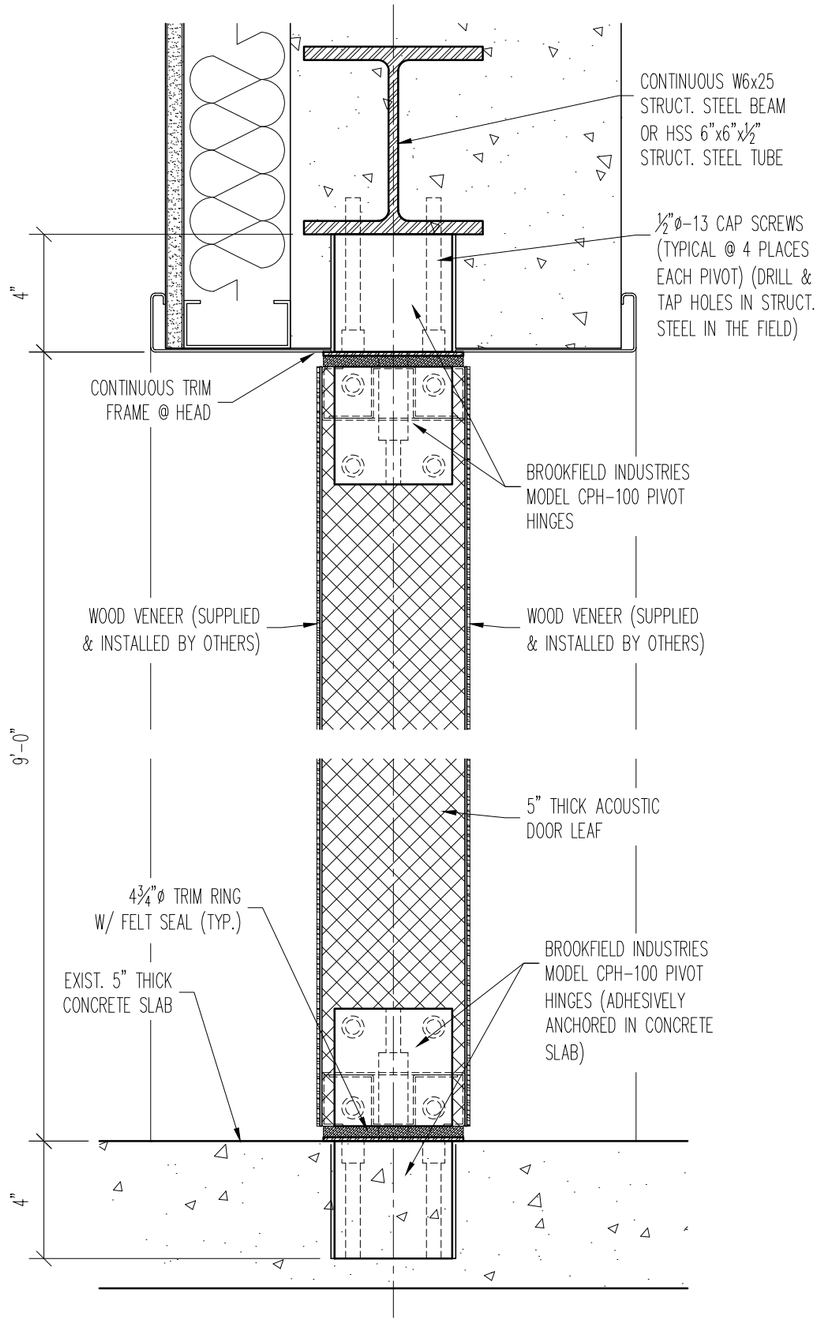

4 PDS-3 HEAD & SILL DETAILS @ PIVOTS

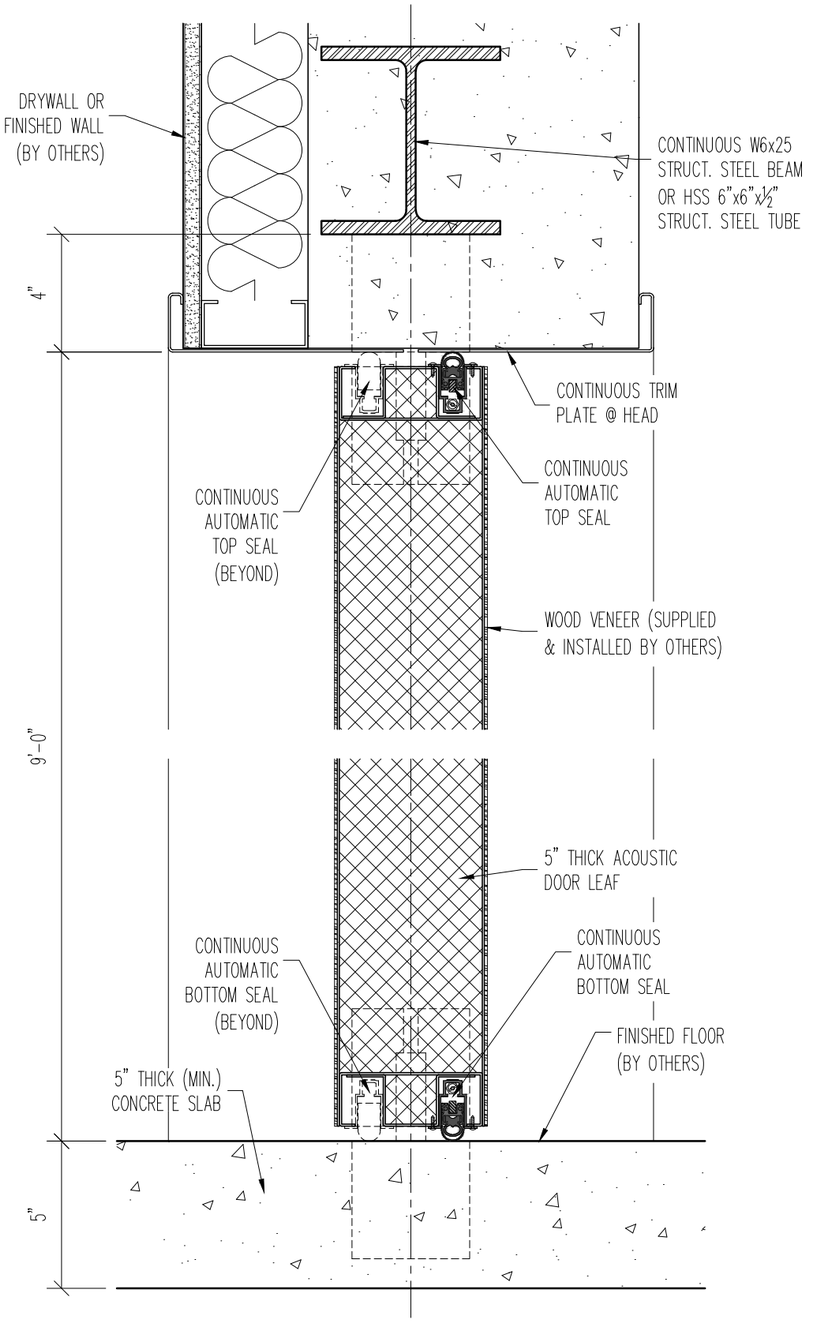

5 PDS-3 HEAD & SILL DETAILS @ SEALS

DOORS [318A], [318B], [318C] & [318D]

NOTICE

Drawings and product details are for information and/or illustrative purposes only, and may vary. Please contact your local Memtech representative for the most current product information.

REVISIONS

DESCRIPTION	DATE	BY
MFG. RELEASE	7/25/13	MAH
.	.	.
.	.	.
.	.	.
.	.	.
.	.	.
.	.	.

DESCRIPTION	STC-48 PIVOT DOORS - DETAILS		
PROJECT	-		
DRAWN BY MAH	SCALE N.T.S.	PROJECT NO. 004-7540	
DATE 9/27/13	SHEET PDS-3		

Memtech Acoustics
2175 Avon Industrial Dr Rochester Hills, MI 48309
(248) 289-1123
www.memtechacoustics.com