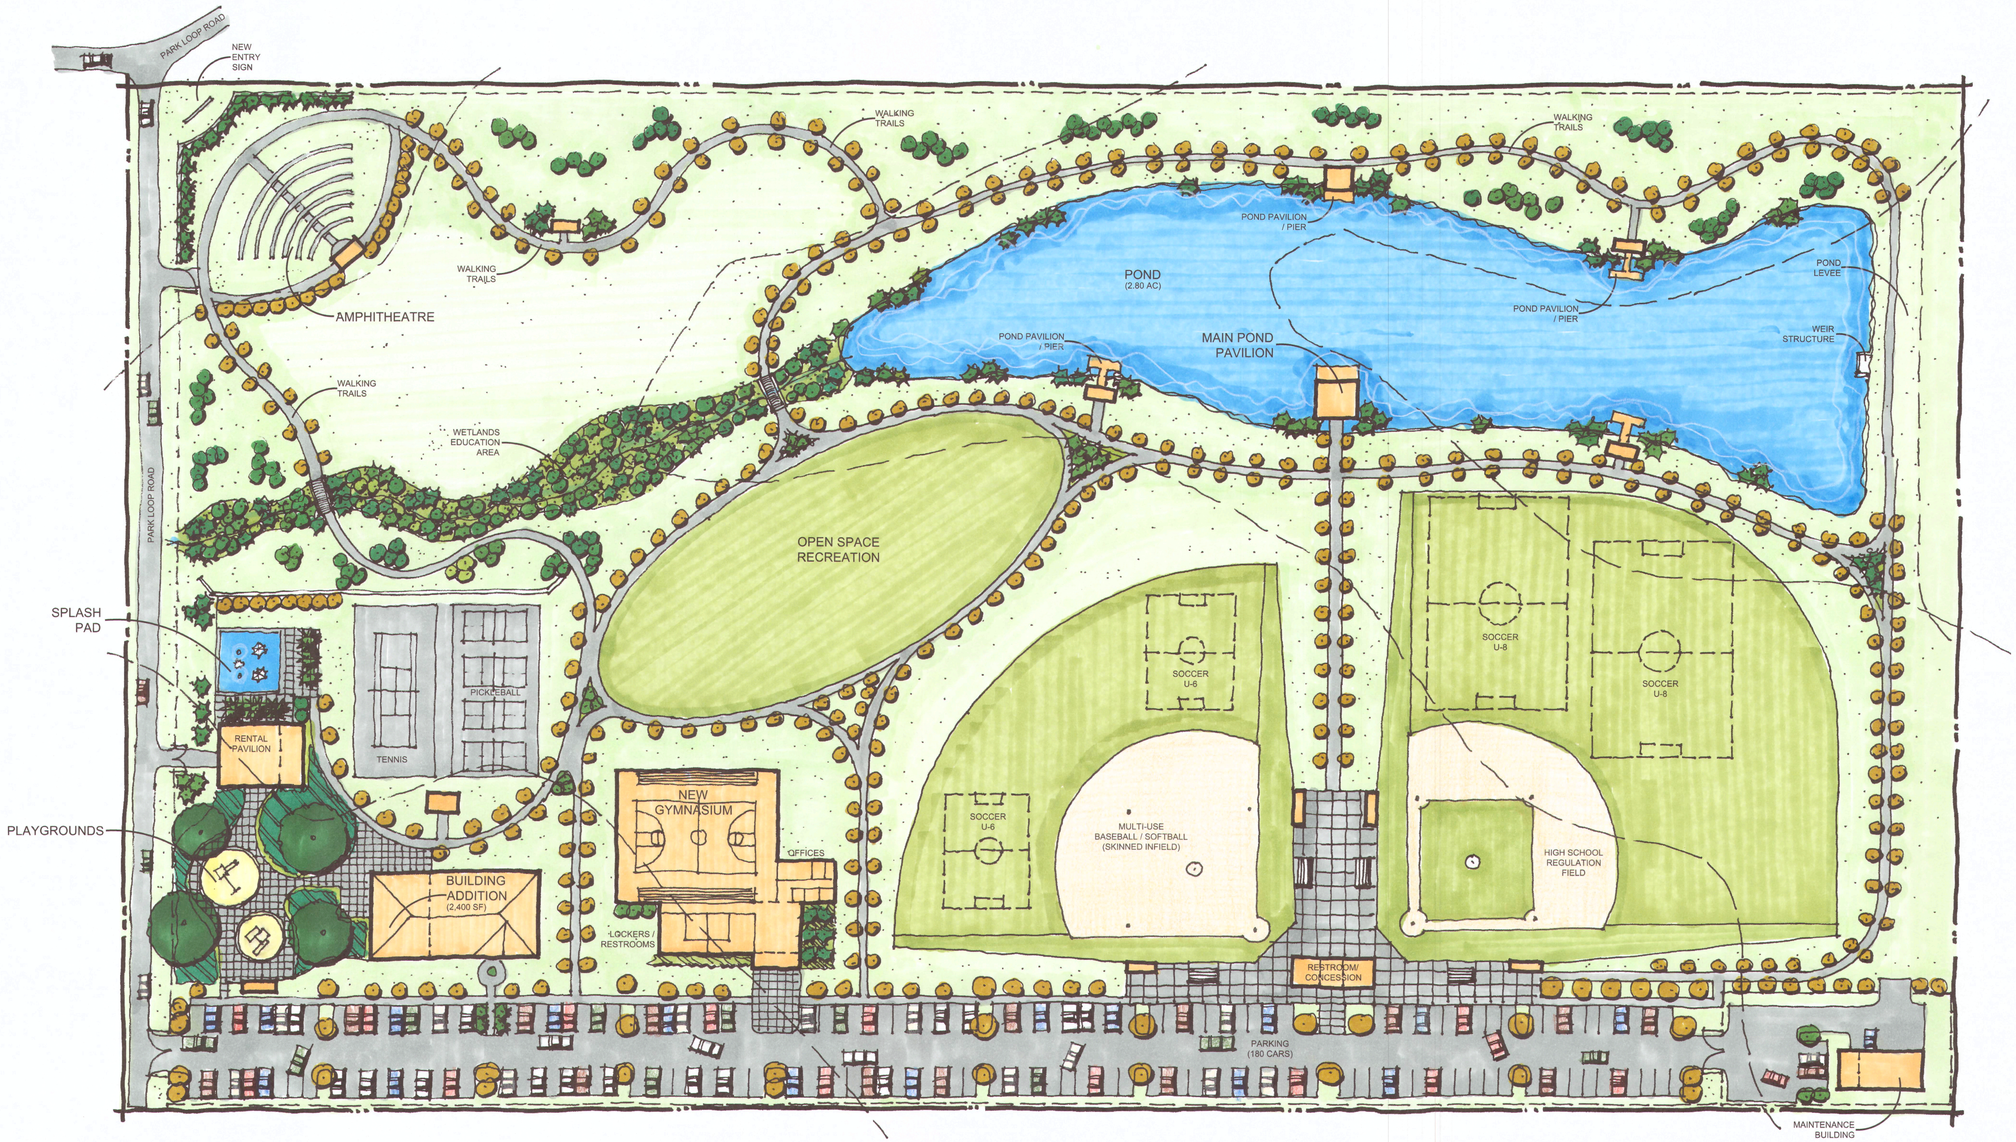


ST. HELENA RECREATION
CHARLIE OVERTON PARK

PRELIMINARY SITE PLAN

SCALE : 1" = 50'-0"

N

0' 50' 100' 150' 200' 250'

SCALE : 1" = 50'-0"

ROY T. DUFRECHE & ASSOCIATES
LANDSCAPE ARCHITECTS & PLANNERS
PO BOX 1075
HAMMOND, LA 70404
(985) 507-4414
ROY@ROYDUFRECHE.COM

ST. HELENA PARISH RECREATION DISTRICT

ST HELENA PARISH, LOUISIANA

STATE OF LOUISIANA ROY T. DUFRECHE D-254 REGISTERED LANDSCAPE ARCHITECT

NO.	DESCRIPTION	DATE

PROJECT NO.	0000.00
DATE	01/09/25
PROJECT MANAGER	RD
QUALITY CONTROL	RD

This drawing, as an instrument of service, is and shall remain the property of the Designer and shall not be reproduced, published, or used in any way without the permission of the Designer.

PRELIMINARY PLANS