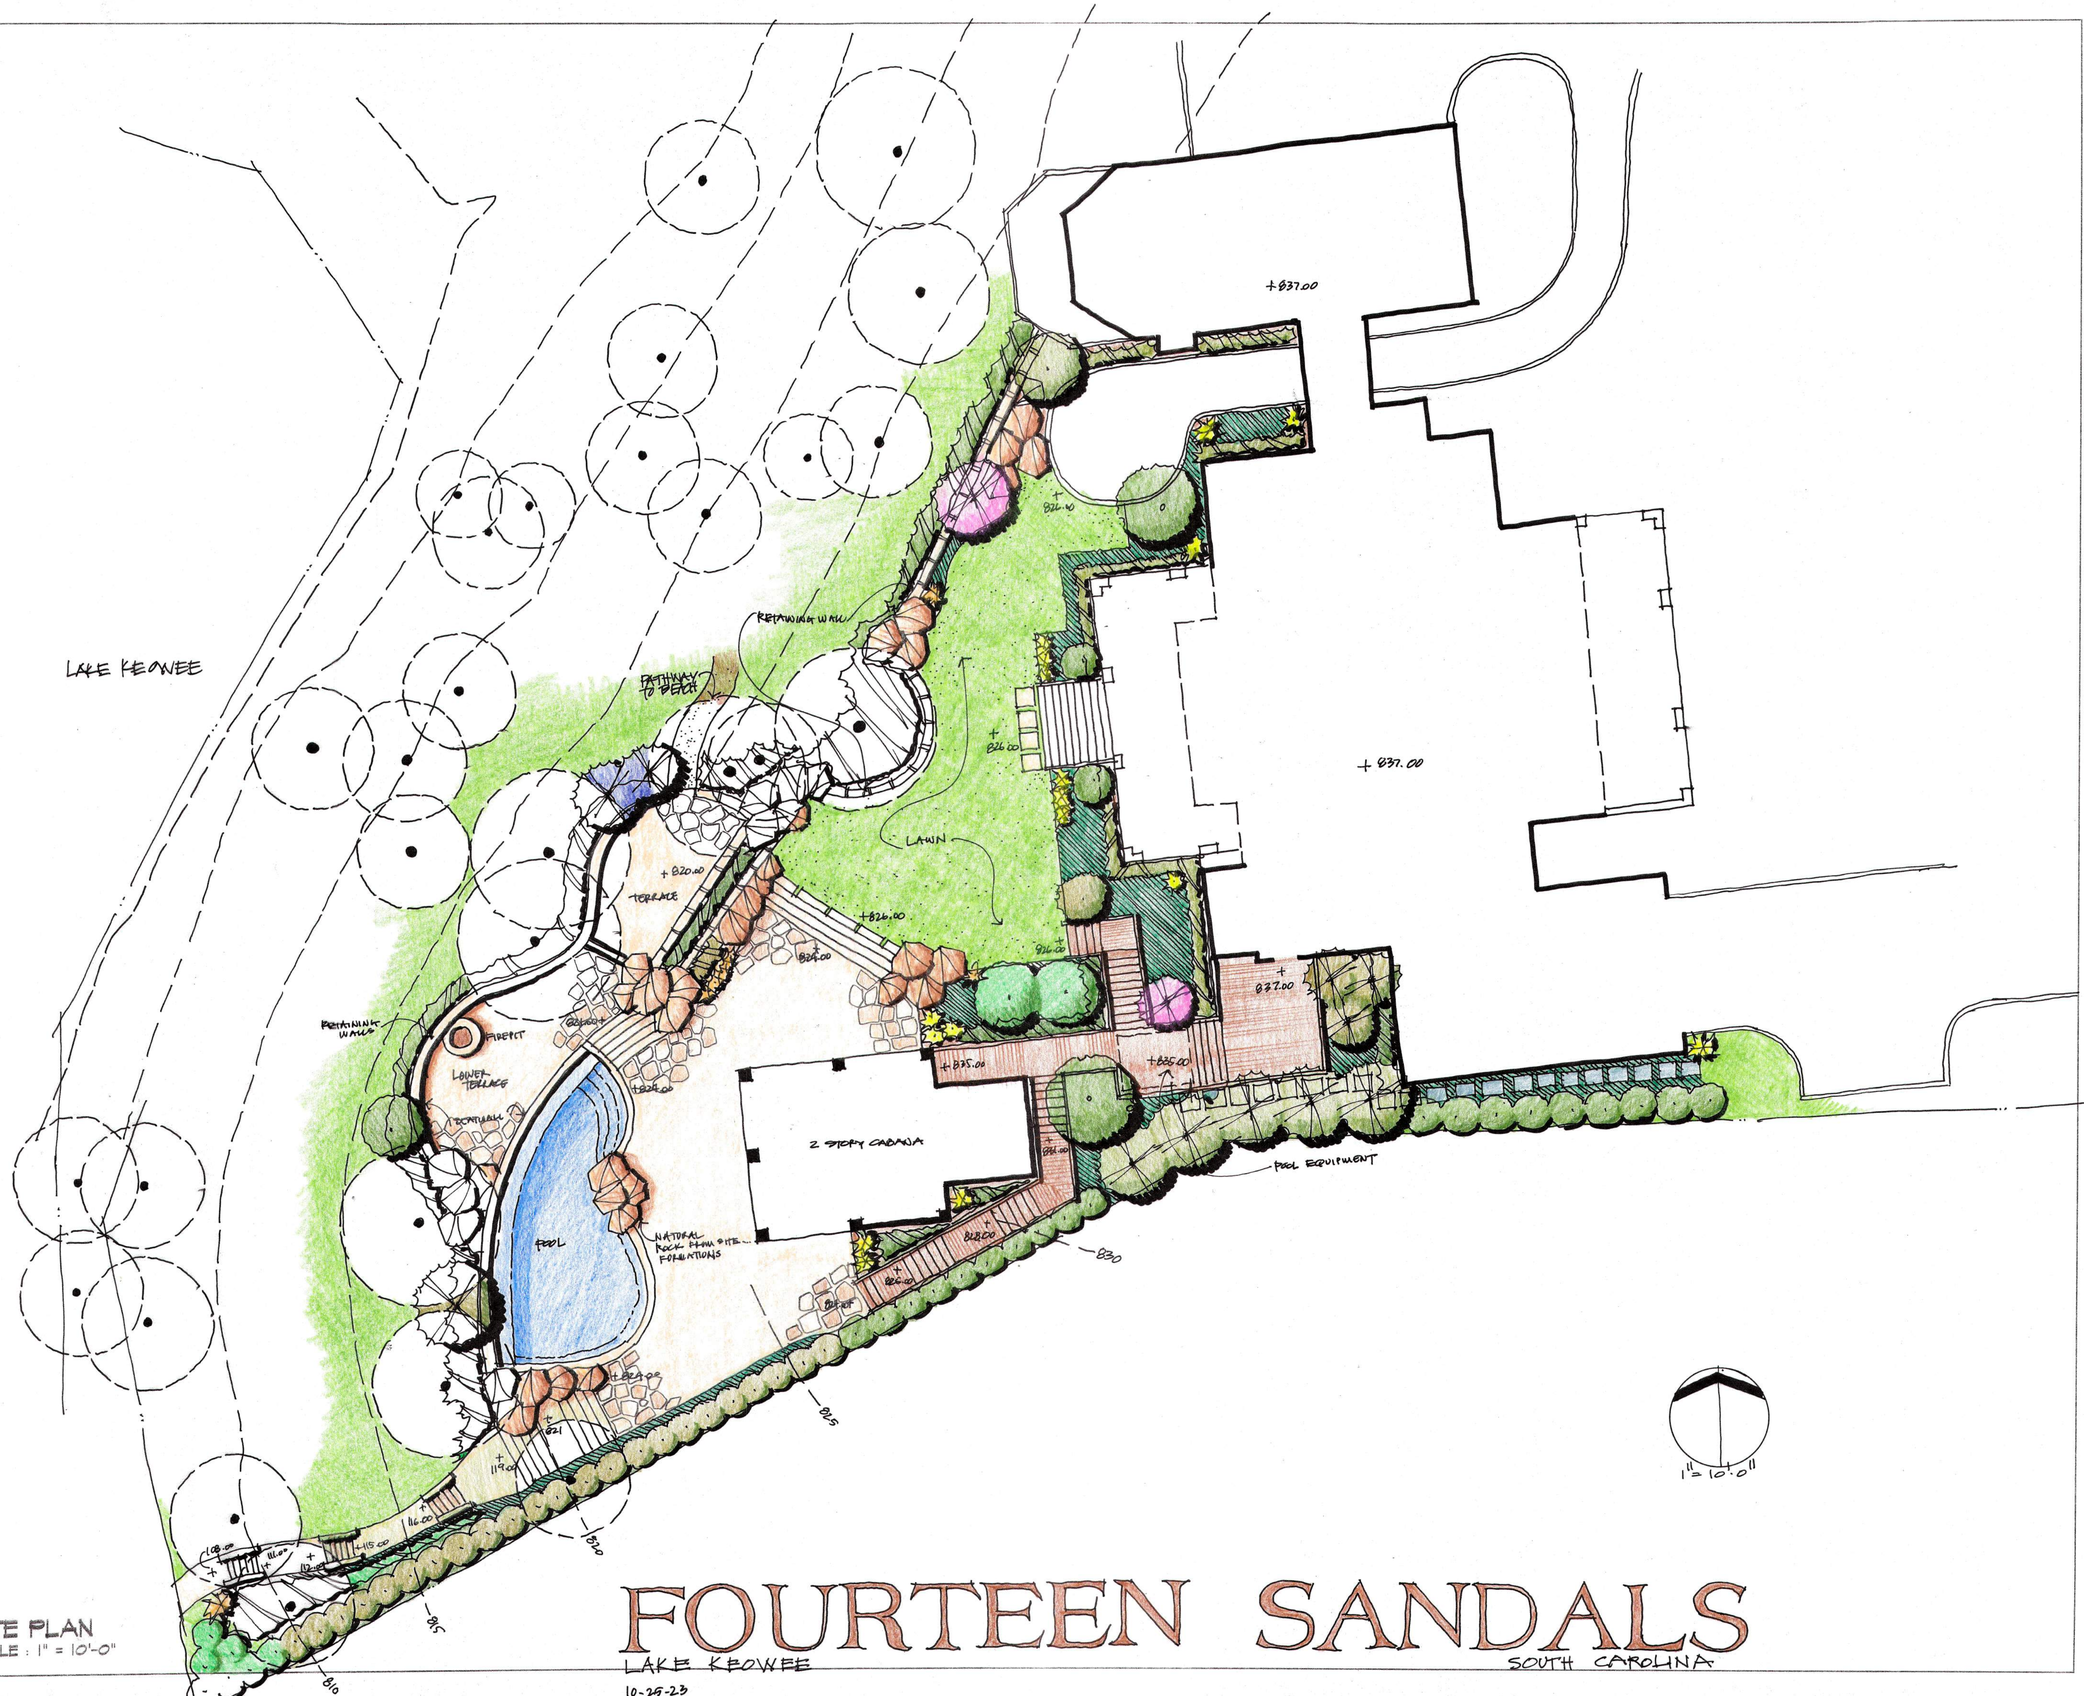


1 - SITE PLAN
SCALE : 1" = 10'-0"

FOURTEEN SANDALS

LAKE KEOWEE SOUTH CAROLINA

10-25-23

1" = 10'-0"

ROY T. DUFRECHE
& ASSOCIATES
LANDSCAPE ARCHITECTS & PLANNERS
PO BOX 1075
HAMMOND, LA 70404
(985) 507-4414
ROY@ROYDUFRECHE.COM

FOURTEEN SANDALS
SITE DEVELOPMENT
Lake Keowee, South Carolina

STATE OF LOUISIANA
ROY T. DUFRECHE
D-254
REGISTERED LANDSCAPE ARCHITECT

NO.	DESCRIPTION	DATE

PROJECT NO.	0000.00
DATE	10/24/23
PROJECT MANAGER	
QUALITY CONTROL	

This drawing, as an instrument of service, is and shall remain the property of the Designer and shall not be reproduced, published, or used in any way without the permission of the Designer.

PRELIMINARY PLANS