
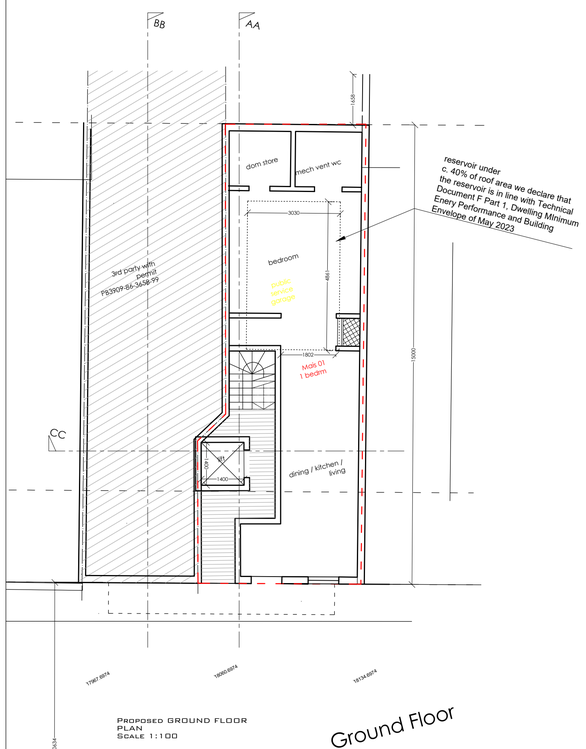



PROPOSED GROUND FLOOR
PLAN
SCALE 1:100

Ground Floor


Triq L-Irmigg

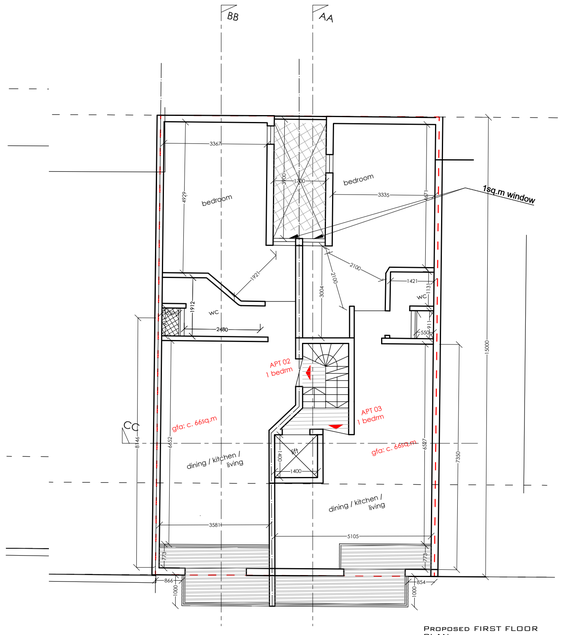


PROPOSED FIRST FLOOR
PLAN
SCALE 1:100

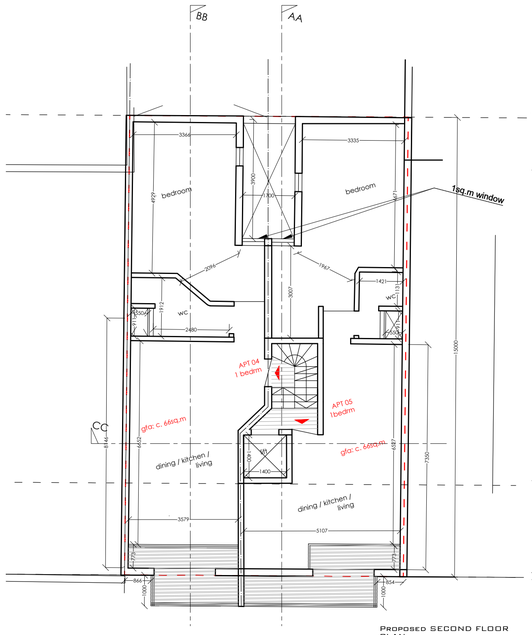


PROPOSED SECOND FLOOR
PLAN
SCALE 1:100

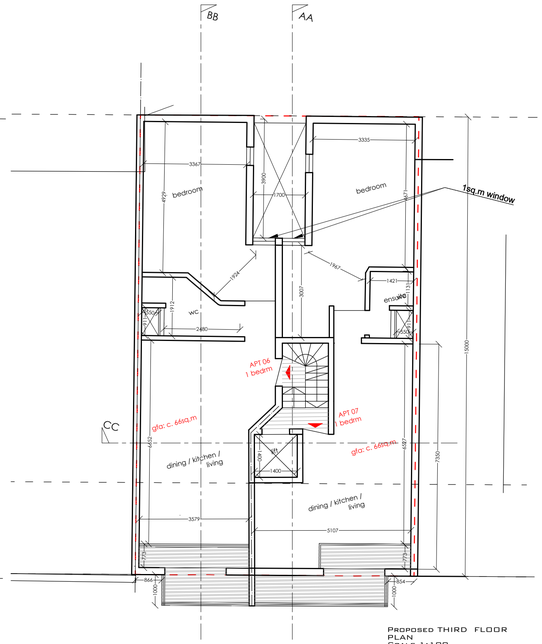


PROPOSED THIRD FLOOR
PLAN
SCALE 1:100

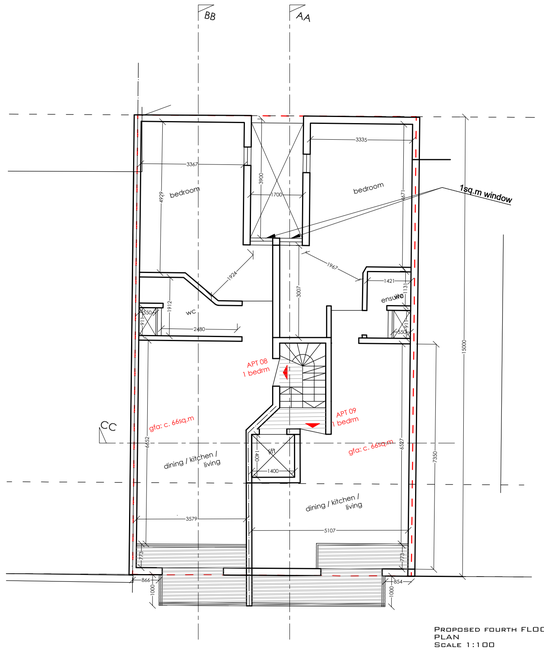


PROPOSED FOURTH FLOOR
PLAN
SCALE 1:100

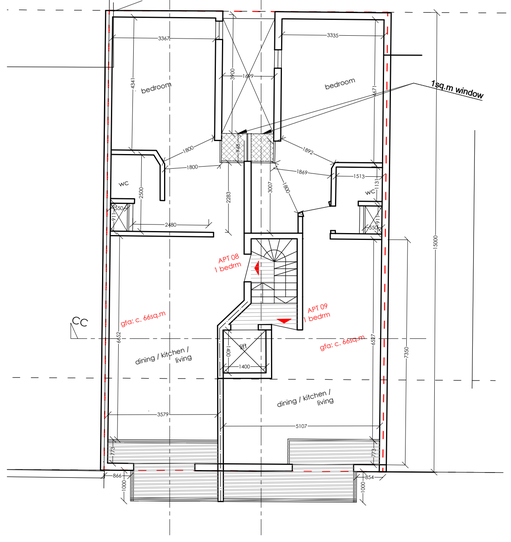

PROPOSED FIFTH FLOOR PLAN
SCALE 1:100

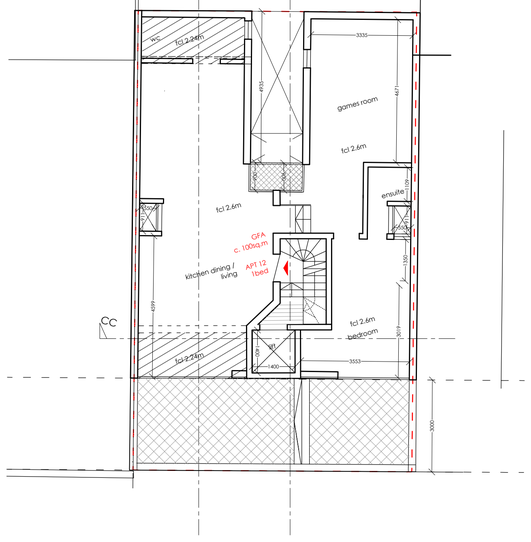

PROPOSED SIXTH FLOOR
PLAN
SCALE 1:100

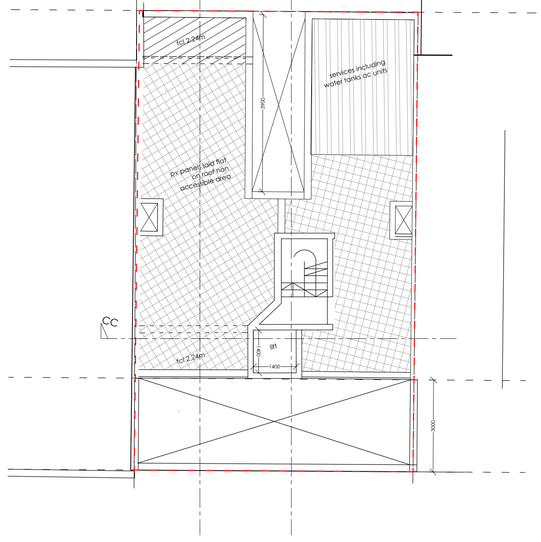

PROPOSED ROOF PLAN
SCALE 1:100

TO DEMOLISH

TO CONSTRUCT

0 1 2 3 4 5 6 7 8 9 10 11 12 13 14 15 16 17 18 19 20

Scale 1:100

Proposed Development

PART DEMOLITION OF EXISTING PROPERTY, CONSTRUCTION OF APARTMENTS FROM GROUND TO SIXTH FLOOR LEVEL INCLUDING POOL AND SOLAR PANELS. EXCAVATION OF RESERVOIR IS INCLUDED.

Drawing Title

GROUND FLOOR LEVEL CONSTRUCTION AND ROOF ABOVE GROUND FLOOR

Job Number	2531
Drawing Number	0001
Scale	1:100
Date	17-08-2025
Drawn by	GF
Checked by	GF

SURVEY ☐ PRELIMINARY ☐ CONSTRUCTION ☐

PROJECT AREA
☐ INTERNAL C. 130 S.M.
☐ EXTERNAL C. 0 S.M.

PERMISSION TO PROCEED DOES NOT RELEASE CONTRACTOR OF THE RESPONSIBILITY FOR COMPLYING WITH ALL LOCAL REGULATIONS, ORDINANCES, AND AGREEMENTS AND TO BE RESPONSIBLE TO THE OWNER FOR DAMAGE AS THEREIN AND HEREIN

Collaborative Consultants

Client KLM Properties

GEORGE FARRUGIA

a. Park Heights, Msida
t. +356 99821882
e. george@dosshaus.com