
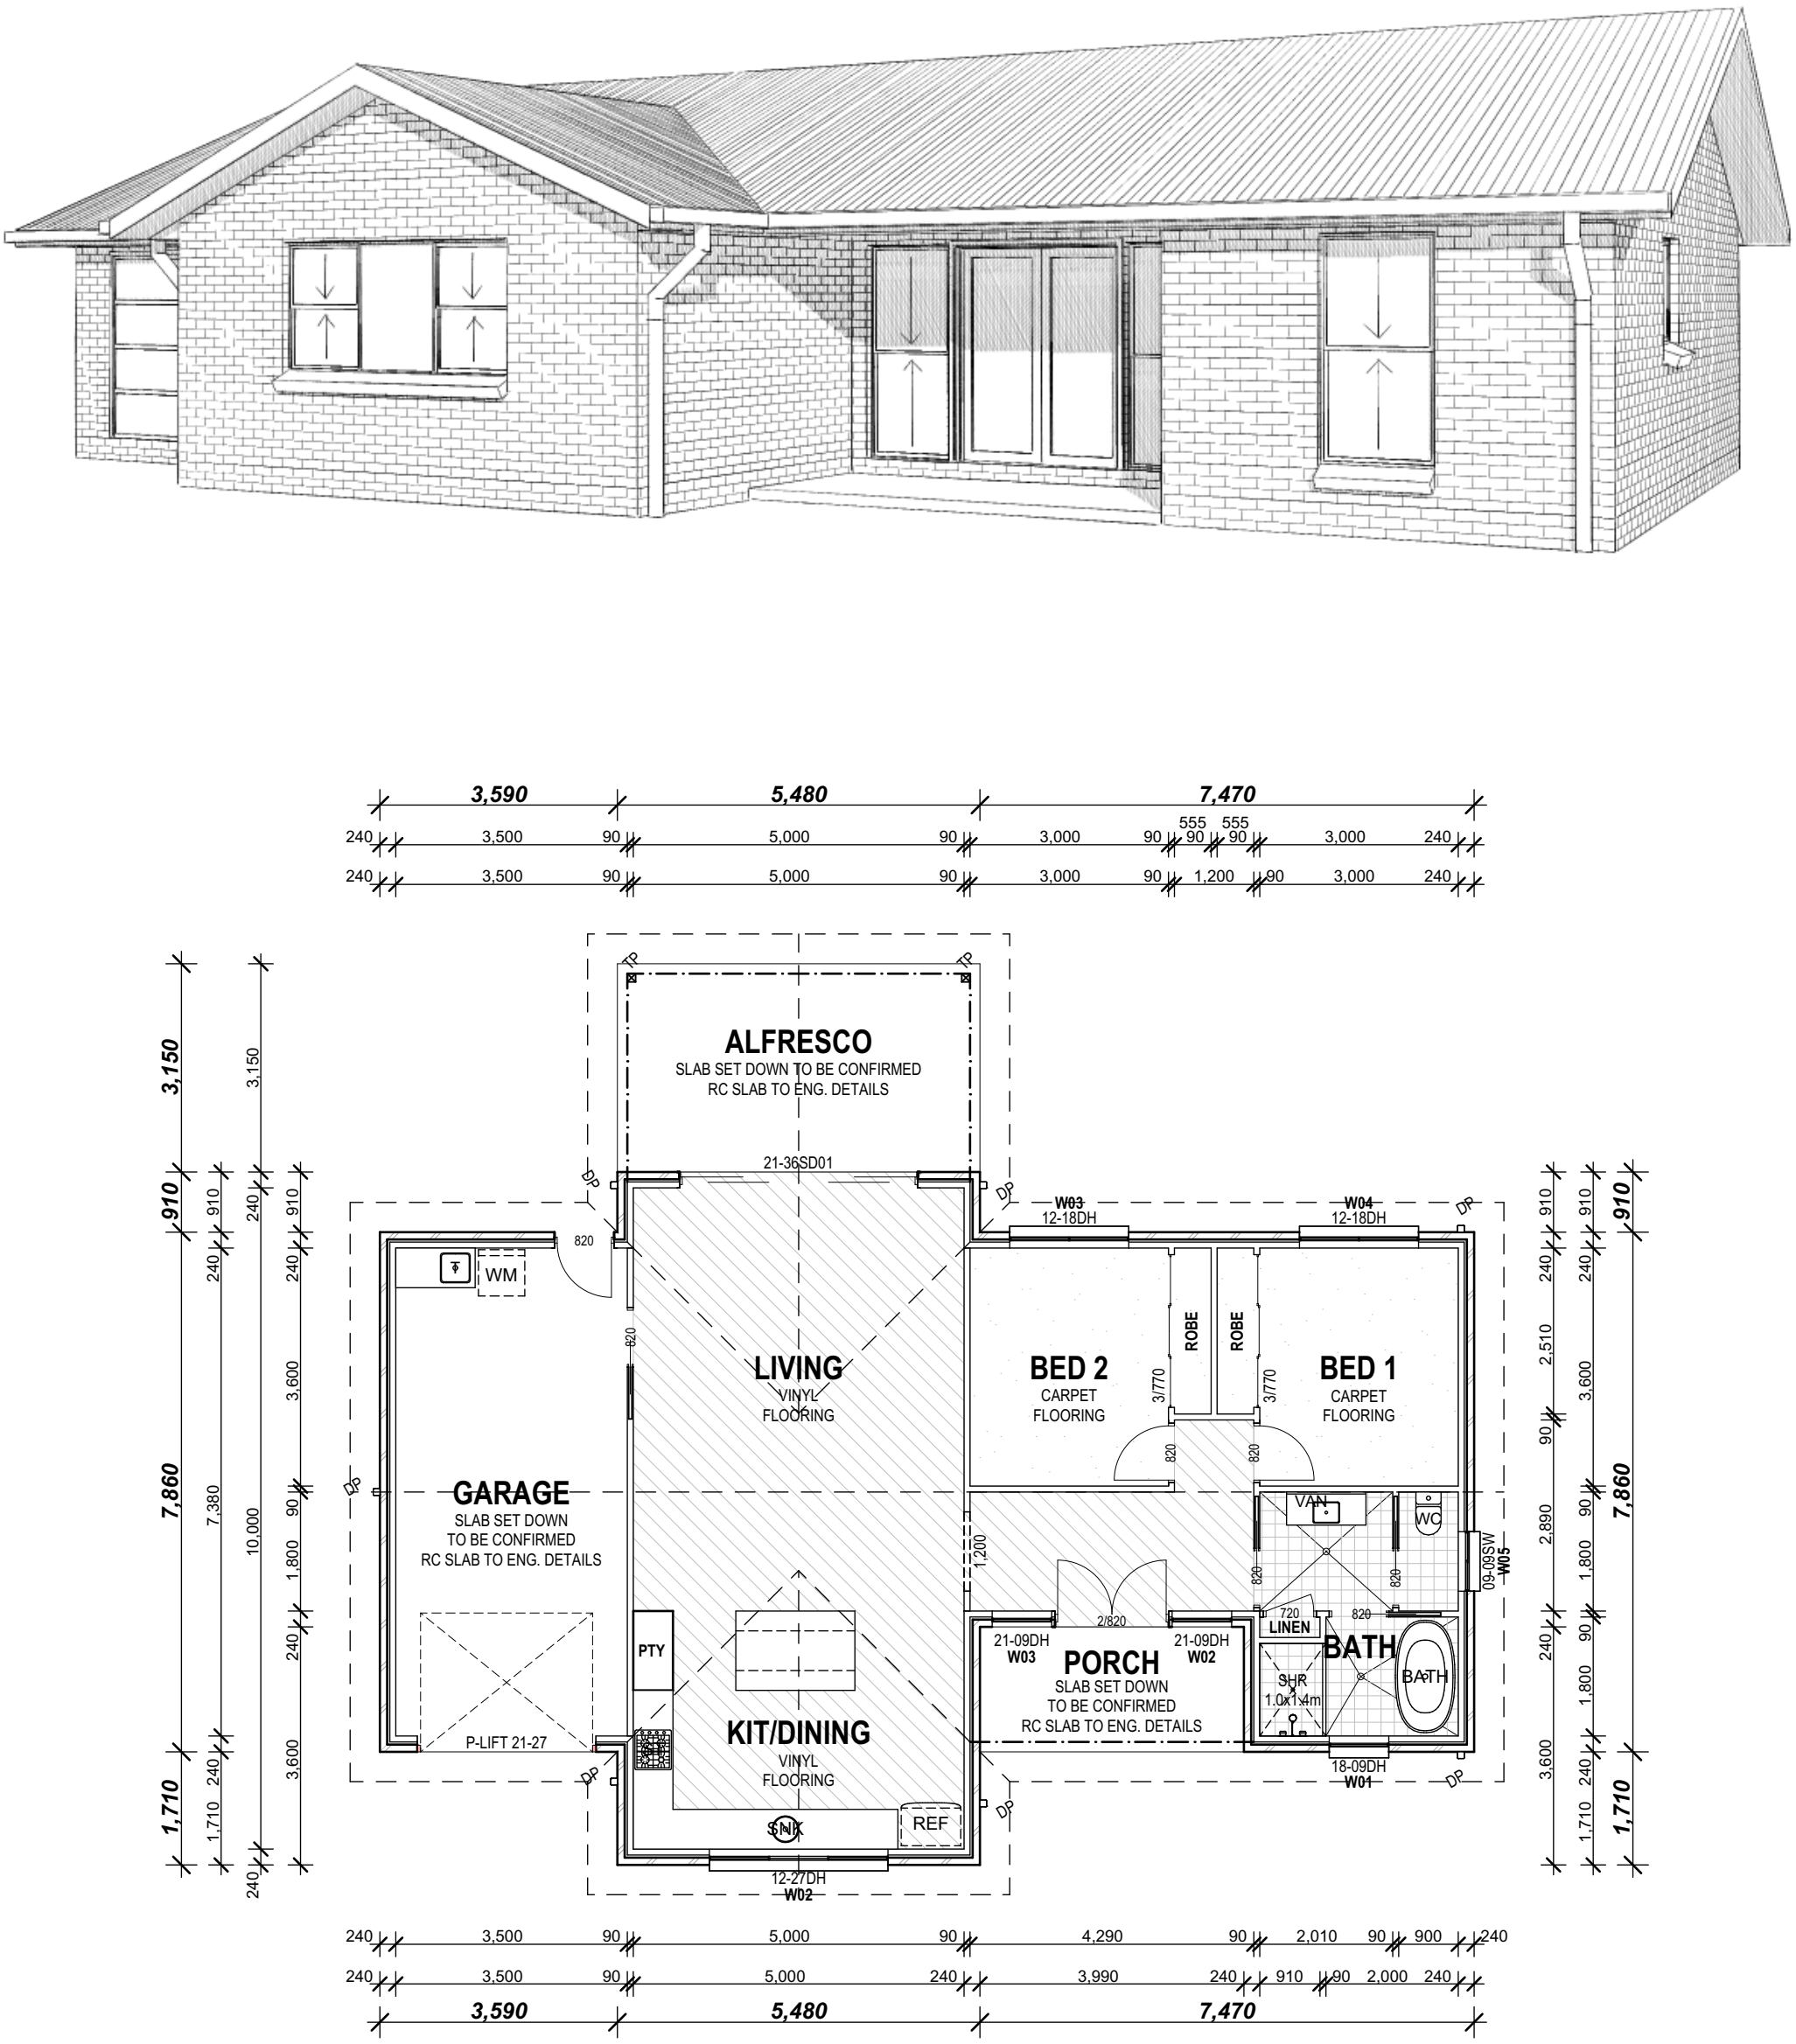


FLOOR PLAN


SCALE 1:100 @ A3 SHEET

2BRM-04 161.6m²

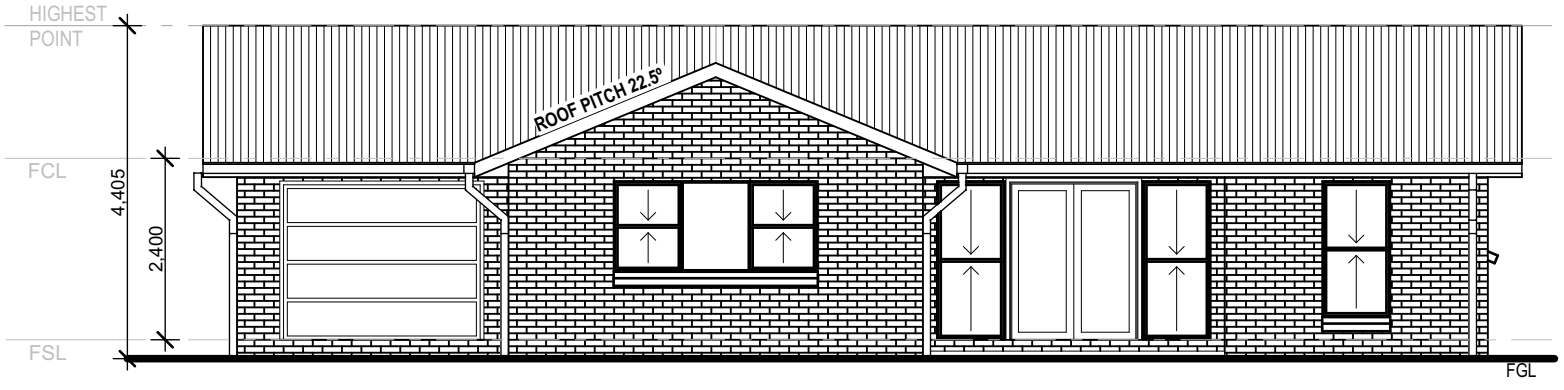


TRADITIONAL FACADE / ELEVATION A

SCALE 1:100 @ A3 SHEET

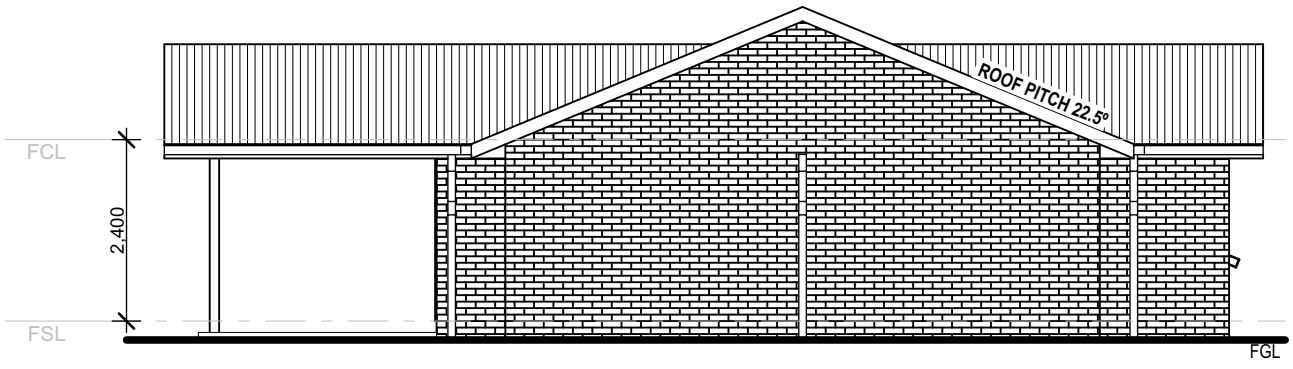


ELEVATION B

SCALE 1:100 @ A3 SHEET

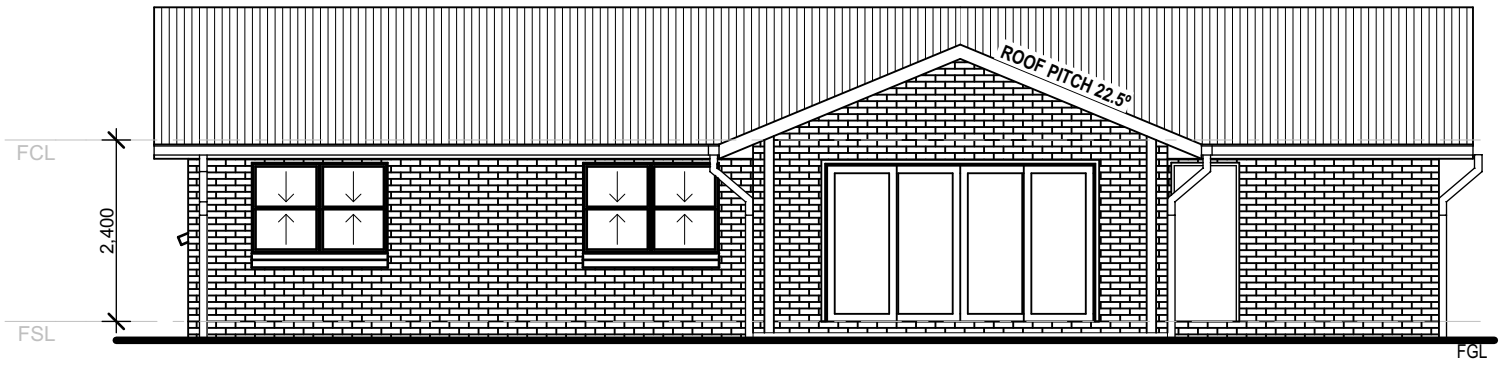

ELEVATION C

SCALE 1:100 @ A3 SHEET

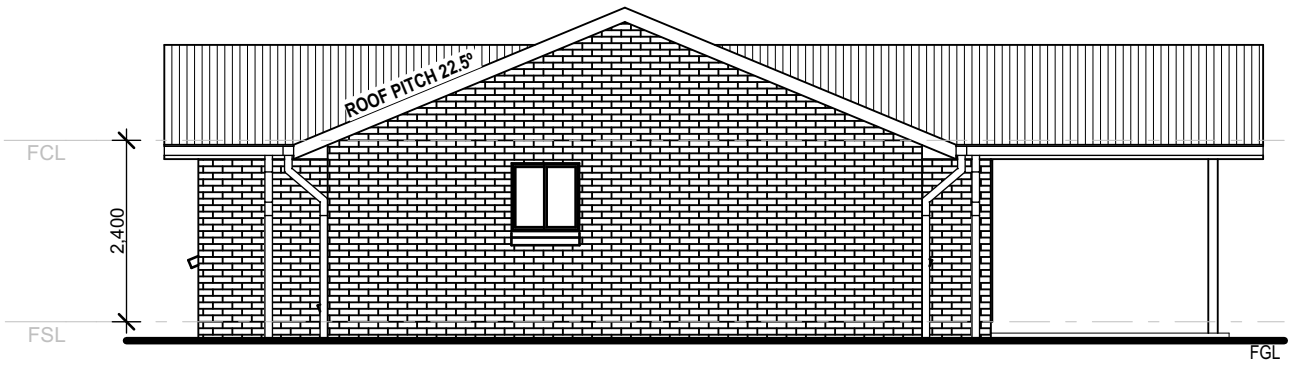

ELEVATION D

SCALE 1:100 @ A3 SHEET

2BRM-04 161.6m²