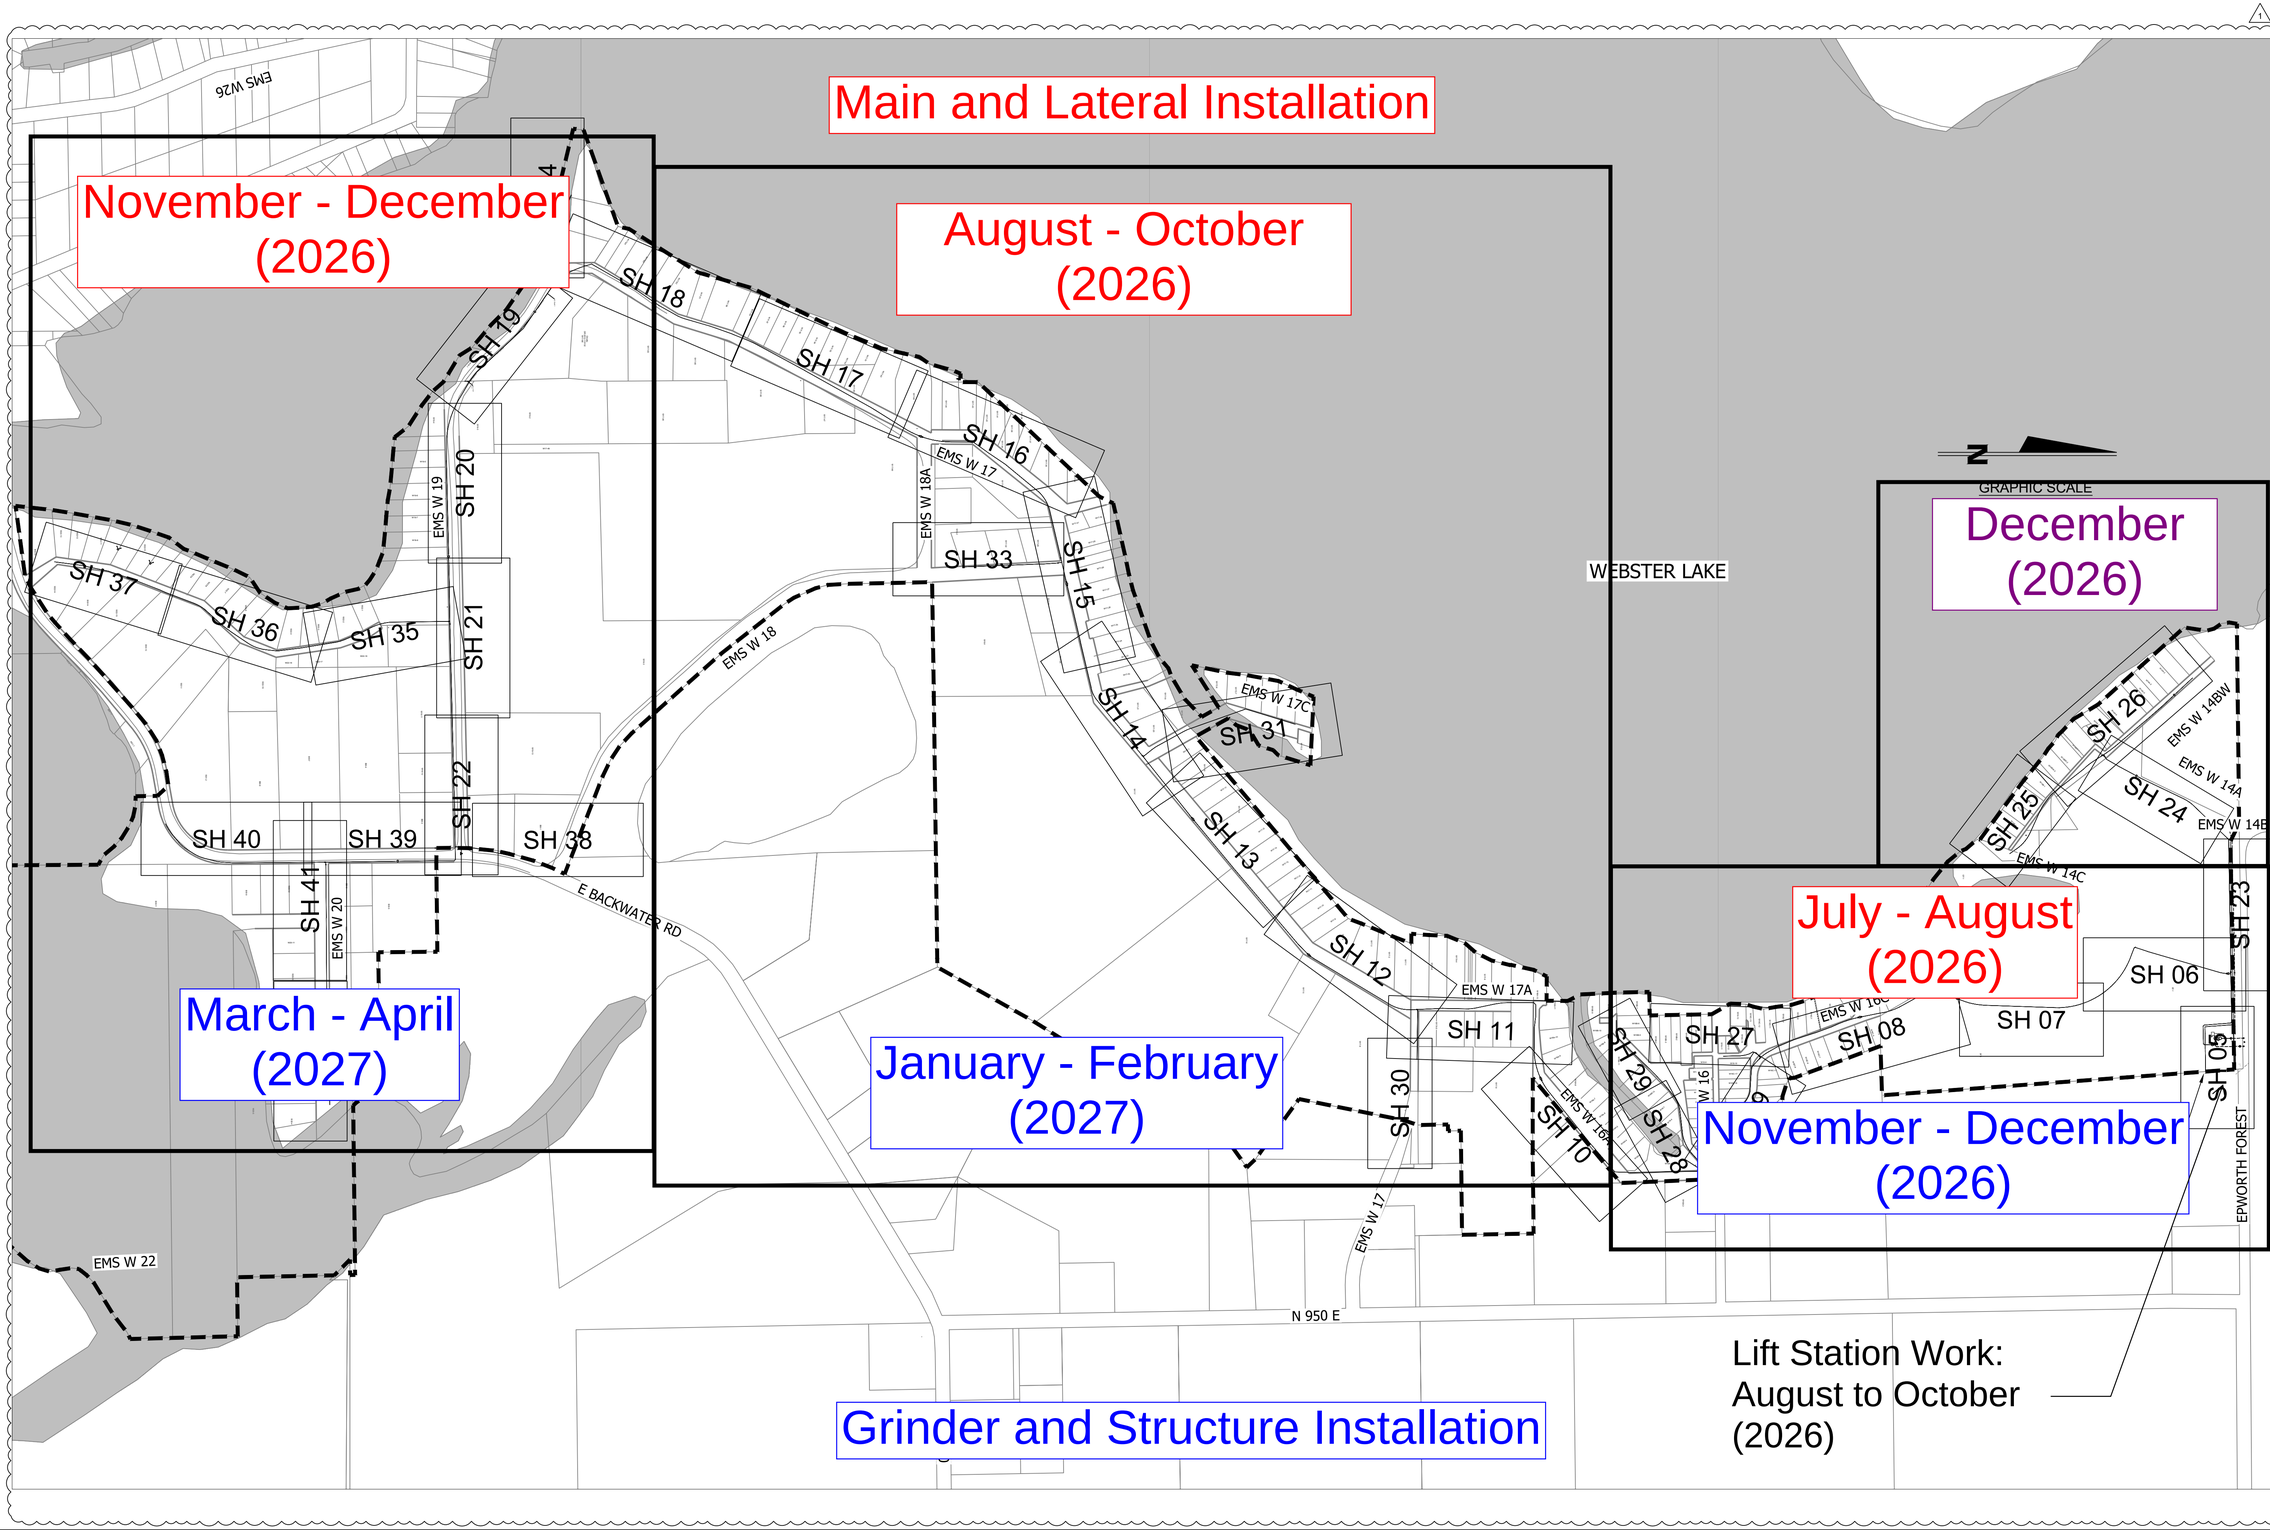

REV	DESCRIPTION	BY	DATE
1	CHANGE ORDER NO. 1	MSH	03-27-2026

The concepts, designs, plans, details, and other information as shown on this document are the sole property of JPR, and are intended for use on this specific project. None of the concepts, designs, plans, details or other information herein shall be used or disseminated without the expressed written permission of JPR. © 2025 JPR. All Rights Reserved.

JONES PETRIE RAFINSKI
Fort Wayne, IN p: 260.422.2522
South Bend, IN p: 574.232.4388

ALEXANDRA K. NAHRWOLD REGISTERED NO. 12200679 STATE OF INDIANA PROFESSIONAL ENGINEER 01/09/2026

WEBSTER LAKE SERVICE AREA
SEPTIC ELIMINATION PROJECT - EAST SHORE

TIPPECANOE CHAPMAN REGIONAL SEWER DISTRICT
NORTH WEBSTER, IN
P.O. BOX 572

SHEET INDEX

DESIGNED BY: AKN
REVIEWED BY: DEB
DRAWN BY: MSH
REVIEWED BY: SWH
DATE: JANUARY 09, 2026
JOB NUMBER: 2025-01685
HORIZ. SCALE: 1" = 200'
VERTICAL SCALE: NONE