1. Read the whole layout

Selected BACQYARD Full sample illustration | Source brochure page 7

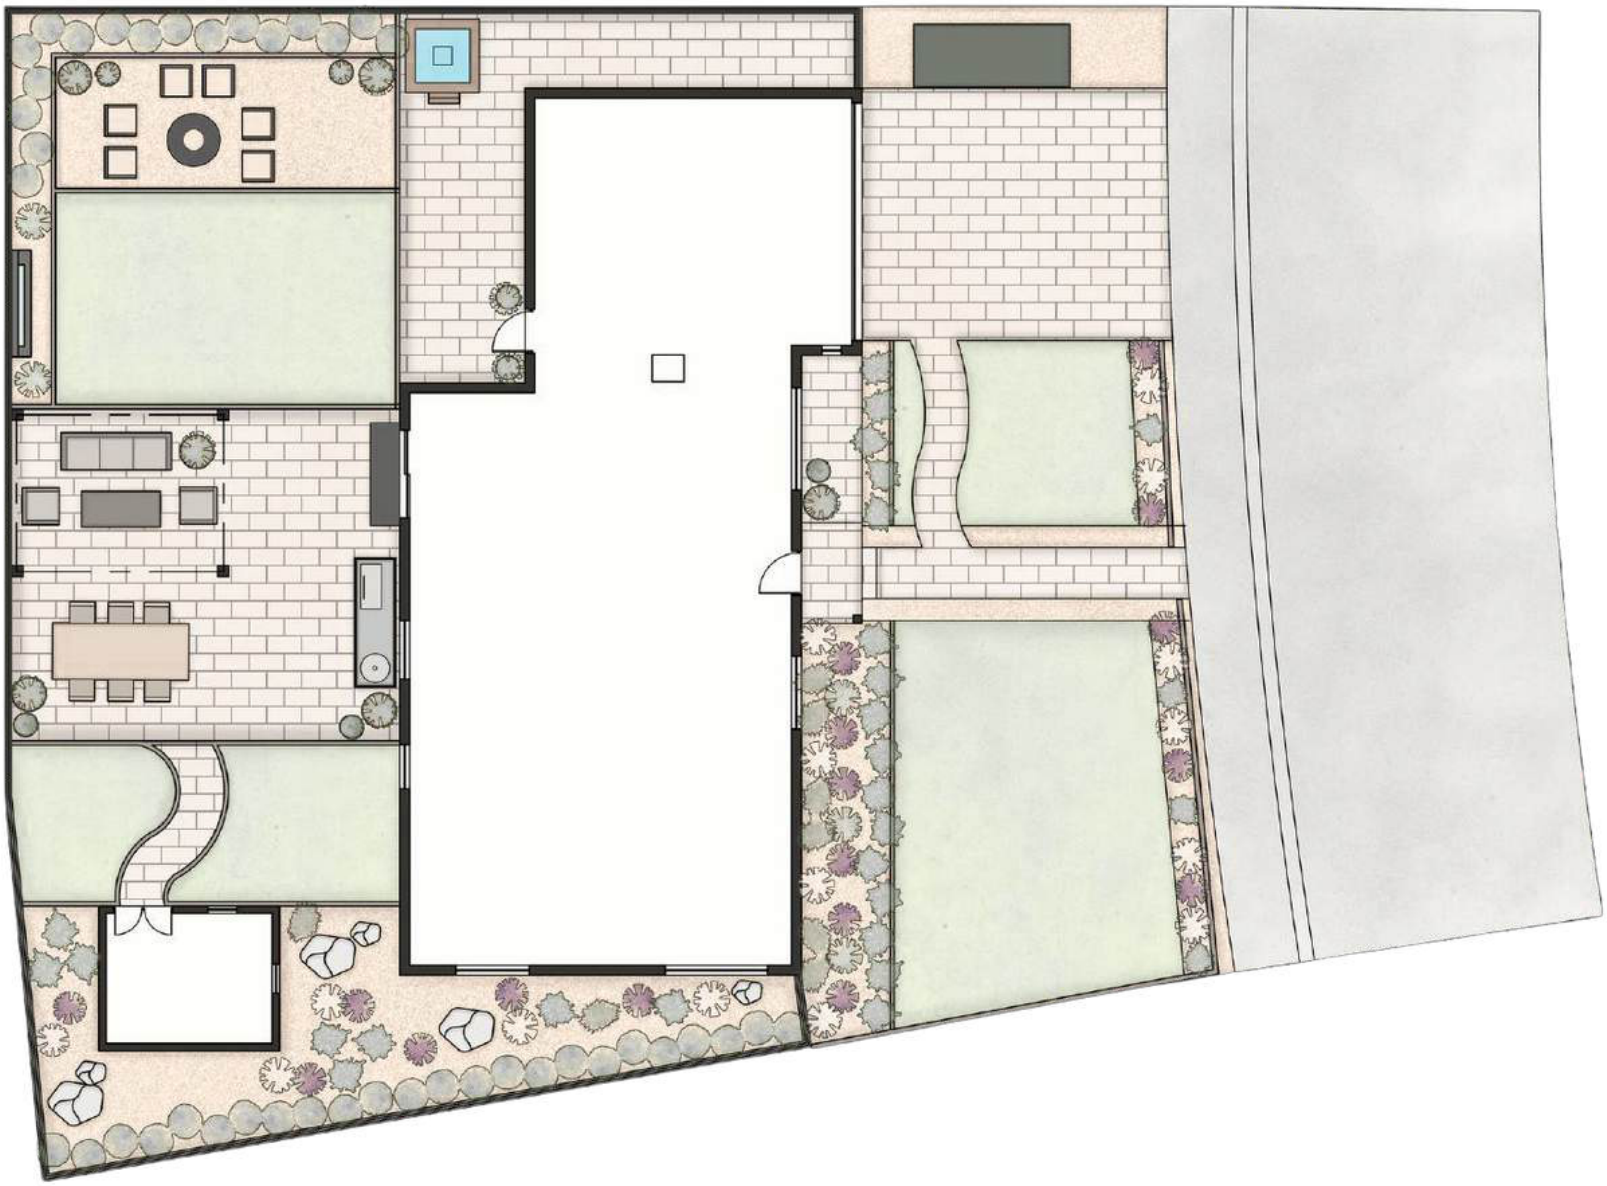

Illustrative excerpt, not a complete client CAD set. Cropped for privacy; do not scale this reproduced image.

Your contractor confirms site conditions, installation details and project-specific requirements before work.

2. Locate dimensions, materials and lighting

Selected BACQYARD Full sample illustration | Source brochure page 9



Illustrative excerpt, not a complete client CAD set. Cropped for privacy; do not scale this reproduced image.

Your contractor confirms site conditions, installation details and project-specific requirements before work.

3. Find planting locations

Selected BACQYARD Full sample illustration | Source brochure page 8



Illustrative excerpt, not a complete client CAD set. Cropped for privacy; do not scale this reproduced image.

Your contractor confirms site conditions, installation details and project-specific requirements before work.

4. Decode the schedules

Selected BACQYARD Full sample illustration | Source brochure page 7

PLANT SCHEDULE

SYMBOL	QTY	TYPE	BOTANICAL NAME	COMMON NAME	SIZE
	27	Shrub	Westringia Fruticosa WESO3	Blue Gem Westringia	1 GAL
	15	Shrub	Zamia Furfuracea	Carboard Palm	1 GAL
	41	Shrub	Pittosporum Tenuifolium “Tasman Rufflee”	Tasman Ruffles Pittosporum	1 GAL
	17	Shrub	Lavandua Stoechas	Spanish Lavender	1 GAL
	3	Shrub	Laurus Nobilis	Sweet Bay	1 GAL
	15	Perennial	Diefes Iridioides	African Iris	1 GAL
	8	Ornamental Grass	Calamagrostis Foliosa	Cape Mendocino Reed Grass	1 GAL

MATERIAL

HATCH	NAME	SQ FT
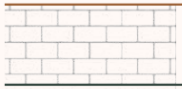	Riviera Pavers	1574 SF
	Articial Turf	650 SF
	DG	1437 SF

LANDSCAPE LIGHTING

SYMBOL	QTY	FIXTURE TYPE
	18	Path Light
	11	Wall Light

Illustrative excerpt, not a complete client CAD set. Cropped for privacy; do not scale this reproduced image.

Your contractor confirms site conditions, installation details and project-specific requirements before work.