DISCLAIMER

Statement of Passing Over: This information has been supplied by the vendor or the vendor's agents and TRG Dunedin (powered by ownly Ltd licensed REAA 208) is merely passing over this information as supplied to us. We cannot guarantee its accuracy as we have not checked, audited, or reviewed the information and all intending purchasers are advised to conduct their own due diligence investigation into this information. Where you have been supplied with a Council Property File or a LIM Report, please note there may be matters relating to pre-1992 consents or permits in this file which may need further investigation in order to determine their relevance. To the maximum extent permitted by law we do not accept any responsibility to any party for the accuracy or use of the information herein.

Dunedin City Council – Land Information Memorandum

Property Address: 40 Grove Street Dunedin

Prepared for: Daniel Lindsay Beer and Sapphire Neelam Lorden
Prepared on: 12-Nov-2026

Property Details:

Property ID	5059071
Address	40 Grove Street Dunedin
Parcels	LOT 32 BLK XVII DP 705, PT LOT 31 BLK XVII DP 705

Disclaimer:

Issued in accordance with Section 44A of the Local Government Official Information and Meetings Act 1987

Should you require further clarification of any of the information listed in this report, please phone our Customer Services Agency on 03 477 4000.

This Land Information Memoranda (LIM) has been prepared in accordance with Sections 44A, 44B, 44C, and 44D of the Local Government Official Information and Meetings Act 1987. It contains only information obtained from the records held by the Dunedin City Council as at 12-Nov-2026

The Dunedin City Council has not carried out an inspection of the land and/or buildings for the purposes of preparing this LIM. The Dunedin City Council records may not show illegal or unauthorised buildings or works on the land. Accordingly this report may not necessarily reflect the current status of the property. Examples of situations which affect the property but are not recorded in this report include: unauthorised work not known to Council and breaches of Consents or Licences that are not the subject of a formal Requisition or Notice. The applicant is solely responsible for ensuring that the land or any building or works on the land is suitable for a particular purpose. The applicant should check the Certificate(s) of Title as this report may not include information that is registered on the Certificate(s) of title. The Certificate(s) of title may record further information or obligations relating to the land.

Further information about this property may be available from other agencies such as the Otago Regional Council, Nova Gas, Telecom New Zealand (Chorus) or Delta Utility Services Limited.

DUNEDIN CITY COUNCIL | kaunihera a-rohe o Ōtepoti

Contents

Dunedin City Council – Land Information Memorandum 1
Property Address: 40 Grove Street Dunedin 1
Prepared for: Daniel Lindsay Beer and Sapphire Neelam Lorden 1
Prepared on: 12-Nov-2026 1
Property Details: 1
Disclaimer: 1
s44A(2)(a) Information identifying any special feature or characteristics of the land 4
District Plan Hazard Information 4
Other Natural Hazard Information 4
Flood Hazards 4
Land Stability Hazards 4
Coastal Hazards 4
Seismic Hazards 6
Other Natural Hazards 6
Otago Regional Council Hazard Information 7
Contaminated Site, Hazardous Substances and Dangerous Goods 7
Contaminated Site Information 7
Historic Dangerous Goods Licence(s) 7
Hazardous Substances 7
s44A(2)(b) Information on private and public stormwater and sewerage drains 7
Drainage 7
Foul Sewer and Waste Water 7
Public Sewer Sheets 8
Dunedin City Council Private Drainage plans incomplete 8
s44A(2)(bb) Information Council holds regarding drinking water supply to the land 8
Water Supply 8
s44A(2)(c) Information relating to any rates owing in relation to the land 9
Rates Details 9
Rates Assessment Details 9
s44A(2)(d) Consents, Certificates, Notices, Orders or Requisitions affecting the land or any buildings on the land 10
(da) the information required to be provided to a territorial authority under section 362T(2) of the Building Act 2004:s44A and 10
(2)(e) Information concerning any Certificate issued by a Building Certifier pursuant to the Building Act 1991 or the Building Act 2004 10
Building and Drainage Consents 10
Building and Drainage Permits 10
Non-consented Small Stand-alone Dwellings 11
Building Notices 11
Resource Consents 11
Consent Notices 11
Alcohol Licensing 11
Health Licensing 11
s44A(2)(ea) Information notified under Section 124 of the Weathertight Homes Resolution Services Act 2006 11
s44A (2)(f) Information relating to the use to which the land may be put and any conditions attached to that use 11

District Plan 12
District Plan Map 12
s44A(2)(g) Information regarding the land which has been notified to Council by another statutory organisation 12
s44A(2)(h) Information regarding the land which has been notified to Council by any network utility operator pursuant to the Building Act 1991 or Building Act 2004 12
Section 44A(3) Information concerning the land as the authority considers, at its discretion, to be relevant. 12
Building Information 13
Minimum Floor Levels 13
Planning 13
Resource Consents within 50m of 40 Grove Street Dunedin 13
3 Waters 19
Information Regarding Watercourses 19
Transport 19
Glossary of Terms and Abbreviations 20
Consent, Permit, Licence & Complaint types 20
Terms used in Permits & Consents 21
General terms 21
Appendices 22

s44A(2)(a) Information identifying any special feature or characteristics of the land

District Plan Hazard Information

Refer to District Plan for Natural Hazards Information *section: s44A (2)(f) Information relating to the use to which the land may be put and any conditions attached to that use*.

Other Natural Hazard Information

Flood Hazards

OVERLAND FLOW PATH

Flood plus other natural hazards

Description: The property is identified within the report "The Natural Hazards of South Dunedin", which may describe special features or characteristics of the land concerned, including but not limited to potential erosion, avulsion, falling debris, subsidence, slippage, alluvion or inundation. Although the report is known to the Dunedin City Council, the council has not assessed the report for correctness. The applicant is solely responsible for ensuring that the land is suitable for a particular purpose including development.

Goldsmith, M., & Hornblow, S. (2016). *The natural hazards of South Dunedin.* Otago Regional Council.
https://www.orc.govt.nz/media/2217/the-natural-hazards-of-south-dunedin-report-july-2016.pdf
Commissioned by: Otago Regional Council
Purpose: The purpose of this report is to summarise the natural hazards that affect South Dunedin and to provide information that can be used by the Otago Regional Council, Dunedin City Council and the community to better understand the hazardscape and to inform future planning and management.
Scope of report: South Dunedin, including the low-lying coastal plain between St Clair in the south and the Dunedin harbour in the north, bounded by Caversham Valley to the west and the Otago Peninsula to the east.

Reference Number: 12075

Land Stability Hazards

No information.

Coastal Hazards

SEA LEVEL RISE

Sea Level Rise Prediction Study of Harbourside and South City

Description: The study area considered by a report commissioned by the Dunedin City Council entitled 'Assessment of Options for Protecting Harbourside and South City from Direct Impacts of Sea Level Rise

Beca Ltd. (2014). *Assessment of options for protecting Harbourside and South City from direct impacts of sea level rise.* Beca Ltd.
https://www.dunedin.govt.nz/__data/assets/pdf_file/0008/1071773/Assessment-of-Options-for-Protecting-Harbourside-and-South-City-from-Direct-Impacts-of-Sea-Level-Rise.pdf
Commissioned by: Dunedin City Council
Purpose: The purpose of this report is to assess options for protecting the Harbourside and South City areas of Dunedin from the direct impacts of sea level rise.
Scope of report: Harbourside and South City areas of Dunedin

Reference Number: 11454

SEA LEVEL RISE

Groundwater

Description: The property is identified in the "Dunedin Groundwater Monitoring and Spatial Observations" report published by GNS Science 2020 (doi: 10.21420/AVAJ-EE81), which describes characteristics of groundwater (either observed or interpolated) within the land concerned. The Institute of Geological and Nuclear Sciences Limited (GNS Science) and its funders give no warranties of any kind concerning the accuracy, completeness, timeliness or fitness for purpose of the data. GNS Science accepts no responsibility for any actions taken based on, or reliance placed on the data and GNS Science and its funders exclude to the full extent permitted by law liability for any loss, damage or expense, direct or indirect, and however caused, whether through negligence or otherwise, resulting from any person's or organisation's use of, or reliance on, the data. Although the report is known to the Dunedin City Council, the council has also not assessed the report for correctness. The applicant is solely responsible for ensuring that the land is suitable for a particular purpose including development.

Cox, S., Glassey, P., Ettema, M., Hornblow, S., Mager, S. & Yeo, S.. (2020). *Dunedin groundwater monitoring and spatial observations.* GNS Science.
Commissioned by: Otago Regional Council
Purpose: The purpose of this report is to investigate the groundwater responses in Dunedin under a scenario of rising sea levels
Scope of report: Coastal Dunedin, especially South Dunedin, Harbourside, and parts of the Taieri Plain.

Reference Number: 12083

SEA LEVEL RISE

Groundwater

Description: Dunedin groundwater monitoring, spatial observations and forecast conditions under sea-level rise. Refer to the ORCs 'Groundwater table changes and sea level rise - South Dunedin and Harbourside' page for further information.

Cox, S. C., Ettema, M. H. J., Chambers, L. A., Easterbrook-Clark, L. H., & Stevenson, N. I. (2023). *Dunedin groundwater monitoring, spatial observations and forecast conditions under sea level rise.* GNS Science.
https://www.orc.govt.nz/media/16153/dunedin-groundwater-monitoring-spatial-observations-and-forecast-conditions-under-sea-level-rise-dec-2023.pdf
Commissioned by: Otago Regional Council
Purpose: The purpose of this study is to characterise current groundwater levels across South Dunedin, establish baseline monitoring, and forecast groundwater behaviour under scenarios of future sea-level rise.
Scope of report: The geographic scope of the assessment covers the South Dunedin area, including the reclaimed flat and surrounding low-lying suburbs.

Reference Number: 12118

SEA LEVEL RISE

Sea Level Rise

Description: The report on the potential adaptation futures outlines a range of options available for managing and mitigating the risks faced by South Dunedin (as identified in the South Dunedin Risk Assessment). The report (background report and micro-business cases document together describe the key

characteristics of each potential adaption future, explores the pros and cons, and provides high-level costs and visualisations of what South Dunedin could look like in 75 years' time (in 2100).

WSP. (2025). *Risk Assessment 202503 South Dunedin.* WSP.
https://www.dunedin.govt.nz/do-it-online/pay-online/request-lim/hazard-information
Commissioned by: Dunedin City Council
Purpose: The purpose of this report is to assess the risks associated with hazards in South Dunedin, including physical risks to infrastructure, environment, and community, to support spatial adaptation planning and inform decision-making.
Scope of report: South Dunedin

Reference Number: 12124

Seismic Hazards

INTENSIFIED SHAKING

Earthquake Likely Amplification 1:25000 Map

Description: This area has been identified as lying within a zone susceptible to amplified shaking in an earthquake and the area of likely amplification of earthquake intensity by 1 on MM Scale.

Dunedin City Lifelines Project. (1999). *Dunedin City Lifelines Project Report.* Dunedin City Lifelines Project.
https://www.civildefence.govt.nz/assets/Uploads/documents/lifelines/dunedin-lifelines-report-1999.pdf
Commissioned by: Dunedin City Council and Otago Regional Council
Purpose: To assess the vulnerability of Dunedin's lifeline utilities to natural hazards and to develop strategies that reduce risks and strengthen the city's resilience.
Scope of report: The Dunedin City Council area, bounded west by Flagstaff and Three Mile Hill, east by the Otago Harbour entrance, north by Waitati, and south by Brighton.

Reference Number: 10111

LIQUEFACTION

Domain C

Description: Ground predominantly underlain by poorly consolidated marine or estuarine sediments with shallow groundwater, with a moderate to high likelihood of liquefaction-susceptible materials being present

Barrell, D. J. A., Glassey, P. J., Cox, S. C., & Smith Lyttle, B. (2014). *Assessment of liquefaction hazards in the Dunedin City district.* GNS Science.
https://www.dunedin.govt.nz/__data/assets/pdf_file/0011/476084/Assessment-of-liquefaction-hazards-in-the-Dunedin-City-District.pdf
Commissioned by: Otago Regional Council
Purpose: The Otago Regional Council (ORC) contracted GNS Science to assess liquefaction hazards in the Dunedin City territorial authority area (Dunedin district), and delineate areas that may be susceptible to ground damage as a result of liquefaction, and the closely allied phenomenon of lateral spreading. This report presents the results of that assessment.
Scope of report: Dunedin City district

Reference Number: 11407

Other Natural Hazards

No information.

Otago Regional Council Hazard Information

The Regional Council is required to provide information that it holds on Natural Hazards:
https://www.orc.govt.nz/managing-our-environment/natural-hazards/otago-natural-hazards-database

Contaminated Site, Hazardous Substances and Dangerous Goods

Contaminated Site Information

No information.

Historic Dangerous Goods Licence(s)

No information.

Hazardous Substances

No information.

WARNING – Change in legislation and management of hazardous substances
On 1 April 2004, all Dunedin City Council Dangerous Goods Licences expired. From this date they became the responsibility of the Environmental Protection Authority (EPA) under the Hazardous Substances and New Organisms Act 1996.

All new licences for hazardous substances were issued by independent Test Certifiers approved by the EPA. The Council no longer holds current information on the use of hazardous substances at these premises and hazardous substances may be present without the Council's knowledge.

The Council was advised by the EPA in 2016 that Worksafe had taken over responsibility for managing Location Test certificates under the Hazardous Substances and New Organisms Act 1996. The EPA no longer hold any information in relation to Location Test Certificates If you have any questions, please contact Worksafe.

s44A(2)(b) Information on private and public stormwater and sewerage drains

Drainage

Drainage plans on file are indicative only.
Obtaining your own independent review may be required before commencing drainage works.

Foul Sewer and Waste Water

Drainage Reticulation Plans
A copy of the Dunedin City Council's drainage infrastructure in the vicinity of the subject property is attached. Public foul sewers are show in red and stormwater sewers in green. All public drainage services are available to receive connections from the property and limited flows of stormwater may also be discharged to the street channel or an approved outfall.

Stormwater/Sewer Separation - Compliant
The Dunedin City Council requires the foul sewer and storm water being discharged from a property to be directed to the separate foul sewer and storm water networks, respectively. This property is in an area where inspections have been undertaken to ensure compliance with this requirement. This property was certified as complying with Council's requirements for storm water separation at the time of inspection on **19th March 2002**.

No comment is made with regard to this property's compliance with the requirement for storm water separation after the date of inspection.

Urban Stormwater Catchment
This property is located within an urban stormwater catchment that has been modelled in a study to determine the potential effects of land use and climate change that may occur over the next 50 years. This indicates that some areas of the catchment might be subject to a potential flooding risk or surface water ponding during particular rainfall events.

These effects are outlined in the Integrated Catchment Management Plans (ICMPs) that are available on the Council website. The ICMPs show the areas in the catchment that have been modelled which might be susceptible to a higher risk of flooding. The ICMPs contain maps that indicate a potential worst case scenario for a 1 in 100 year rainfall event. However, there are a series of maps also available that show modelling results from a range of other scenarios.

While the maps have been produced to help Council manage the reticulation networks, they are not sufficiently detailed to specifically account for individual properties which may be affected by local factors not included in the models.

For further information please contact 3 Waters Services at Dunedin City Council.

Public Sewer Sheets

WARNING. Please note that public sewer reticulation sheets are scaled in either Imperial feet or Metric metres. Please check with the Duty Drainage Inspector if in doubt.

Dunedin City Council Private Drainage plans incomplete

WARNING. The Dunedin City Council's private drainage records (plans) prior to 1 January 1993 may be incomplete or not clearly recorded. Owners therefore are advised to carry out work with due care to avoid damage to any private drain not detailed because of the lack of information filed in the Council's records.

s44A(2)(bb) Information Council holds regarding drinking water supply to the land

Water Supply

Urban water supply area – Connected
This property is connected to the Dunedin City Council's urban (on-demand) water supply. Indicative water pressures are available to view at www.dunedin.govt.nz/water-pressure, and flows available to the property can be provided on request. Any change in water use (e.g. for a new commercial activity) requires a new application to be made to the Council. It is recommended that the applicant check the property for the location and suitability of the water service.

Terms and conditions of supply
All new and existing connections to the Dunedin City Council's water supply network are subject to the terms and conditions of the Dunedin City Council Water Bylaw 2011. The bylaw is available to view at www.dunedin.govt.nz/water-bylaw.

Water pressure
Indicative network water pressure to the property is shown on maps available at www.dunedin.govt.nz/water-pressure. Specific detail is available on request.

Water reticulation maps
A copy of the water reticulation map of Dunedin City Council infrastructure in the vicinity of the subject property is attached. These show the location of the water main in the road. It may or may not show the water service to the property. It is recommended that the applicant check the property.

s44A(2)(c) Information relating to any rates owing in relation to the land

Rates Details

Rates Assessment Details

Rate Account	2059071
Address	40 Grove Street Dunedin
Valuation Number	27500-27400
Latest Valuation Details	
Capital Value	$540,000
Land Value	$390,000
Value of Improvements	$150,000
Area (Hectares)	0.0562HA
Units of Use	1
Current Rates	
Current Rating Year Starting	01-Jul-2026
Dunedin City Council Rates	$4,027.04
Rates Outstanding for Year	$3,020.29

For further explanation on the rate account, or to enquire about information referred to on this page, please contact Rates Staff between 8:30am and 5:00pm weekdays at the enquiries counter on the Ground floor of the Civic Centre, 50 The Octagon, Dunedin, or by phoning 477 4000.

DUNEDIN CITY COUNCIL | kaunihera a-rohe o Ōtepoti

s44A(2)(d) Consents, Certificates, Notices, Orders or Requisitions affecting the land or any buildings on the land

(da) the information required to be provided to a territorial authority under section 362T(2) of the Building Act 2004:s44A and

(2)(e) Information concerning any Certificate issued by a Building Certifier pursuant to the Building Act 1991 or the Building Act 2004

Building and Drainage Consents

The following consents are recorded for this property:

Status Key:
- BC - Building Consent Issued
- CCC - Code Compliance Certificate Issued
- CCC Refused/Archived - Building code compliance could not be confirmed under section 41 of the Building Act 1991 and sections 93, 93(2)(b), and 94 of the Building Act 2004.
- Lapsed - Work has not commenced and no extension of time applied for within 12 months of date of consent issue. Consent is of no further effect

NOTE: This is not a comprehensive list of all building consent statuses

ABA-2002-297359 Building Consent - Remove Living Area Walls

Lodgement Date	15-Jul-2002
Decision	Granted
Decision Date	24-Jul-2002
Current Status	**CCC Issued**
Previous Number *(Applications before 2007)*	ABA21875

ABA-2003-300291 Building Consent - Heater-Masport LE Prov

Lodgement Date	23-May-2003
Decision	Granted
Decision Date	30-May-2003
Current Status	**CCC Issued**
Previous Number *(Applications before 2007)*	ABA31395

ABA-2010-2495 Building Consent - Convert Study to Bathroom, Alter Existing Bathroom, Install Window in Dining Room

Lodgement Date	20-Dec-2010
Decision	Granted
Decision Date	24-Jan-2011
Current Status	**Consent Lapsed**
Previous Number *(Applications before 2007)*	

Building and Drainage Permits

H-1909-120383 AAD19091114
5824 - Plumbing New Dwelling, (White). The permit was lodged on 07-Dec-1909.
H-1909-120384 AAD19091115
5834 - Drainage New Dwellings 40 & 44, (White and Hamann). The permit was lodged on 09-Dec-1909.

H-1914-128896 AAD19140974
A5380 - Drainage Connection to Sewer, (White). The permit was lodged on 12-Mar-1914.
H-1914-128897 AAD19140975
A5689 - Drainage Alts for W/C, No Plan (White). The permit was lodged on 17-Apr-1914.
H-1939-155601 AAD19390287
D5464 - Plumbing Alts, Replace Bathroom Fuittings, No Plan (Thompson). The permit was lodged on 13-Nov-1939.
H-1963-185277 AAD19630303
G7308 Plumbing and Drainage Alts for Bathroom, (Thompson). The permit was lodged on 18-Jun-1963.
H-1977-207768 AAD19770242
J7630 - Plumbing and Drainage Alts for Laundry Tub, (Williamson). The permit was lodged on 21-Mar-1977.
H-1959-246052 AAK19590083
591 - Roughcast Dwelling, No Plan (Thompson). The permit was lodged on 11-Mar-1959.
H-1963-246508 AAK19630085
71011 - Alter Dwelling - Bathroom, (Thompson). The permit was lodged on 27-May-1963.
H-1977-248588 AAK19770191
78557 - New Roof on Dwelling, No Plan (Williamson). The permit was lodged on 25-Mar-1977.

Non-consented Small Stand-alone Dwellings

There are no SSD applications for this property.

Building Notices

No Building Notices

Resource Consents

There are no resource consents for this property.

Consent Notices

There are no Consent Notices recorded for this property. It is recommended that the applicant check the Record of Title for any notices or covenants that may affect the property.

Alcohol Licensing

There are no records of any Alcohol Licences for this property.

Health Licensing

There are no records of any Health Licences for this property.

s44A(2)(ea) Information notified under Section 124 of the Weathertight Homes Resolution Services Act 2006

No information.

s44A (2)(f) Information relating to the use to which the land may be put and any conditions attached to that use

District Plan

This property is subject to the Operative Dunedin City Second Generation District Plan 2026 (2GP), which became fully operative on 17 June 2026. The 2GP, including planning maps, is available on the Dunedin City Council website https://www.dunedin.govt.nz/council/district-plan/2nd-generation-district-plan and at all Dunedin City Council service centres and libraries.

SECOND GENERATION DISTRICT PLAN INFORMATION

Zoning

- General Residential 2 (refer Section 15, Residential)

Scheduled Items

- Nil

Overlay Zones

- Hazard 3 (coastal) Overlay Zone

Mapped Areas

- South Dunedin Mapped Area

[Please note that some of the items above may only extend over part of the property. If there are multiple designations over the property, these may overlap.]

District Plan Map

The District Plan map is available online here. Instructions on how to use the map are available here.

You can also access the District Plan map and instructions by visiting the Dunedin City Council 2GP Website at:
https://www.dunedin.govt.nz/council/district-plan/2nd-generation-district-plan

s44A(2)(g) Information regarding the land which has been notified to Council by another statutory organisation

No information.

s44A(2)(h) Information regarding the land which has been notified to Council by any network utility operator pursuant to the Building Act 1991 or Building Act 2004

No information.

Section 44A(3) Information concerning the land as the authority considers, at its discretion, to be relevant.

Building Information

Minimum Floor Levels

Clause E1.3.2 of the New Zealand Building Code requires that surface water, resulting from an event having a 2% probability of occurring annually, shall not enter buildings. This requirement applies to Housing, Communal Housing, Communal Residential and Communal non-residential buildings. For guidance when establishing minimum floor levels please refer to : https://www.dunedin.govt.nz/services/building-services/minimum-floor-levels and for links to specific areas: https://www.dunedin.govt.nz/services/building-services/minimum-floor-levels/mfl-guidance

For further explanation on the current status of any building consent, or to enquire about information referred to in this section, please contact Building Services Staff between 8:30am and 5:00pm weekdays at the enquiries counter on the Ground floor of the Civic Centre, 50 The Octagon, Dunedin, or by phoning 477 4000.

Planning

Resource Consents within 50m of 40 Grove Street Dunedin

RESOURCE CONSENTS WITHIN 50 METRES OF 40 GROVE STREET DUNEDIN

5058984 41A Grove Street Dunedin

RMA-1999-363310 Resource Management Act (Historical Data) CHANGE OR CANCELLATION OF CONDITION OF RESOURCE CONSENT 980735 Hazards Comments: (Other). The outcome was Granted on 22/09/1999.
RMA-1998-362003 Resource Management Act (Historical Data) ADD CONSERVATORY TO DWELLING CHQ/LR POWELL (Non-Notified - Unrestricted Discretionary). The outcome was Granted on 03/06/1998.
RMA-1998-362276 Resource Management Act (Historical Data) SUBDIVISION (Non-Notified - Non Complying). The outcome was Granted on 24/09/1998.
RMA-1998-362274 Resource Management Act (Historical Data) SUBDIVISION OF TITLE INTO TWO LOTS (Non-Notified - Non Complying). This consent has since Lapsed.
RMA-1993-355956 Resource Management Act (Historical Data) ER 2ND HOUSEHOLD UNIT Ownr:L R POWELL / App: L R POWELL 107 PRINCE ALBERT RD (Non-Notified - Non Complying). The outcome was Granted on 17/03/1993.
POL-2000-349862 Planning Other Legislation CREATION OF RIGHT OF WAY (Other). The outcome was Granted on 05/10/2000.

5058991 31 Grove Street Dunedin

RMA-1991-350926 Resource Management Act (Historical Data) Flats Plan / App: T.B. Hendry PO Box 1083 (Non-Notified - Non Complying). The outcome was Granted on 09/05/1991.

5059028 61 Prince Albert Road Dunedin

LUC-2007-491 Land Use Consent Technical non-compliances arising from unit titling process. The outcome was Granted on 30/08/2007.
SUB-2007-155 Subdivision Consent Unit Title subdivision of 4 existing units in the Residential 2 Zone. The outcome was Granted on 30/08/2007.
RMA-2005-369600 Resource Management Act (Historical Data) CONSTRUCT RESIDENTIAL UNITS (Limited - Non-Complying). The outcome was Granted on 09/03/2006.

5059035 51 Prince Albert Road Dunedin
RMA-1997-361470 Resource Management Act (Historical Data) DEMOLISH & ERECT DWELLING Hazards Comments:. The outcome was Granted on 24/12/1997.

5059045 43 Prince Albert Road Dunedin
RMA-1992-354995 Resource Management Act (Historical Data) erect three household units (Non-Notified - Non Complying). The outcome was Granted on 16/04/1992.

5059046 41 Prince Albert Road Dunedin
RMA-2006-370123 Resource Management Act (Historical Data) RESIDENTIAL ACTIVITY WITH NON-COMPLIANCE RE DENSITY YARDS AND FRONTAGE (Non-Notified - Restricted Discretionary). The outcome was Granted on 12/05/2006.
RMA-2006-370122 Resource Management Act (Historical Data) SUBDIVISION OF 593M SQUARE RESIDENTIAL 2 SITE INTO TWO LOTS (Non-Notified - Non Complying). The outcome was Granted on 12/05/2006.

5059065 36 Grove Street Dunedin
SUB-2025-159/A Subdivision Consent s357 objection to fees - A five lot subdivision of a contaminated site.. There has been no outcome yet.
LUC-2025-305 Land Use Consent The construction of a multi-unit development resulting in five residential units including setback, transport, and earthworks breaches and disturbance and removal of soil from a contaminated site.. The outcome was Granted on 19/03/2026.
SUB-2025-159 Subdivision Consent A five lot subdivision of a contaminated site.. The outcome was Granted on 19/03/2026.

5059069 38C Grove Street Dunedin
RMA-1996-359400 Resource Management Act (Historical Data) UPDATE TO CROSS LEASE PLAN FOR FLATS AT 38C & 38D GROVE STREET (Non-Notified Controlled). The outcome was Granted on 28/03/1996.
RMA-1991-353223 Resource Management Act (Historical Data) ADD TO FLAT (CONSERVATORY) Ownr:ILLINGWORT / App: ILLINGWORT (Non-Notified - Non Complying). The outcome was Granted on 19/08/1991.

5059070 38D Grove Street Dunedin
RMA-1996-359400 Resource Management Act (Historical Data) UPDATE TO CROSS LEASE PLAN FOR FLATS AT 38C & 38D GROVE STREET (Non-Notified Controlled). The outcome was Granted on 28/03/1996.

5059078 52A Grove Street Dunedin
SUB-2007-256 Subdivision Consent Amendment to a cross lease plan. The outcome was Granted on 21/12/2007.

5059079 52 Grove Street Dunedin
SUB-2007-256 Subdivision Consent Amendment to a cross lease plan. The outcome was Granted on 21/12/2007.

5069176 43A Prince Albert Road Dunedin
RMA-1992-354995 Resource Management Act (Historical Data) erect three household units (Non-Notified - Non Complying). The outcome was Granted on 16/04/1992.
RMA-1993-355699 Resource Management Act (Historical Data) CROSS LEASE SUBDIVISION (Non-Notified - Non Complying). The outcome was Granted on 28/05/1993.

5069178 43B Prince Albert Road Dunedin
RMA-1992-354995 Resource Management Act (Historical Data) erect three household units (Non-Notified - Non Complying). The outcome was Granted on 16/04/1992.
RMA-1993-355699 Resource Management Act (Historical Data) CROSS LEASE SUBDIVISION (Non-Notified - Non Complying). The outcome was Granted on 28/05/1993.

5069179 43C Prince Albert Road Dunedin
RMA-1992-354995 Resource Management Act (Historical Data) erect three household units (Non-Notified - Non Complying). The outcome was Granted on 16/04/1992.
RMA-1993-355699 Resource Management Act (Historical Data) CROSS LEASE SUBDIVISION (Non-Notified - Non Complying). The outcome was Granted on 28/05/1993.

5106259 41 Grove Street Dunedin
RMA-1999-362737 Resource Management Act (Historical Data) TEMPORARY SIGNS AT VARIOUS LOCATIONS FOR WINE AND FOOD FESTIVAL AT GARDENS (Non-Notified - Non Complying). The outcome was Granted on 25/03/1999.
RMA-1998-362497 Resource Management Act (Historical Data) TEMPORARY SIGNS FOR CHRISTMAS CRAFT SHOW (Non-Notified - Non Complying). The outcome was Granted on 24/11/1998.

5109257 31A Grove Street Dunedin
RMA-1991-350926 Resource Management Act (Historical Data) Flats Plan / App: T.B. Hendry PO Box 1083 (Non-Notified - Non Complying). The outcome was Granted on 09/05/1991.
RMA-1995-352823 Resource Management Act (Historical Data) DISPENSATION 1342 FOR ENCROACHMENT INTO YARD BY NEW RESIDENTIAL UNIT (Non-Notified - Non Complying). The outcome was Granted on 31/05/1990.

5112181 61A Prince Albert Road Dunedin
LUC-2007-491 Land Use Consent Technical non-compliances arising from unit titling process. The outcome was Granted on 30/08/2007.
SUB-2007-155 Subdivision Consent Unit Title subdivision of 4 existing units in the Residential 2 Zone. The outcome was Granted on 30/08/2007.

5112182 61B Prince Albert Road Dunedin
LUC-2007-491 Land Use Consent Technical non-compliances arising from unit titling process. The outcome was Granted on 30/08/2007.
SUB-2007-155 Subdivision Consent Unit Title subdivision of 4 existing units in the Residential 2 Zone. The outcome was Granted on 30/08/2007.

5112183 61C Prince Albert Road Dunedin
LUC-2007-491 Land Use Consent Technical non-compliances arising from unit titling process. The outcome was Granted on 30/08/2007.
SUB-2007-155 Subdivision Consent Unit Title subdivision of 4 existing units in the Residential 2 Zone. The outcome was Granted on 30/08/2007.

5112184 61D Prince Albert Road Dunedin
LUC-2007-491 Land Use Consent Technical non-compliances arising from unit titling process. The outcome was Granted on 30/08/2007.
SUB-2007-155 Subdivision Consent Unit Title subdivision of 4 existing units in the Residential 2 Zone. The outcome was Granted on 30/08/2007.

5113092 61 Prince Albert Road Dunedin
LUC-2007-491 Land Use Consent Technical non-compliances arising from unit titling process. The outcome was Granted on 30/08/2007.
SUB-2007-155 Subdivision Consent Unit Title subdivision of 4 existing units in the Residential 2 Zone. The outcome was Granted on 30/08/2007.
RMA-2005-369600 Resource Management Act (Historical Data) CONSTRUCT RESIDENTIAL UNITS (Limited - Non-Complying). The outcome was Granted on 09/03/2006.

5113356 61A Prince Albert Road Dunedin
LUC-2007-491 Land Use Consent Technical non-compliances arising from unit titling process. The outcome was Granted on 30/08/2007.
SUB-2007-155 Subdivision Consent Unit Title subdivision of 4 existing units in the Residential 2 Zone. The outcome was Granted on 30/08/2007.
RMA-2005-369600 Resource Management Act (Historical Data) CONSTRUCT RESIDENTIAL UNITS (Limited - Non-Complying). The outcome was Granted on 09/03/2006.

5113357 61B Prince Albert Road Dunedin
LUC-2007-491 Land Use Consent Technical non-compliances arising from unit titling process. The outcome was Granted on 30/08/2007.
SUB-2007-155 Subdivision Consent Unit Title subdivision of 4 existing units in the Residential 2 Zone. The outcome was Granted on 30/08/2007.
RMA-2005-369600 Resource Management Act (Historical Data) CONSTRUCT RESIDENTIAL UNITS (Limited - Non-Complying). The outcome was Granted on 09/03/2006.

5113358 61C Prince Albert Road Dunedin
LUC-2007-491 Land Use Consent Technical non-compliances arising from unit titling process. The outcome was Granted on 30/08/2007.
SUB-2007-155 Subdivision Consent Unit Title subdivision of 4 existing units in the Residential 2 Zone. The outcome was Granted on 30/08/2007.
RMA-2005-369600 Resource Management Act (Historical Data) CONSTRUCT RESIDENTIAL UNITS (Limited - Non-Complying). The outcome was Granted on 09/03/2006.
RMA-1995-359073 Resource Management Act (Historical Data) USE DWG AS OFFICE (Non-Notified - Non Complying). The outcome was Granted on 11/12/1995.

5113359 61D Prince Albert Road Dunedin
LUC-2007-491 Land Use Consent Technical non-compliances arising from unit titling process. The outcome was Granted on 30/08/2007.
SUB-2007-155 Subdivision Consent Unit Title subdivision of 4 existing units in the Residential 2 Zone. The outcome was Granted on 30/08/2007.
RMA-2005-369600 Resource Management Act (Historical Data) CONSTRUCT RESIDENTIAL UNITS (Limited - Non-Complying). The outcome was Granted on 09/03/2006.

5113929 52A Grove Street Dunedin
SUB-2007-256 Subdivision Consent Amendment to a cross lease plan. The outcome was Granted on 21/12/2007.

5115333 43 Grove Street Dunedin
LUC-2007-561 Land Use Consent land use arising from subdivision. The outcome was Granted on 07/11/2007.
SUB-2007-193 Subdivision Consent two lot subdivision. The outcome was Granted on 07/11/2007.

5115334 43A Grove Street Dunedin
LUC-2013-204 Land Use Consent construct a dwelling that breaches height plane angle requirements. The outcome was Granted on 19/07/2013.
LUC-2007-561 Land Use Consent land use arising from subdivision. The outcome was Granted on 07/11/2007.
SUB-2007-193 Subdivision Consent two lot subdivision. The outcome was Granted on 07/11/2007.

5123081 45 Grove Street Dunedin
LUC-2015-60 Land Use Consent land use consequential to a subdivision consent. The outcome was Granted on 16/03/2015.
SUB-2015-10 Subdivision Consent subdivision creating 2 lots. The outcome was Granted on 16/03/2015.

5127289 32 Grove Street Dunedin
LUC-2018-235 Land Use Consent land use consent for existing residential activity on new undersized Lot 1 SUB-2018-44 with height plane angle breaches in respect of the existing and new boundaries; the retention of the existing garage on new Lot 2 SUB-2018-44 with no associated activity; and the future residential activity of Lot 2 SUB-2018-44 with a legally under-width access. The outcome was Granted on 08/06/2018.
SUB-2018-44 Subdivision Consent subdivision creating 2 lots. The outcome was Granted on 08/06/2018.

5127290 32C Grove Street Dunedin
BACT-2018-40 Boundary Activity Notice boundary activity - height planes. The outcome was Issued on 02/08/2018.
LUC-2018-235 Land Use Consent land use consent for existing residential activity on new undersized Lot 1 SUB-2018-44 with height plane angle breaches in respect of the existing and new boundaries; the retention of the existing garage on new Lot 2 SUB-2018-44 with no associated activity; and the future residential activity of Lot 2 SUB-2018-44 with a legally under-width access. The outcome was Granted on 08/06/2018.
SUB-2018-44 Subdivision Consent subdivision creating 2 lots. The outcome was Granted on 08/06/2018.

5132786 37 Grove Street Dunedin
LUC-2020-368 Land Use Consent Non-relocatable residential building on Lot 2 SUB-2020-107 with setback, site coverage, maximum height contraventions, and shared access to Lots 1 and 2 SUB-2020-107 with width and distance from building contraventions.. The outcome was Granted on 13/08/2020.
SUB-2020-107 Subdivision Consent Two lot subdivision. The outcome was Granted on 13/08/2020.

5132787 37A Grove Street Dunedin
LUC-2020-368 Land Use Consent Non-relocatable residential building on Lot 2 SUB-2020-107 with setback, site coverage, maximum height contraventions, and shared access to Lots 1 and 2 SUB-2020-107 with width and distance from building contraventions.. The outcome was Granted on 13/08/2020.
SUB-2020-107 Subdivision Consent Two lot subdivision. The outcome was Granted on 13/08/2020.

The information provided with this LIM on District Plan requirements and resource consents has been verified by City Planning in relation to the subject property only. All information included in relation to other land surrounding the site is indicative.

Accuracy of Boundaries
Knowing the true location of the property boundaries on the ground is important in determining what can be carried out on the land under the District Plan and in determining whether the current activity complies with the District Plan or any resource consent. Please note that the Council's aerial photographs may not accurately depict the extent of the property. The Record of Title for the site should be checked in the first instance. A surveyor may need to be consulted to establish the true location of the title boundaries on the ground.

Access to Site
The legality of any access to the site is important in determining what can be carried out on the land under the District Plan and in determining whether the current activity complies with the District Plan or any resource consent. It is recommended that the Record of Title and/or a lawyer be consulted regarding the legality of any legal and/or physical access to the site (and the maintenance thereof).

Heritage New Zealand Pouhere Taonga Act 2014
The Heritage New Zealand Pouhere Taonga Act 2014 applies in addition to any protection provided to a building or site by the District Plan. The Heritage New Zealand Pouhere Taonga Act 2014 makes it unlawful for any person to destroy, or modify the whole or any part of an archaeological site, whether or not the land on which the site is located is designated, or a resource or building consent has been issued, without the prior authority of Heritage New Zealand. The Heritage New Zealand Pouhere Taonga Act 2014 defines an archaeological site as a place associated with pre-1900 activity, where there may be evidence relating to the history of New Zealand. Pre-1900 buildings are considered archaeological sites under the Heritage New Zealand Pouhere Taonga Act 2014 and are also often associated with subsurface archaeological remains that provide evidence of pre-existing use of the site. Council records may not necessarily identify the precise date upon which an existing building was constructed. Contact the Dunedin office of Heritage New Zealand for further information: infodeepsouth@heritage.org.nz; 03 477 9871.

Resource Management (National Environmental Standard for Assessing and Managing Contaminants in Soil to Protect Human Health) Regulations 2011
The Resource Management (National Environmental Standard for Assessing and Managing Contaminants in Soil to Protect Human Health) Regulations 2011 came into force on 1 January 2012. The National Environmental Standard applies to any piece of land on which an activity or industry described in the current edition of the Hazardous Activities and Industries List (HAIL) is being undertaken, has been undertaken or is more likely than not to have been undertaken. (The current edition of the HAIL is available on the Ministry for the Environment website at www.mfe.govt.nz.) Activities on HAIL sites may need to comply with permitted activity conditions specified in the National Environmental Standard and/or might require resource consent. (The Otago Regional Council should also be consulted for any rules in might have in regards to the use or development of contaminated sites.)

If a person wishes to establish whether a piece of land has had hazardous activities or industries conducted on it, and thus whether activities on that land are controlled by the National Environmental Standard, then the person must pay for a review of the information about the land held by the Council, or pay for a suitably qualified and experienced practitioner to undertake a preliminary site inspection. Formal confirmation from the Council that resource consent is not required under the National Environmental Standard can only be given through a certificate of compliance application.

If you would like a copy of any Resource Consent decision or advice on the current status and relevance of any planning matter referred to in the LIM, enquiries may be made at the Planning Enquiries desk on the Ground Floor of the Civic Centre, 50 The Octagon, or by phoning 477 4000 and asking for the Duty Planner. Planners are available at the Planning Enquiries desk to answer your enquiries between 8:30am and 5:00pm weekdays.

3 Waters

Information Regarding Watercourses

The controlling authority for all water and waterbodies in Dunedin City is the Otago Regional Council. The Regional Plan: Water addresses water take and use, diversions, damming, discharges and bed alteration under the Resource Management Act 1991. They are also responsible for the Flood Protection Management Bylaw 2012.

The controlling authority for watercourses in relation to stormwater drainage, and removal of obstructions in accordance with Local Government Act 1974 is the Dunedin City Council. The Council also issues building and resource consents for certain works around watercourses.

Not all watercourses within Dunedin City are recorded or known to the Council, therefore it is recommended that the applicant inspect the property for watercourses.

For further information on watercourses it is recommended the applicant read the Watercourse Information Sheet. A copy of this document is available on request or for download from the Dunedin City Council website www.dunedin.govt.nz.

Transport

Private stormwater lateral.

Private stormwater laterals collect stormwater from private properties guttering and runs under the footpath to the kerb and channel on the roadside. The stormwater laterals are private pipes and are the responsibility of the landowner who they service, the repair and maintenance of these pipe's rests solely with the property owner. As the landowner you must maintain your stormwater lateral to ensure that it doesn't become a safety hazard for pedestrians or other road users.

For further explanations on property owner obligations in regard to local road encroachments, vehicle entrances, vegetation management or retaining structures please refer to the Dunedin City Council website at http://www.dunedin.govt.nz/services/roads-and-footpaths or contact Transport on 477 4000.

For properties abutting the state highway, Waka Kotahi NZ Transport Agency is the Road Controlling Authority.

Glossary of Terms and Abbreviations

The following are abbreviations and terms that may appear as a part of a LIM.

Consent, Permit, Licence & Complaint types

AAB	DCC Building permit
AAD	DCC Drainage permit
AAG	Green Island drainage permit
AAH	Hyde permit
AAK	St Kilda permit
AAM	Mosgiel permit
AAP	Port Chalmers permit
AAS	Silverpeaks permit
AAT	Maniototo permit
AMD	Amendment to a Building Consent
BCC	Building Compliance Certificate - Sale and Supply of Alcohol Act
CER	Certifier
DGL	Dangerous Goods Licensing
ENV	Health complaint
HTH	Health licence
LIQ	Alcohol licence
NTR	Notice to Rectify
POL	Planning Other Legislation
RMA	Resource Management Act - Resource consent
RMC	Resource consent complaint

Terms used in Permits & Consents

ALT	Alteration
ADD	Addition
BD D/C	Board drain in common
BLD	Building
BLDNG	Building
BT	Boundary trap
B/T	Boiler tube
CCC	Code Compliance Certificate
DAP	Drainage from adjacent property
DGE	Drainage
DIC	Drain in common
DR	Drainage
DWG	Dwelling
FS	Foul sewer
HEA	Heater
ICC	Interim Code Compliance
MH	Manhole
PL	Plumbing
PLB	Plumbing
PTE	Private
SIS	Sewer in section
WC	Water course
WT	Water table
SW	Stormwater

General terms

RDMS	Records and Document Management System

DUNEDIN CITY COUNCIL | kaunihera a-rohe o Ōtepoti

Appendices



Photographic Map

Scale at A4:
1:750
5/11/2026
8:03:54 PM


N

PARCEL LINES CAN VARY FROM LEGAL PARCEL BOUNDARIES
This map is for illustration purposes only and is not accurate to surveying, engineering or orthophotographic standards. Every effort has been made to ensure correctness and timeliness of the information presented.

2018-2019 Urban, Copyright DCC/Aerial Surveys Ltd. Rural, ORC/Aerial Surveys Ltd. CC BY 4.0 NZ

2013 Urban and rural photography Jan/Feb 2013. Copyright DCC. CC BY 3.0 NZ.

2006/2007 Urban photography March 2007, copyright NZAM. Rural photography March 2006, copyright Teralink International Ltd.

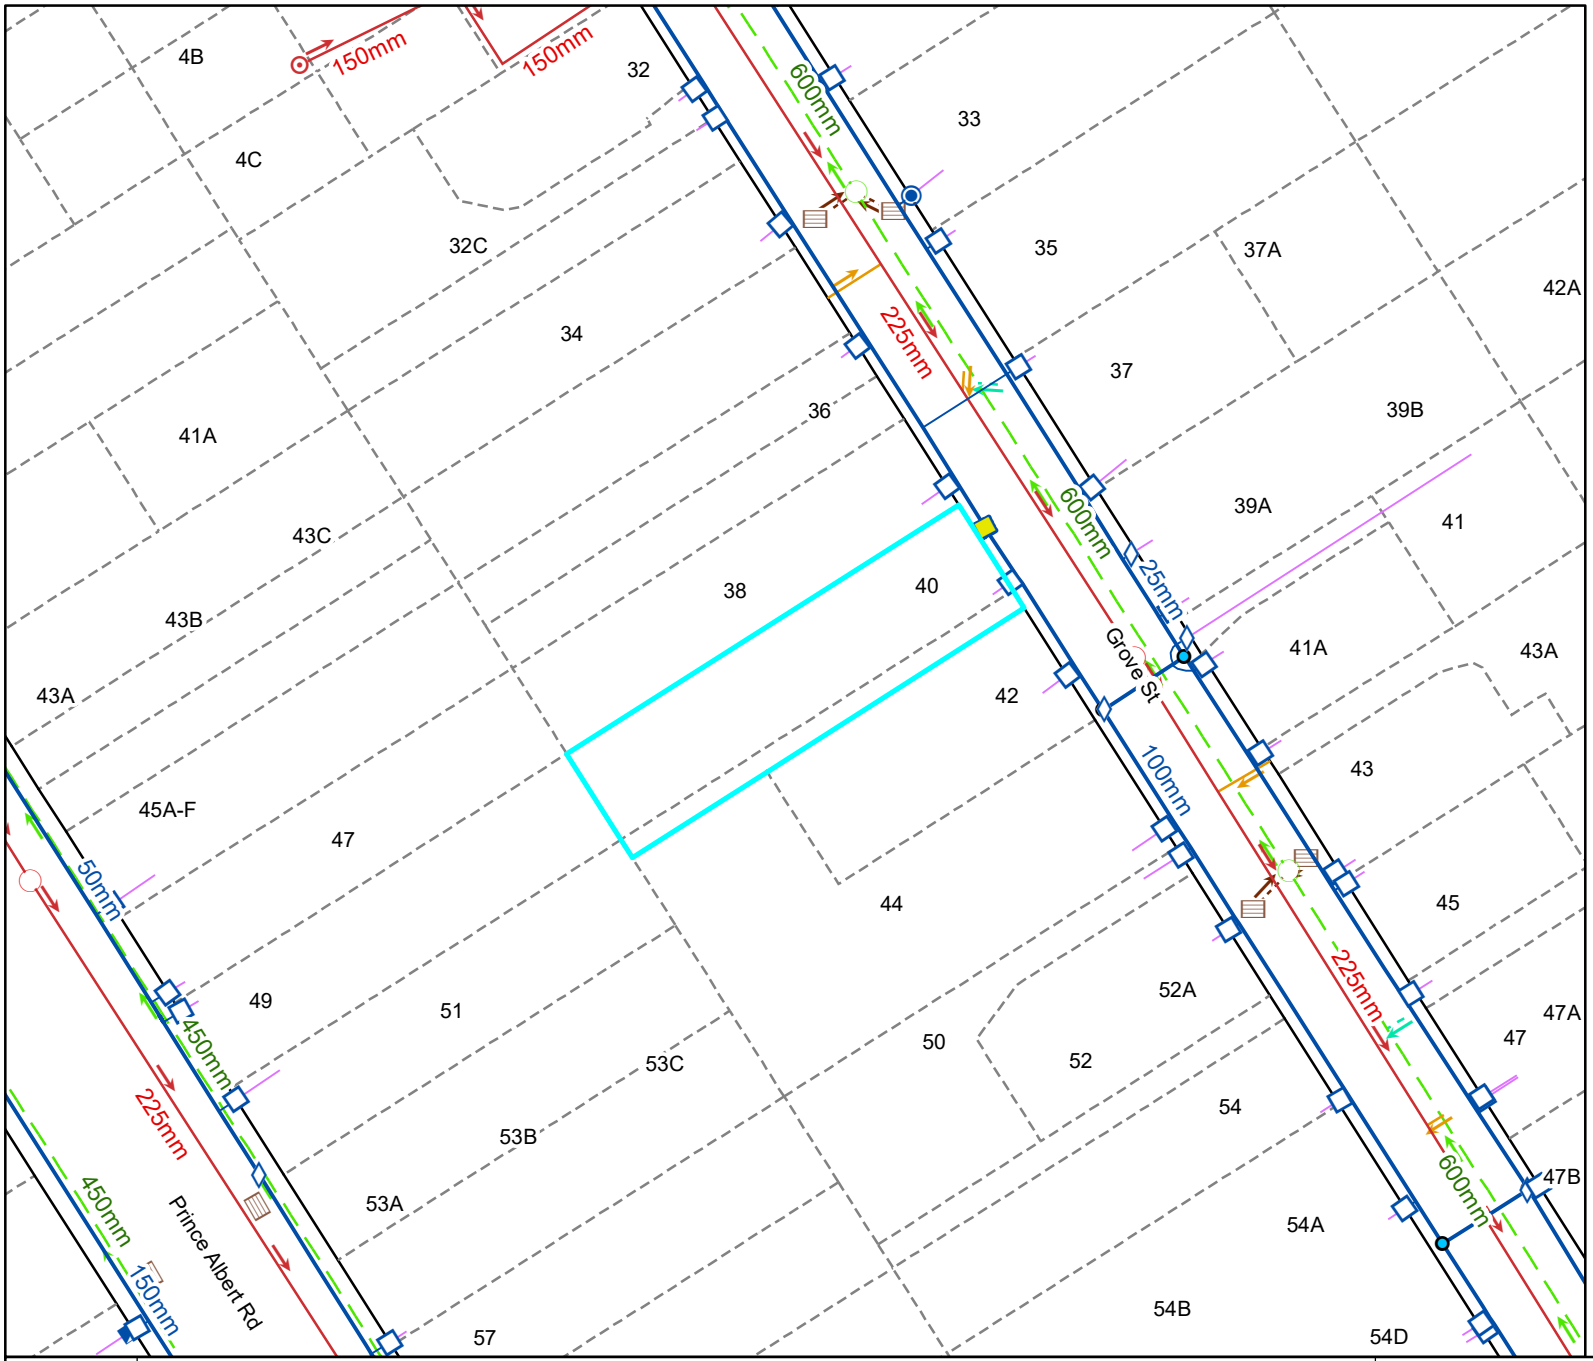

Legend

Water Supply

- Manifold Box
- Water Meter
- Toby
- Meter without manifold box
- Retic Flow Meter
- Combination Meter
- Manifold Box With Restrictor
- Water Valve - Zone
- Non Return Valve
- Water Valve - Gate
- Water Valve - Sluice
- Water Hydrant
- Water Backflow Preventor - RPZ
- Water Non-Return Valve
- Water Pump Station
- Water Bore
- Water Treatment Plant
- Water Storage Tank
- Supply Main
- Trunk Main
- Disused
- Reticulation
- Rider
- Scour
- Water Service Lateral
- Water Fire Service Lateral
- Water Critical Service Lateral
- Water Zone Boundary
- Water Reservoir
- Redundant Water Main

NOTE:
Private water services have the same symbols as those above, however they are coloured pink.

Foul Sewerage

- Standard Manhole
- Valve Chamber (pressurised)
- Boundary Kit
- Non-Return Valve
- Pump Station Domestic
- Drop Manhole
- Inspection Manhole
- Inspection Opening
- Lamphole
- Outlet
- Pump Station
- Treatment Plant
- Vent
- Foul Sewer Node
- Foul Drains in Common (public)
- Sewer
- Trunk Sewer
- Vent Line
- Rising Main
- Redundant Foul Sewer Pipe

NOTE:
Private foul drains have the same symbols as those above, however they are coloured orange.

Stormwater

- SW Bubble-up Tank
- SW Drop Manhole
- SW Insp Chamber and Grating Inlet
- SW Inspection Manhole
- SW Inspection Opening
- SW Lamphole
- SW Mudtank Inlet
- SW Outlet
- SW Pipe Inlet
- SW Pressure Manhole
- SW Standard Manhole
- SW Stormwater Node
- Roading Bubble-Up Tank
- Roading Mudtank
- Stormwater Main
- Stormwater Trunk Main
- DCC Open Channel
- Piped WC
- Open WC
- Culvert
- Stormwater Mudtank Pipe
- Redundant Stormwater Main
- SW Sump
- SW Pump Station

NOTE:
Private stormwater drains have the same symbols as those above, however they are coloured light green.

General

- DCC Water & Waste Structure
- Railway Centreline

Cadastral

- Parcel
- Hydro
- Strata
- Road/Rail
- Motorway Parcels
- Easment (where recorded)

Full legend can be viewed at https://www.dunedin.govt.nz/council-online/webmaps/waterservices

Council Water & Drainage Services

Information shown is the best available at the time of publishing. The accuracy and completeness of This information is variable. Private assets are typically not mapped. Recent changes may not be reflected. Verify on site before commencing work. For all enquiries phone 03 477 4000.

Scale at A4:
1:750
5/11/2026
8:04:01 PM

N

PARCEL LINES CAN VARY FROM LEGAL PARCEL BOUNDARIES
This map is for illustration purposes only and is not accurate to surveying, engineering or orthophotographic standards. Every effort has been made to ensure correctness and timeliness of the information presented.

2018-2019 Urban, Copyright DCC/Aerial Surveys Ltd. Rural, ORC/Aerial Surveys Ltd. CC BY 4.0 NZ

2013 Urban and rural photography Jan/Feb 2013. Copyright DCC. CC BY 3.0 NZ.

2006/2007 Urban photography March 2007, copyright NZAM. Rural photography March 2006, copyright Terralink International Ltd.


3/Sun
5/12/04
Ds

5824

W. & T. BURT L.
Engineers
Sanitary Plumbers
Gasfitters &c
DUNEDIN.

J E White

Section 32
Musselburgh

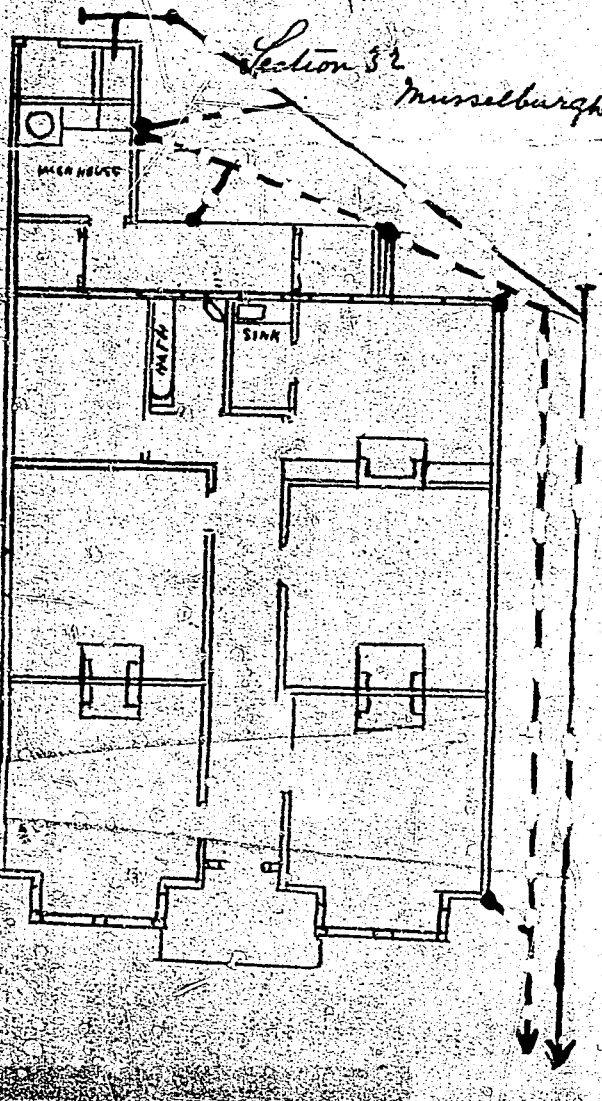

5834


40 & 44 from No 68

LEGEND

Existing Drains

New Foul Drains

New Stormwater Drains

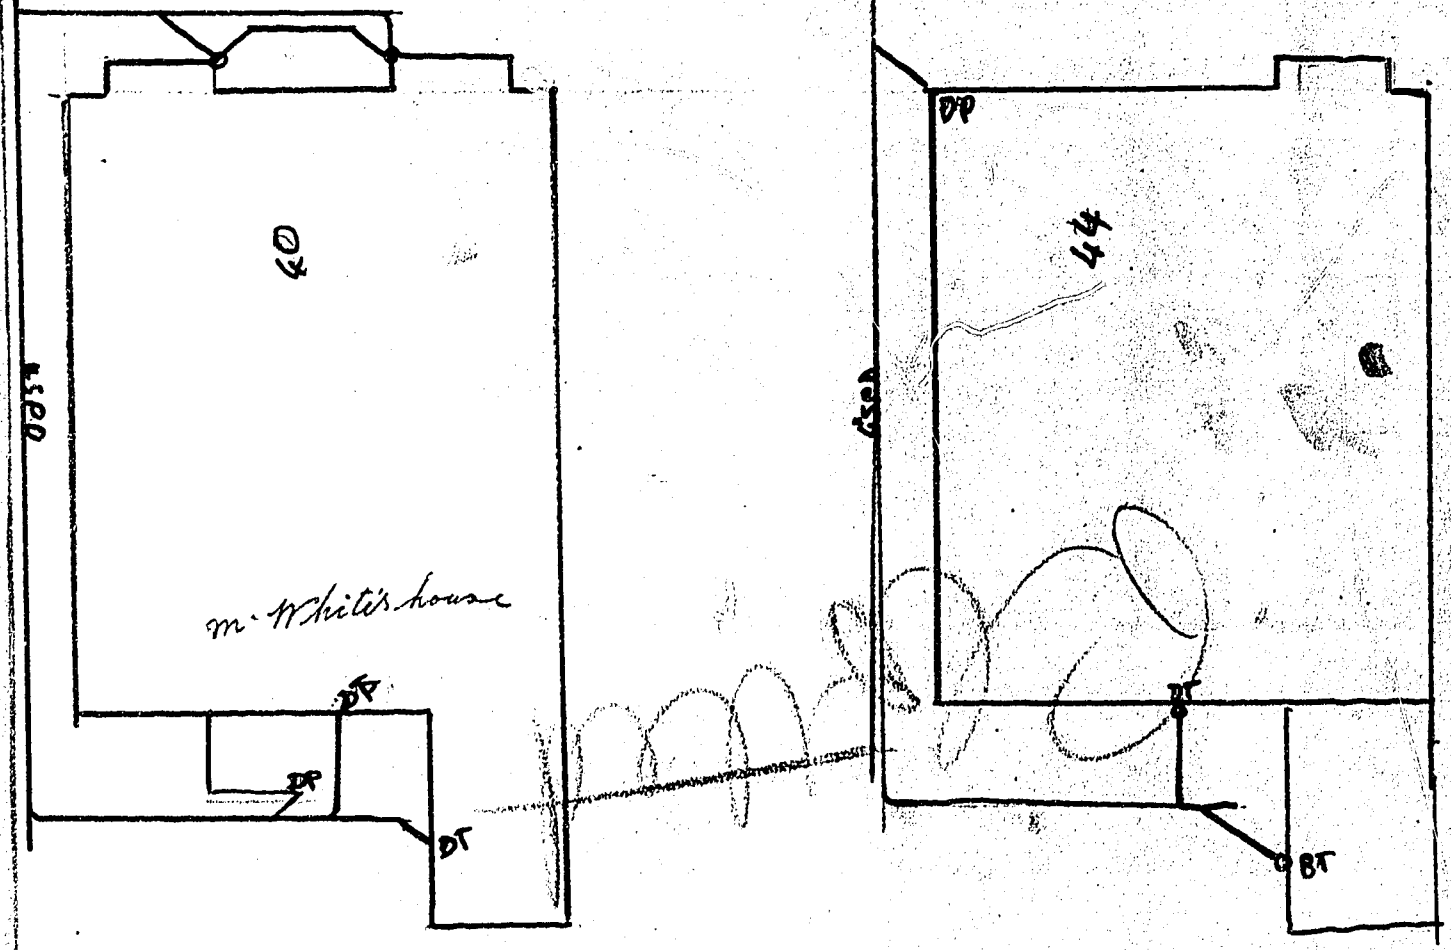

DUNEDIN DRAINAGE AND SEWERAGE BOARD


HOUSE CONNECTION PLAN.

APPLICATION No. 5380

DATE 12/3/11

SCALE: ½in. to a Foot.

NEW SEWAGE DRAINS: RED
STORM WATER: DOTTED BLACK
OLD DRAINS: FULL BLACK

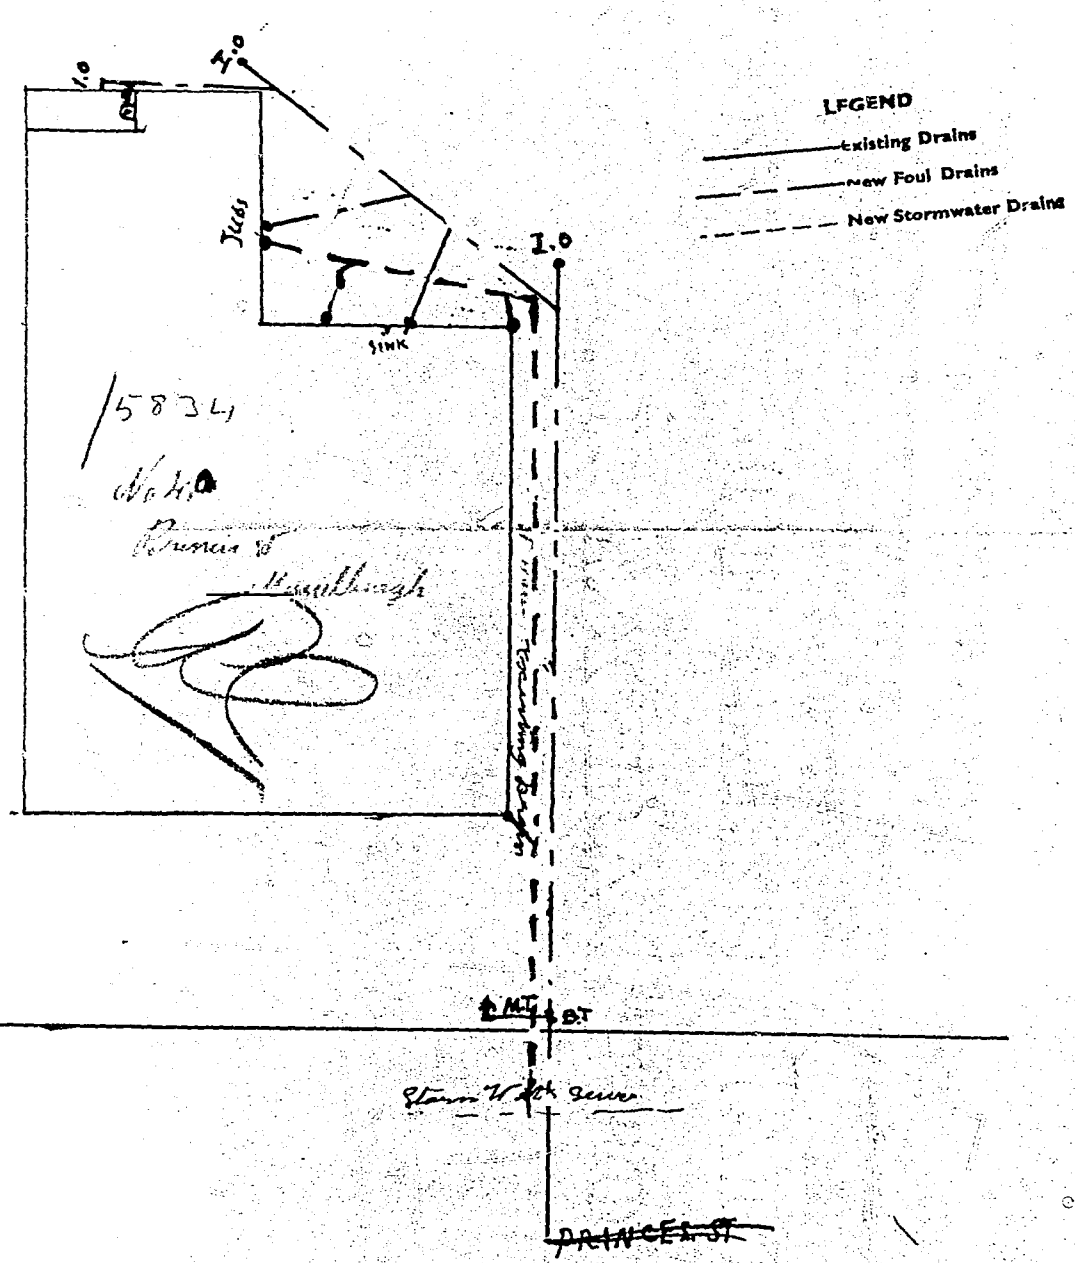

Owner Mr J. E. White

Street Princes St No 40

Locality Musselburgh


Block ~~W~~ 17 St Kilda


Section 320 St Kilda 32 & Pt 31

Allotment

Signature of Drainer G Bradley

A/5380

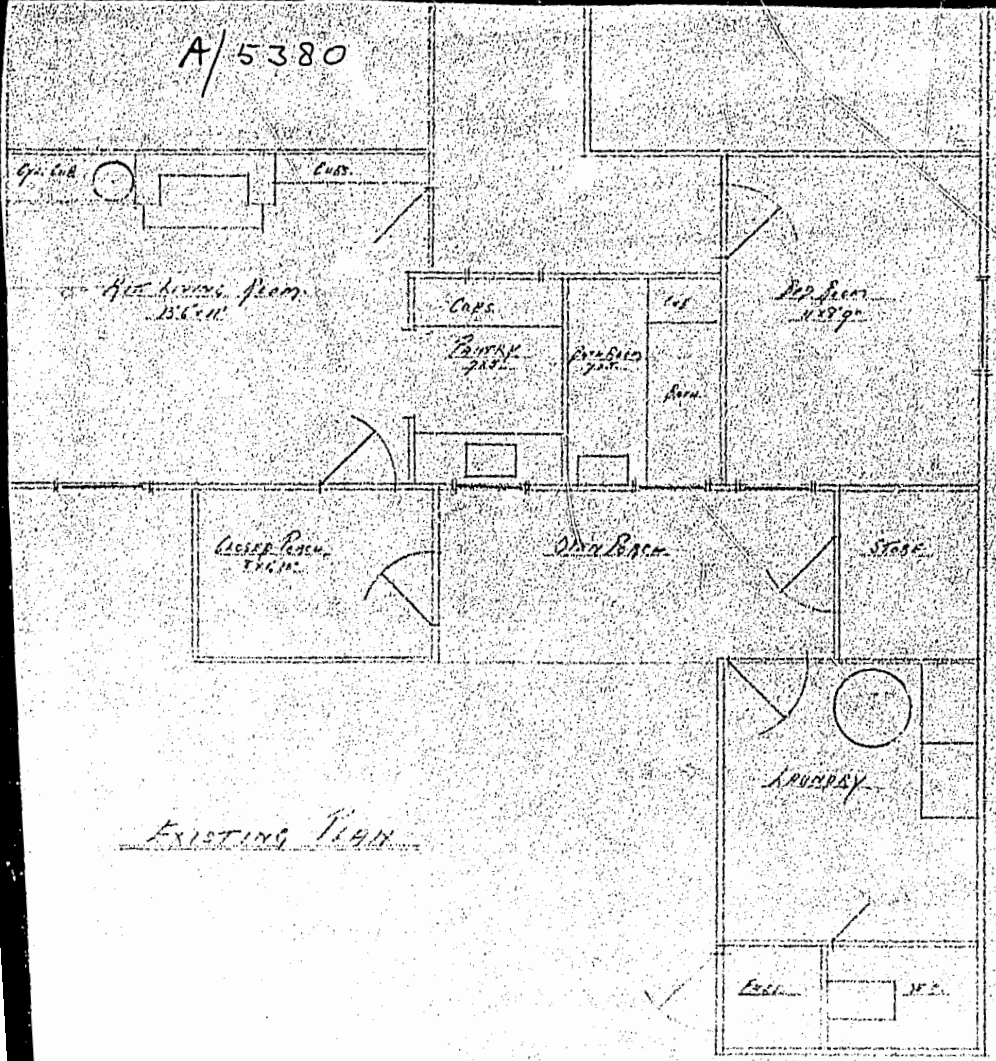
Cupboard
Cupboard
Kit. Living Room
13'6" x 11'
Cupboard
Pantry
Cupboard
Bed Room
11'8" x 9'
Closet Porch
Open Porch
Store
Lavatory
Existing Plan

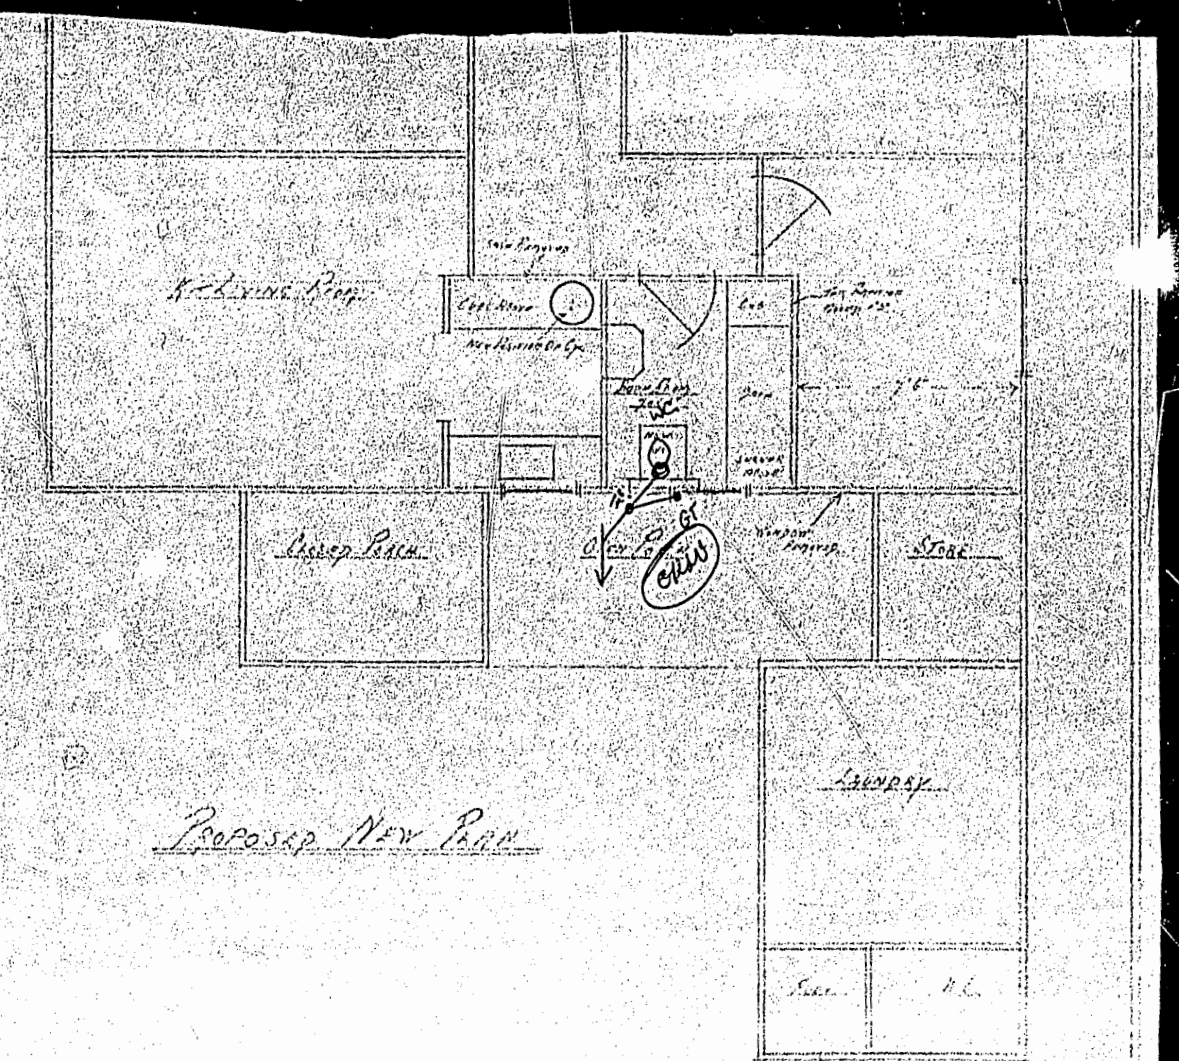
Kit. Living Room
Cupboard
New Opening for Cupboard
Cupboard
Open Grate
Window Removed
Window Removed
3'6"
Closet Porch
Open Cupboard
Window Required
Store
Lavatory
Proposed New Plan

Plan Of Proposed Alterations for Mr M J H Ferguson

30 Grove St Mornington

DUNEDIN DRAINAGE & SEWERAGE BOARD

A separate application to the Drainage Board for a permit for plumbing and/or drainage work is required. Such work to be executed by a Registered Plumber and Master Drainer, respectively and shall comply fully with the Board's By-laws and the D. & P. Regs., 1959.

Stormwater to be discharged to _____

Soil sewage to be discharged to New Sanitary

Fittings & Copper & Lagging

Existing Foul drain. Bathroom

Laundry & Kitchen waters to

Open end

30/10/63

H.B. Rowe

Gas Cab. Cab.

Kit. Living Room 12'6"x11'

Cab. Sink

Fireplace

Hall

Bed Room 11'9"x

Linen

Garage Room 9'6"x10'

Store Room

Store

Laundry

Existing Plan


Kitchen

Bed Room

Vent

Existing Plan

J/7630.
S.V.
22/3/77

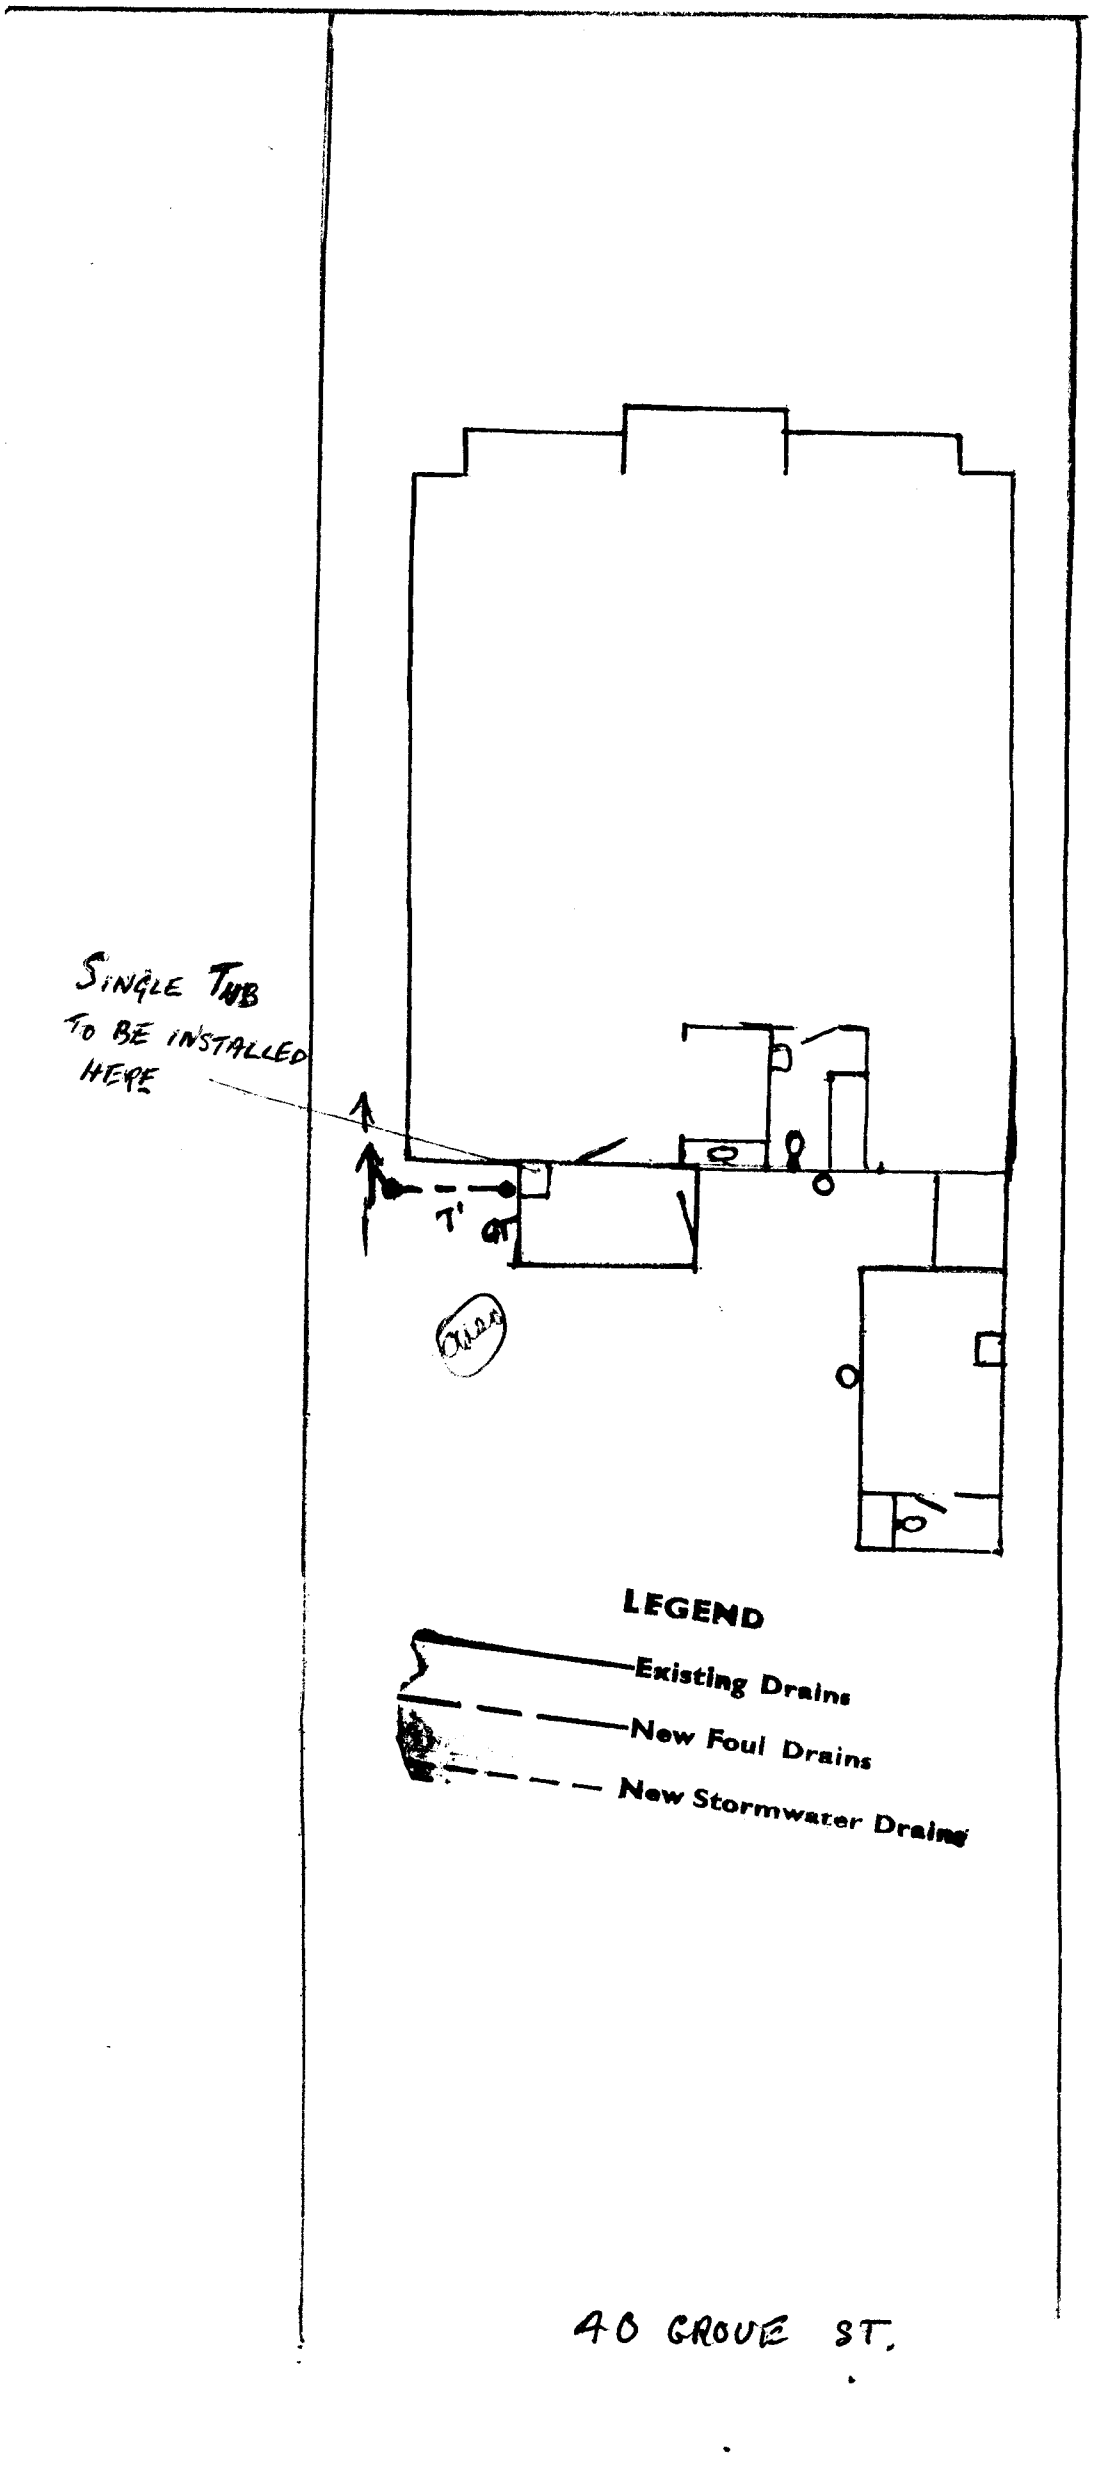

40 GROVE ST.

CODE COMPLIANCE CERTIFICATE

Section 43(3), Building Act 1991

ISSUED BY: DUNEDIN CITY COUNCIL

Telephone No:	477-4000	CCC No:	ABA 21875	Reference No:	5059071

(Insert a cross in each applicable box. Attach relevant documents).

PROJECT LOCATION

Name and Mailing Address:

FLEMING, KIM ELISSA
C/O B SMAILL
P O BOX 5118
DUNEDIN 9031

LEGAL DESCRIPTION

Property Number: 5059071
Valuation Roll No: 27500 27400

Street Address:
40 GROVE STREET, ST KILDA, DUNEDIN 9001

Legal Description:

LOT 32 BLK XVII DP 705

PROJECT

All ☑

Stage No .....of an intended .....stages

New Building ☐

Alteration ☑

Intended Use(s) in detail:
REMOVE LIVING AREA WALLS

Intended Life:

Indefinite, not less than 50 years ☑

Specified as ..... years

Demolition ☐

This is:

☑ A final code compliance issued in respect of all of the building work under the above building consent.

☐ An interim code compliance certificate in respect of part only, as specified in the attached particulars, of the building work under the above building consent.

☐ This certificate is issued subject to the conditions specified in the attached ..... page(s) headed "Conditions of Code Compliance Certificate No:....." (being this certificate).

The Council charges payable on the uplifting of this code compliance, in accordance with the attached details are: $
Receipt No:

Signed for and on behalf of the Council:

Name:.....

Position: AUTHORISED OFFICER Date: 14/03/2003

50 The Octagon, PO Box 5045, Dunedin 9031, New Zealand
Telephone: (03) 477 4000 • Facsimile: (03) 474 3594 • Email: dcc@dcc.govt.nz • www.CityofDunedin.com

BUILDING CONSENT

Section 35, Building Act 1991

ISSUED BY: DUNEDIN CITY COUNCIL

Telephone No:	477-4000	Consent No:	ABA 21875	Reference No:	5059071

(Insert a cross in each applicable box. Attach relevant documents).

APPLICANT

Name: FLEMING, KIM ELISSA
C/O B SMAILL
P O BOX 5118
DUNEDIN 9031

PROJECT LOCATION

Street Address:

40 GROVE STREET, ST KILDA, DUNEDIN 9001

LEGAL DESCRIPTION

Property Number: 5059071

Valuation Roll No: 27500 27400

Legal Description:
LOT 32 BLK XVII DP 705

PROJECT

All ☒

Stage No ..... of an intended .....stages

New Building ☐

Alteration ☒

Intended Use(s) in detail:

REMOVE LIVING AREA WALLS

Intended Life:

Indefinite, not less than 50 years ☒

Specified as years

Demolition ☐

Estimated Value: $3500

COUNCIL CHARGES

The balance of Council's charges payable on uplifting of this building consent, in accordance with the tax invoice are:

Total: $

ALL FEES ARE GST INCLUSIVE

Signed for and on behalf of the Council:

Name: .....

Position: AUTHORISED OFFICER

Date: 24/07/2002

This building consent is a consent under the Building Act 1991 to undertake building work in accordance with the attached plans and specifications so as to comply with the provisions of the building code. It does not affect any duty or responsibility under any other Act nor permit any breach of any other Act.

This building consent is issued subject to the conditions specified in the attached ..... pages headed "Conditions of Building Consent No....."

Grove St

N

House

Toilet

to p.c/h up shower-/Handbasin

2m

1500

Exp

join onto existing drain

2m | 650 | 1400

5.3m

4.7m

2m

Foul sewer

Grove St

House

900

2.4m

Stormwater


IBA 21875

AS BUILT DRAINAGE

40 Grove ST Drainage Plan Scale 1:50

Specification: All new work to conform with N.Z. Building Code and relevant sections of N.Z. stds 3604 in conjunction with local authority by laws & requirements.

Porch closed in with 100 x 50mm framing timber with weather board cladding over building paper.
Insulate new exterior walls with R 2.2 batts

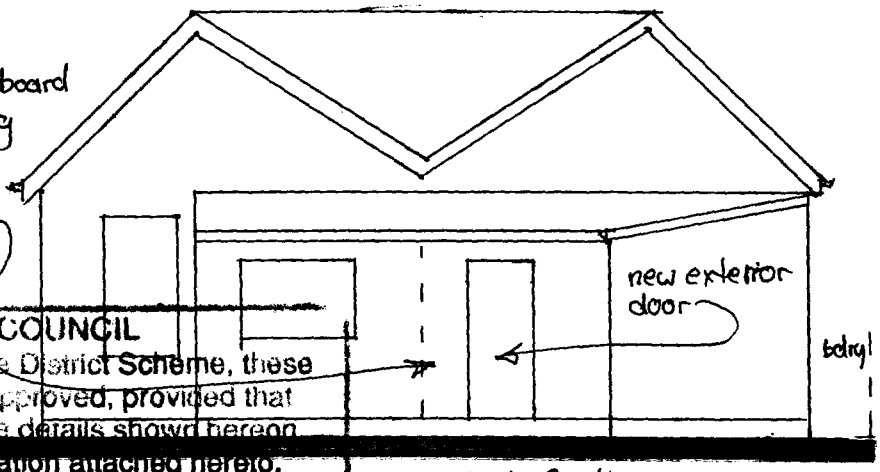


Back 1:100

DUNEDIN CITY COUNCIL
Pursuant to the provisions of the District Scheme, these plans and specifications are approved, provided that no changes shall be made to the details shown hereon and contained in the specification attached hereto, and subject to
Signed
Dated 16/7/02

plumbing & Drainage
existing bathroom wastes extended and sleeved under concrete slab to connection into T.S.

new concrete topping slab (shaded) over polythene to raise existing porch to adjoining floor levels

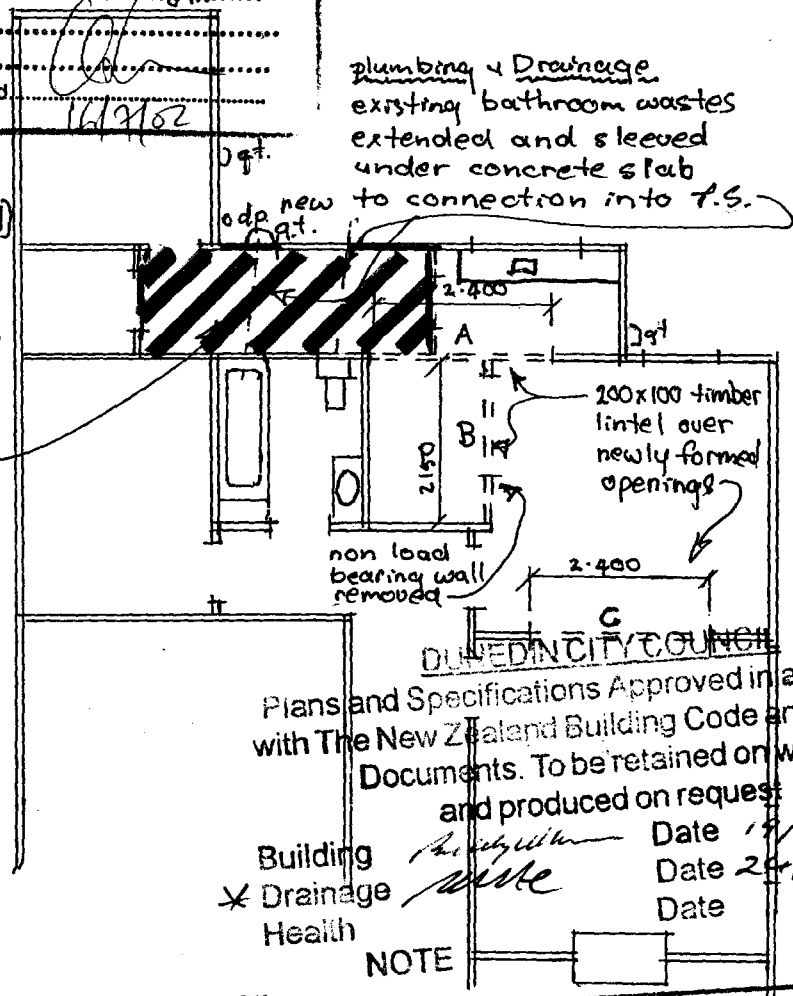

Extent of Work

- fit 200x100 timber lintels over openings A, B & C.
- pour concrete topping slab over existing porch
- partition off porch opening & fit new exterior door
- plumbing & drainage waste pipes replaced and sleeved under concrete.

DUNEDIN CITY COUNCIL
Plans and Specifications Approved in accordance with The New Zealand Building Code and Approved Documents. To be retained on works and produced on request
Building Date 19/7/02
* Drainage Date 24/7/02
Health Date
NOTE

Floor plan 1:100

* Foul-Stormwater pipes to be located clear of addition

Proposed Alterations at 40 Grove street, Dunedin.

21875

July 02

SMAIL
building and design
84 Preston Crescent, Dunedin - PH: 453 5002

CODE COMPLIANCE CERTIFICATE

Section 43(3), Building Act 1991

ISSUED BY: DUNEDIN CITY COUNCIL

Telephone No:	477-4000	CCC No:	ABA 31395	Reference No:	5059071

(Insert a cross in each applicable box. Attach relevant documents).

PROJECT LOCATION

Name and Mailing Address:

SHEP HOLDINGS LIMITED
C/O MANSONS
P O BOX 3003
CAVERSHAM
DUNEDIN 9030

LEGAL DESCRIPTION

Property Number: 5059071
Valuation Roll No: 27500 27400

Street Address:
40 GROVE STREET, ST KILDA, DUNEDIN 9001

Legal Description:

LOT 32 BLK XVII DP 705

PROJECT

All ☒

Stage No .....of an intended .....stages

New Building ☐

Alteration ☒

Intended Use(s) in detail:
HEATER-MASPORT LE PROV

Intended Life:

Indefinite, not less than 50 years ☒

Specified as ..... years

Demolition ☐

This is:

☒ A final code compliance issued in respect of all of the building work under the above building consent.

☐ An interim code compliance certificate in respect of part only, as specified in the attached particulars, of the building work under the above building consent.

☐ This certificate is issued subject to the conditions specified in the attached ..... page(s) headed "Conditions of Code Compliance Certificate No:....." (being this certificate).

The Council charges payable on the uplifting of this code compliance, in accordance with the attached details are: $
Receipt No:

Signed for and on behalf of the Council:

Name:.....

Position: AUTHORISED OFFICER Date: 05/06/2003

50 The Octagon, PO Box 5045, Dunedin 9031, New Zealand
Telephone: (03) 477 4000 • Facsimile: (03) 474 3594 • Email: dcc@dcc.govt.nz • www.CityofDunedin.com

X

BUILDING CONSENT

Section 35, Building Act 1991

ISSUED BY: DUNEDIN CITY COUNCIL

Telephone No:	477-4000	Consent No:	ABA 31395	Reference No:	5059071

(Insert a cross in each applicable box. Attach relevant documents).

APPLICANT

Name: SHEP HOLDINGS LIMITED
C/O MANSONS
P O BOX 3003
CAVERSHAM
DUNEDIN 9030

PROJECT LOCATION

Street Address:

40 GROVE STREET, ST KILDA, DUNEDIN 9001

LEGAL DESCRIPTION

Property Number: 5059071

Valuation Roll No: 27500 27400

Legal Description:
LOT 32 BLK XVII DP 705

PROJECT

All ☑

Stage No ..... of an intended .....stages

New Building ☐

Alteration ☑

Intended Use(s) in detail:

HEATER-MASPORT LE PROV

Intended Life:

Indefinite, not less than 50 years ☑

Specified as years

Demolition ☐

Estimated Value: $3582

COUNCIL CHARGES

The balance of Council's charges payable on uplifting of this building consent, in accordance with the tax invoice are:

Total: $

ALL FEES ARE GST INCLUSIVE

Signed for and on behalf of the Council:

Name:.....


Position: AUTHORISED OFFICER

Date: 30/05/2003

This building consent is a consent under the Building Act 1991 to undertake building work in accordance with the attached plans and specifications so as to comply with the provisions of the building code. It does not affect any duty or responsibility under any other Act nor permit any breach of any other Act.

This building consent is issued subject to the conditions specified in the attached ..... pages headed "Conditions of Building Consent No....."

1. **Draw a plan accurately locating the heater within the building and the adjacent walls, rooms, windows and doors.**
2. **Show the location of the existing water cylinder if a wetback/hot water booster is to be fitted.**

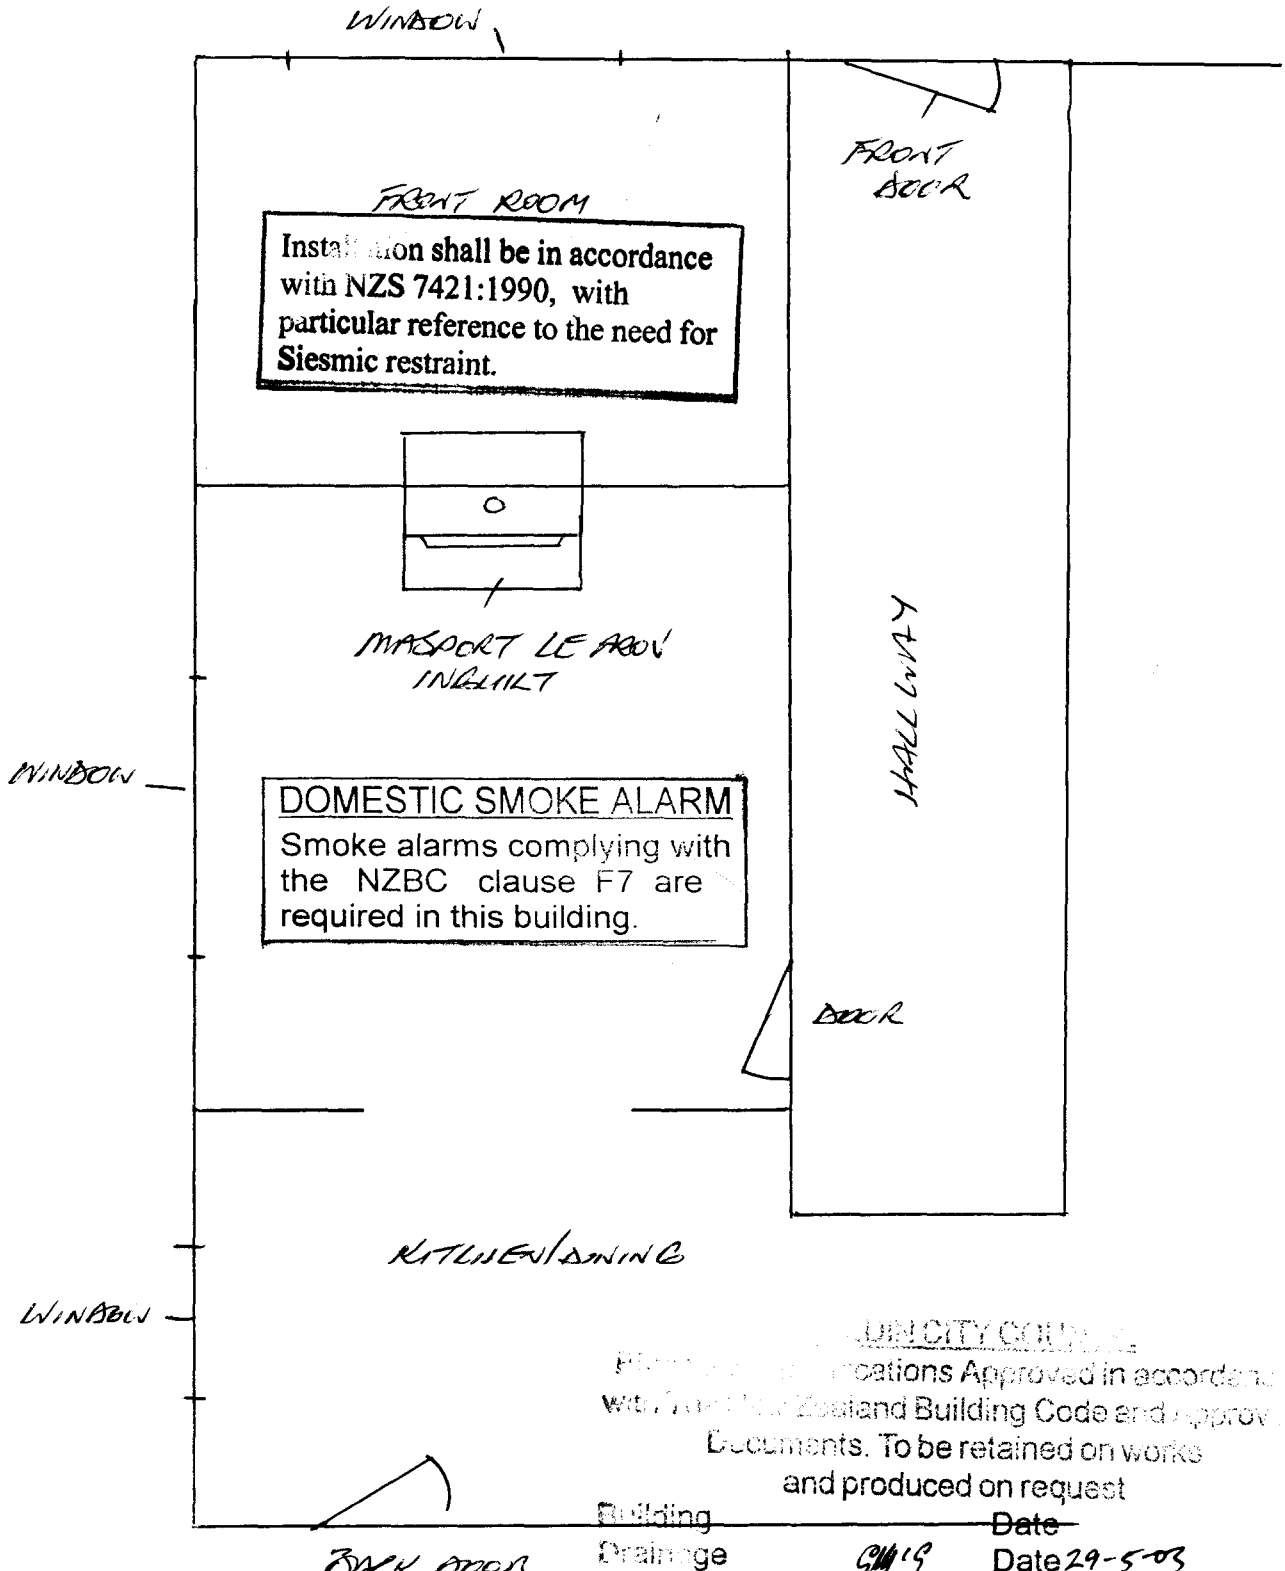

...UN CITY COU...
...cations Approved in accorda...
wit... New Zealand Building Code and ...pprov...
Documents. To be retained on works
and produced on request

Building — ~~Date~~
Drainage — Date 29-5-03
Health — Date

NOTE

Plan of proposed solid fuel heater at: 40 GROVE ST ST KILDA.	Project No: _____ Approving Officer: _____ Date: 29/05/03