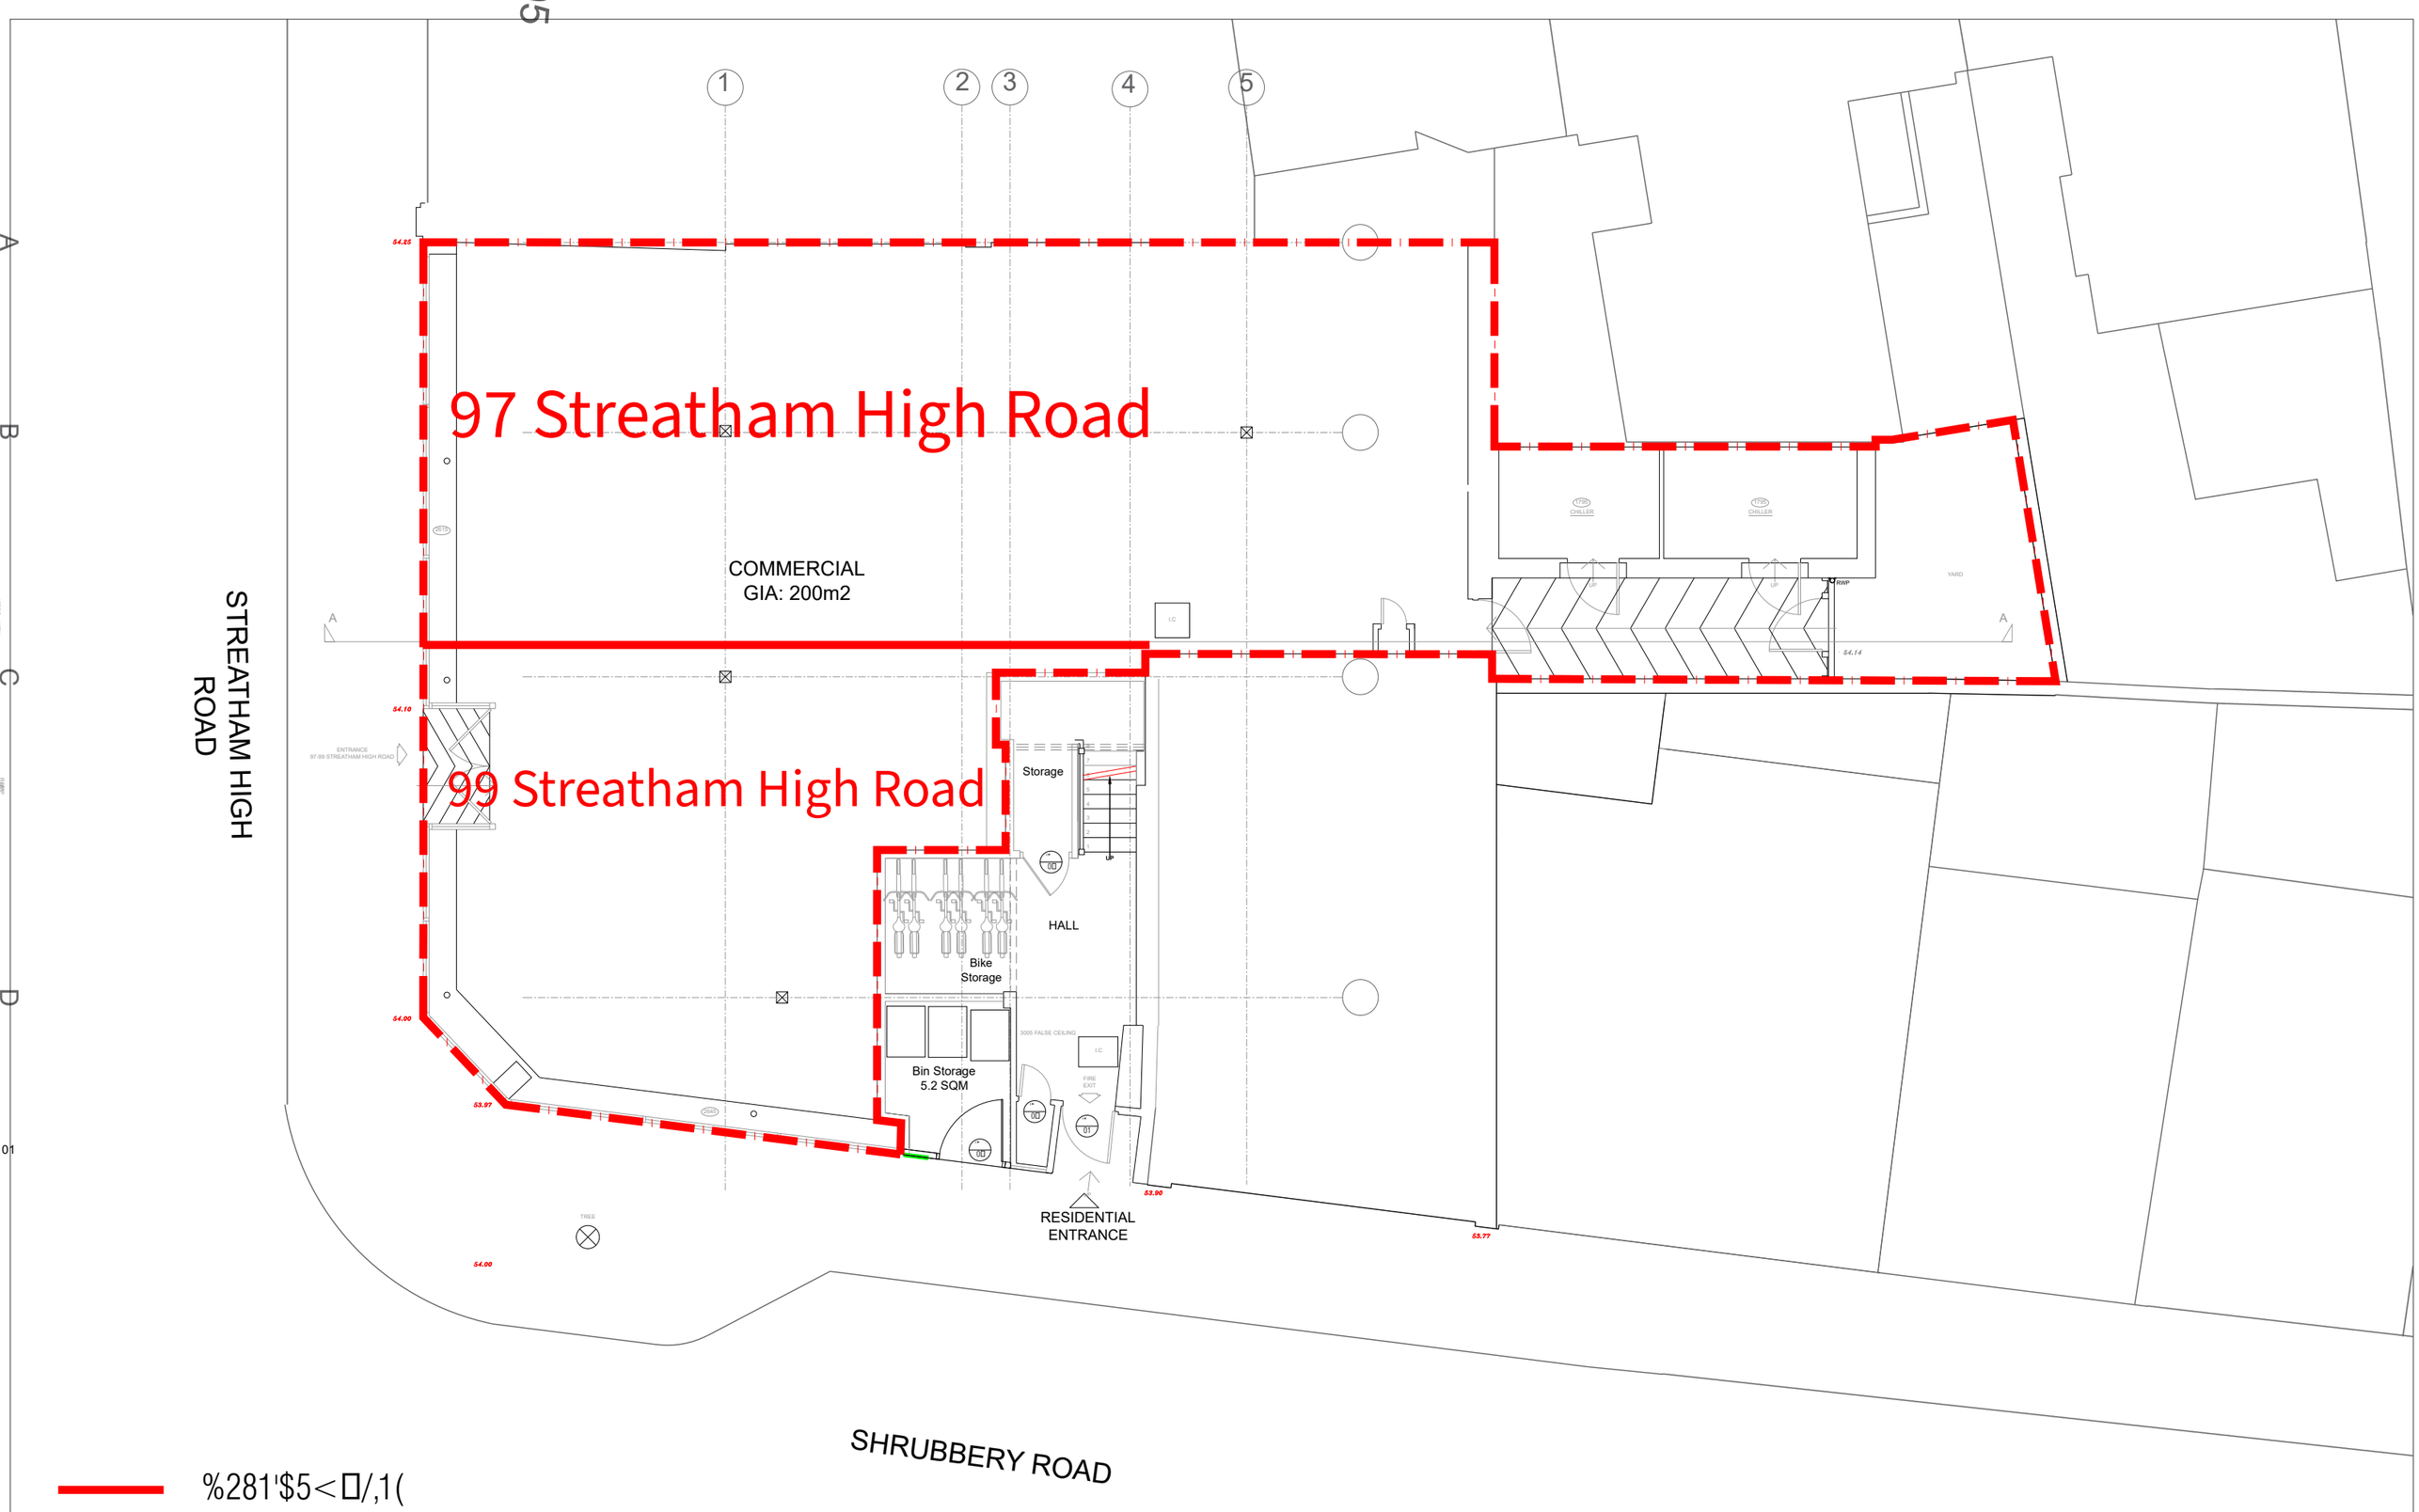

NOTES:

The drawings and the design hereon is the copyright of Milan Babic Architects Ltd and must not be reproduced without their written consent.

Figured dimensions only to taken from this drawing. All dimensions to be checked on site and Milan Babic Architects Ltd informed immediately of any discrepancies.

All works to be carried out in accordance with Local Authority approval, Building Regulations and current British Standards

Indicates revisions made to this drawing.

REV	DATE	INITIALS	DESCRIPTION
-	16.05.2024	Mba	Lease Plan Issue to Client

0 5 10M

Milan Babic

Architects Ltd

Architects + Urban Designer
Bickel's Yard
151B Bermondsey Street
London SE1 3UW
TEL: (0)203 117 0120
FAX: (0)203 117 0122

E-mail:
milan@mb-architects.co.uk

PROJECT:	Proposed Residential Development, land at: 97-99 Streatham High Road, Steatham, London.
CLIENT:	Jaybee Ltd
DWG TITLE:	Ground Floor LEASE PLAN
DWG NO:	BR915-MB-00-100
DATE:	20.05.2024
SCALE:	1:100 @ A3
DRAWN BY:	Mba