


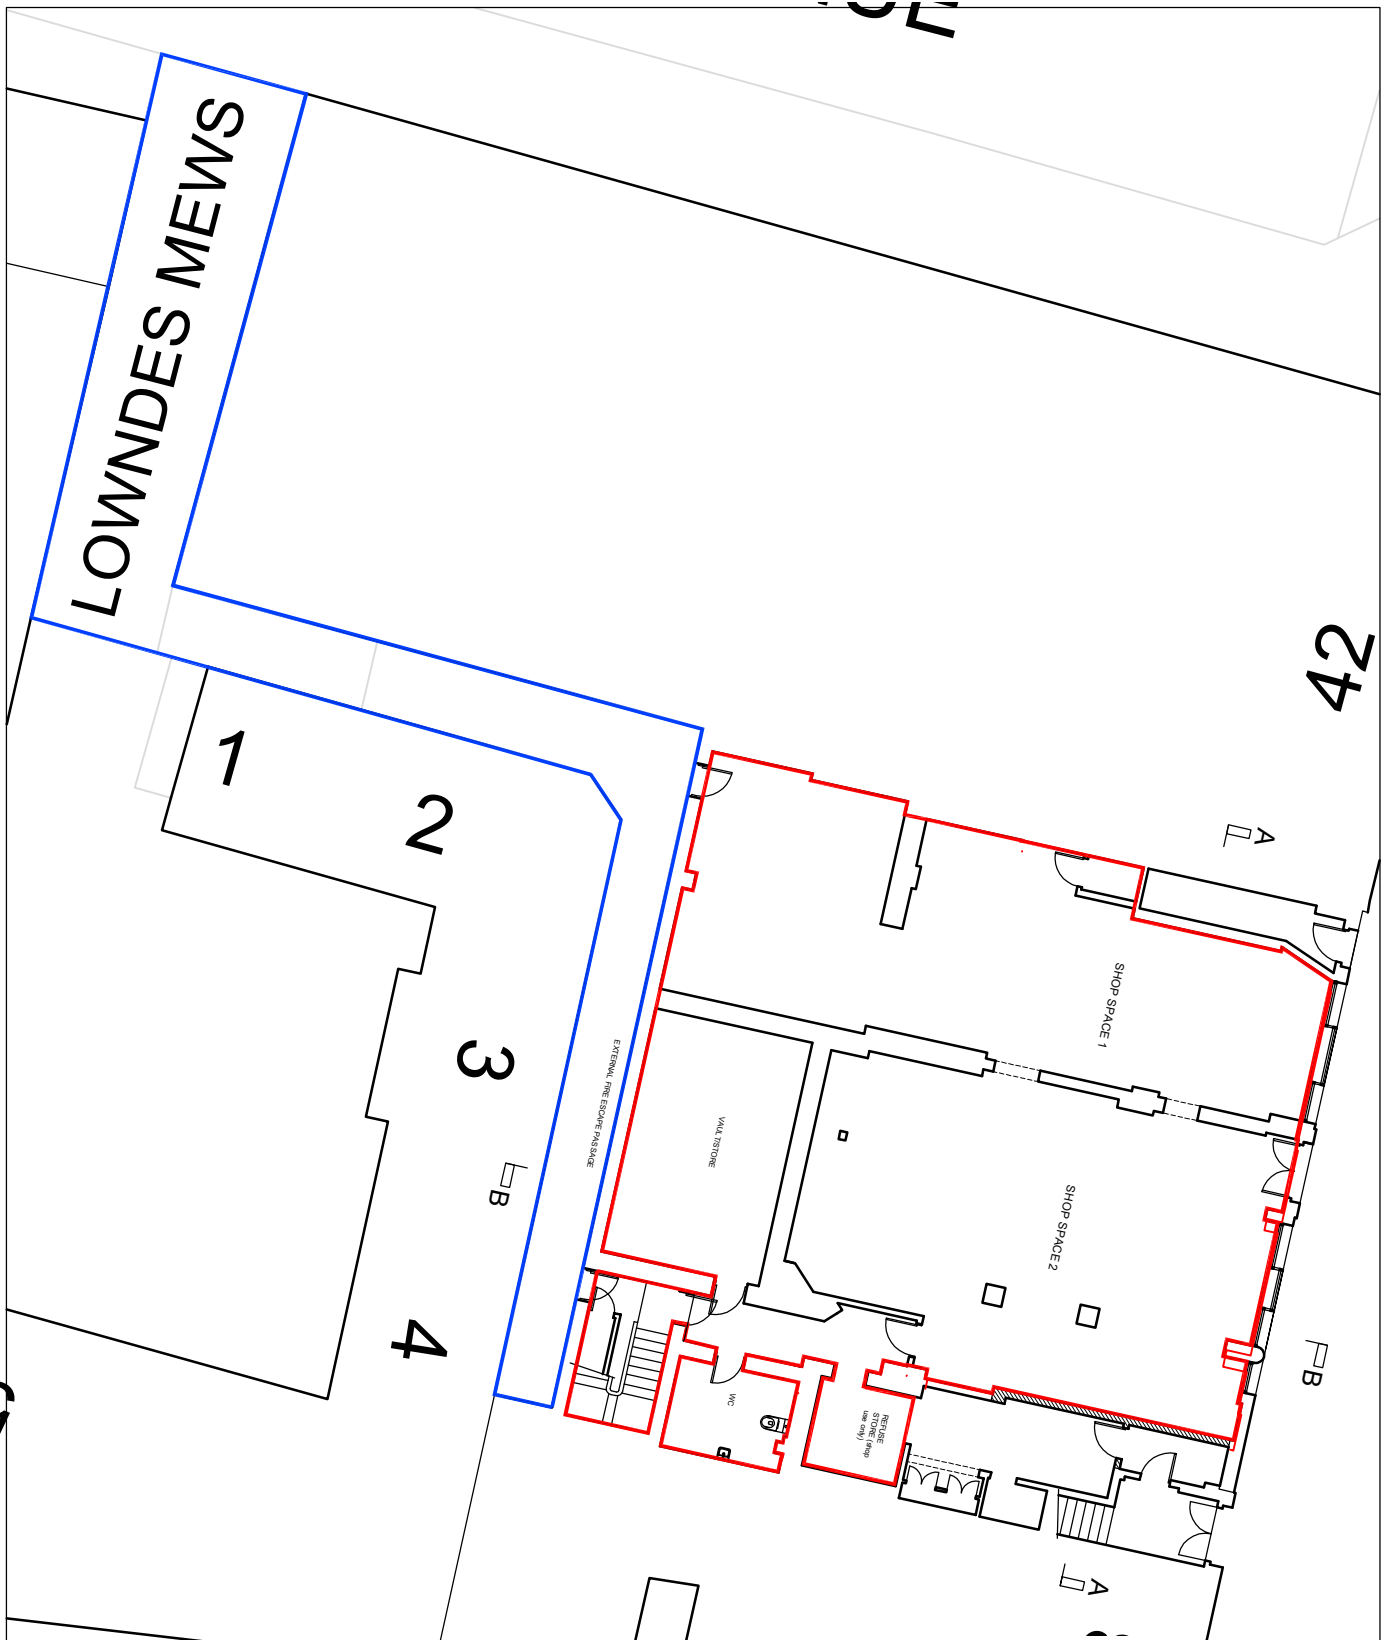

PROJECT: 54 STREATHAM HIGH ROAD SW16 1BZ

Lease plan

SCALE: 1:200 @A4