

5.2 Site Plan [taken from Lease]

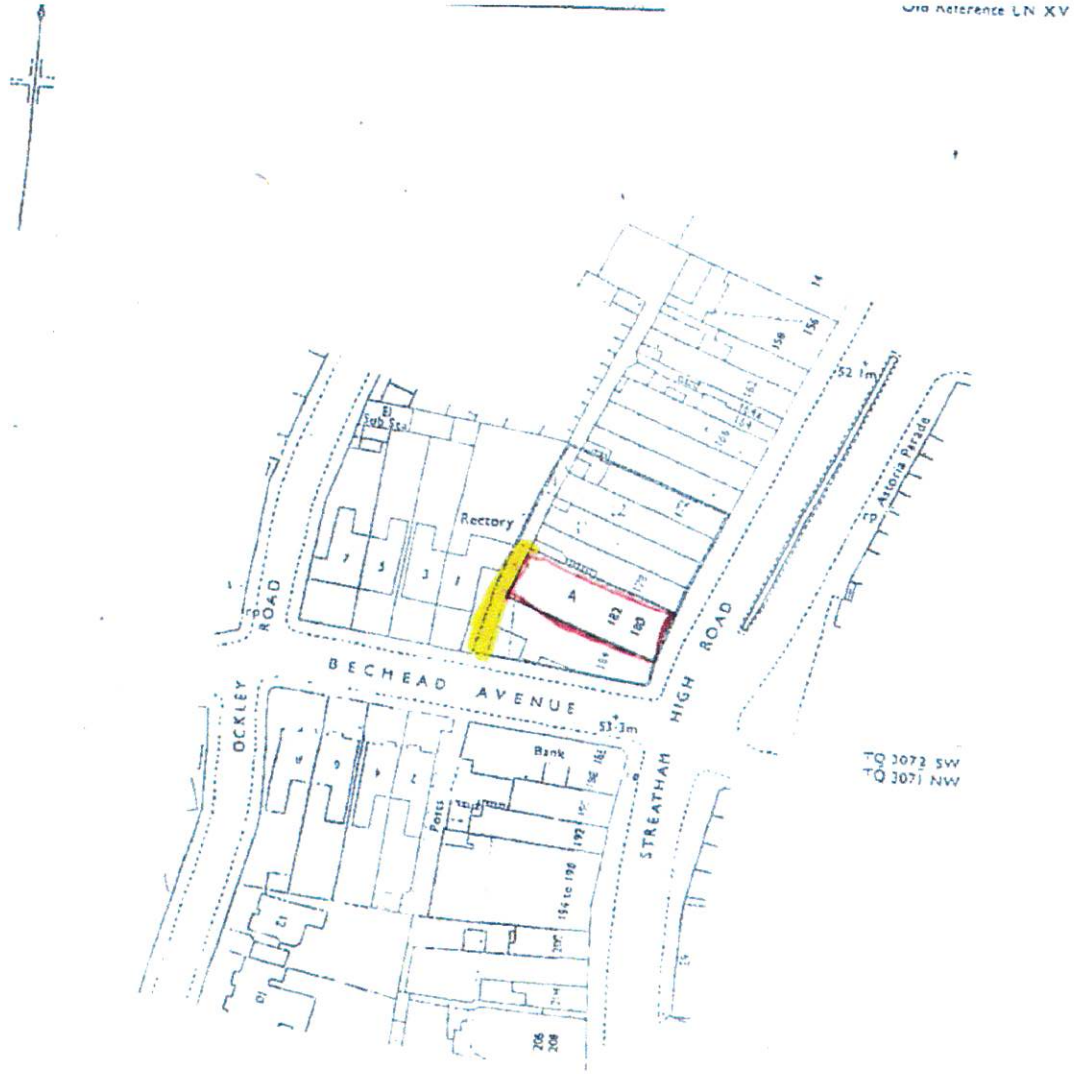

5.3 Indicative Floor Layout Plan

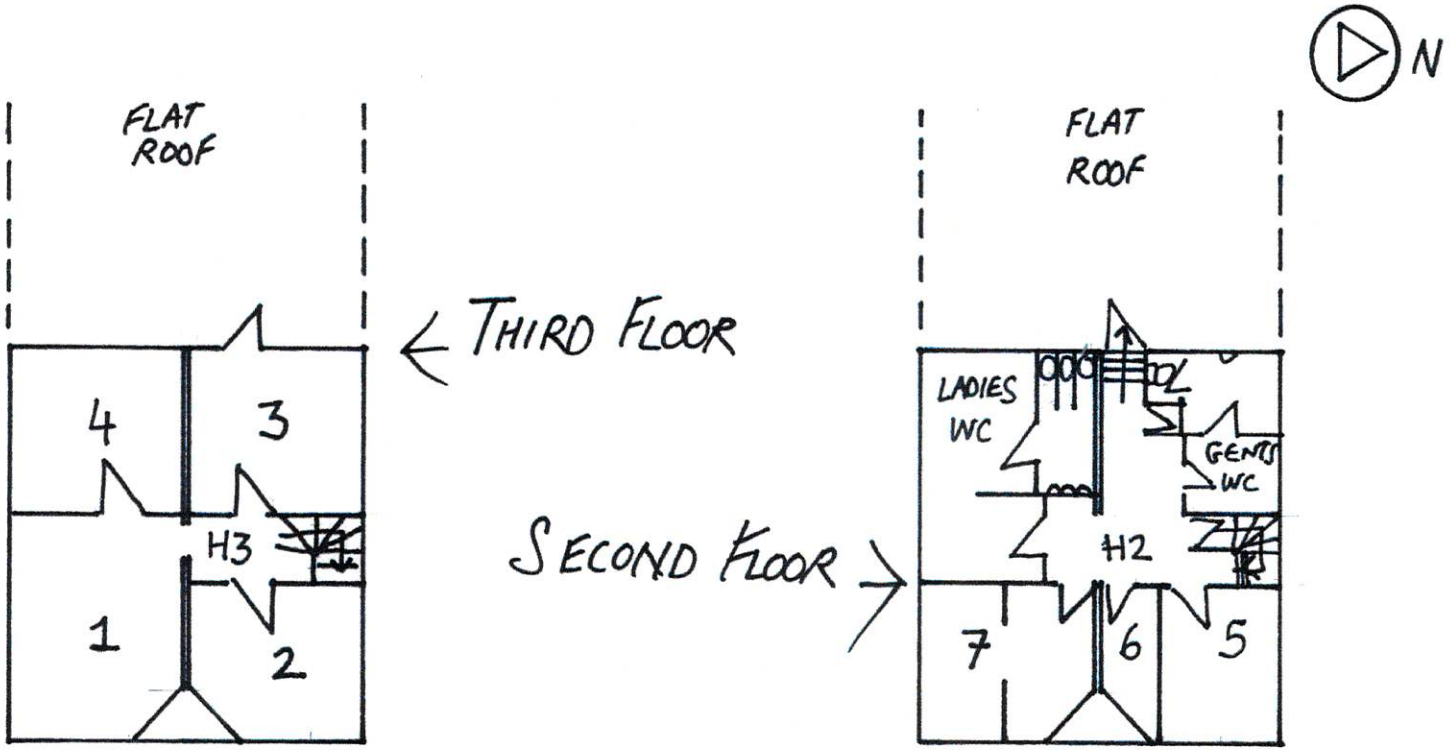


NTS FLOOR PLANS

SECOND & THIRD FLOOR

5.4 Drone Survey Roof Plan



SURVEY DRAWING - BASEMENT FLOOR PLAN

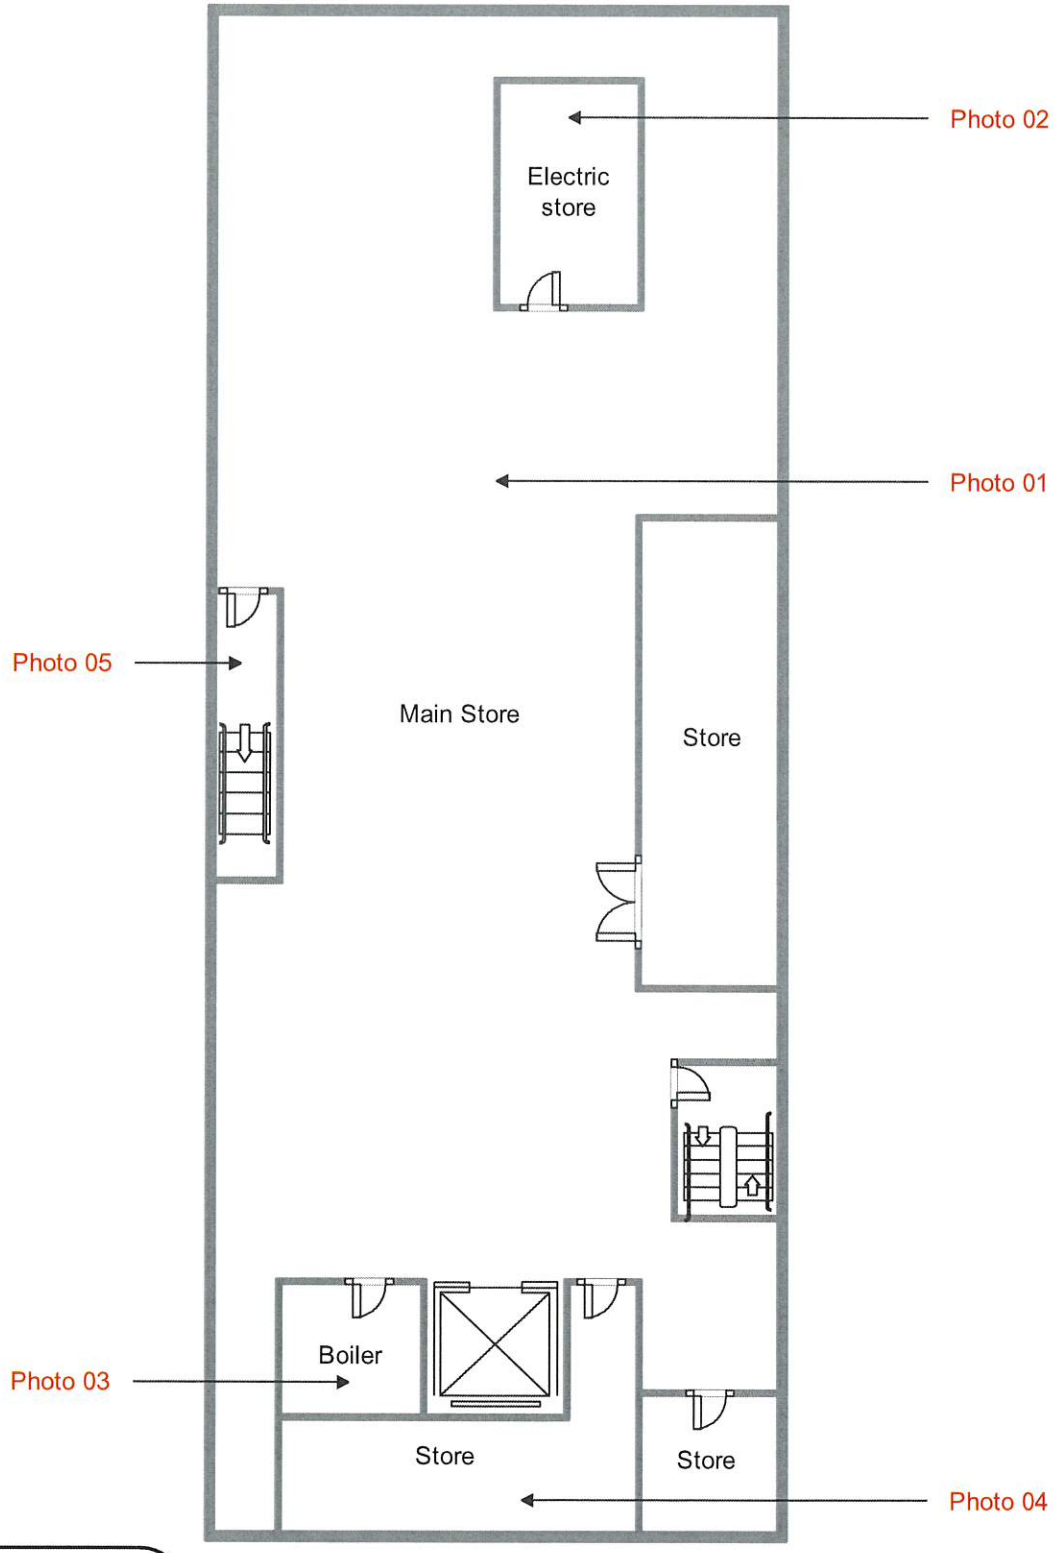

DRAWING CAVIAT

NOT TO SCALE – ROOM POSITIONING ONLY

FLOOR LEVEL – BASEMENT

BUILDING – STREATHAM HIGH ROAD

DIAGRAM NUMBER – PH/9360/6552/01

DATED – 18/07/2023


PHOTO – POSITIVE FOR ASBESTOS

PHOTO – NEGATIVE FOR ASBESTOS

PHOTO – POSSIBILITY (HIDDEN)



SURVEY DRAWING - GROUND FLOOR PLAN

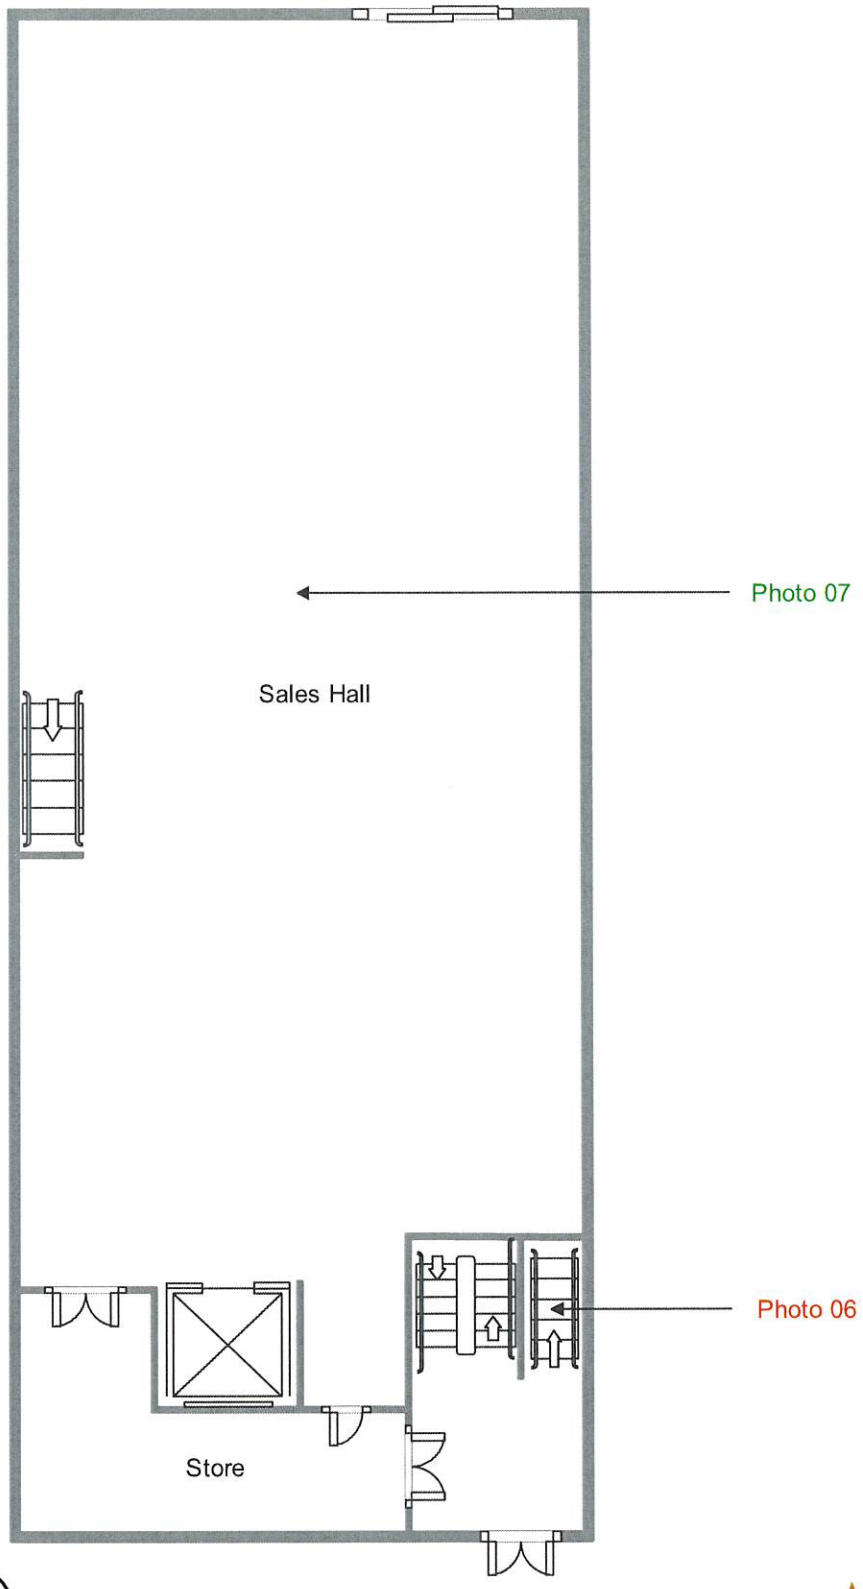

DRAWING CAVIAT

NOT TO SCALE – ROOM POSITIONING ONLY

FLOOR LEVEL – GROUND

BUILDING – STREATHAM HIGH ROAD

DIAGRAM NUMBER – PH/9360/6552/02

DATED – 18/07/2023


PHOTO – POSITIVE FOR ASBESTOS

PHOTO – NEGATIVE FOR ASBESTOS

PHOTO – POSSIBILITY (HIDDEN)

N

SURVEY DRAWING - FIRST FLOOR PLAN

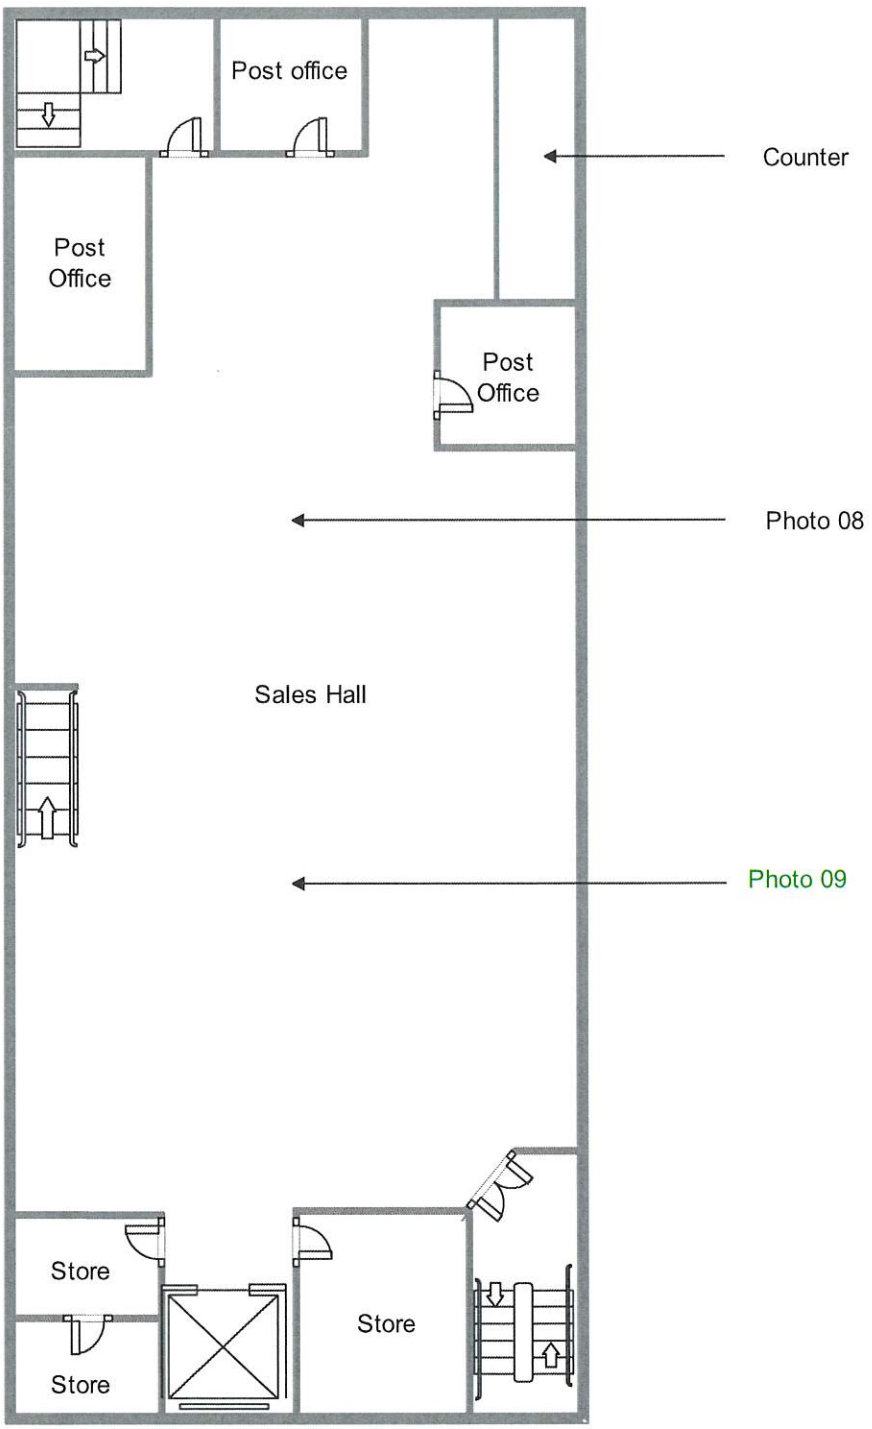

DRAWING CAVIAT

NOT TO SCALE – ROOM POSITIONING ONLY

FLOOR LEVEL – FIRST

BUILDING – STREATHAM HIGH ROAD

DIAGRAM NUMBER – PH/9360/6552/03

DATED – 18/07/2023


PHOTO – POSITIVE FOR ASBESTOS


PHOTO – NEGATIVE FOR ASBESTOS

PHOTO – POSSIBILITY (HIDDEN)

N

SURVEY DRAWING - SECOND & THIRD FLOOR PLAN

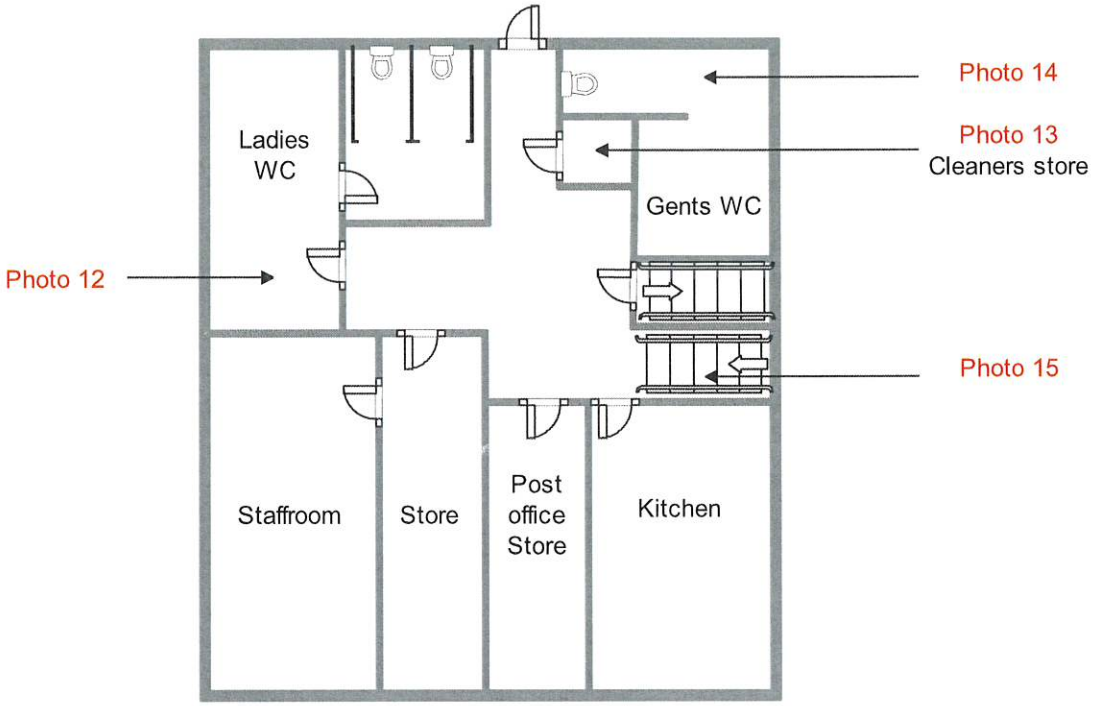

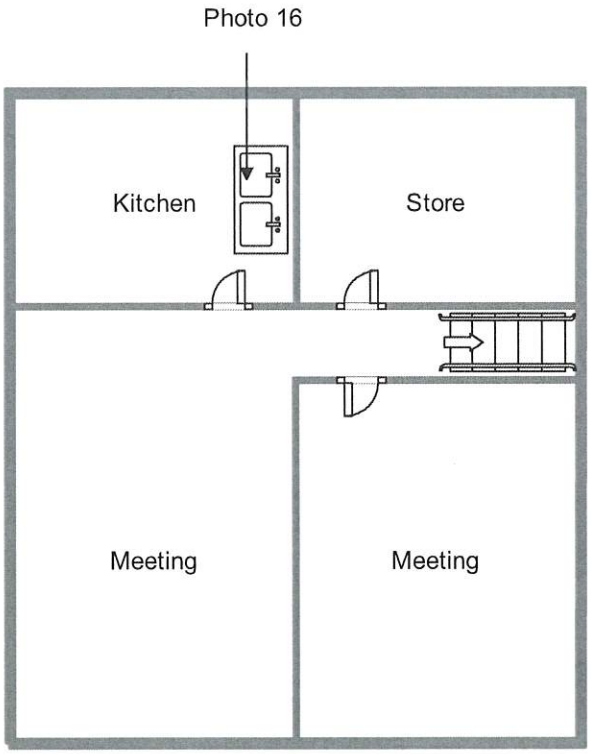

DRAWING CAVIAT

NOT TO SCALE – ROOM POSITIONING ONLY

FLOOR LEVEL – SECOND & THIRD

BUILDING – STREATHAM HIGH ROAD

DIAGRAM NUMBER – PH/9360/6552/04

DATED – 18/07/2023

PHOTO – POSITIVE FOR ASBESTOS

PHOTO – NEGATIVE FOR ASBESTOS

PHOTO – POSSIBILITY (HIDDEN)

