
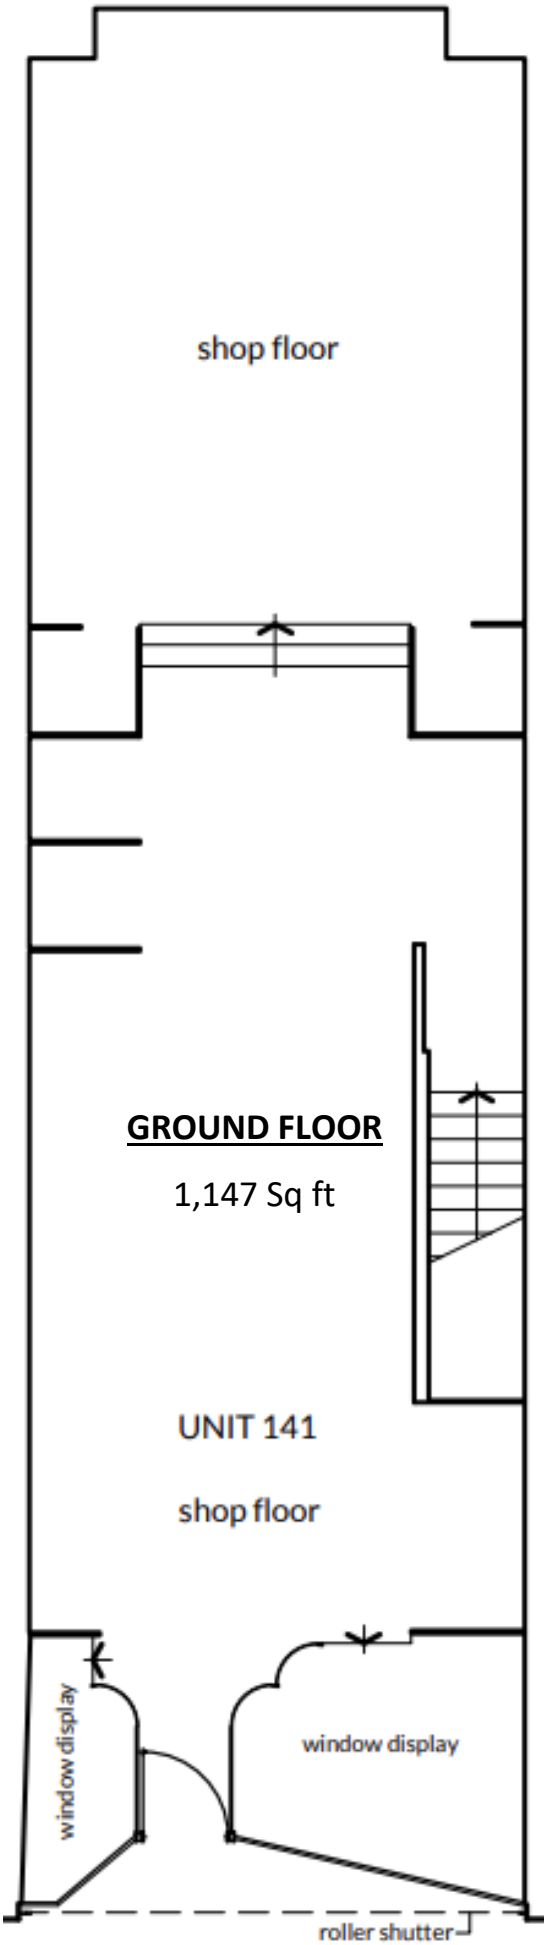


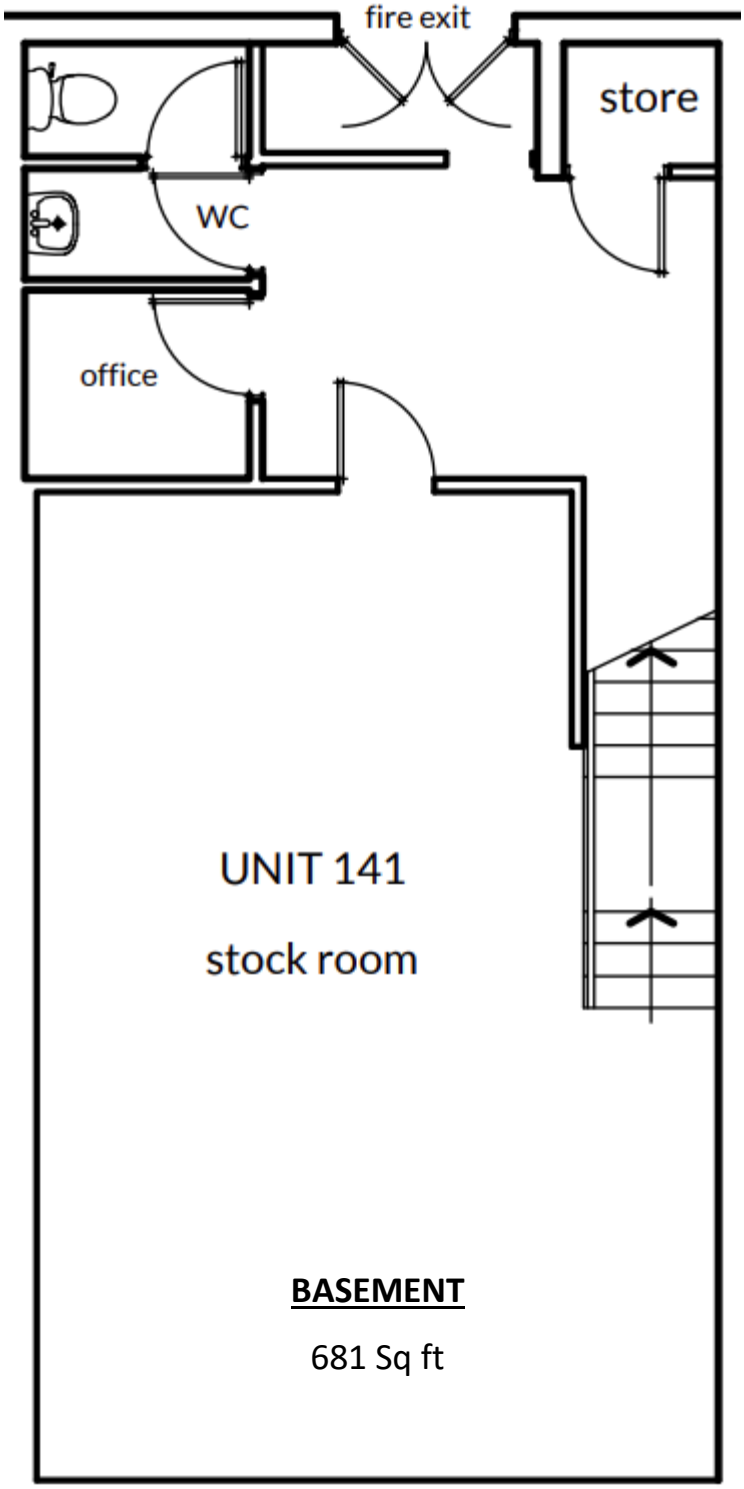

GROUND AND BASEMENT PLAN

141 Edgware Road

LONDON

W2 2HT