




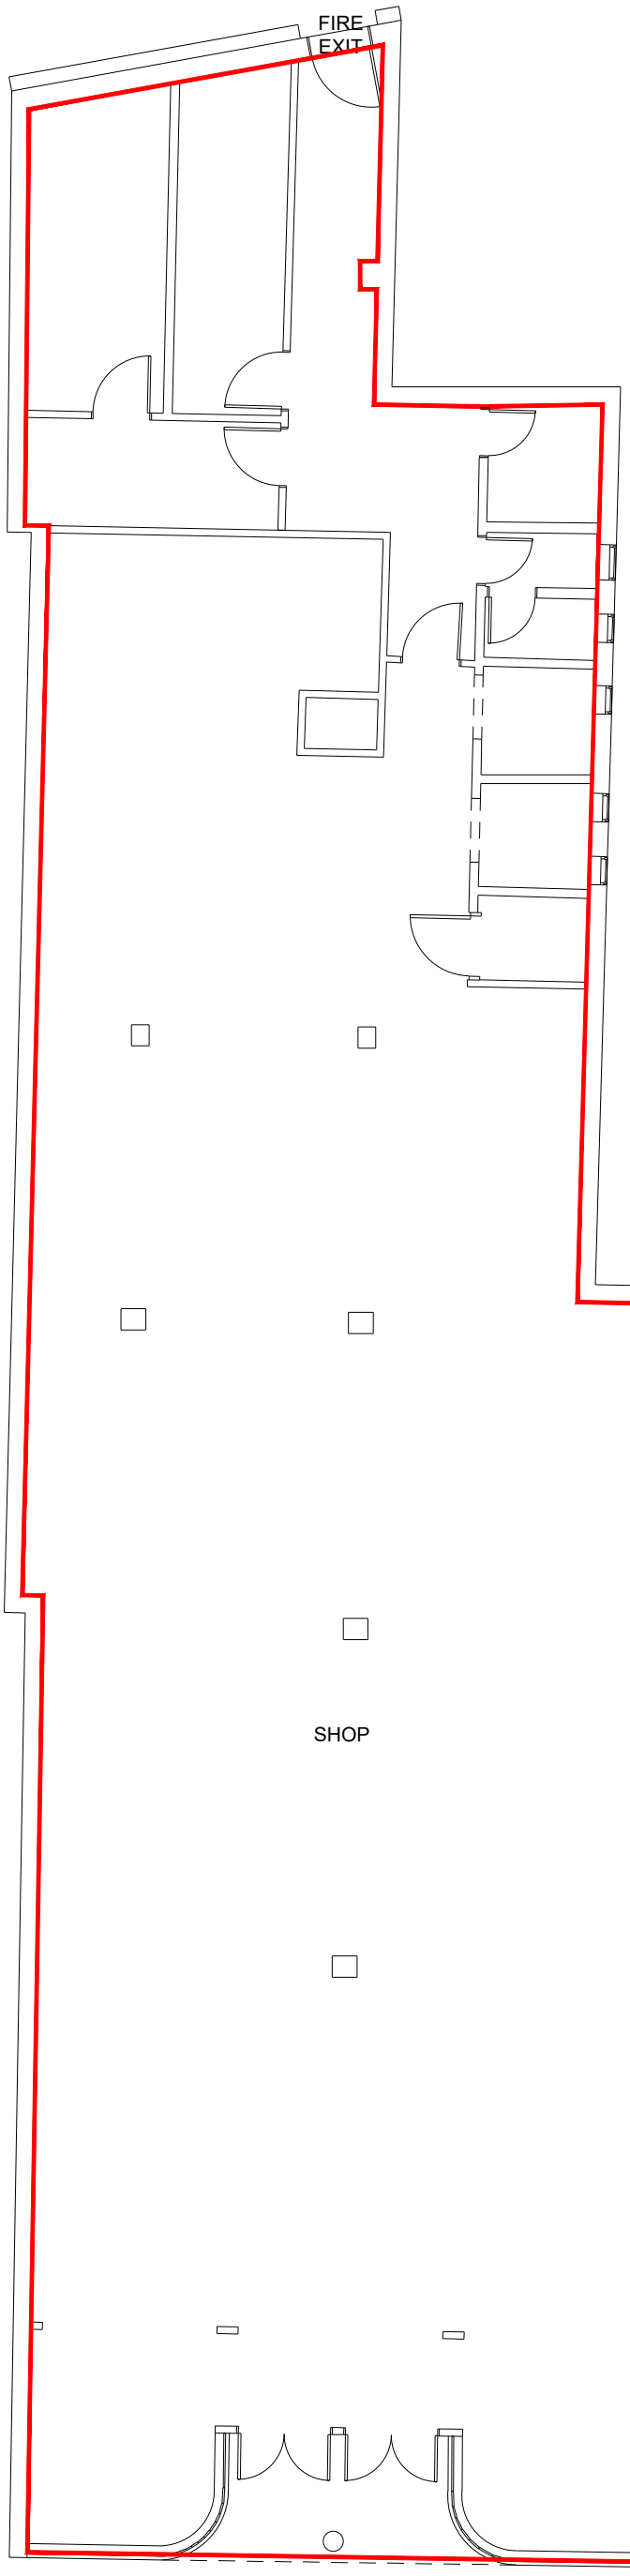

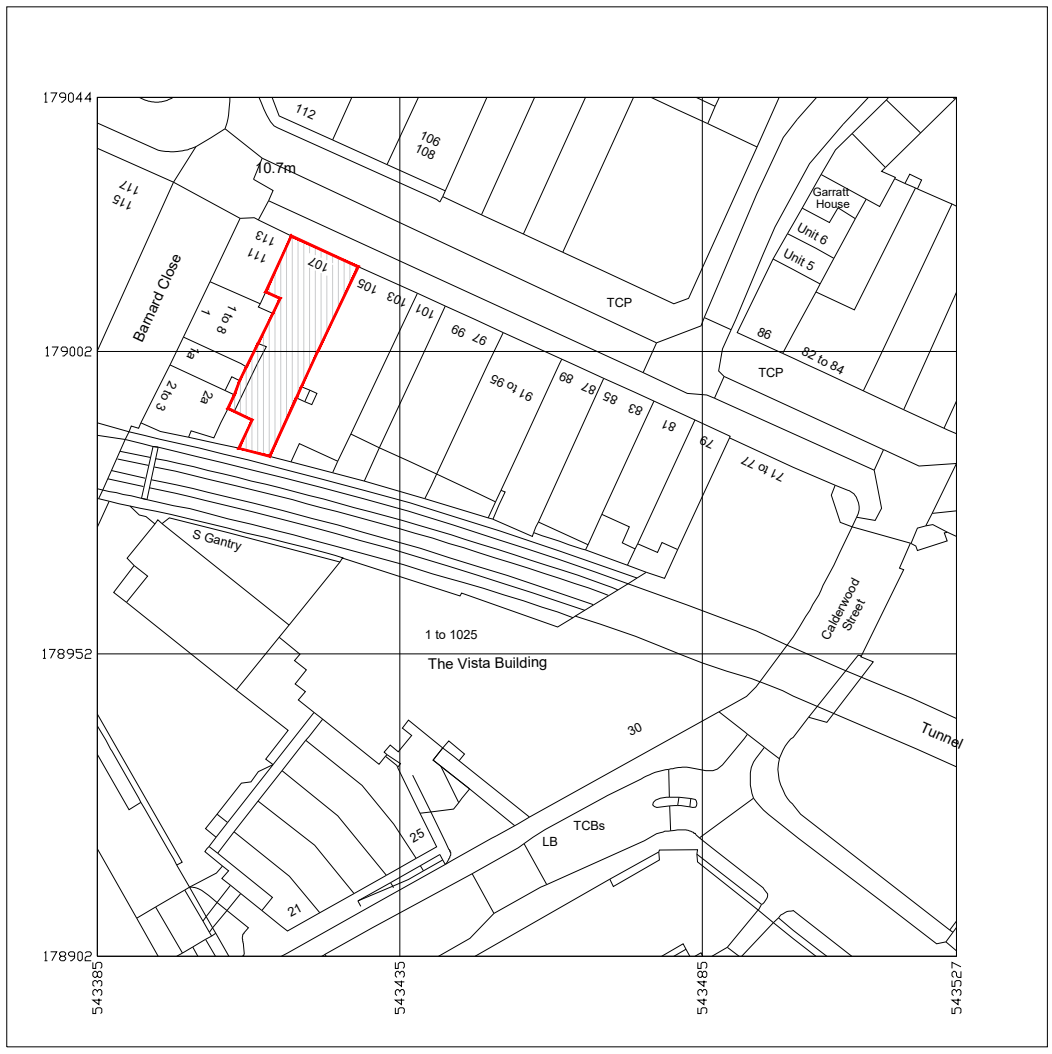

Produced on 19 August 2026 from the Ordnance Survey National Geographic Database and incorporating surveyed revision available at this date.
This map shows the area bounded by 543385 178902,543527 178902,543527 179044,543385 179044,543385 178902
Crown copyright and database rights 2026 OS 100054135. Supplied by copla ltd trading as UKPlanningMaps.com a licensed Ordnance Survey partner (OS 100054135).
Data licence expires 19 August 2027. Unique plan reference: v2g//1460877/1954683

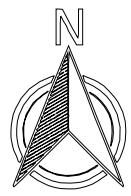

OS Map Scale : 1:1250 @ A3

EXISTING GROUND FLOOR PLAN

GROSS INTERNAL AREA : 306 Sq. M. / 3293.7 Sq. Ft.

Scale 1 : 100 @ A3

0 1 2 3 4 5M

Property Address	Client		Scale
107-109 Powis St, London SE18 6JB			1:100 @ A3
	Description	**Drawing Number**	
	Lease Plan	0001-107-109PS	

ARM Design & Build Ltd
Dalton House
60 Windsor Ave, London
SW19 2RR
M: +44 7816 587548