

Barrett Homes

HOROEKA



ALL PLANS ARE COPYRIGHT TO BARRETT HOMES Ltd. All rights reserved. No part of this work covered by copyright may be reproduced or copied without written permission.

Barrett Homes

HOROEKA



Metal Roofing
- Trapezoidal profile



Panel cladding
- Selected Smooth Panel (150mm) cladding



Joinery
- Thermally improved glazing



Natural cladding
- Selected Vertical Timber cladding

Please note that the material images are for illustrative purposes only and may not directly represent the final product. For exact details, please refer to the specification.

ALL PLANS ARE COPYRIGHT TO BARRETT HOMES Ltd. All rights reserved. No part of this work covered by copyright may be reproduced or copied without written permission.



Barrett Homes

HOROEKA



ALL PLANS ARE COPYRIGHT TO BARRETT HOMES Ltd. All rights reserved. No part of this work covered by copyright may be reproduced or copied without written permission.



Barrett Homes

HOROEKA



ALL PLANS ARE COPYRIGHT TO BARRETT HOMES Ltd. All rights reserved. No part of this work covered by copyright may be reproduced or copied without written permission.

Barrett Homes

HOROEKA

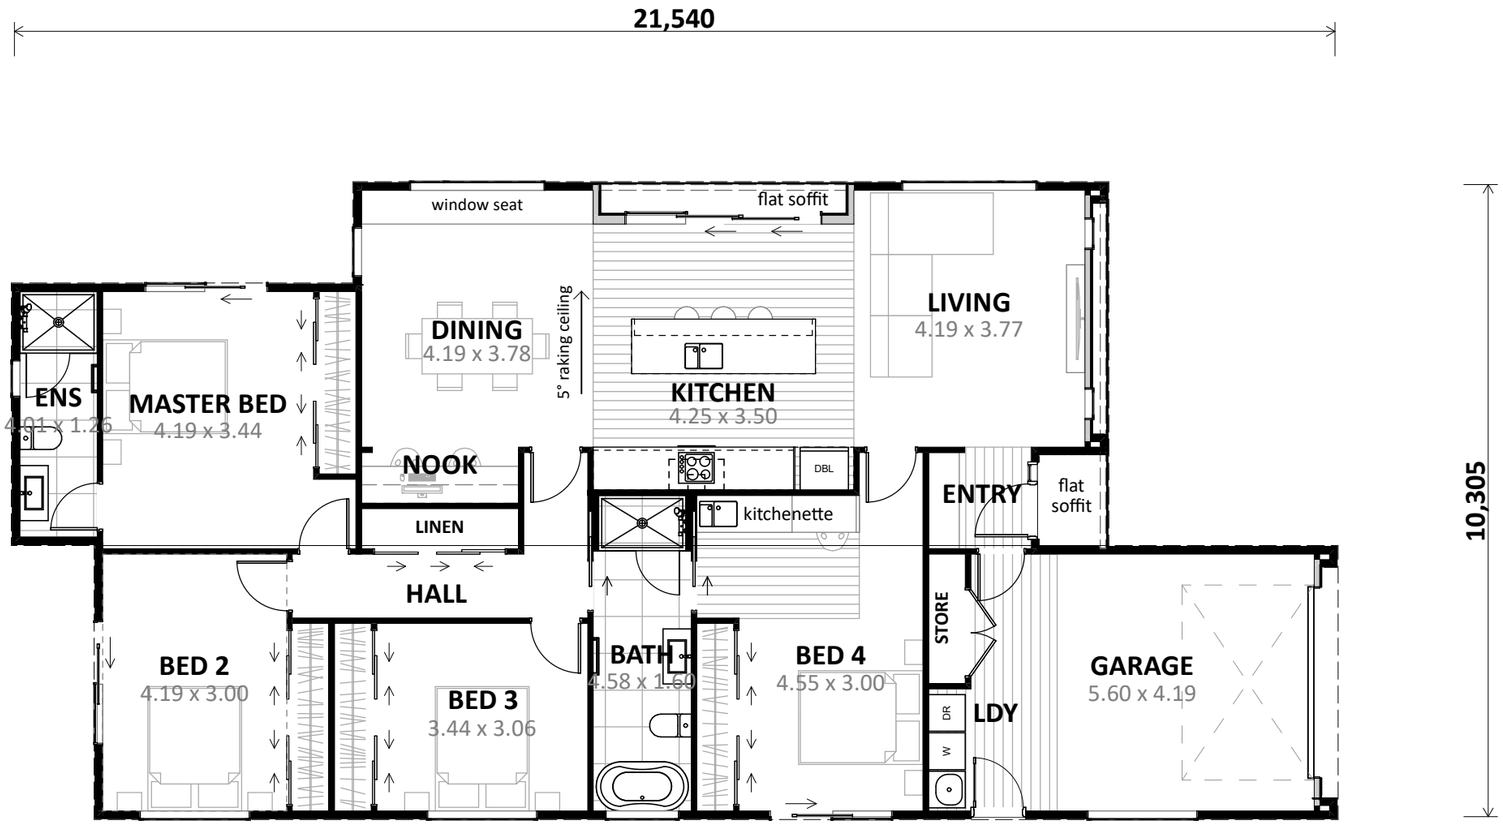

Floor Area:

Area o/frame: 178.23 m²

Cladding Key:

Duragroove wide (150)

Vertical Timber cladding

Plan Scale @ A3: 1:100

ALL PLANS ARE COPYRIGHT TO BARRETT HOMES Ltd. All rights reserved. No part of this work covered by copyright may be reproduced or copied without written permission.