

Barrett Homes

KĀTOTE



ALL PLANS ARE COPYRIGHT TO BARRETT HOMES Ltd. All rights reserved. No part of this work covered by copyright may be reproduced or copied without written permission.

Barrett Homes

KĀTOTE



Metal Roofing
- Corrugated profile



Brick cladding
- brick veneer



Joinery
- Thermally improved glazing



Natural cladding
- Selected Vertical timber cladding

Please note that the material images are for illustrative purposes only and may not directly represent the final product. For exact details, please refer to the specification.

ALL PLANS ARE COPYRIGHT TO BARRETT HOMES Ltd. All rights reserved. No part of this work covered by copyright may be reproduced or copied without written permission.

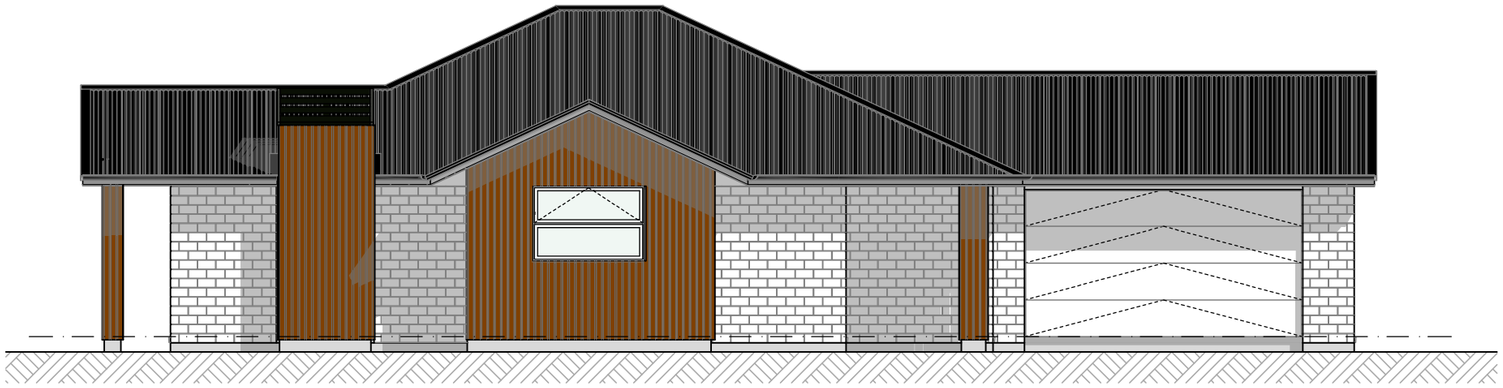



Barrett Homes

KĀTOTE

ALL PLANS ARE COPYRIGHT TO BARRETT HOMES Ltd. All rights reserved. No part of this work covered by copyright may be reproduced or copied without written permission.





Barrett Homes

KĀTOTE

ALL PLANS ARE COPYRIGHT TO BARRETT HOMES Ltd. All rights reserved. No part of this work covered by copyright may be reproduced or copied without written permission.

Barrett Homes

KĀTOTE

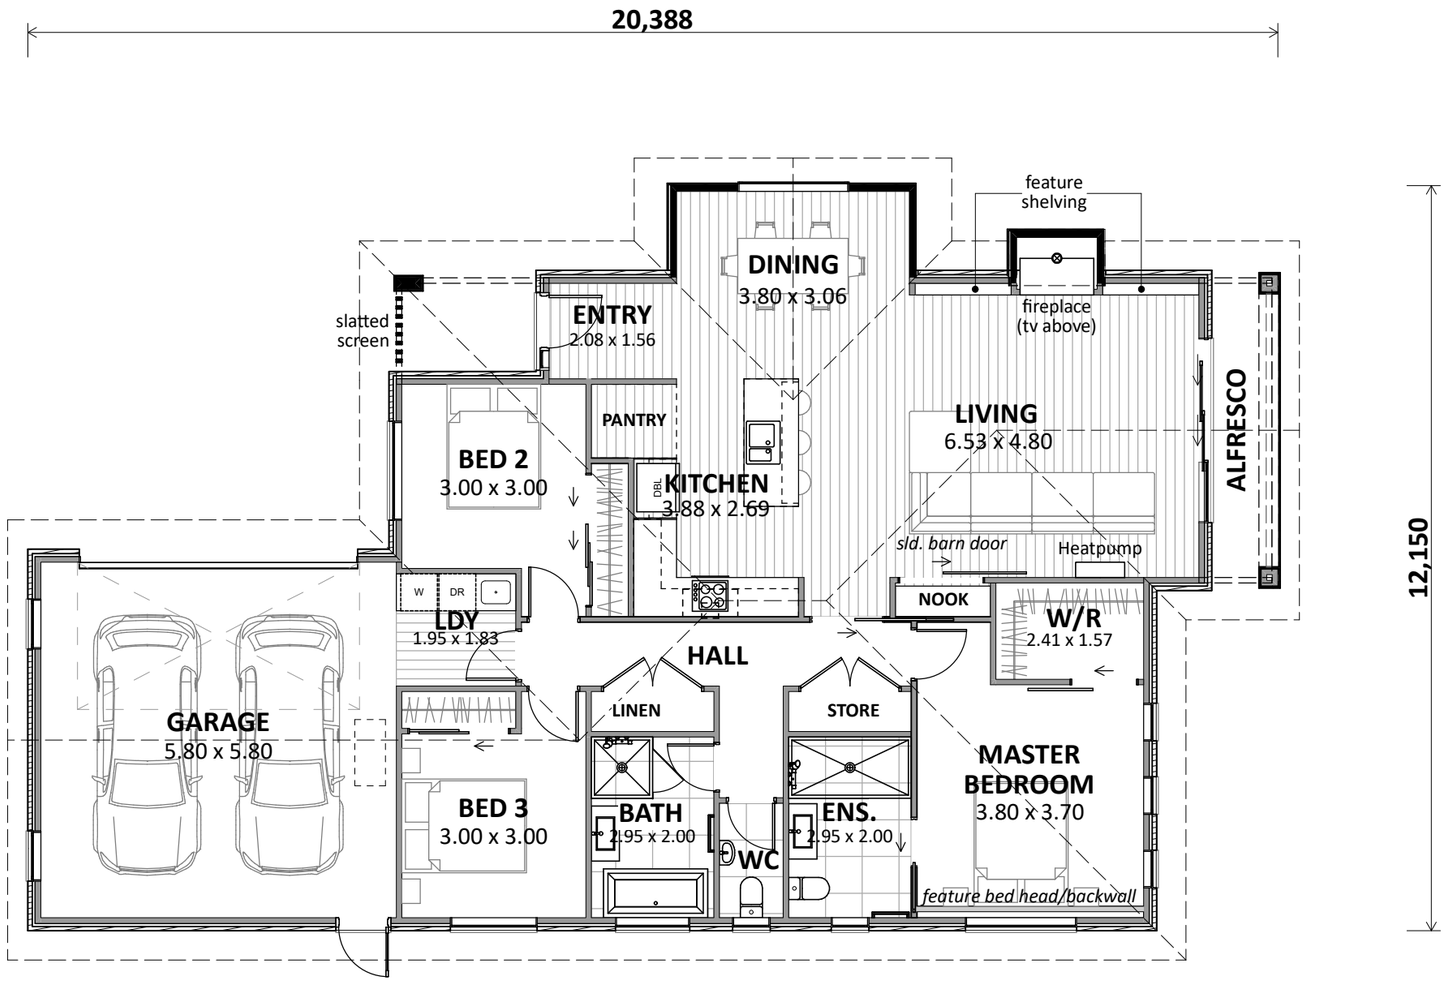

Floor Area:
Area o/frame: 171.28 m²
Area o/foundation: 177.24 m²
Cladding Key:
Vertical Timber Clad.
Brick Veneer
Plan Scale @ A3: 1:100

ALL PLANS ARE COPYRIGHT TO BARRETT HOMES Ltd. All rights reserved. No part of this work covered by copyright may be reproduced or copied without written permission.