

Barrett Homes

KONEHU



ALL PLANS ARE COPYRIGHT TO BARRETT HOMES Ltd. All rights reserved. No part of this work covered by copyright may be reproduced or copied without written permission.

Barrett Homes

KONEHU



Metal Roofing
- Trapezoidal profile



Brick cladding
- Natural



Joinery
- Thermally improved glazing



Panel cladding
-INNOVA Nuline Plus weatherboard cladding (175)

Please note that the material images are for illustrative purposes only and may not directly represent the final product. For exact details, please refer to the specification.

ALL PLANS ARE COPYRIGHT TO BARRETT HOMES Ltd. All rights reserved. No part of this work covered by copyright may be reproduced or copied without written permission.



Barrett Homes

KONEHU



ALL PLANS ARE COPYRIGHT TO BARRETT HOMES Ltd. All rights reserved. No part of this work covered by copyright may be reproduced or copied without written permission.



Barrett Homes


KONEHU



ALL PLANS ARE COPYRIGHT TO BARRETT HOMES Ltd. All rights reserved. No part of this work covered by copyright may be reproduced or copied without written permission.

Barrett Homes

KONEHU

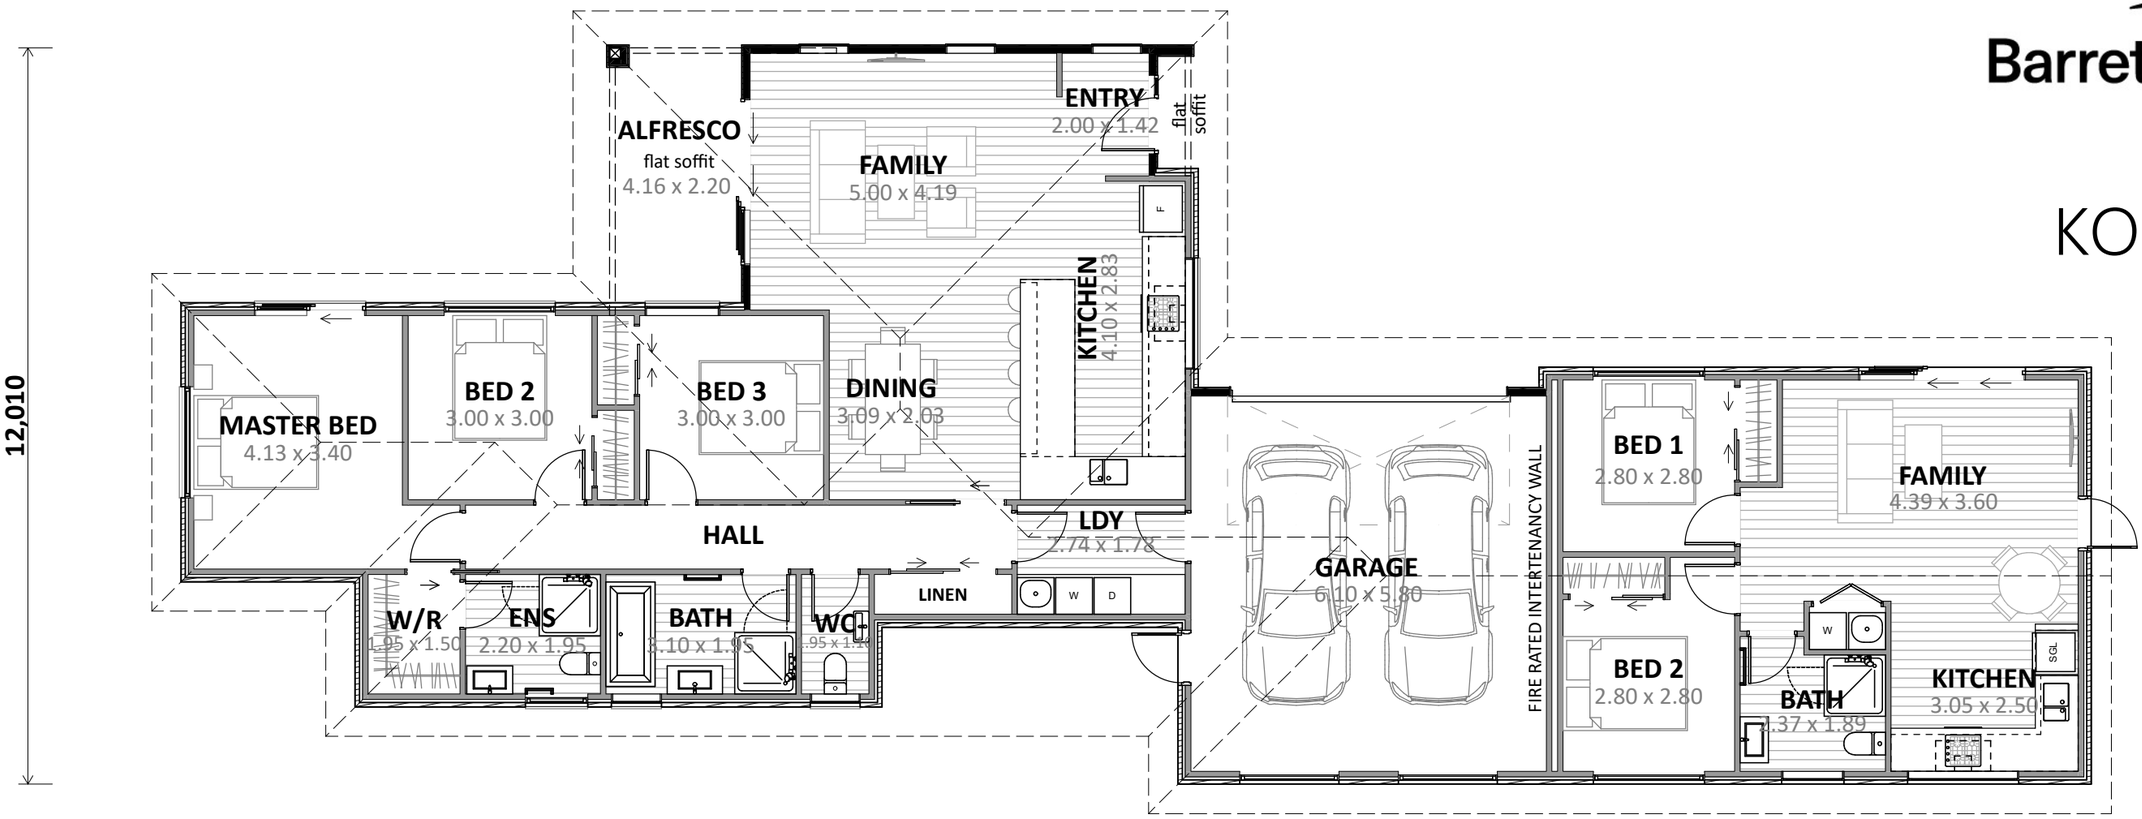

Floor Area:

TOTAL FLOOR AREA:
Area o/frame: 214.71 m²
Area o/foundation: 223.18 m²

MAIN BUILDING:
Area o/frame: 158.09 m²
Area o/foundation: 163.68 m²

UNIT:
Area o/frame: 56.25 m²
Area o/foundation: 59.50 m²

Cladding Key:

INNOVA Nuline Plus 175

Brick Veneer

Plan Scale @ A3: 1:100

ALL PLANS ARE COPYRIGHT TO BARRETT HOMES Ltd. All rights reserved. No part of this work covered by copyright may be reproduced or copied without written permission.