BUILDING ANALYSIS

Existing floor plans

LEVEL 01:

Arrival. Sanctuary. Fellowship. Small children.



LEVEL 02:

Administration. Meeting. Teens.



LEGEND

Lobby/Public space

Covered Entry, Stair Relocation, Better Flow to Children's Ministry and Fellowship Hall, Overall 90% Area Increase

Sanctuary


Current Seating of 452, Balcony Adds 167 Seats, 37% Capacity Increase, Sound Booth Location TBD

Childrens/Nursery

Well Positioned Check-in/out, Secure Corridor, Dedicated Bathrooms, All on Main Level, 43% Area Increase

Fellowship Hall

Improved Access, Dedicated Space, Rear Addition Has No Interior Columns, Adjacent to Prep Kitchen, Access to Rear Patio, Overall 10% Area Increase

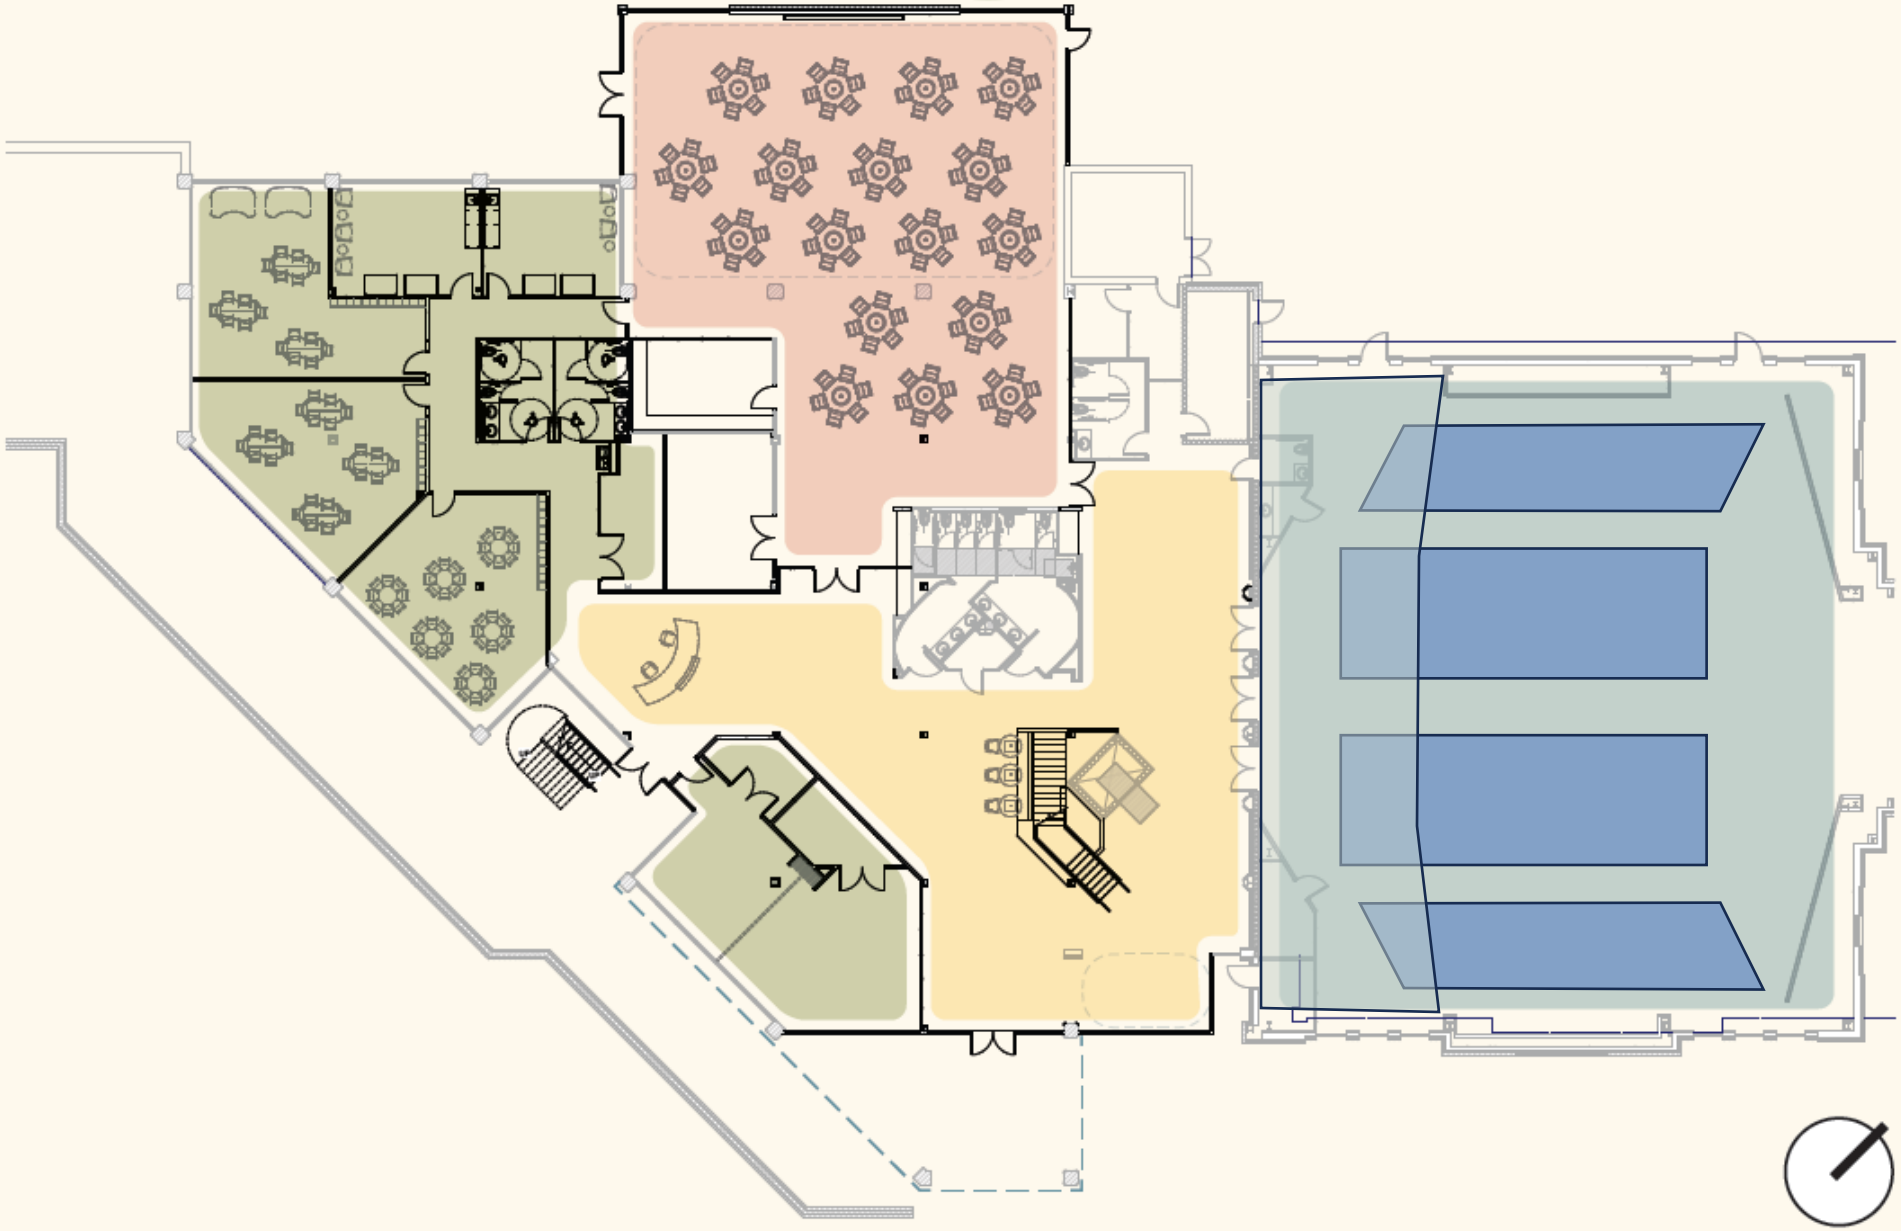

LEVEL 01:

Arrival. Sanctuary. Fellowship. Small children.

LEGEND

Lobby/Public space

Covered 2nd Floor Entry, Better Access to Relocated Stairs, Youth, Meeting Areas and Chapel

Sanctuary

Balcony Adds 167 Seats, 37% Capacity Increase, Sound Booth Location TBD

Meetings


Better Access from Relocated Stairs, 65-person Chapel, 25-person Small Breakout, 10-person Conference Room

Youth Ministry / Fellows

Moved from Interior Space, Lounge/Game Area, Large Room or 2 Smaller Breakouts (Folding Wall), 50% Area Increase

Administration

Moved from Front to Back Interior Spaces, 6 Offices, Open Work Spaces, Library and Front Admin Area

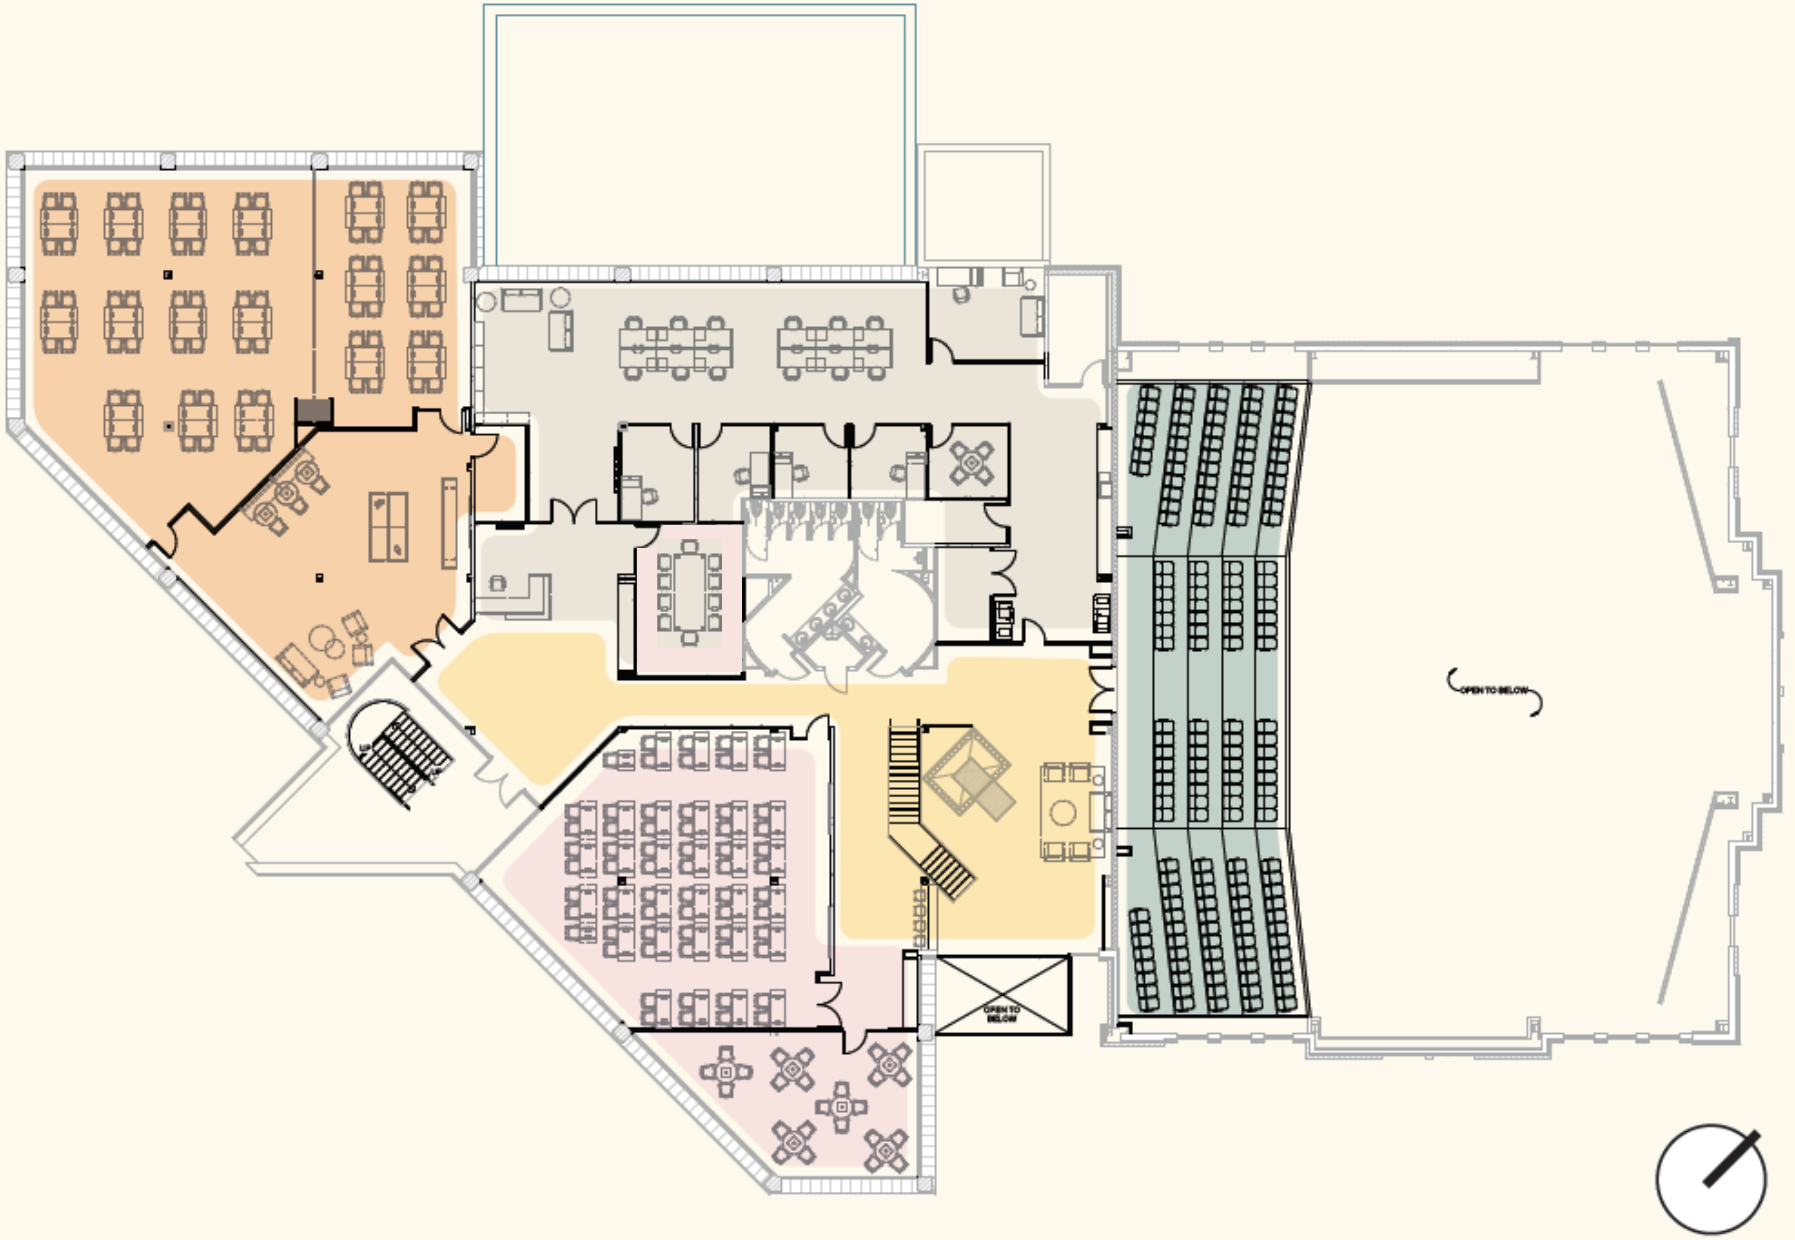


LEVEL 02:

Administration. Meeting. Teens. Sanctuary Balcony.

EXTERIOR

Site Plan - Summary of work

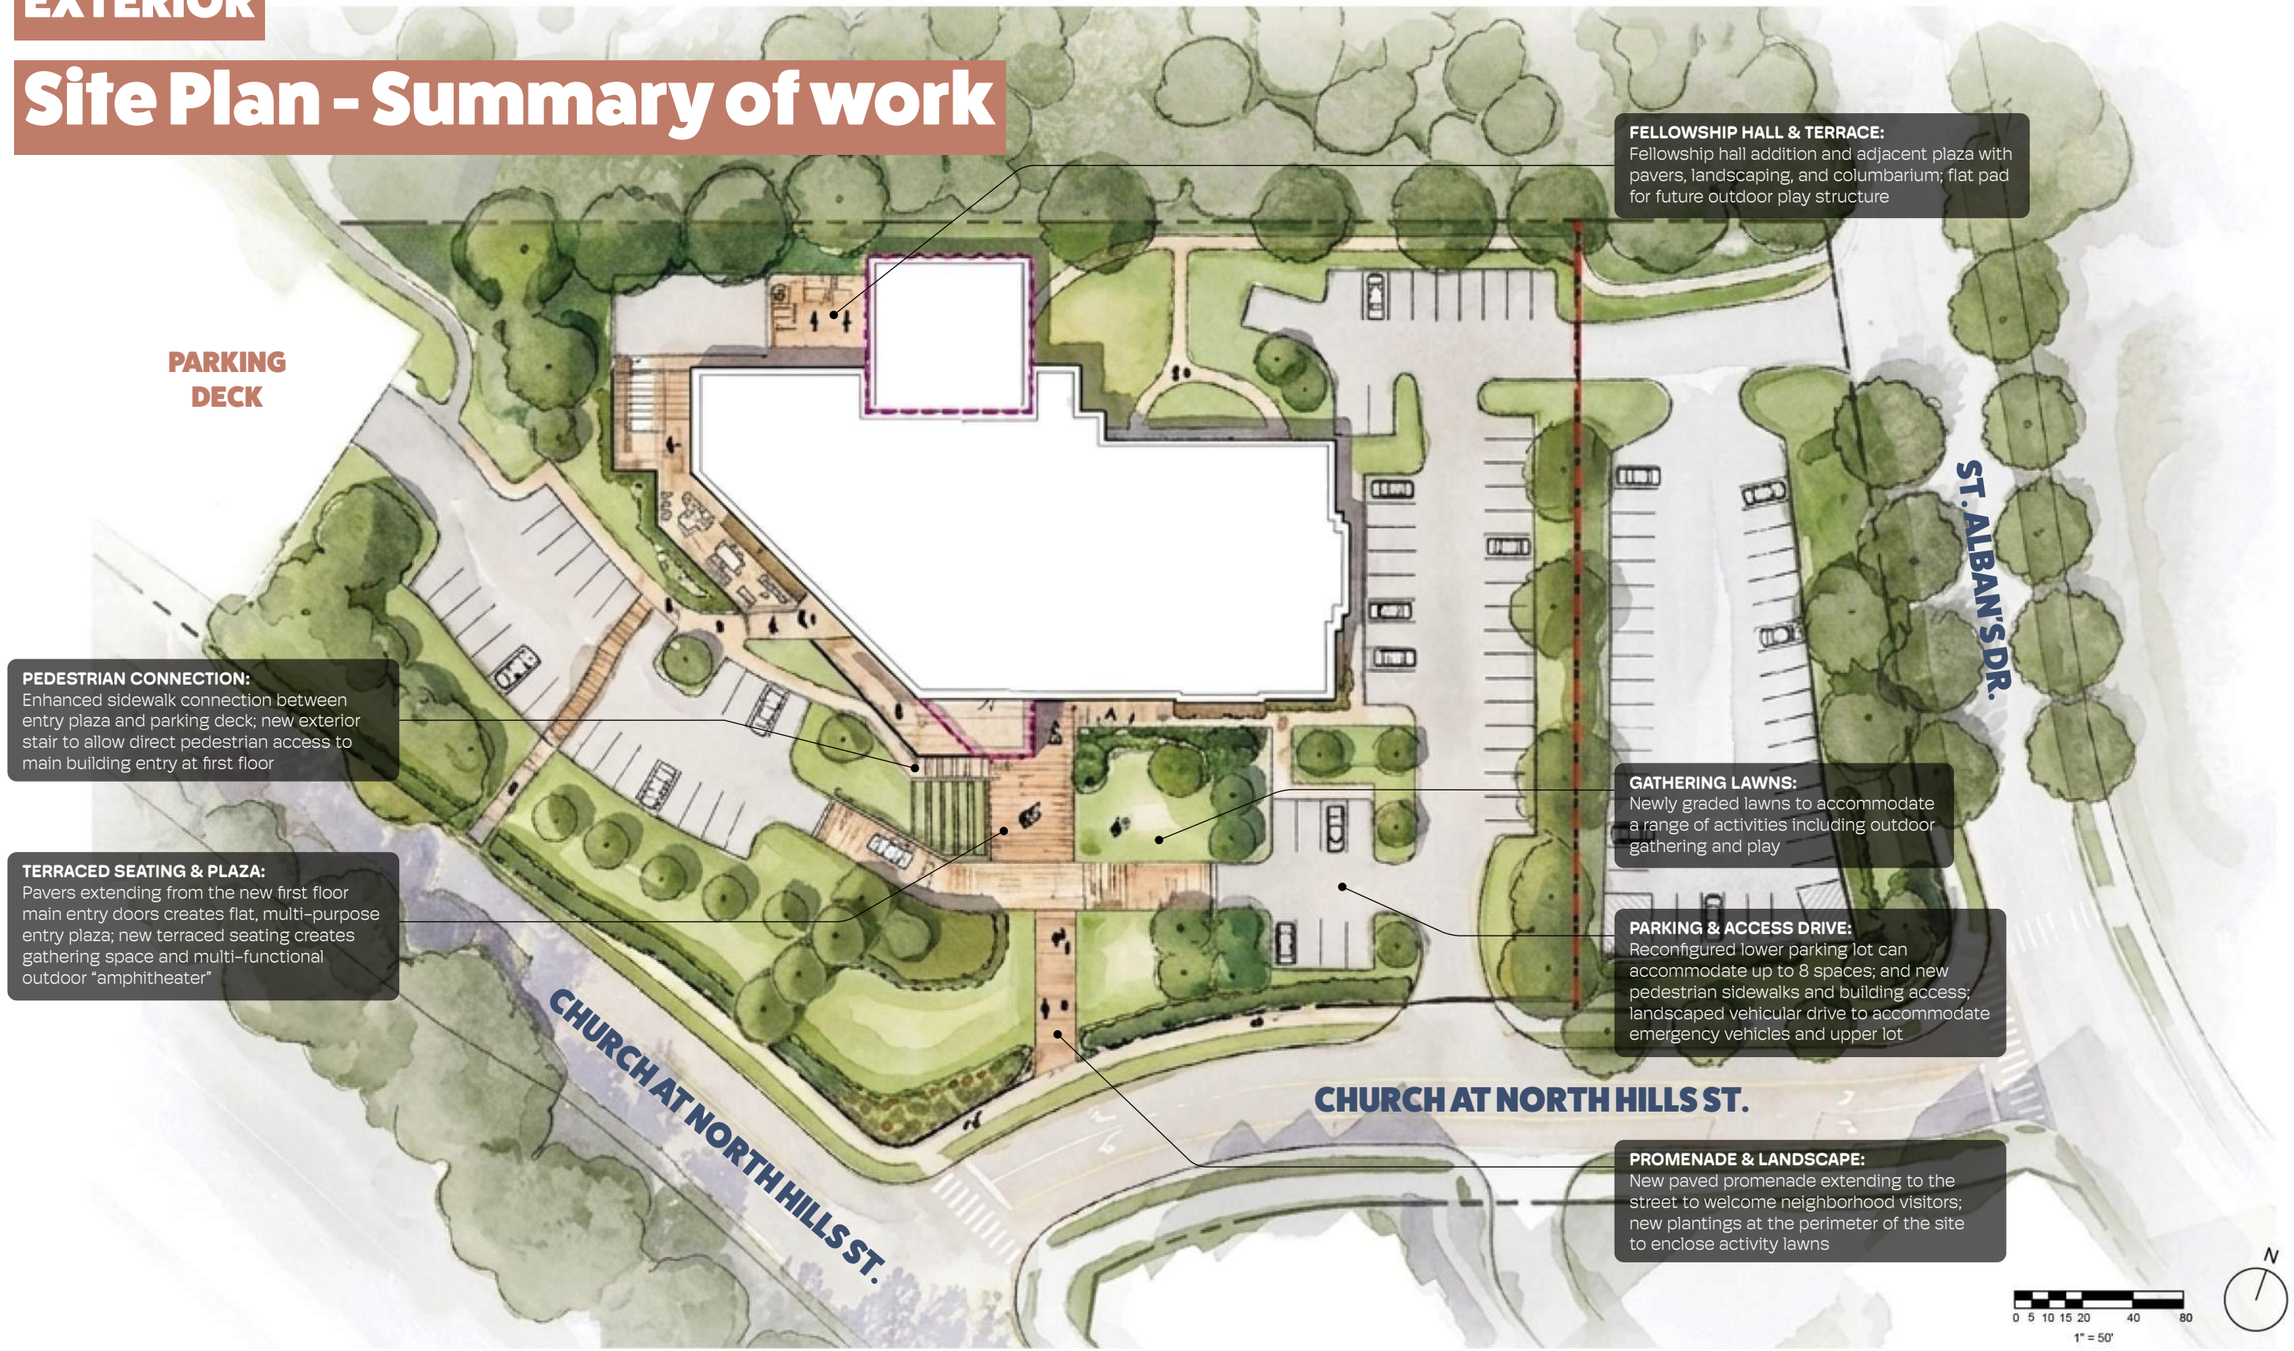

EXTERIOR

Entry Lawn