

For Lease

Photo: Difference engine / CC BY-SA 4.0

600 F Street NW

Penn Quarter | Washington, DC 20004

- Historic Oriental Building Association building (1909), on the National Register of Historic Places
- Prime corner of 6th & F Streets NW
- Directly across from Capital One Arena
- One block to Gallery Place-Chinatown Metro (Red, Green, Yellow lines)
- Size: 2,237 RSF

Exclusive Brokers:

Doug Rashid
C 619.405.8838 | O 202.466.2200
doug@papadop.com

Nicholas Papadopoulos
C 202.321.2000 | O 202.466.2200
npap@papadop.com

600 F Street NW

Penn Quarter | Washington, DC 20004

FLOOR PLAN

GROUND FLOOR



2,237 RSF

AVAILABLE

- Ground Floor **2,237 RSF**
- Corner **6th & F Streets NW**

Available space shaded grey. Size per landlord floor plan; not to scale.

RTIES PAPADOPOULOS PROPERTIES PAPADOPOULOS PROPERTIES PAPADOPOULOS PROPERTIES PAI

Exclusive Brokers:


Doug Rashid C 619.405.8838 O 202.466.2200 doug@papadop.com

Nicholas Papadopoulos C 202.321.2000 O 202.466.2200 npap@papadop.com

600 F Street NW

Penn Quarter | Washington, DC 20004

AREA MAP

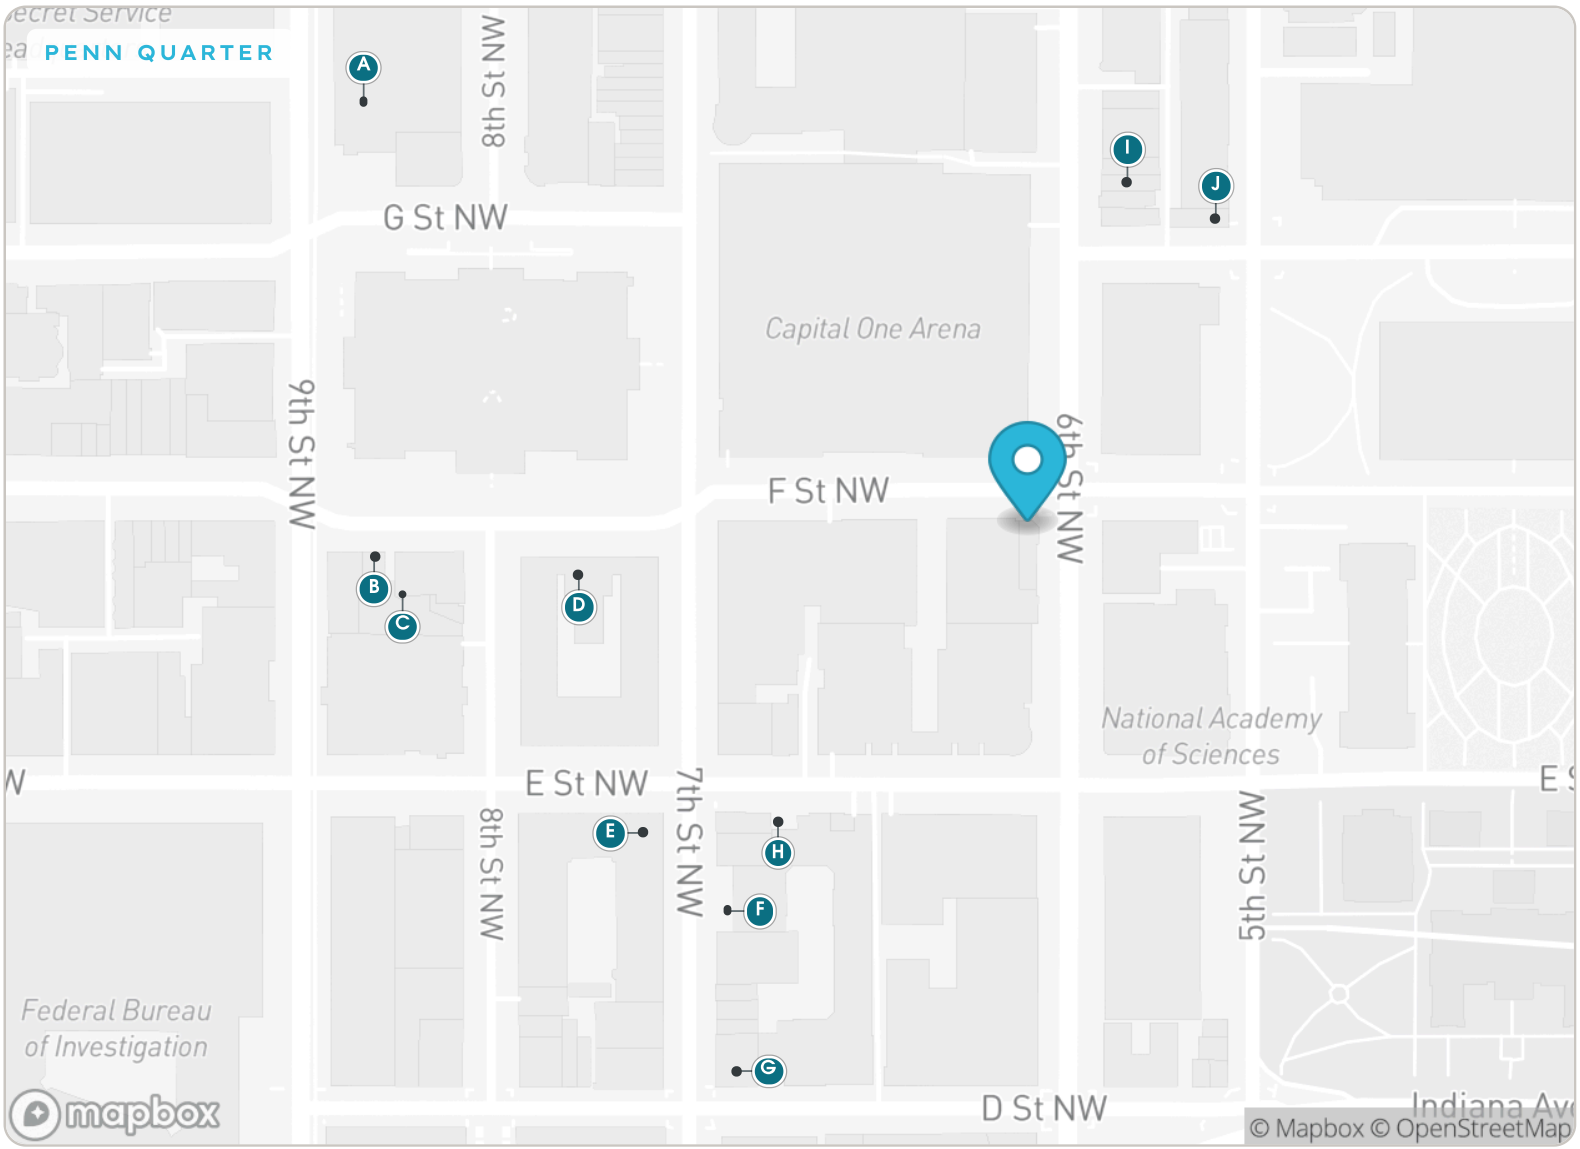

- A Zaytinya
- B Nando's
- C Shake Shack
- D Dirty Habit
- E Jaleo
- F Carmine's
- G Oyamel
- H Sweetgreen
- I Daikaya
- J Bantam King

Site

A Restaurants & cafés

PAPADOPOULOS PROPERTIES PAPADOPOULOS PROPERTIES PAPADOPOULOS PROPERTIES

Exclusive Brokers:

Doug Rashid C 619.405.8838 O 202.466.2200 doug@papadop.com

Nicholas Papadopoulos C 202.321.2000 O 202.466.2200 npap@papadop.com

1420b 21st St NW, Washington, DC 20036 | 202.466.2200 | info@papadop.com | www.papadop.com