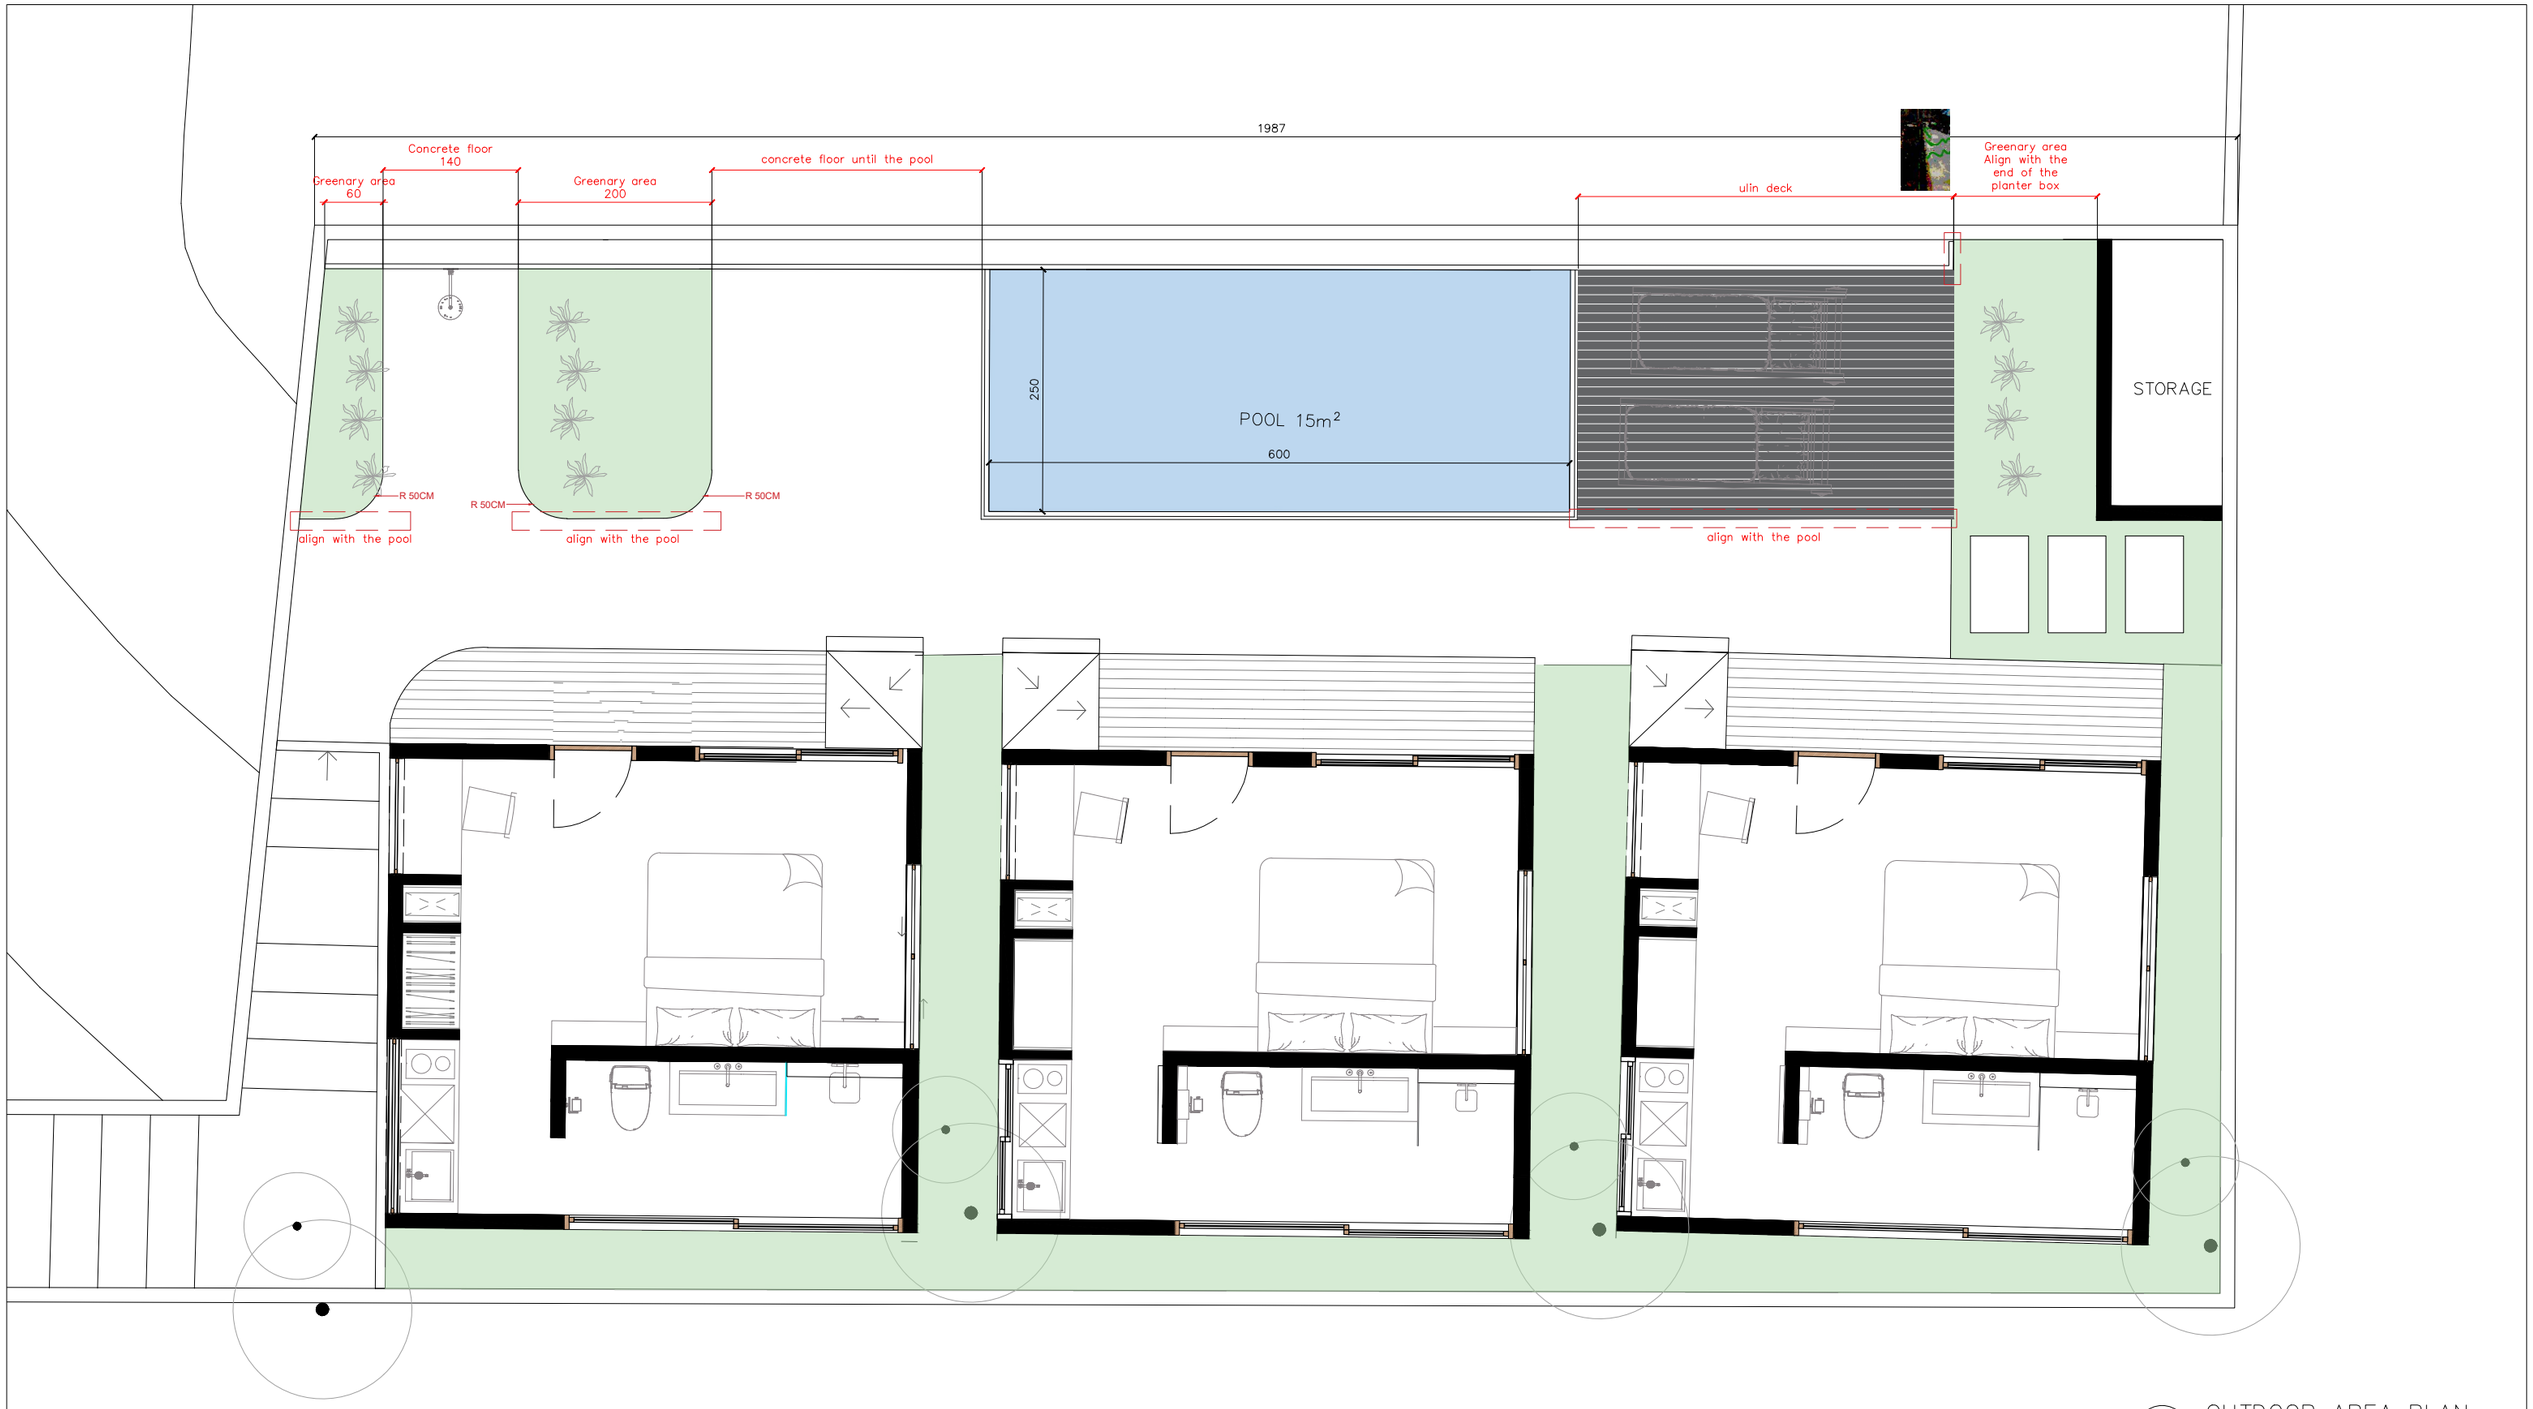

OUTDOOR AREA PLAN
SCALE NTS

GLEB NUNGGALAN VILLA	TECHNICAL DRAWING	1/ 100	04/12/25	022_P001	ATTA studio
ULUWATU BALI, INDONESIA	ATT_022_P001			OUTDOOR PLAN	
				DESIGN_A3_01	