CARRICKANE

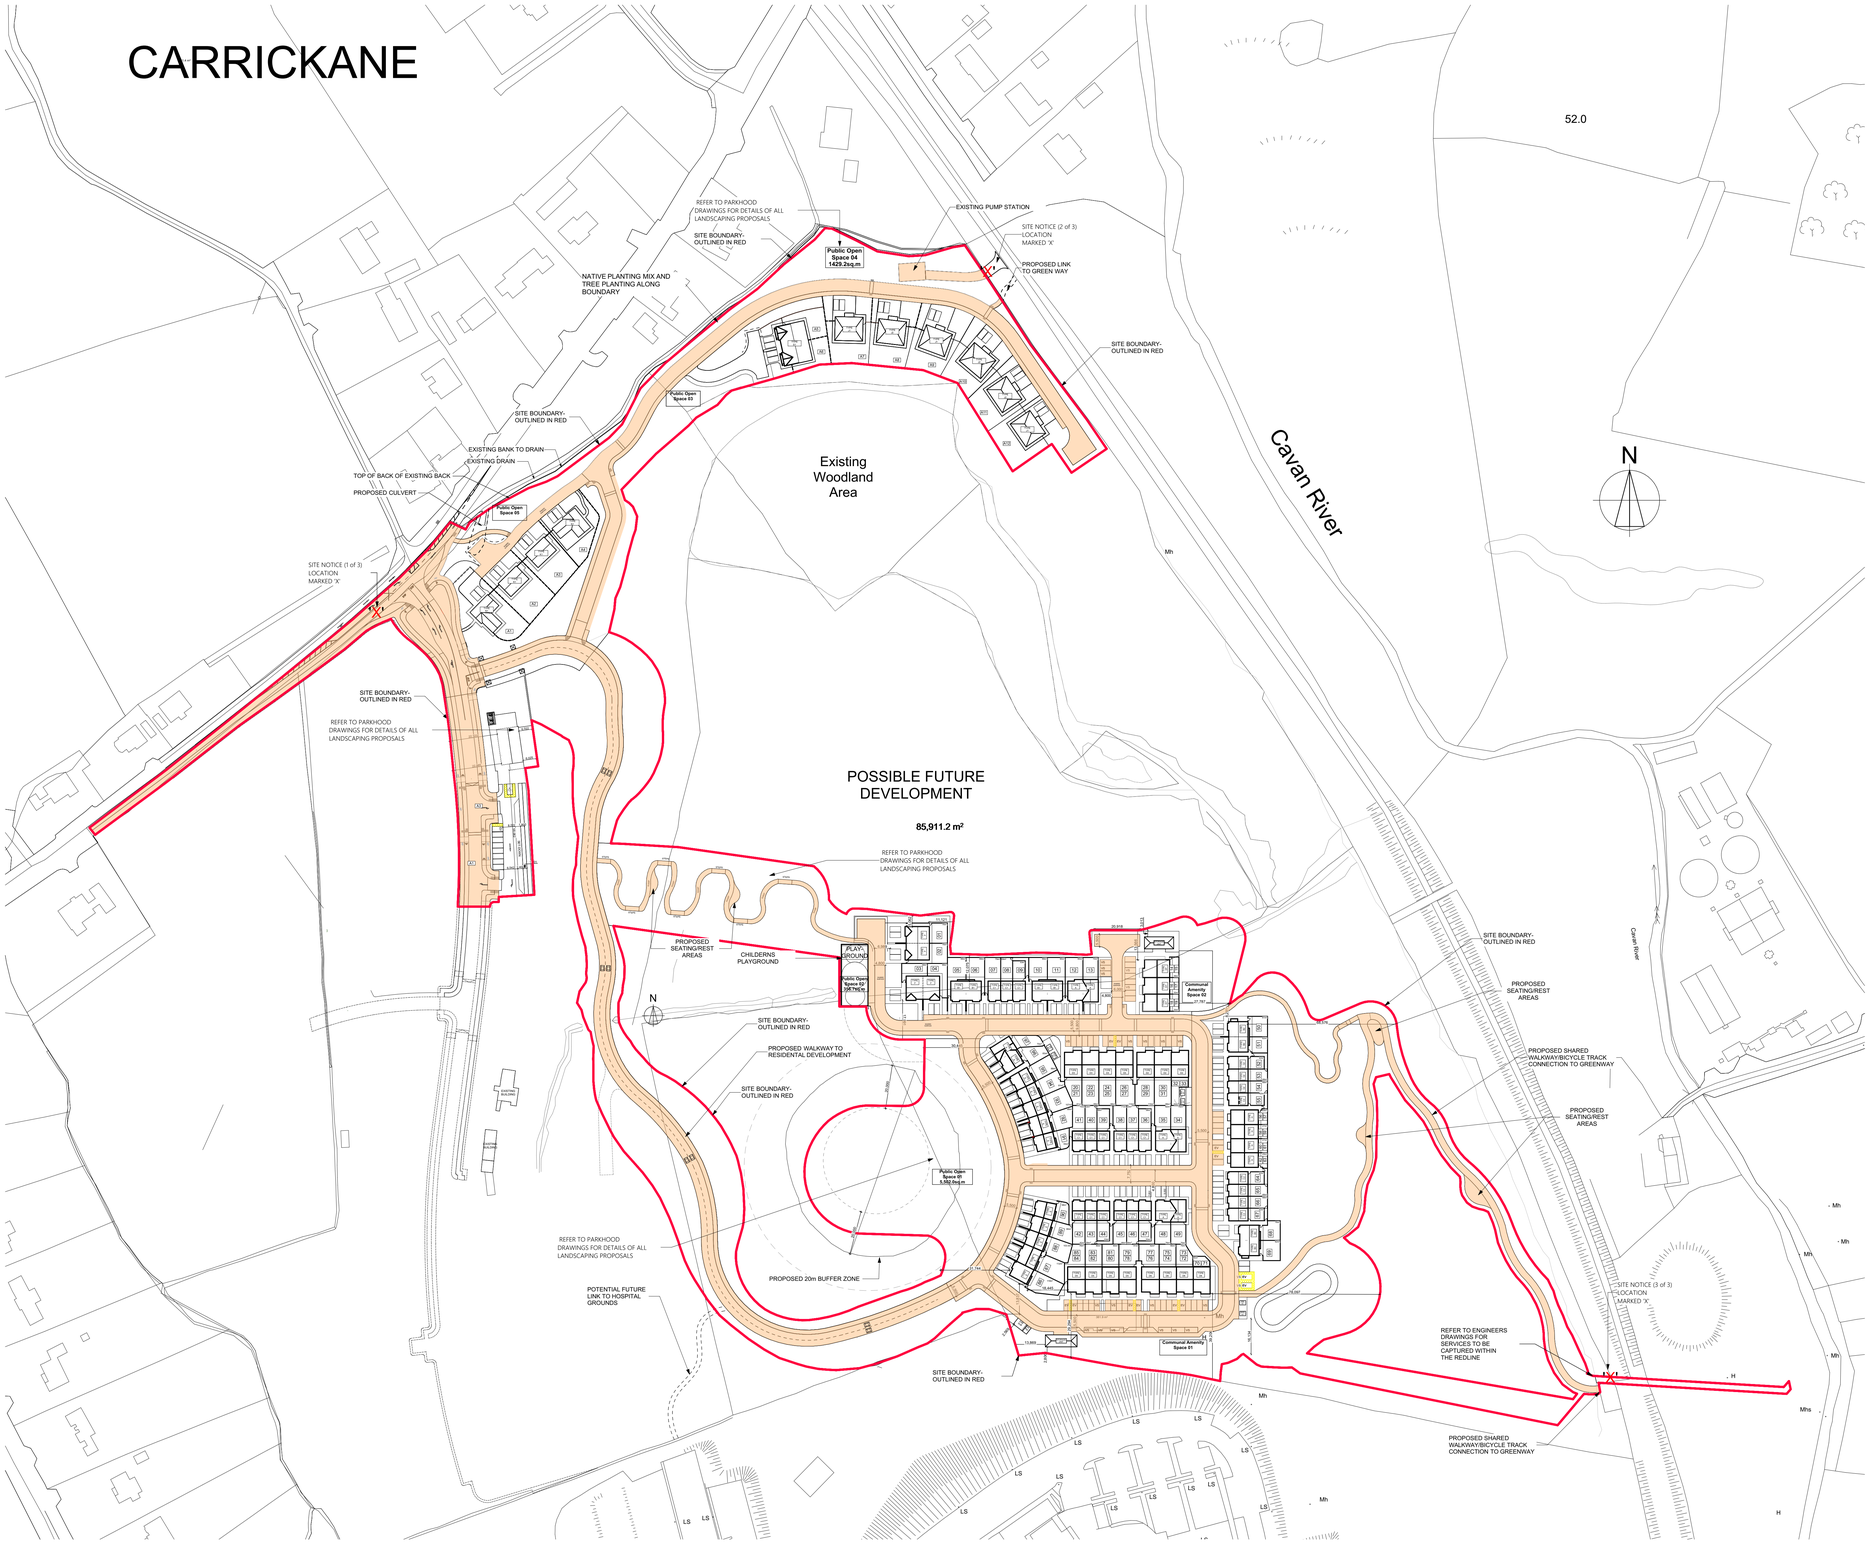

TAKING IN CHARGE MAP 1:1000

Extent of proposed application boundary

Area proposed to be taken in charge

NOTES:
All Dimensions to be taken on site -.
No dimensions to be scaled from this drawing.

This drawing is to be read in conjunction with all other relevant drawings, Specifications ETC.

Any Discrepancys to be reported to the Architect for clarification. This drawing may not be copied or reproduced without written consent.

No works should be carried out without prior consent from the local planning authority.

Please note that this is a planning drawing and is therefore limited in its capacity to convey the total information, details & specifications necessary to complete the works. Any work carried out that is not specified or detailed here will be the responsibility of the persons carrying out them out. If any situation arises which could cause a contravention of the building regulations, then the architect should be consulted, otherwise the architect can not be held responsible.

All work and materials are to be in Accordance with current building regulations whether detailed on this drawing or not

PLANNING ONLY FURTHER INFORMATION

ISSUE	DATE	DESCRIPTION	APPD
P-04	17/04/2026	ISSUED FOR STAGE 4 LRD FURTHER INFORMATION	MF
P-03	17/10/2025	ISSUED FOR STAGE 4 LRD APPLICATION	CB
P-02	13/03/2025	ISSUED FOR STAGE 2 LRD APPLICATION	CB
P-01	19/02/2025	ISSUED FOR REVIEW	CB

Michael Fitzpatrick ARCHITECTS
RIAI PRACTICE NO. 11659

©MICHAEL FITZPATRICK ARCHITECTS LIMITED COPYRIGHT RESERVED

PROJECT DETAILS
Proposed residential development at Lisdaran Townland, Loreto Road, Cavan Town for Lisdaran Developments Ltd

TAKING IN CHARGE

Document Name:

Project No.	Project	Originator	Volume/Level	Type	Role	Sheet No.
24174-	RCL-	MFA-	00-	00-	DR-	A **-509**

Suitability-Status-Code-Description: S2_Suitable_For_Information
Issue: **P-04**

Scale:	Drawn by:	Checked by:	Date:
As indicated @ A0	C. Byrne	M. Fitzpatrick	17/04/2026

Main Street
Butlersbridge
Co. Cavan
w - www.mfarchitects.ie
e - info@mfarchitects.ie
t - 049 4365800