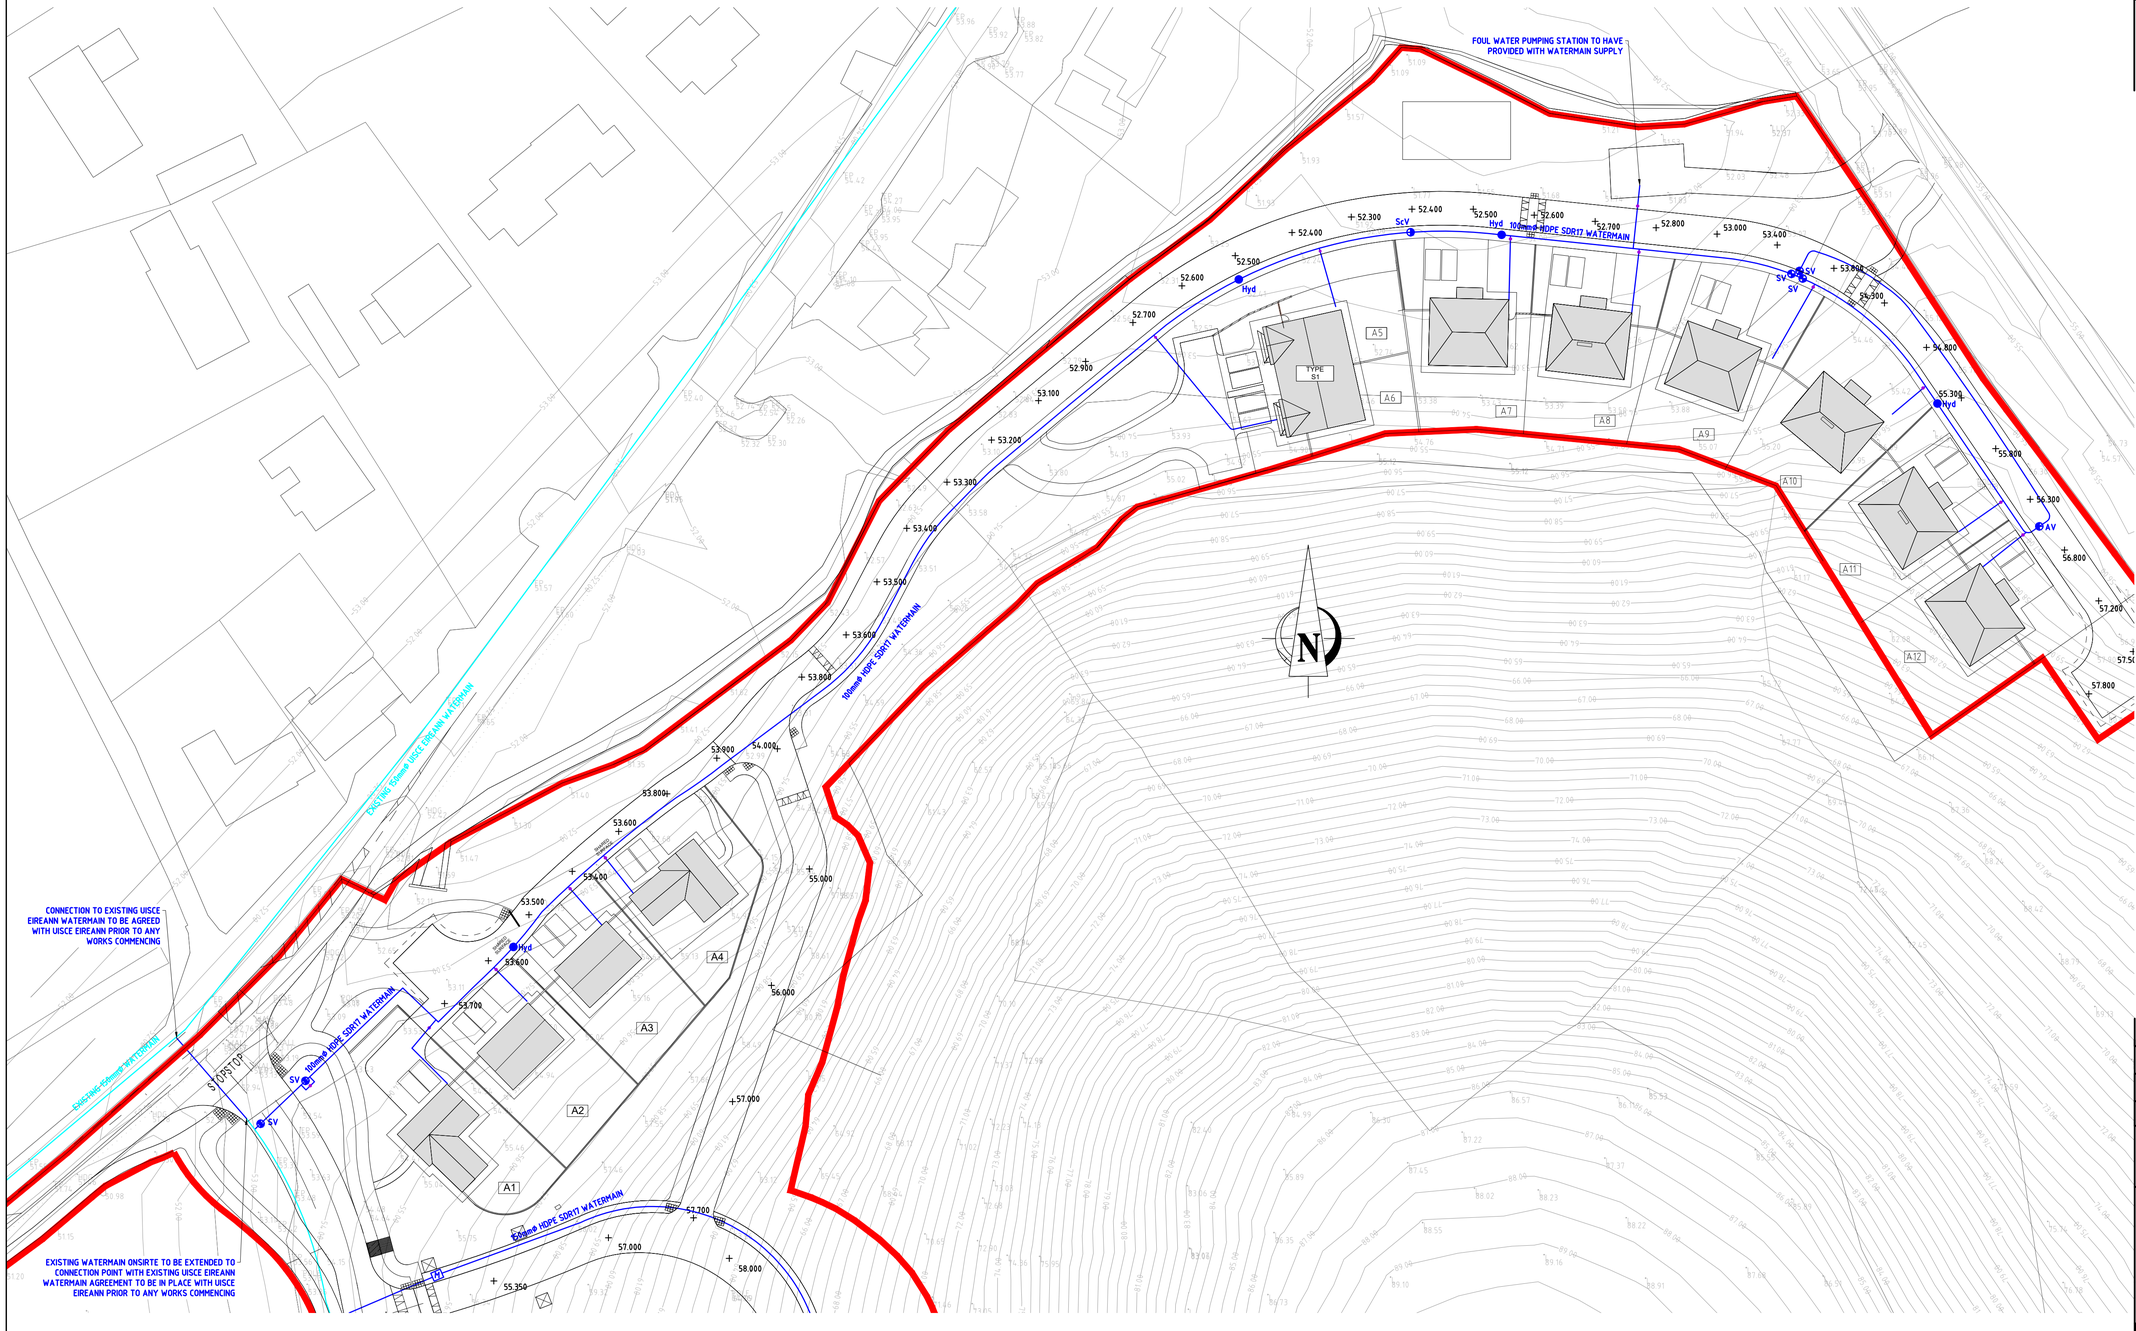

NOTES

LEGEND

PROPOSED WATERMAIN	100/150mmØ HDPE SDR17 WATERMAIN
EXISTING WATERMAIN	EXISTING 150mmØ uPVC WATERMAIN
SLUICE VALVE	SV
HYDRANT	Hyd
AIR VALVE	AV
SCOUR VALVE	ScV
BULK METER	M
FINISHED FLOOR LEVELS	FFL 87.450
FINISHED ROAD LEVELS	+ 89.000
SITE BOUNDARY	

REV.	DATE	DESCRIPTION	APPROVED
P4	15/04/2026	UPDATED FOR FURTHER INFORMATION	LME
P3	15/10/2025	ISSUED FOR PLANNING	JOR
P2	04/09/2025	ISSUED FOR PLANNING	JOR
P1	10/03/2025	ISSUED FOR PLANNING	JOR

COPYRIGHT RESERVED- THIS DRAWING IS NOT TO BE USED FOR A PURPOSE OTHER THAN THAT FOR WHICH IT HAS BEEN ISSUED BY ALAN TRAYNOR CONSULTING ENGINEERS.
NOR IS IT TO BE COPIED OR REPRODUCED IN ANY MATTER WITHOUT WRITTEN CONSENT.

Alan Traynor
Consulting Engineers Ltd

Unit 6, Belturbet Business Park, Creeny, Belturbet, Co.Cavan H14AY94
TEL: (+353) 49*9522236
2nd Floor, 67-70 Meath St, Dublin 8 D08XY53
TEL: (+353) 1*6978881
Email: info@alantraynor.com Website: www.alantaynor.com

CLIENT
LISDARAN DEVELOPMENTS LTD.

PROJECT TITLE
PROPOSED RESIDENTIAL DEVELOPMENT AT LANDS AT LISDARAN TOWNLAND, LORETO ROAD, CAVAN, CO. CAVAN

DRAWING TITLE
SITE SERVICES
WATERMAIN LAYOUT
(SHEET 03 OF 03)

DATE:	FEBRUARY 2025	DRAWN:	JOHN O'REILLY
STATUS:	PLANNING	CHECKED:	LIAM MCELGUNN
SCALE:	1:500	APPROVED:	ALAN TRAYNOR

DRAWING No. 25-018-110
REV. P4