

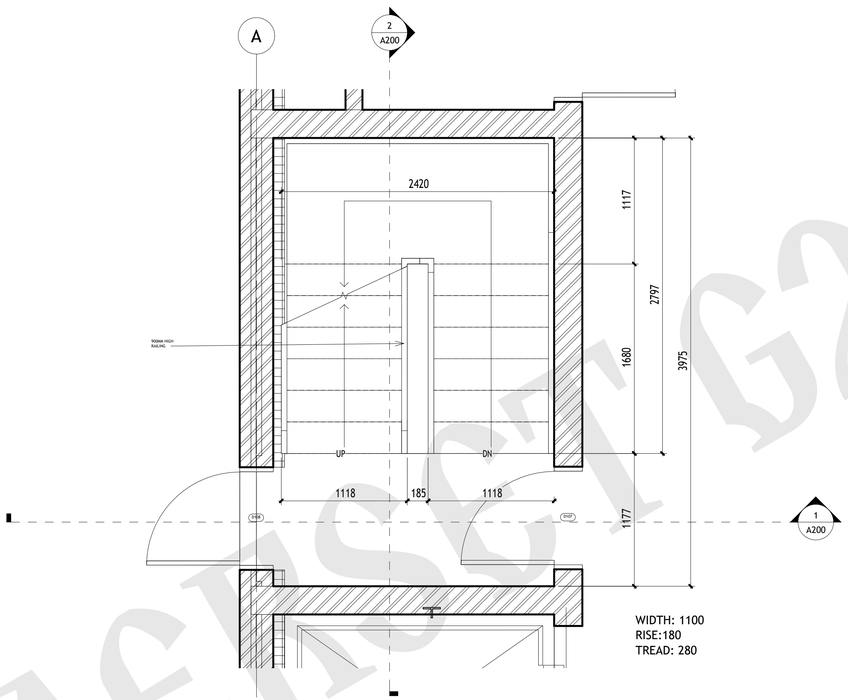


1 STAIR DETAIL
1 : 25

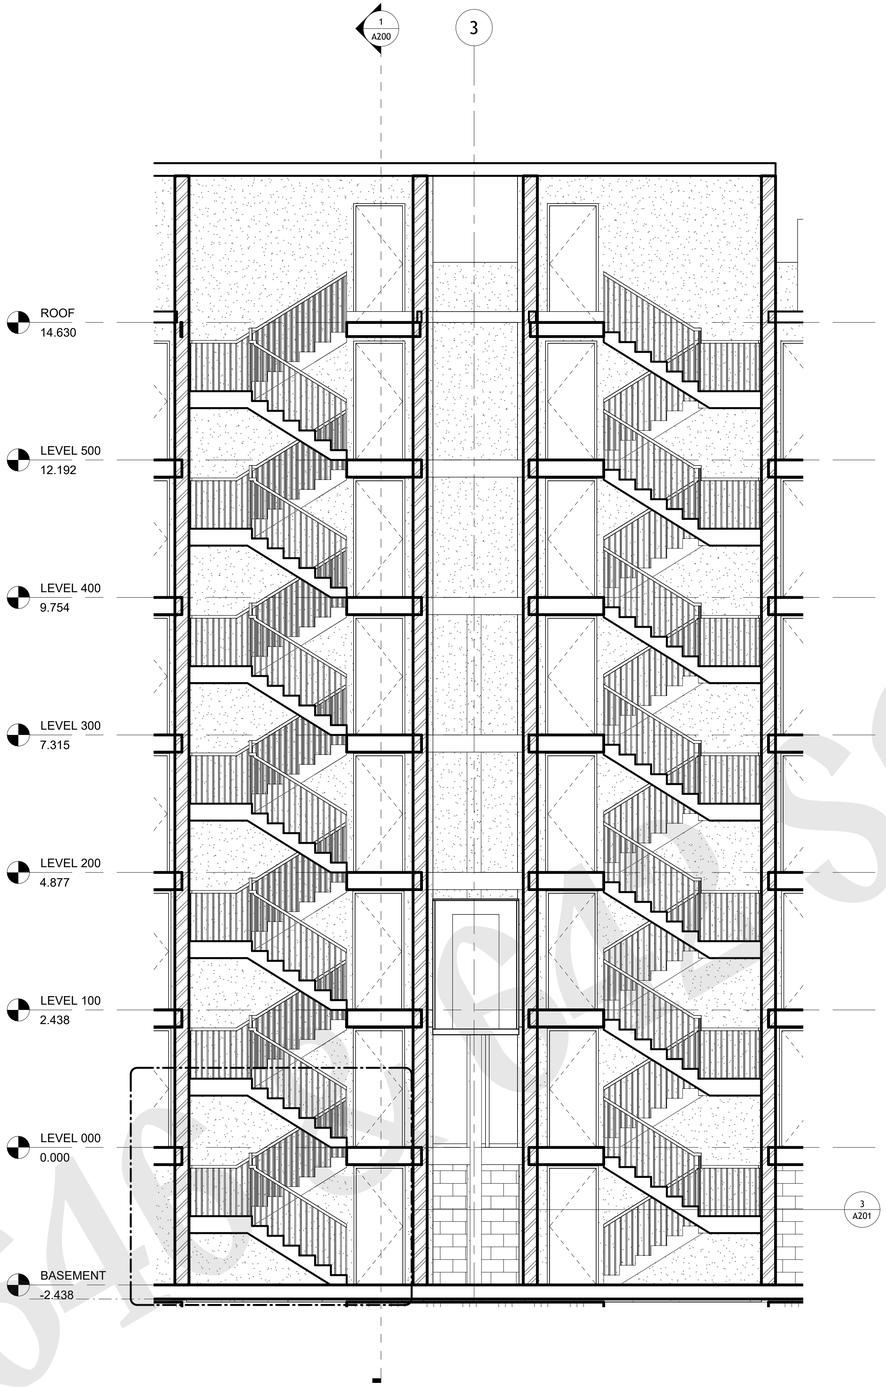

2 EGRESS STAIRS
1 : 50

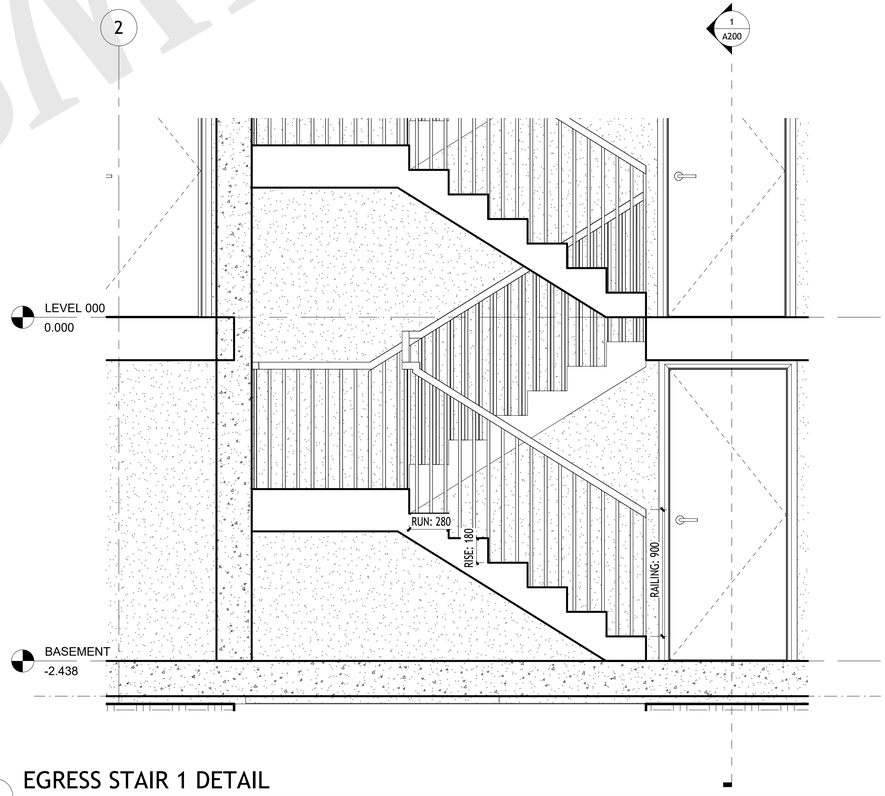

3 EGRESS STAIR 1 DETAIL
1 : 20

6425 Egress Solutions

G24

PROJECT NORTH

TRUE NORTH

Amelie Murphy 101269951
Ethan Cundall 101268242
Prashaana Ajithkumar 101264061
Mariia Parkhomchuk 101287201
Nashia Williams 101267500

No.	Description	Date
01	MARK-UP SESSION	10/09/2024
02	FINAL SUBMISSION	10/16/2024

ARCH TECH

PROJECT 1

EGRESS STAIR DETAILS

Project number	0001
Date	16, October 2024
Drawn by	Author
Checked by	Checker

A201

Scale: As indicated