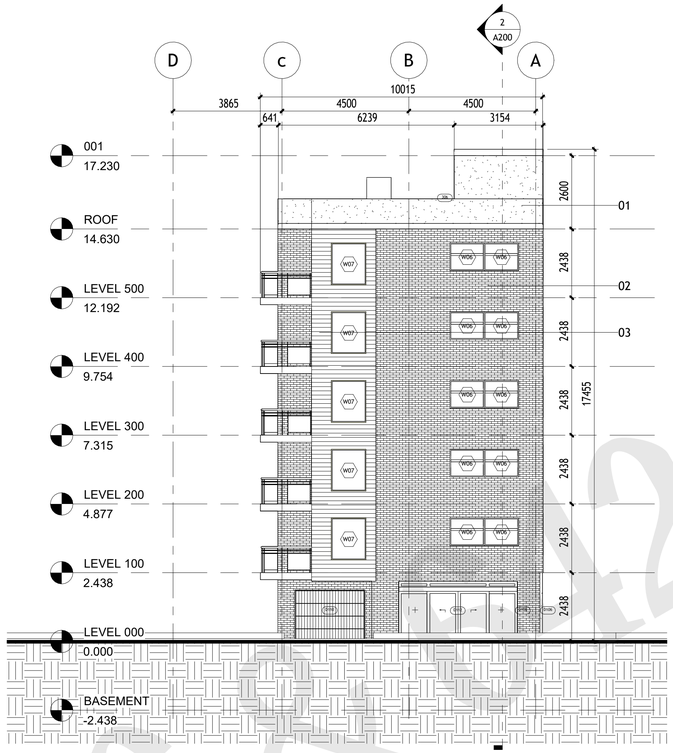

2 NORTH ELEVATION

1 : 100

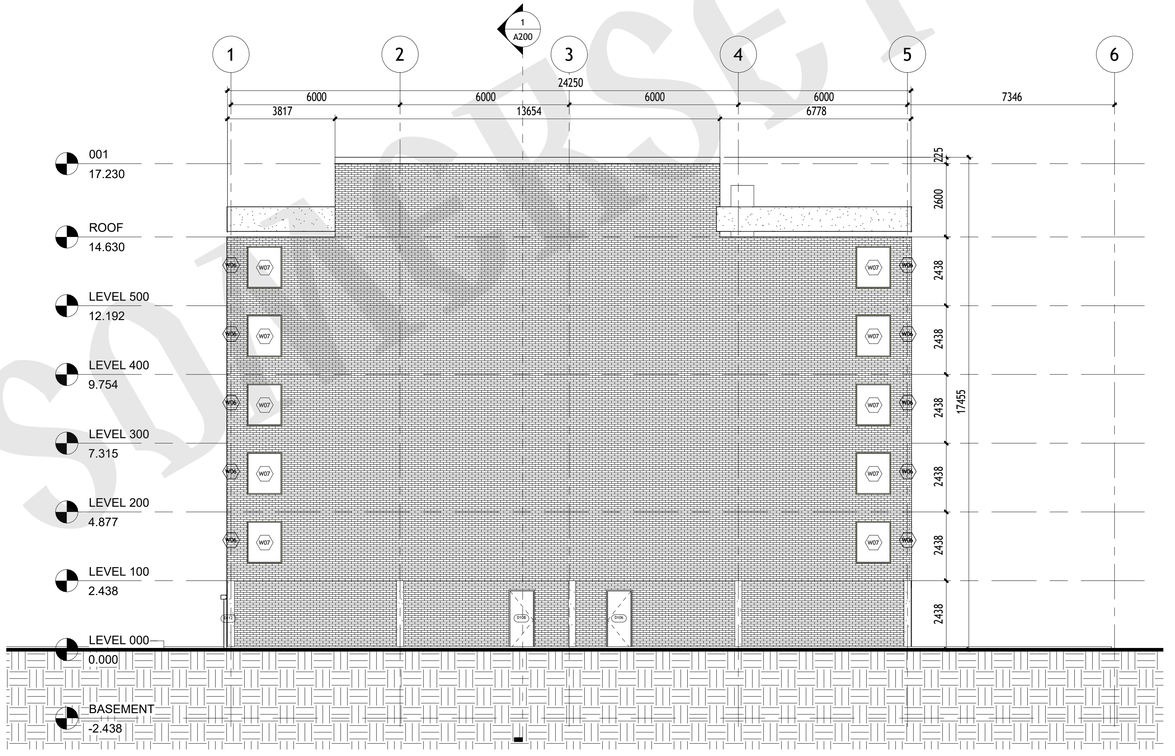

1 WEST ELEVATION

1 : 100

Reinforced Concrete

Common Brick

Softwood Clapboard Siding

Ribbed Aluminium Cladding

Material Legend

1 : 100

G24

PROJECT NORTH

TRUE NORTH

Amelie Murphy 101269951
Ethan Cundall 101268242
Prashaana Ajithkumar 101264061
Mariia Parkhomchuk 101287201
Nashia Williams 101267500

No.	Description	Date
01	MARK-UP SESSION	10/09/2024
02	FINAL SUBMISSION	10/16/2024

ARCH TECH

PROJECT 1

ELEVATIONS

Project number	0001
Date	16, October 2024
Drawn by	Author
Checked by	Checker

A300

Scale 1 : 100

646 & 642 SQUARE