



1125 Colonel By Dr,
Ottawa, ON K1S 5B6

J. Vandenberg
M.Eng., P.Eng.

Pinhey's Point
Stables
Rehabilitation
Project

Roof Structure
Layout

Project number G2

Date 2025-12-05


Drawn by DL

Checked by RK


A301

Scale As indicated


2025-12-04 2:22:28 AM

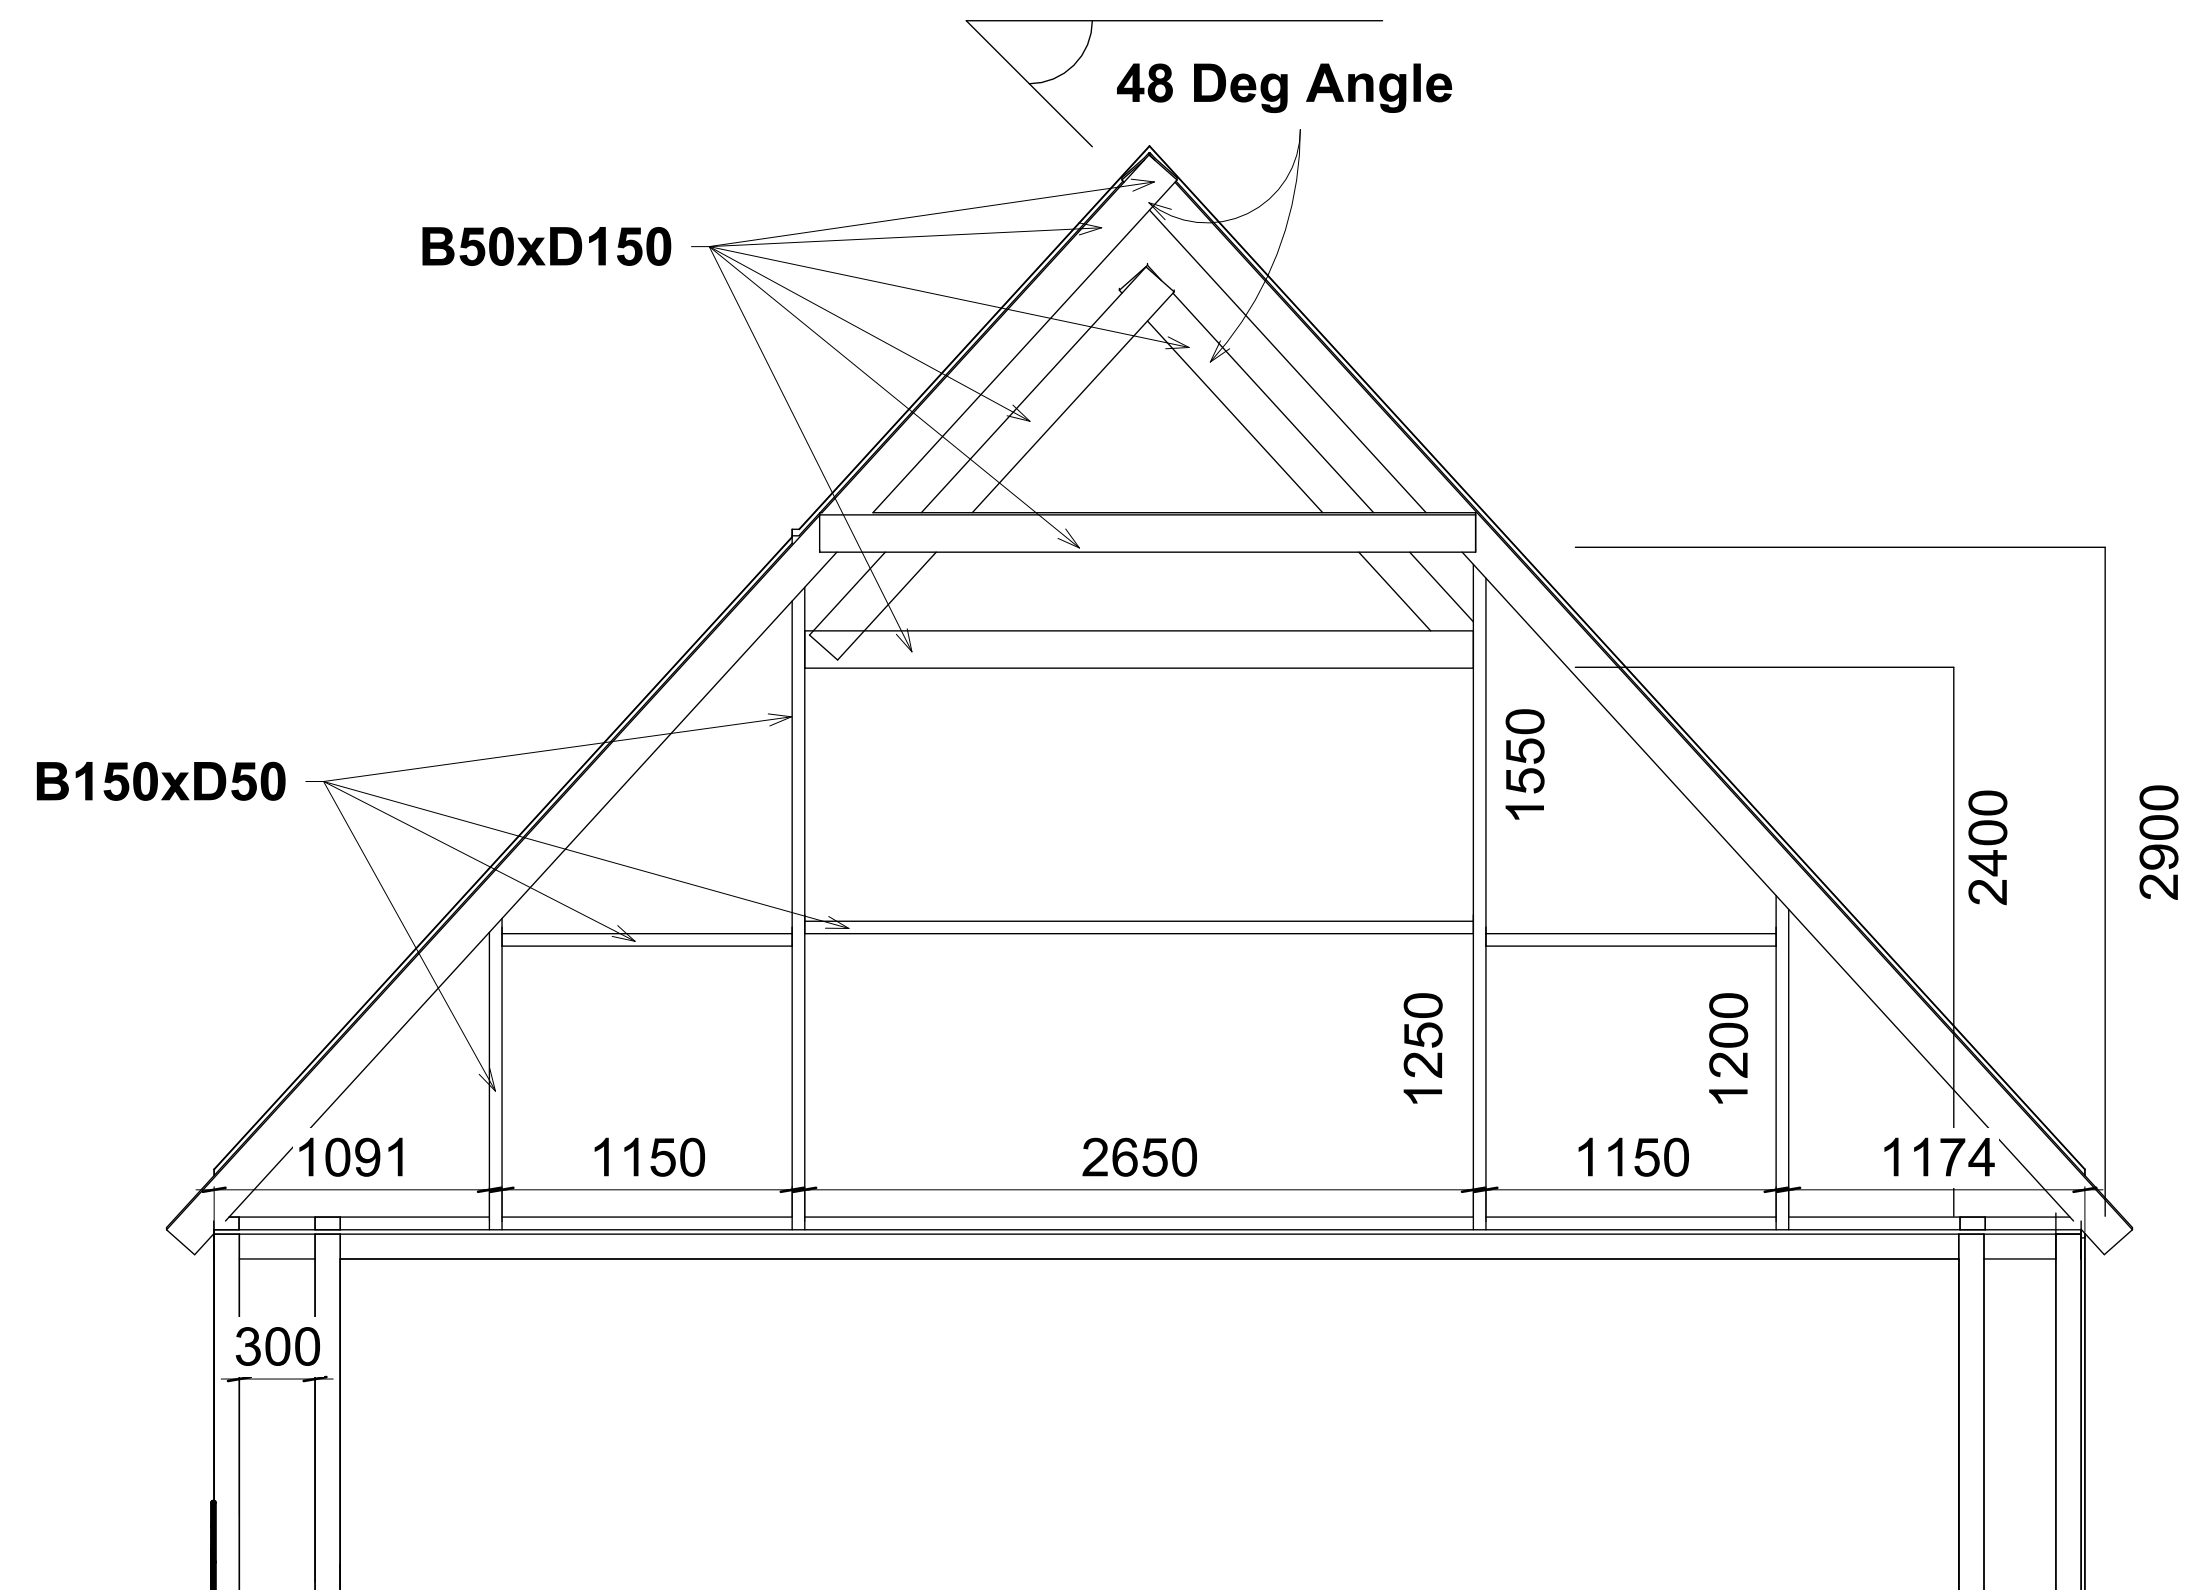

1 Stone Masonry Side Roof Framing

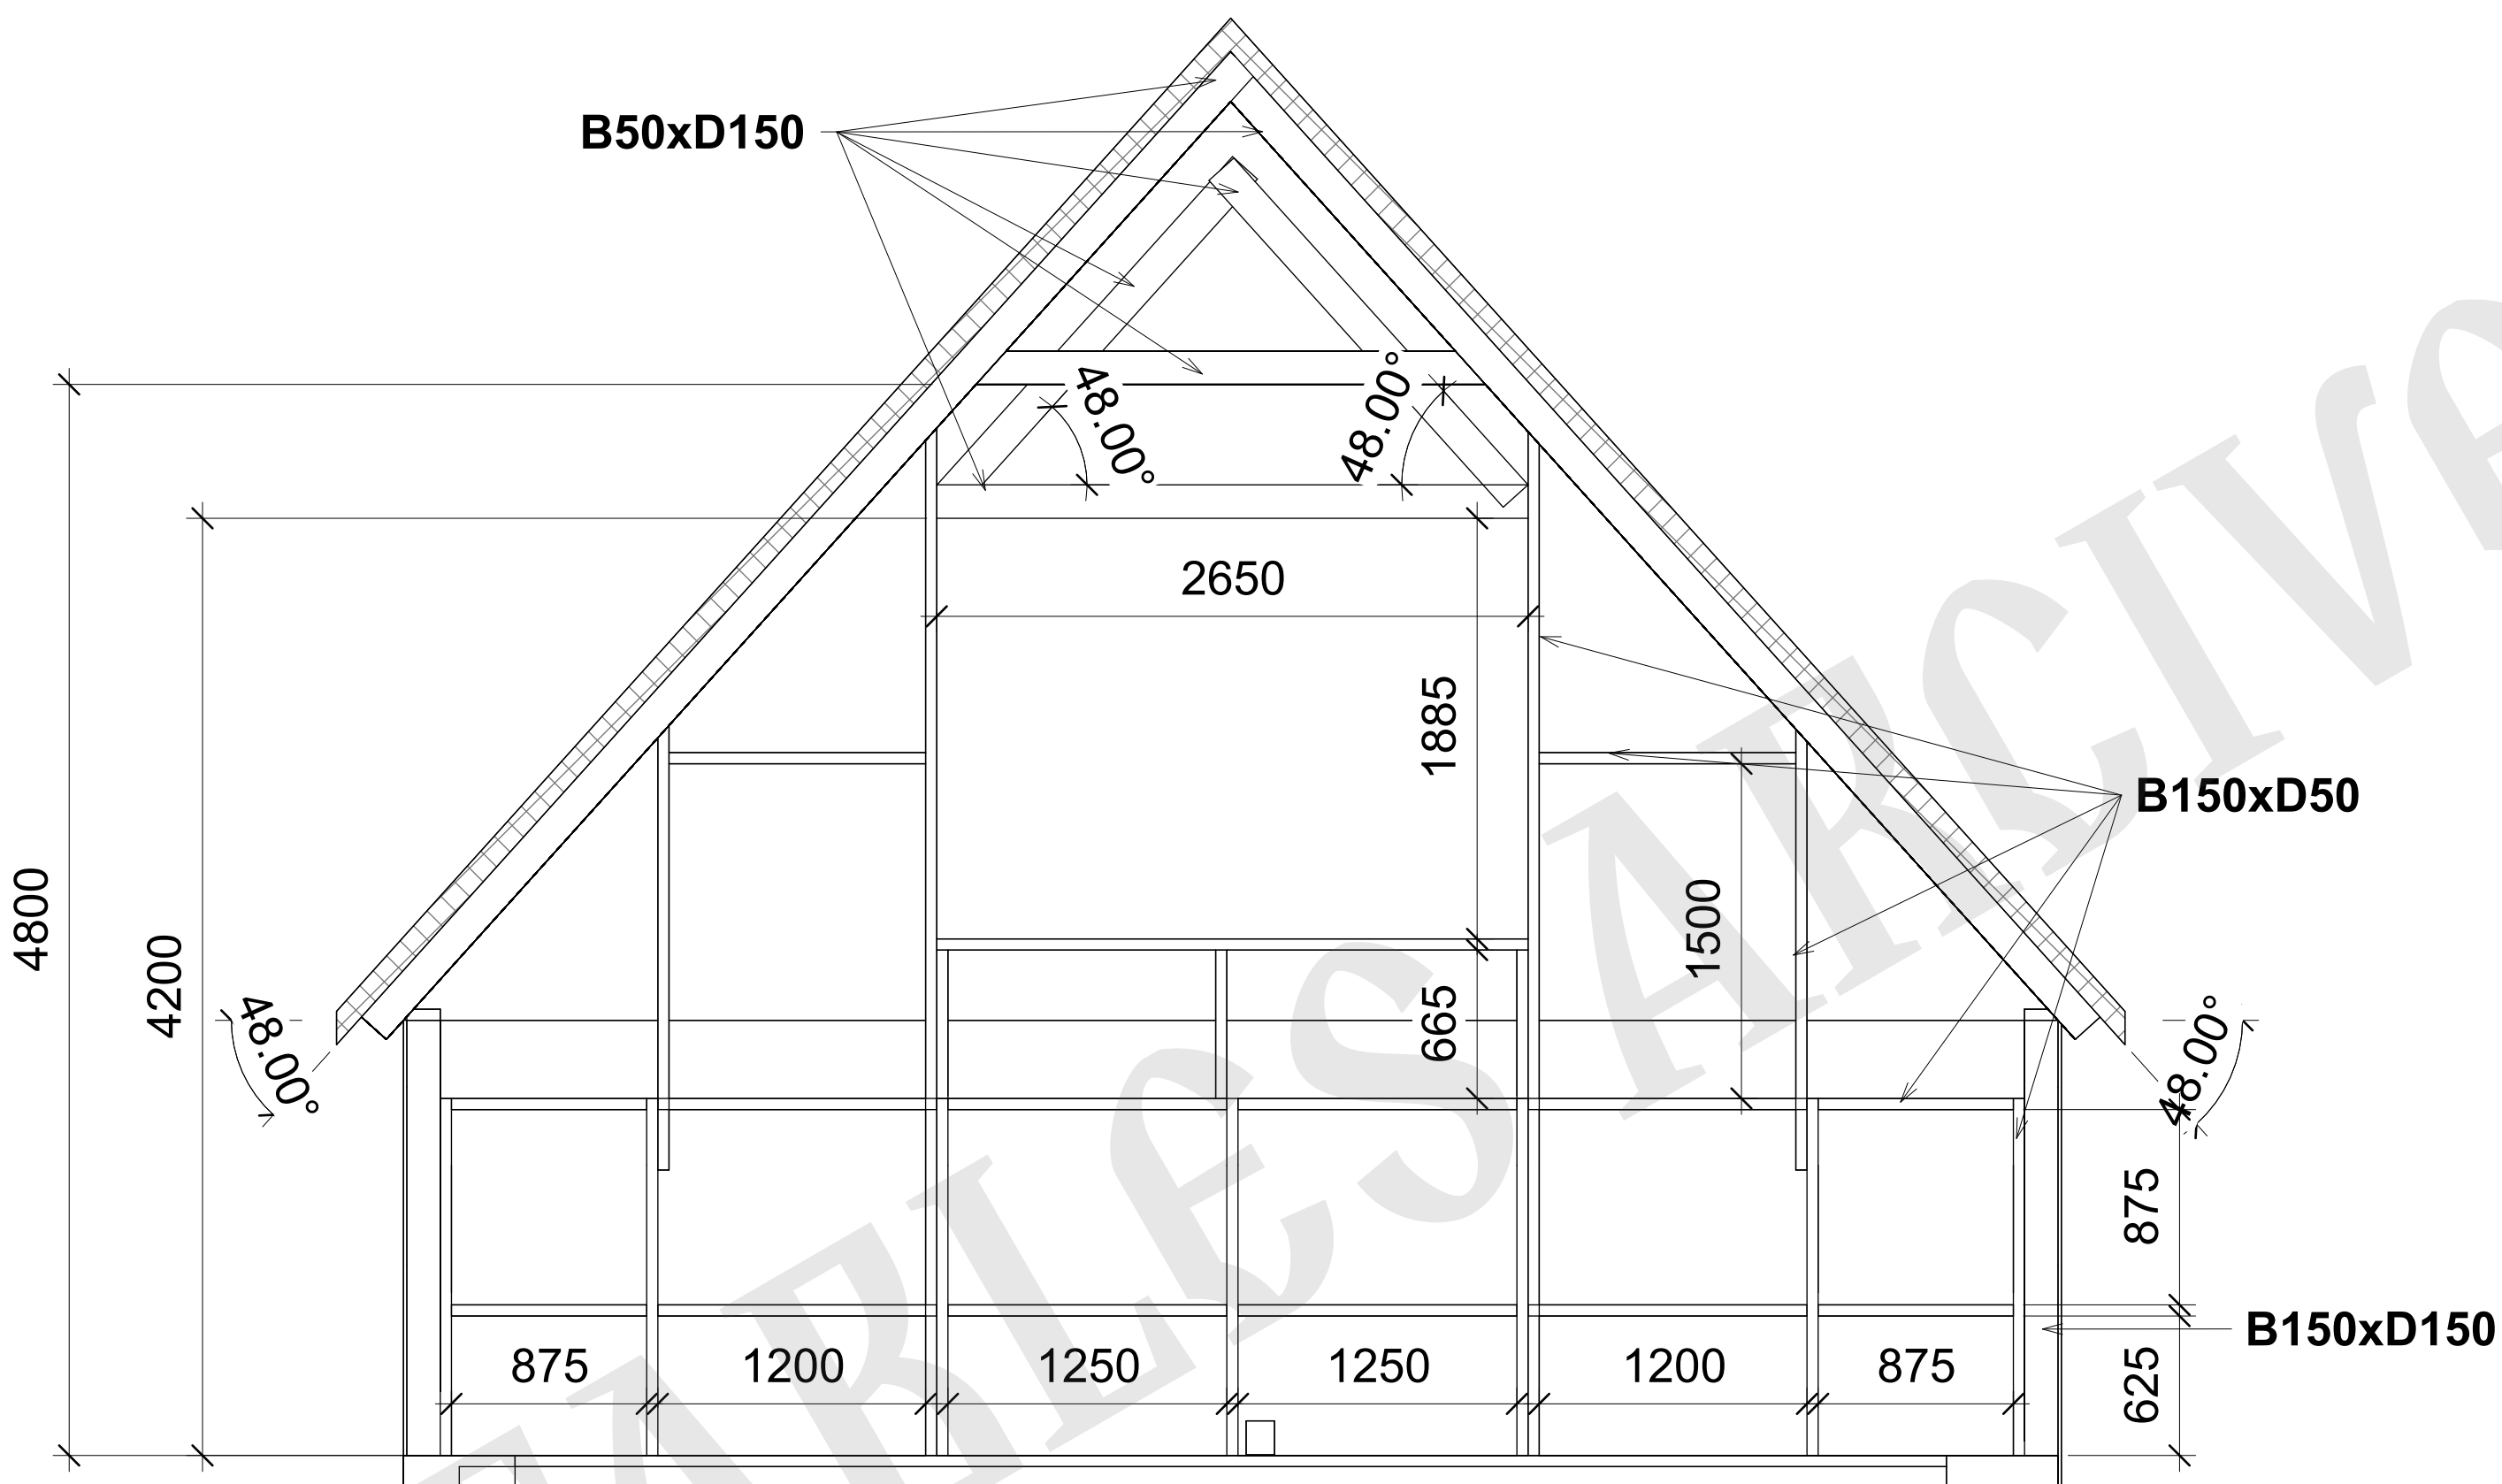

3 Brick Masonry Side Roof Framing
1:30

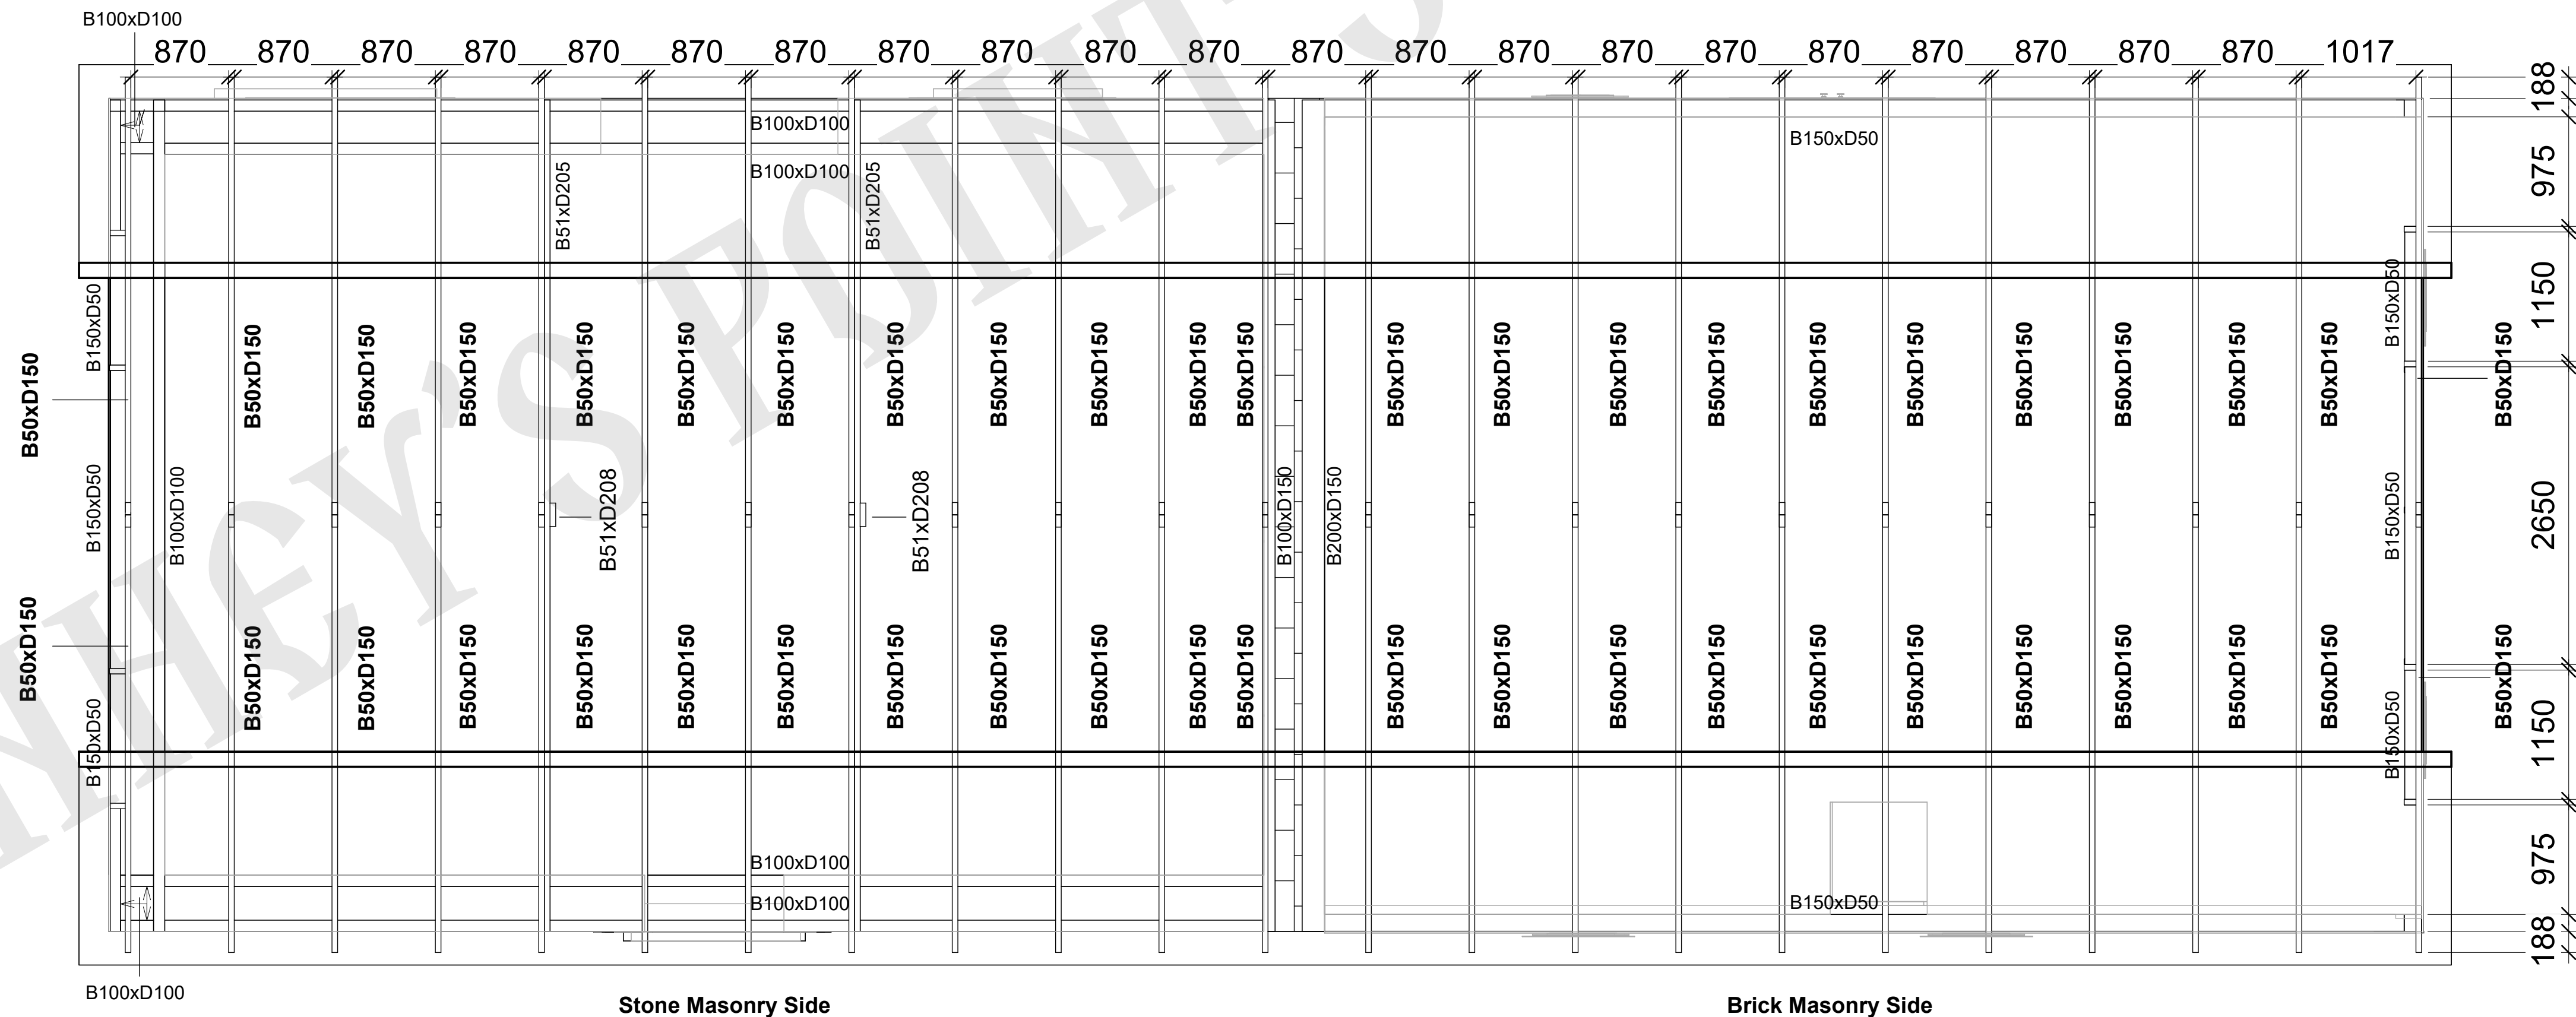

2 Roof Structure
1:40

