




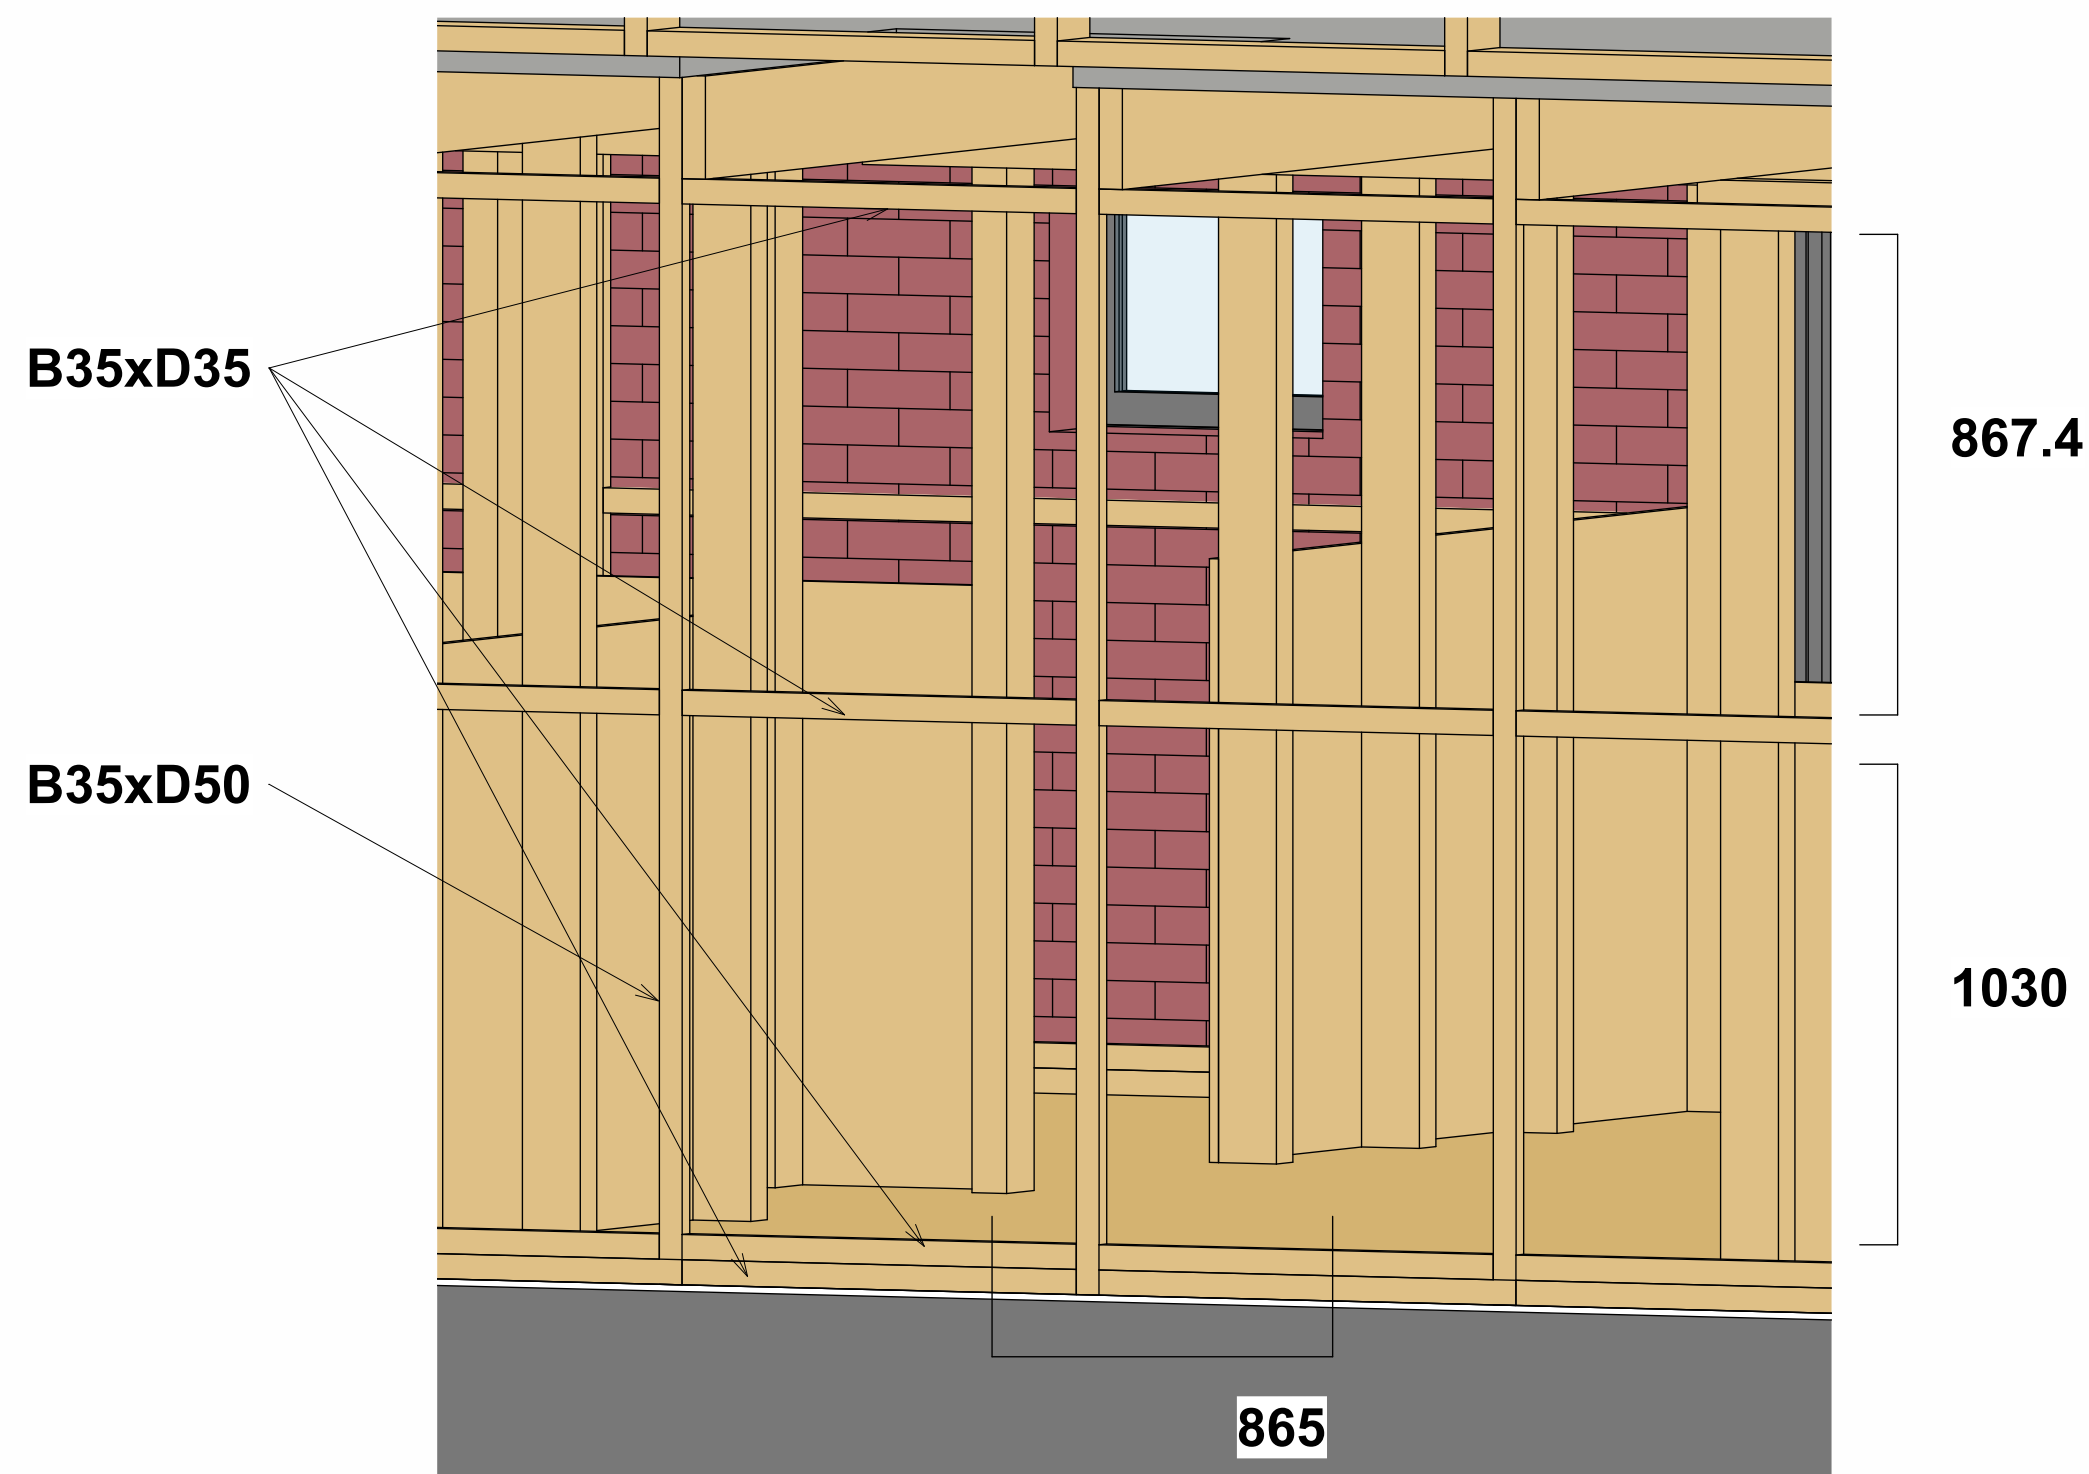

2 LVL 1 Brick Masonry Side - Beam Connections

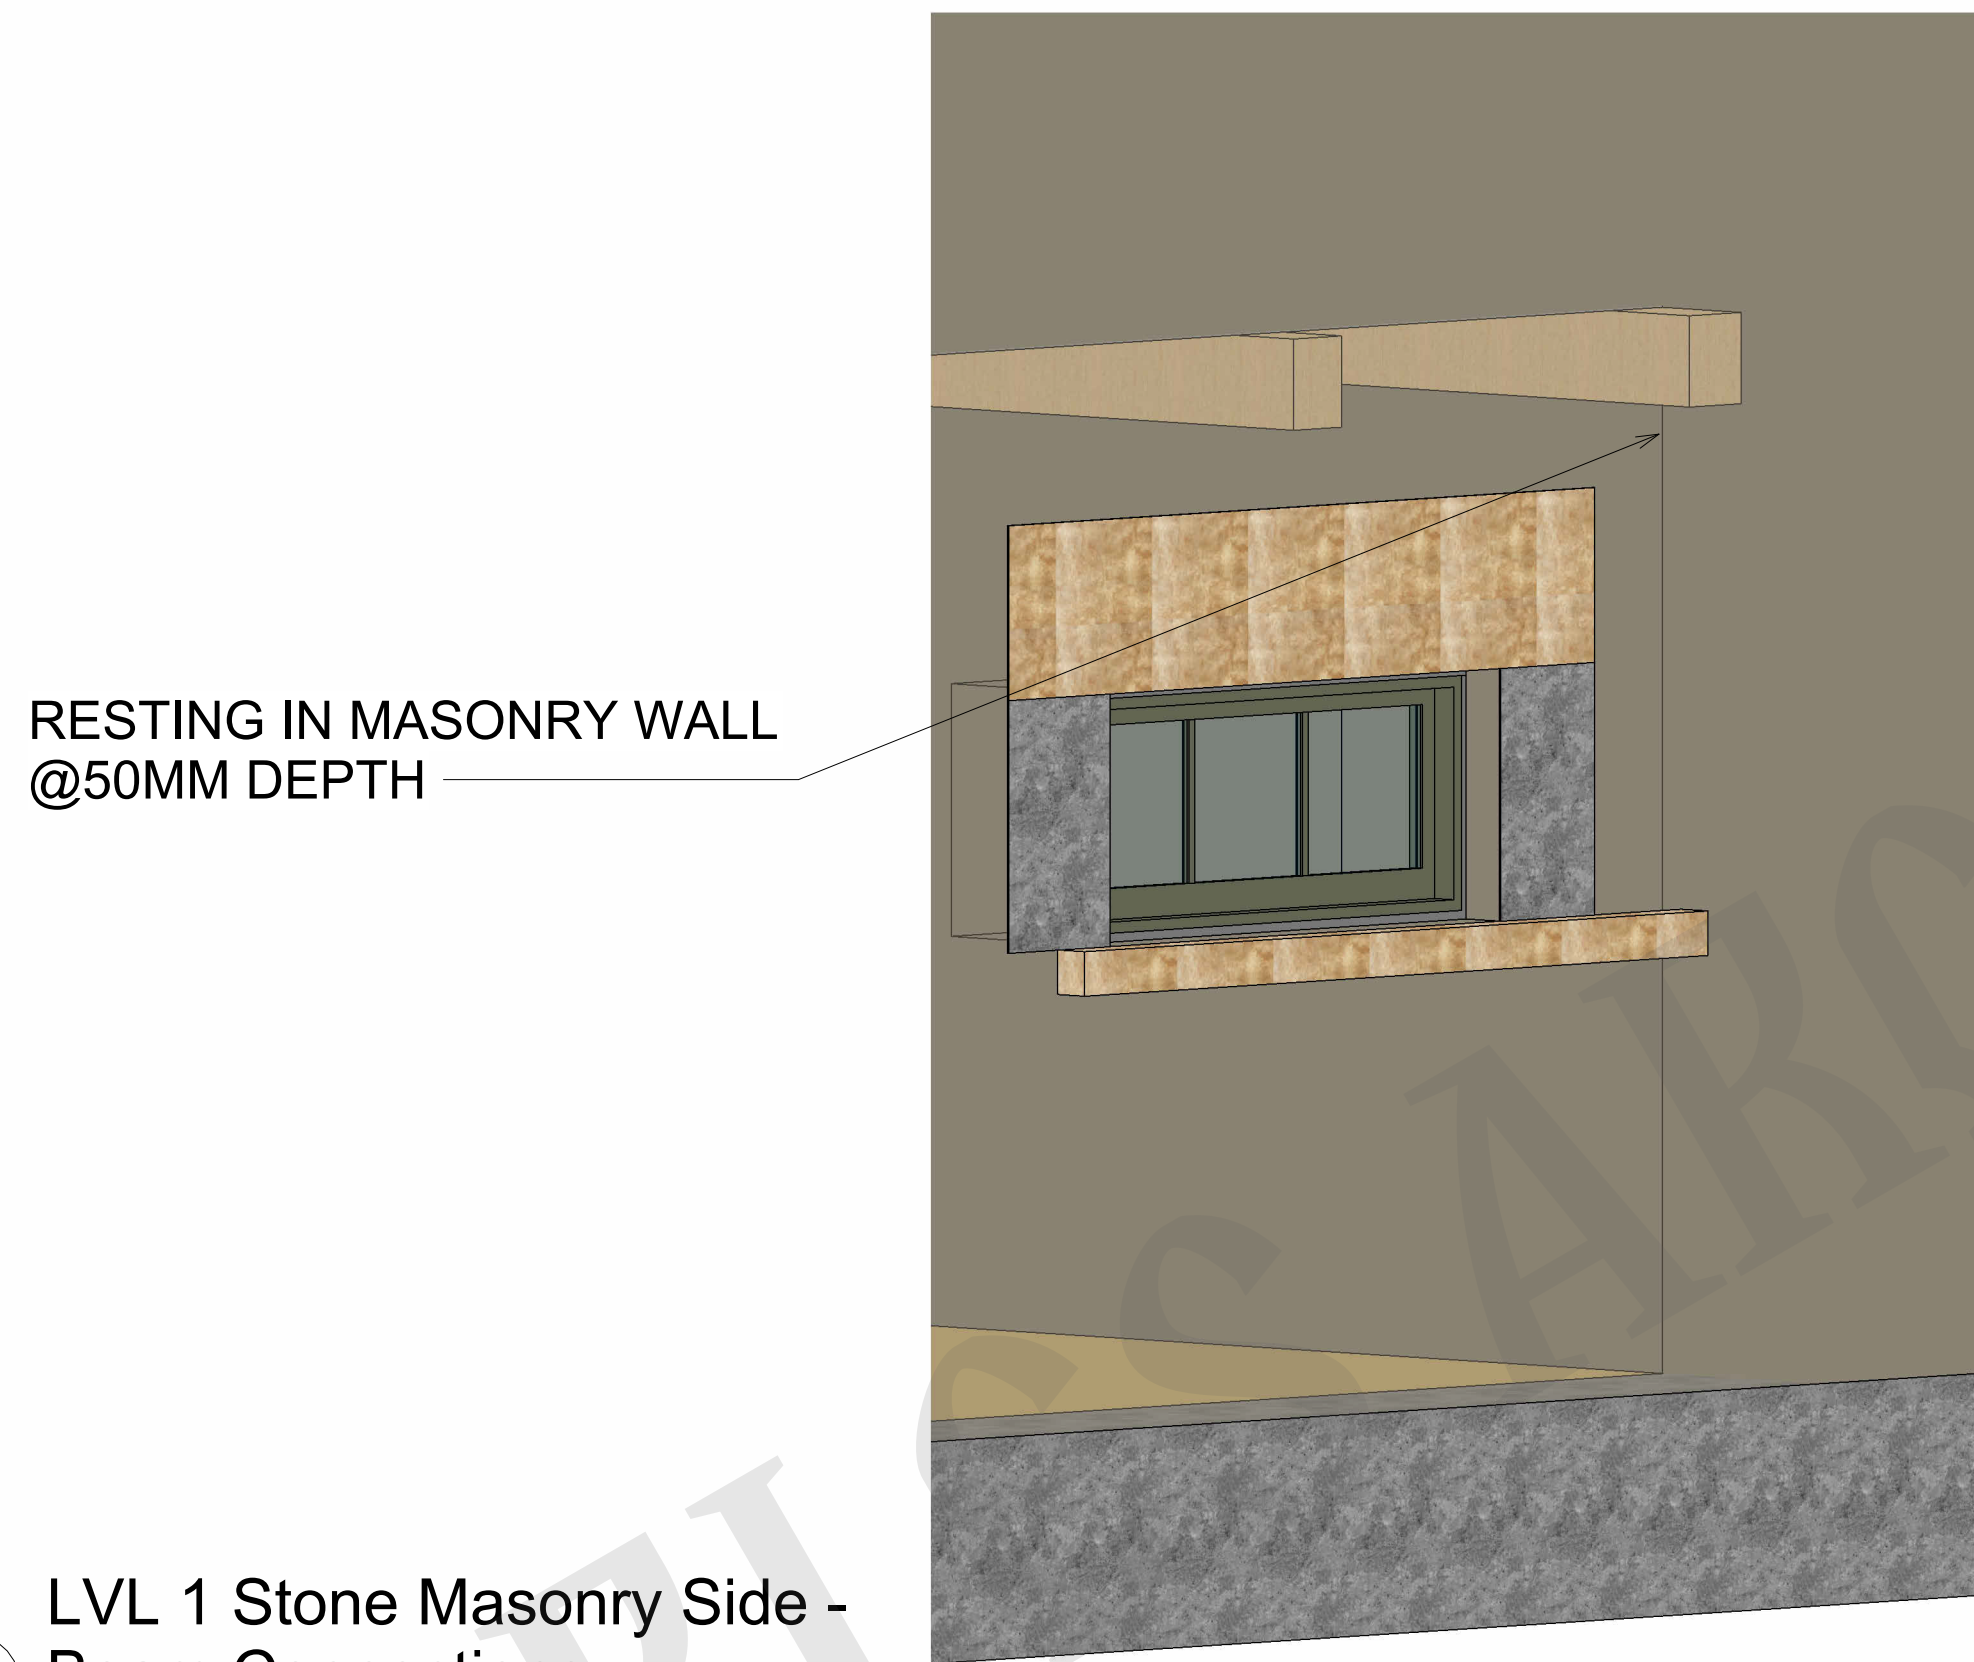

3 LVL 1 Stone Masonry Side - Beam Connections

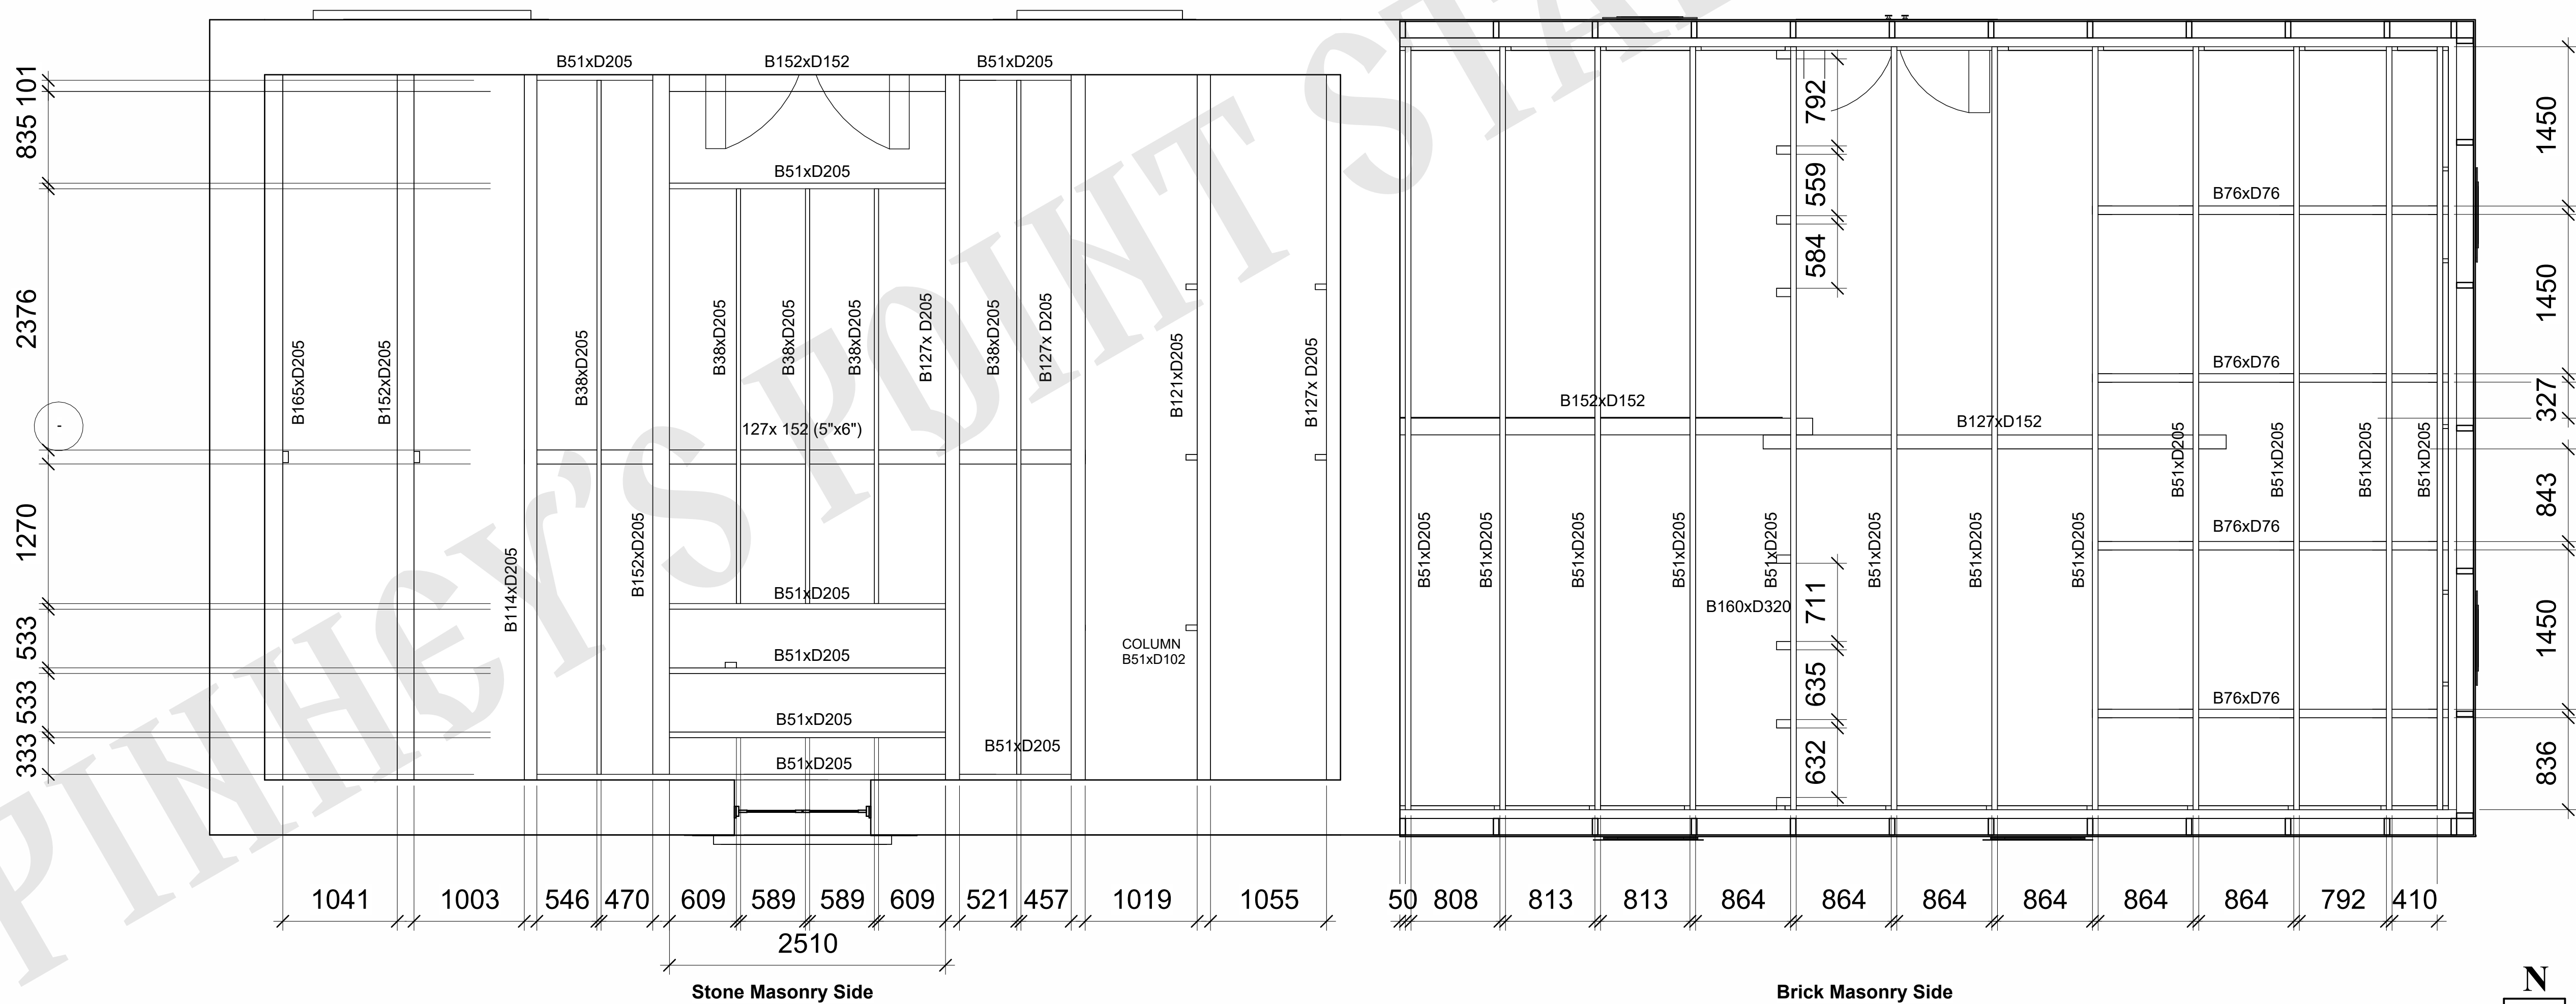

1 LVL 1 Support System
1 : 35



1125 Colonel By Dr,
Ottawa, ON K1S 5B6

J. Vandenberg
M.Eng., P.Eng.

Pinhey's Point
Stables
Rehabilitation
Project

LVL 1 Support
System

Project number G2

Date 2025-12-05

Drawn by DL

Checked by RK

A104

Scale 1 : 35