STATE PROJECT NUMBER	SHEET NO
1032 - 4 - 64	2.5
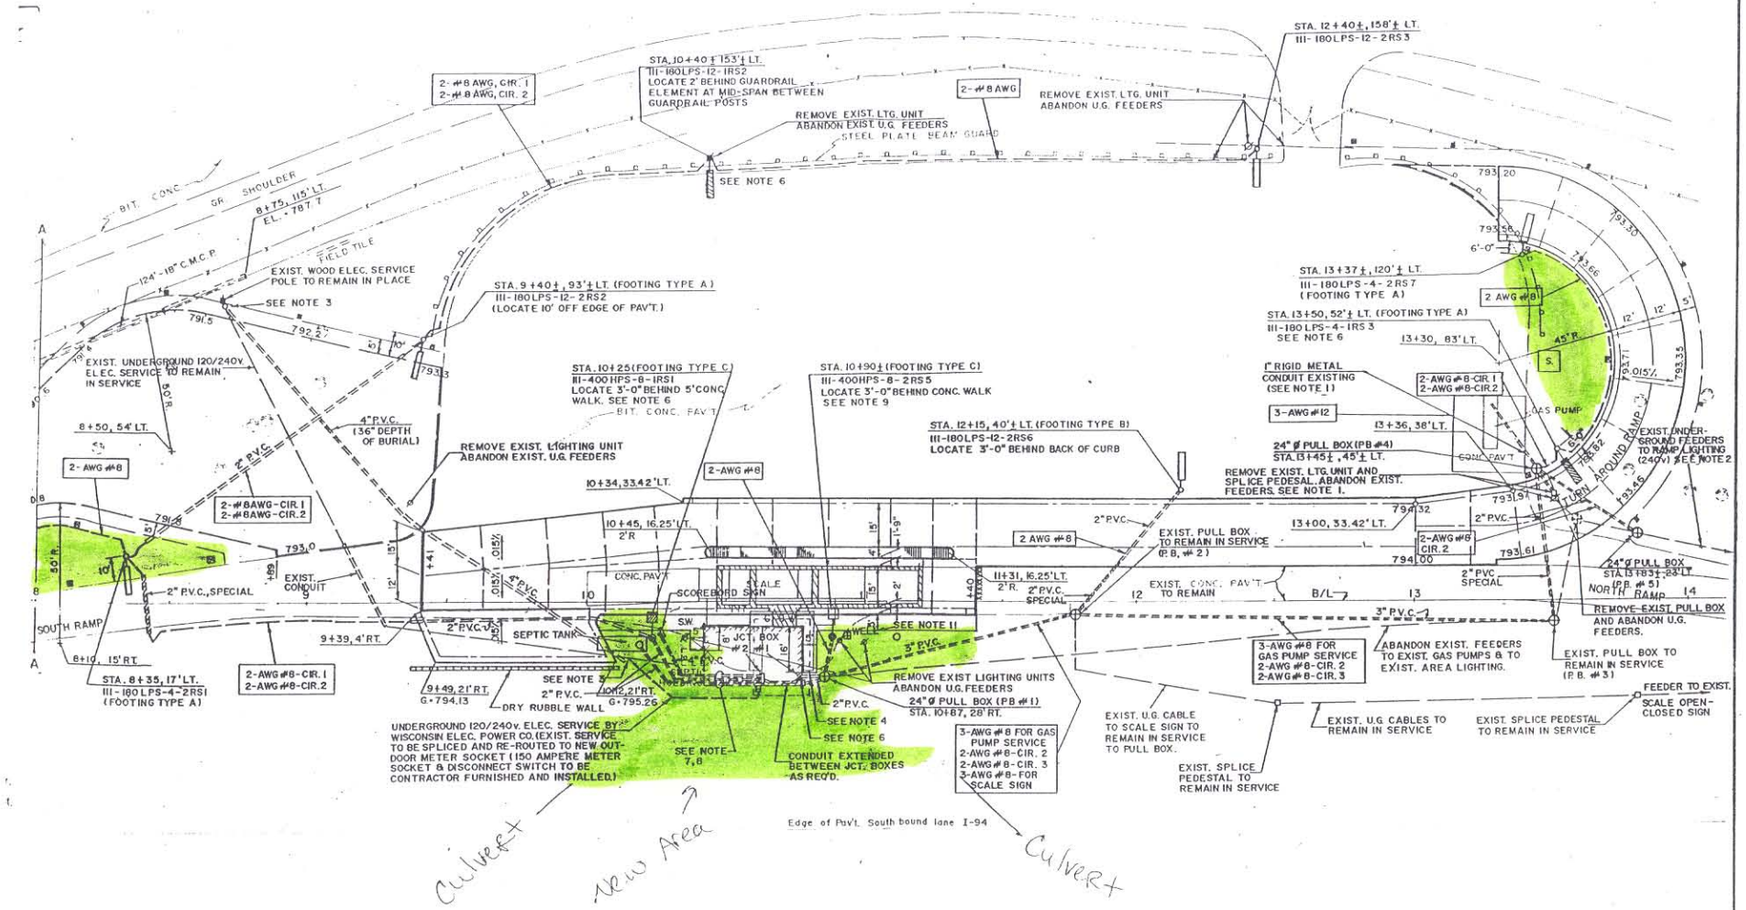
ELECTRICAL - EXTERIOR WORK