Wrightstown

B.P.R. DIVISION	PROJECT	SHEET NUMBER
4	T03-2(52)	6

	ELEV.
0' LT.	689.74
0' RT.	677.33

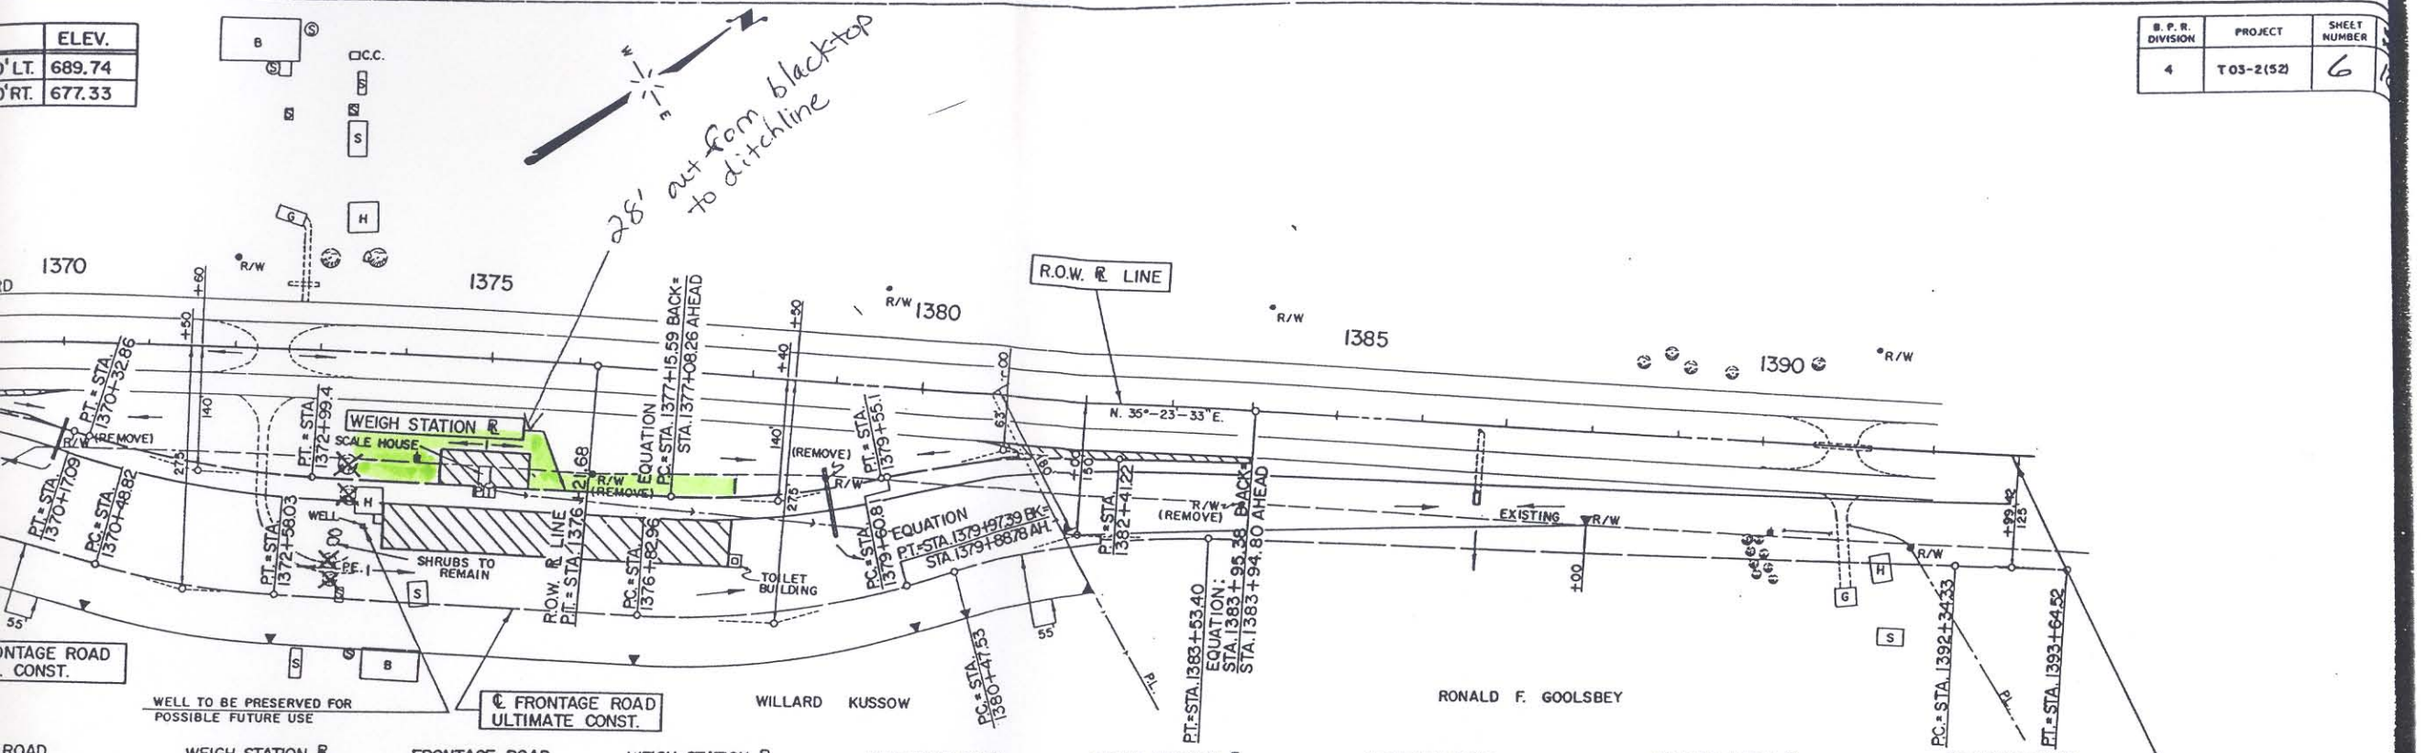

ROAD TES	WEIGH STATION ℄ CURVE NOTES	FRONTAGE ROAD CURVE NOTES	WEIGH STATION ℄ CURVE NOTES	FRONTAGE ROAD CURVE NOTES	WEIGH STATION ℄ CURVE NOTES	FRONTAGE ROAD CURVE NOTES	WEIGH STATION ℄ CURVE NOTES	FRONTAGE ROAD CURVE NOTES
6+48.70	P.I. = 1368+50.00	P.I. = 1371+53.84	P.I. = 1371+66.73	P.I. = 1378+41.61	P.I. = 1378+32.49	P.I. = 1382+01.78	P.I. = 1381+02.03	P.I. = 1392+99.43
-43'-09"	L = 196°-49'-51"	L = 167°-26'-51"	L = 166°-40'-23"	L = 161°-08'-03"	L = 163°-57'-20"	L = 198°-21'-07"	L = 196°-49'-29"	L = 181°-18'-07"
-43'-09"	Δ = 16°-49'-51"	Δ = 12°-33'-09"	Δ = 13°-19'-37"	Δ = 18°-51'-57"	Δ = 16°-02'-40"	Δ = 18°-21'-07"	Δ = 16°-49'-29"	Δ = 1°-18'-07"
00'	D = 5°-00'	D = 6°-00'	D = 5°-00'	D = 6°-00'	D = 6°-00'	D = 6°-30'	D = 6°-00'	D = 1°-00'
85'	T = 169.53'	T = 105.02'	T = 133.87'	T = 158.65'	T = 124.23'	T = 154.25'	T = 141.22'	T = 65.10'
38'	L = 336.62'	L = 209.21'	L = 266.54'	L = 314.43'	L = 246.84'	L = 305.87'	L = 280.41'	L = 130.19'
92' ARC	R = 1,145.92' ARC	R = 954.93' ARC	R = 1,145.92' ARC	R = 954.93' ARC	R = 909.46' ARC	R = 954.93' ARC	R = 954.93' ARC	R = 5,729.58' ARC
40 FT./FT.	S.E. = 0.020 FT./FT.	S.E. = 0.076 FT./FT.	S.E. = NONE	S.E. = 0.076 FT./FT.	S.E. = NONE	S.E. = 0.076 FT./FT.	S.E. = 0.020 FT./FT.	S.E. = 0.018 FT./FT.

STA. 1392+90.64 END
PROJECT T03-2(52)

UNCL. EXC. = 16,387 C.Y.
FILL = 10,885 C.Y.
WASTE = 2,800 C.Y.
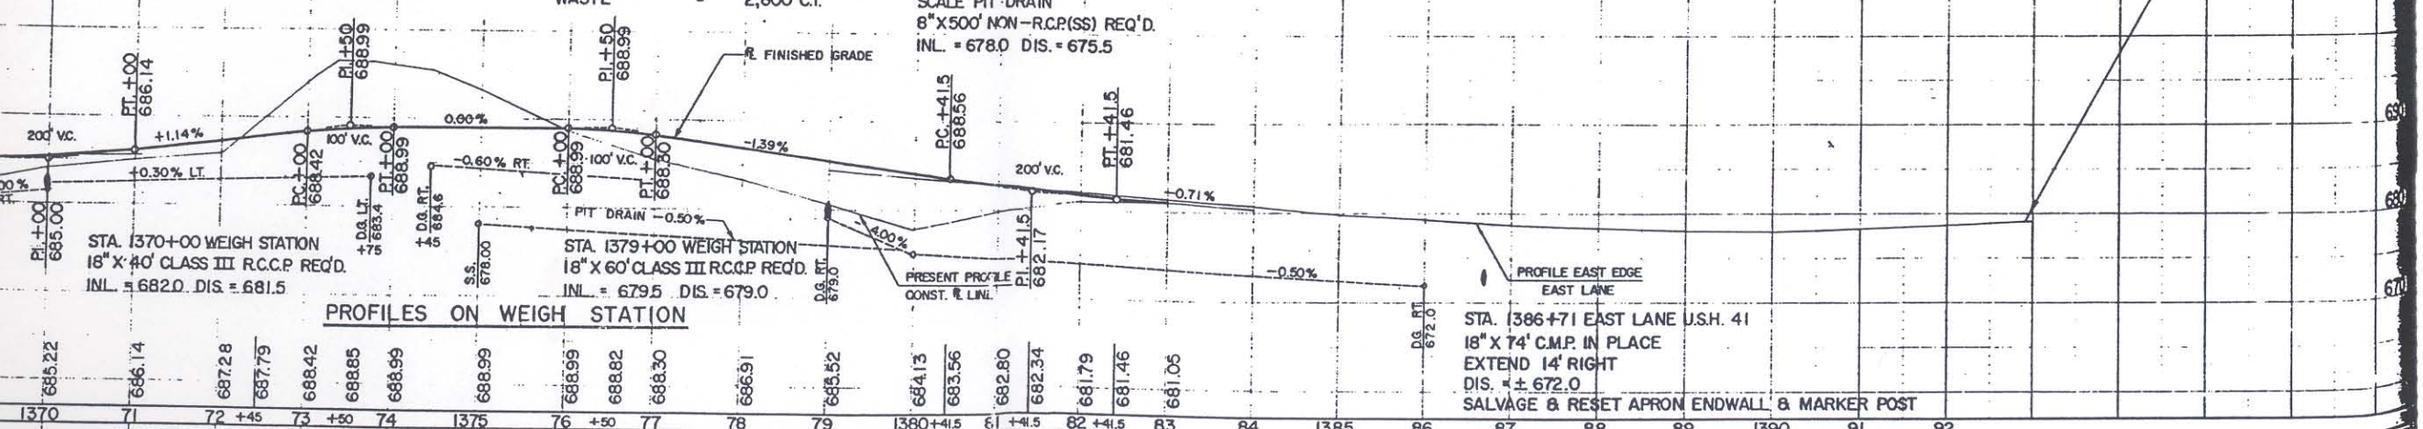
SCALE PIT DRAIN
8" X 500' NON-R.C.P.(SS) REQ'D.
INL. = 678.0 DIS. = 675.5