Addendum No. 1
Questa Citizens Ditch Association
Flume Replacement Project

This Addendum forms a part of the Contract Documents for the Questa Citizens Ditch – Flume Replacement Project and modifies the original Request for Bids (RFB) documents as described below. All other provisions of the original documents shall remain in full force and effect except as specifically amended by this Addendum. The clarifications, revisions, and additional information provided herein shall take precedence over previously issued documents and shall be incorporated into the final Contract Documents.

Item 1 – Clarification of types of rock described in the Construction Plans - Bid Items No. 11 and 12


The Construction Plans call for two types of rock. Their intended uses are as follows:

1. Class B Riprap (Bid Item No. 11): Place on the graded slopes of the east abutment that supports the steel pipe.
2. 6-inch River Rock (Bid Item No. 12): Place as bank protection along the outside bank of the ditch grading.

The two rock types are not interchangeable. Do not substitute one for the other without written approval from the Engineer.

Construction Plan Sheet C1 has been revised to reflect this clarification. The revised Sheet C1 is attached to this Addendum and supersedes the previously issued sheet.

Issued by:
Agua Fria Engineering, LLC
Andrew Strasser, P.E.

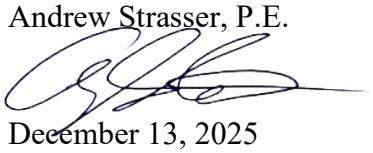


December 13, 2025

Contractor Acknowledgment


By signing below, the Contractor acknowledges receipt of this Addendum and agrees that the changes described herein have been considered in the preparation of the bid.

Contractor Printed Name	Contractor Signature	Date

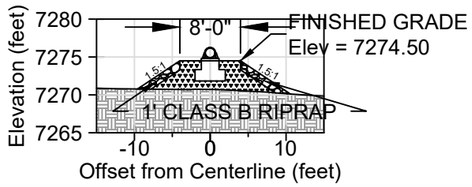


SECTION 2: EAST PIPE ABUTMENT

SCALE: 1" = 20'

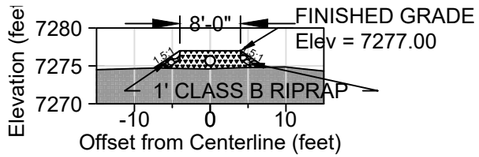


SECTION 1: EAST PIPE ABUTMENT


SCALE: 1" = 20'

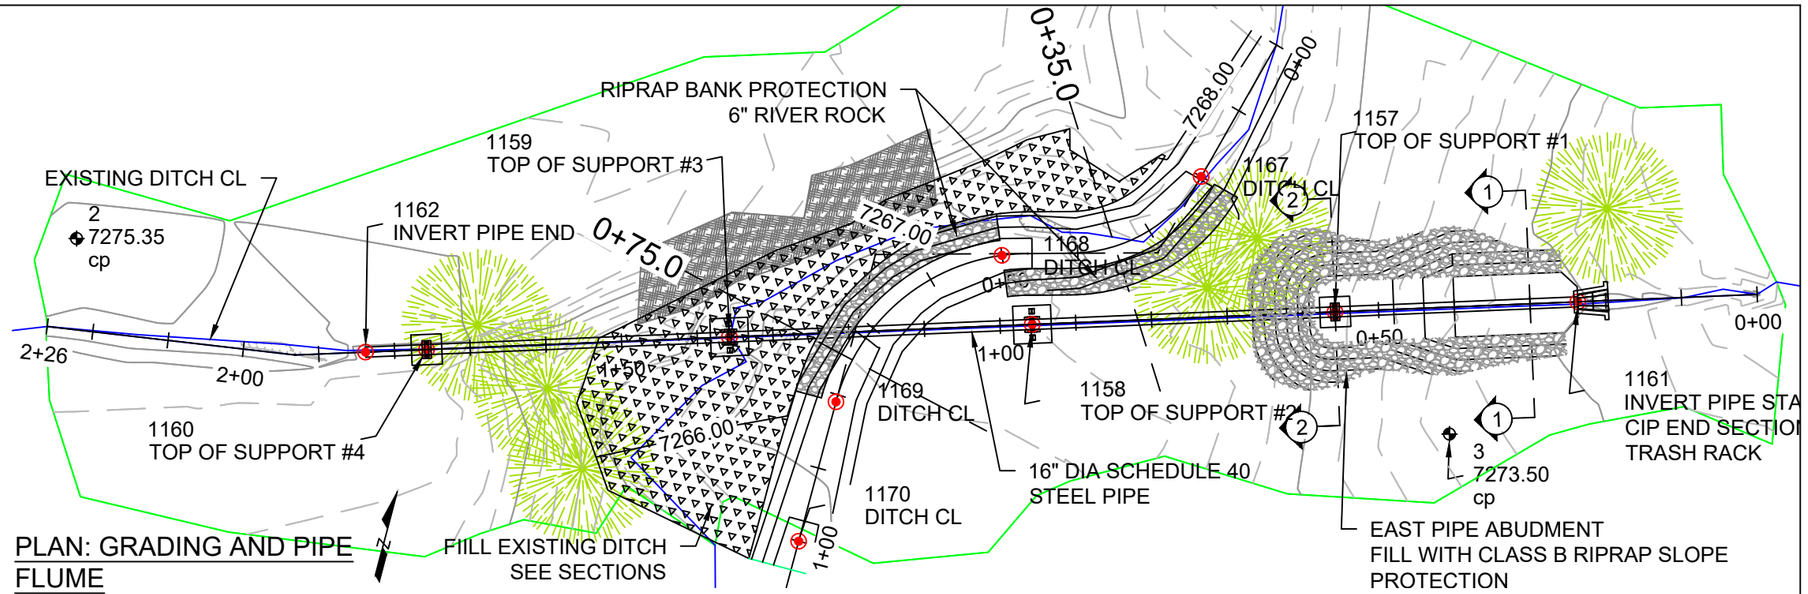

PLAN: GRADING AND PIPE FLUME


SCALE: 1" = 20'

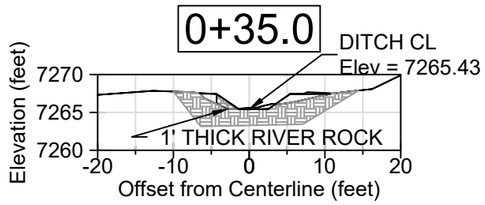

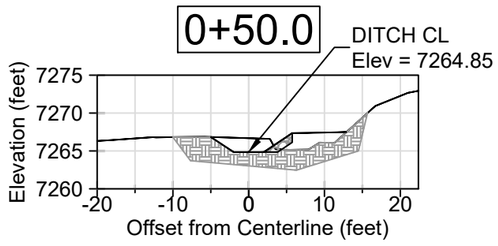


SECTIONS: DITCH GRADING

SCALE: 1" = 20'

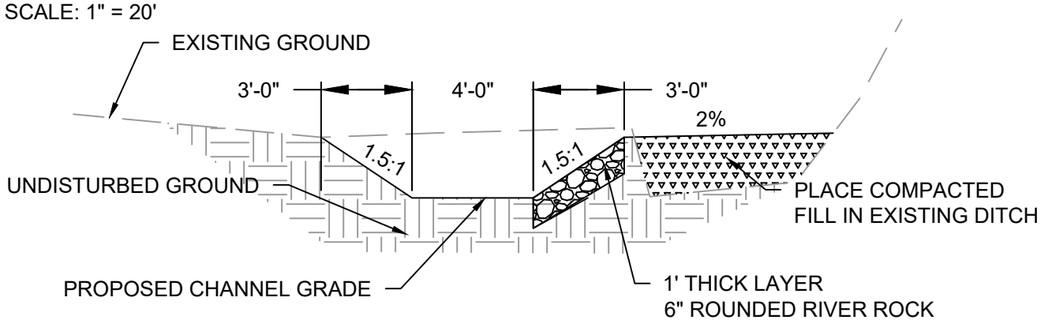

DETAIL: TYPICAL DITCH SECTION

SCALE: 1" = 20'

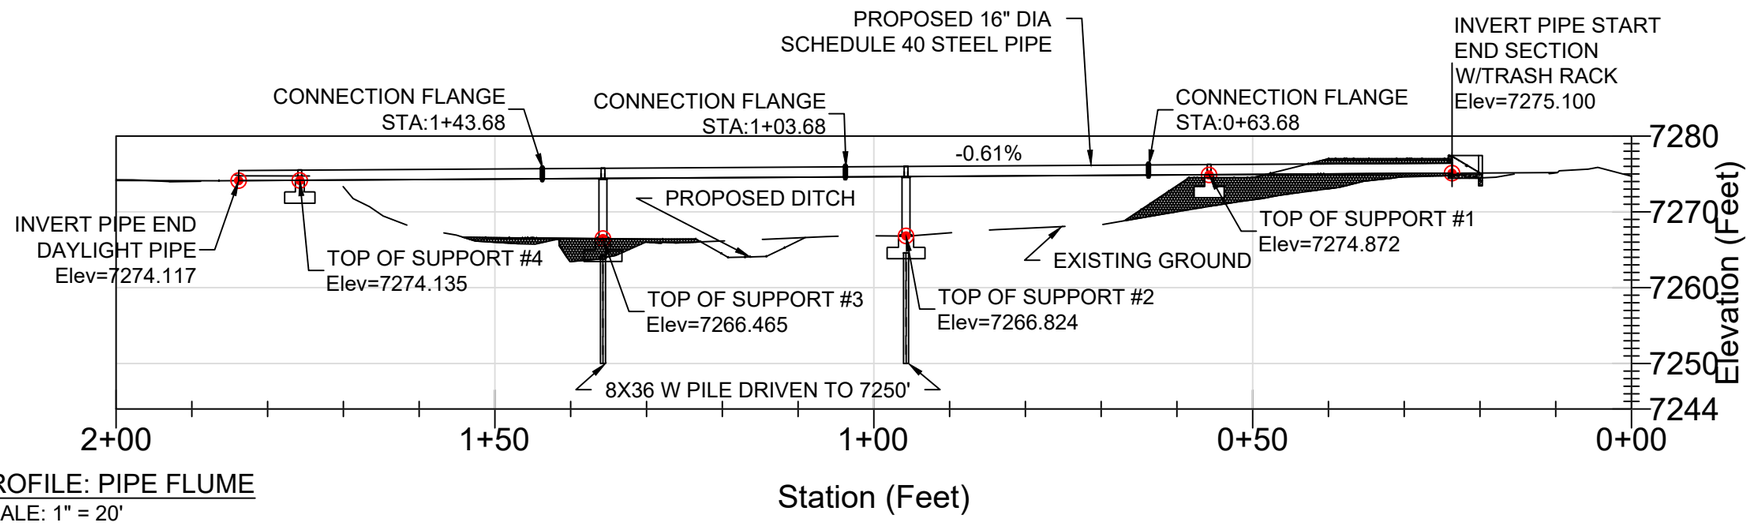

PROFILE: PIPE FLUME

SCALE: 1" = 20'

STAKEOUT POINTS

Point #	Elevation	Northing	Easting	Description
1157	7274.87	2073166.30	1824997.04	TOP OF SUPPORT
1158	7266.82	2073156.37	1824958.29	TOP OF SUPPORT
1159	7266.46	2073146.44	1824919.54	TOP OF SUPPORT
1160	7274.14	2073136.51	1824880.79	TOP OF SUPPORT
1161	7275.10	2073174.26	1825028.11	INVERT PIPE START
1162	7274.12	2073134.50	1824872.97	INVERT PIPE END
1167	7266.02	2073180.08	1824976.05	DITCH CL
1168	7264.85	2073164.45	1824952.49	DITCH CL
1169	7263.64	2073141.00	1824935.08	DITCH CL
1170	7262.89	2073121.98	1824934.08	DITCH CL

ANDREW STRASSER
NEW MEXICO
26807
4/30/26
PROFESSIONAL ENGINEER

AGUA FRIA ENGINEERING LLC
Agua Fria Engineering, LLC.
3937 Agua Fria Street
Santa Fe, NM 87507

PLAN, PROFILE, AND SECTIONS

QUESTA CITIZENS DITCH ASOCIATION
FLUME REPLACEMENT PROJECT
QUESTA, NEW MEXICO

Designed:	Drawn By:	Checked By:	
AMS	AMS	SFS	
Project Number: 350552601	Date: APRIL 30, 2026		Sheet: C1