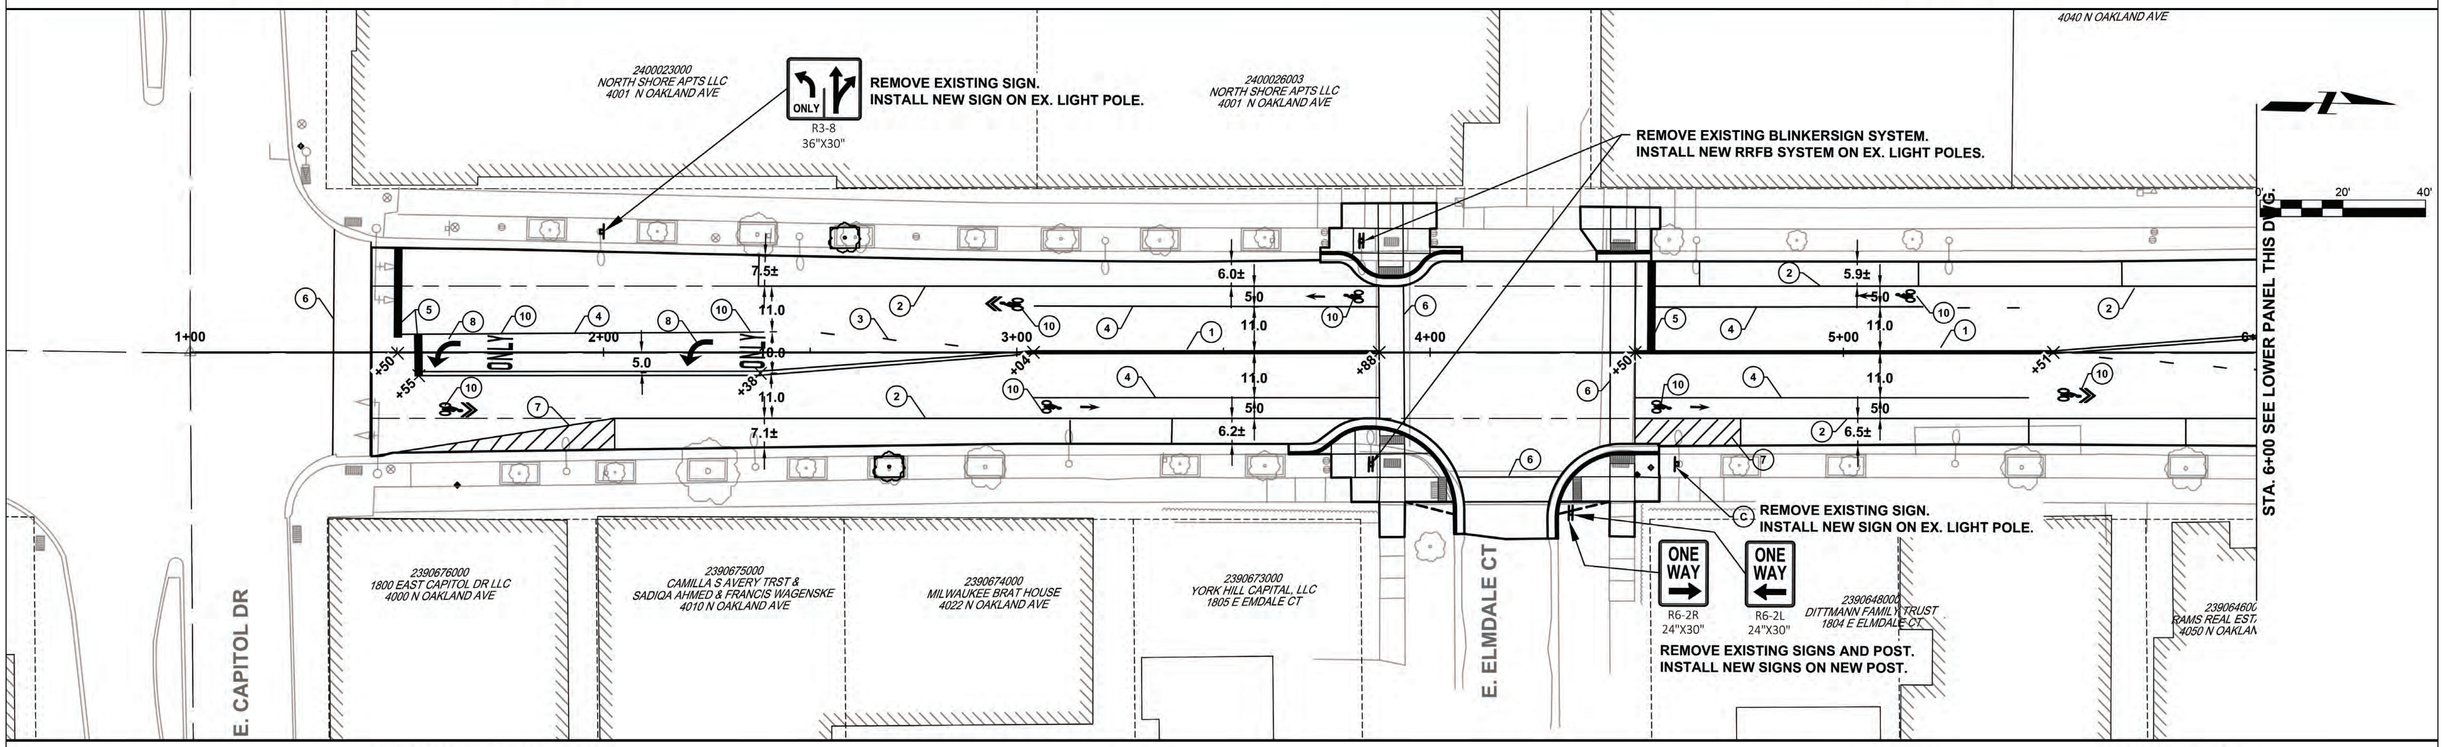

PAVEMENT MARKING LEGEND

1. MARKING LINE EPOXY 4-INCH, DOUBLE YELLOW
2. MARKING LINE EPOXY 4-INCH, WHITE
3. MARKING LINE EPOXY 6-INCH, DOTTED WHITE (3' LINE, 9' GAP)
4. MARKING LINE EPOXY 6-INCH WHITE
5. MARKING STOP LINE EPOXY 18-INCH, WHITE
6. MARKING CROSSWALK EPOXY TRANSVERSE 6-INCH, WHITE
7. MARKING DIAGONAL EPOXY 4-INCH, YELLOW (2' SPACING)
8. MARKING ARROW EPOXY TYPE 2, WHITE
9. MARKING ARROW EPOXY TYPE 3, WHITE
10. MARKING WORD OR SYMBOL EPOXY, WHITE

NOTES:
1. ALL EXISTING SIGNS TO BE REMOVED SHALL BE SALVAGED AND DELIVERED TO THE VILLAGE OF SHOREWOOD.
2. ALL EXISTING SIGNS NOT NOTED IN THE PLANS SHALL REMAIN IN PLACE.

SIGNING LEGEND

A. STOP — R1-1, 30"X30"
B. ALL WAY — R1-3P, 18"X6"
C. SPEED LIMIT 25 — R2-1, 24"X30"
D. STOP — R1-1F, 30"X30"

PAVEMENT MARKING LEGEND
1. MARKING LINE EPOXY 4-INCH, DOUBLE YELLOW
2. MARKING LINE EPOXY 4-INCH, WHITE
3. MARKING LINE EPOXY 6-INCH, DOTTED WHITE (3' LINE, 9' GAP)
4. MARKING LINE EPOXY 6-INCH WHITE
5. MARKING STOP LINE EPOXY 18-INCH, WHITE
6. MARKING CROSSWALK EPOXY TRANSVERSE 6-INCH, WHITE
7. MARKING DIAGONAL EPOXY 4-INCH, YELLOW (2' SPACING)
8. MARKING ARROW EPOXY TYPE 2, WHITE
9. MARKING ARROW EPOXY TYPE 3, WHITE
10. MARKING WORD OR SYMBOL EPOXY, WHITE
NOTES:
1. ALL EXISTING SIGNS TO BE REMOVED SHALL BE SALVAGED AND DELIVERED TO THE VILLAGE OF SHOREWOOD.
2. ALL EXISTING SIGNS NOT NOTED IN THE PLANS SHALL REMAIN IN PLACE.
SIGNING LEGEND
A. STOP — R1-1, 30"X30"
B. ALL WAY — R1-3P, 18"X6"
C. SPEED LIMIT 25 — R2-1, 24"X30"
D. STOP — R1-1F, 30"X30"

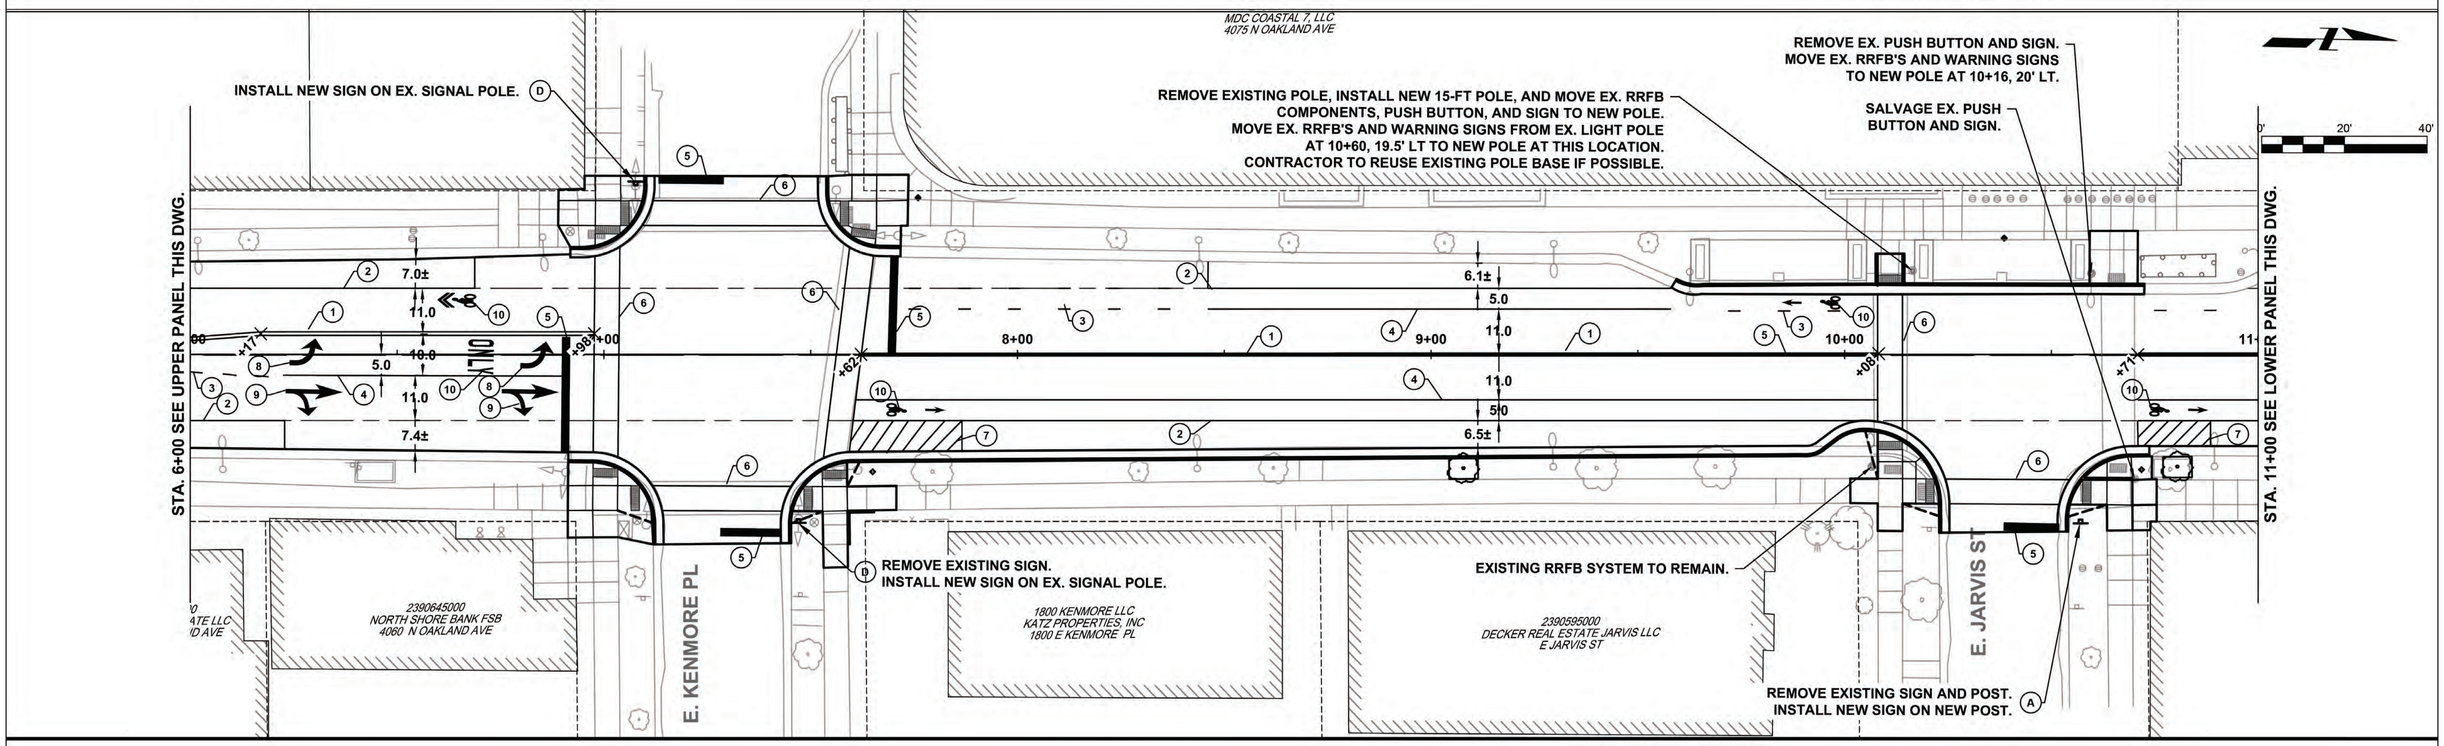

PAVEMENT MARKING LEGEND

1. MARKING LINE EPOXY 4-INCH, DOUBLE YELLOW
2. MARKING LINE EPOXY 4-INCH, WHITE
3. MARKING LINE EPOXY 6-INCH, DOTTED WHITE (3' LINE, 9' GAP)
4. MARKING LINE EPOXY 6-INCH WHITE
5. MARKING STOP LINE EPOXY 18-INCH, WHITE
6. MARKING CROSSWALK EPOXY TRANSVERSE 6-INCH, WHITE
7. MARKING DIAGONAL EPOXY 4-INCH, YELLOW (2' SPACING)
8. MARKING ARROW EPOXY TYPE 2, WHITE
9. MARKING ARROW EPOXY TYPE 3, WHITE
10. MARKING WORD OR SYMBOL EPOXY, WHITE

NOTES:
1. ALL EXISTING SIGNS TO BE REMOVED SHALL BE SALVAGED AND DELIVERED TO THE VILLAGE OF SHOREWOOD.
2. ALL EXISTING SIGNS NOT NOTED IN THE PLANS SHALL REMAIN IN PLACE.

SIGNING LEGEND

A — STOP — R1-1 30"X30"

B — ALL WAY — R1-3P 18"X6"

C — SPEED LIMIT 25 — R2-1 24"X30"

D — STOP — R1-1F 30"X30"

PAVEMENT MARKING LEGEND
1. MARKING LINE EPOXY 4-INCH, DOUBLE YELLOW
2. MARKING LINE EPOXY 4-INCH, WHITE
3. MARKING LINE EPOXY 6-INCH, DOTTED WHITE (3', LINE, 9', GAP)
4. MARKING LINE EPOXY 6-INCH WHITE
5. MARKING STOP LINE EPOXY 18-INCH, WHITE
6. MARKING CROSSWALK EPOXY TRANSVERSE 6-INCH, WHITE
7. MARKING DIAGONAL EPOXY 4-INCH, YELLOW (2' SPACING)
8. MARKING ARROW EPOXY TYPE 2, WHITE
9. MARKING ARROW EPOXY TYPE 3, WHITE
10. MARKING WORD OR SYMBOL EPOXY, WHITE
NOTES:
1. ALL EXISTING SIGNS TO BE REMOVED SHALL BE SALVAGED AND DELIVERED TO THE VILLAGE OF SHOREWOOD.
2. ALL EXISTING SIGNS NOT NOTED IN THE PLANS SHALL REMAIN IN PLACE.
SIGNING LEGEND
A STOP R1-1 30"X30"
B ALL WAY R1-3P 18"X6"
C SPEED LIMIT 25 R2-1 24"X30"
D STOP R1-1F 30"X30"

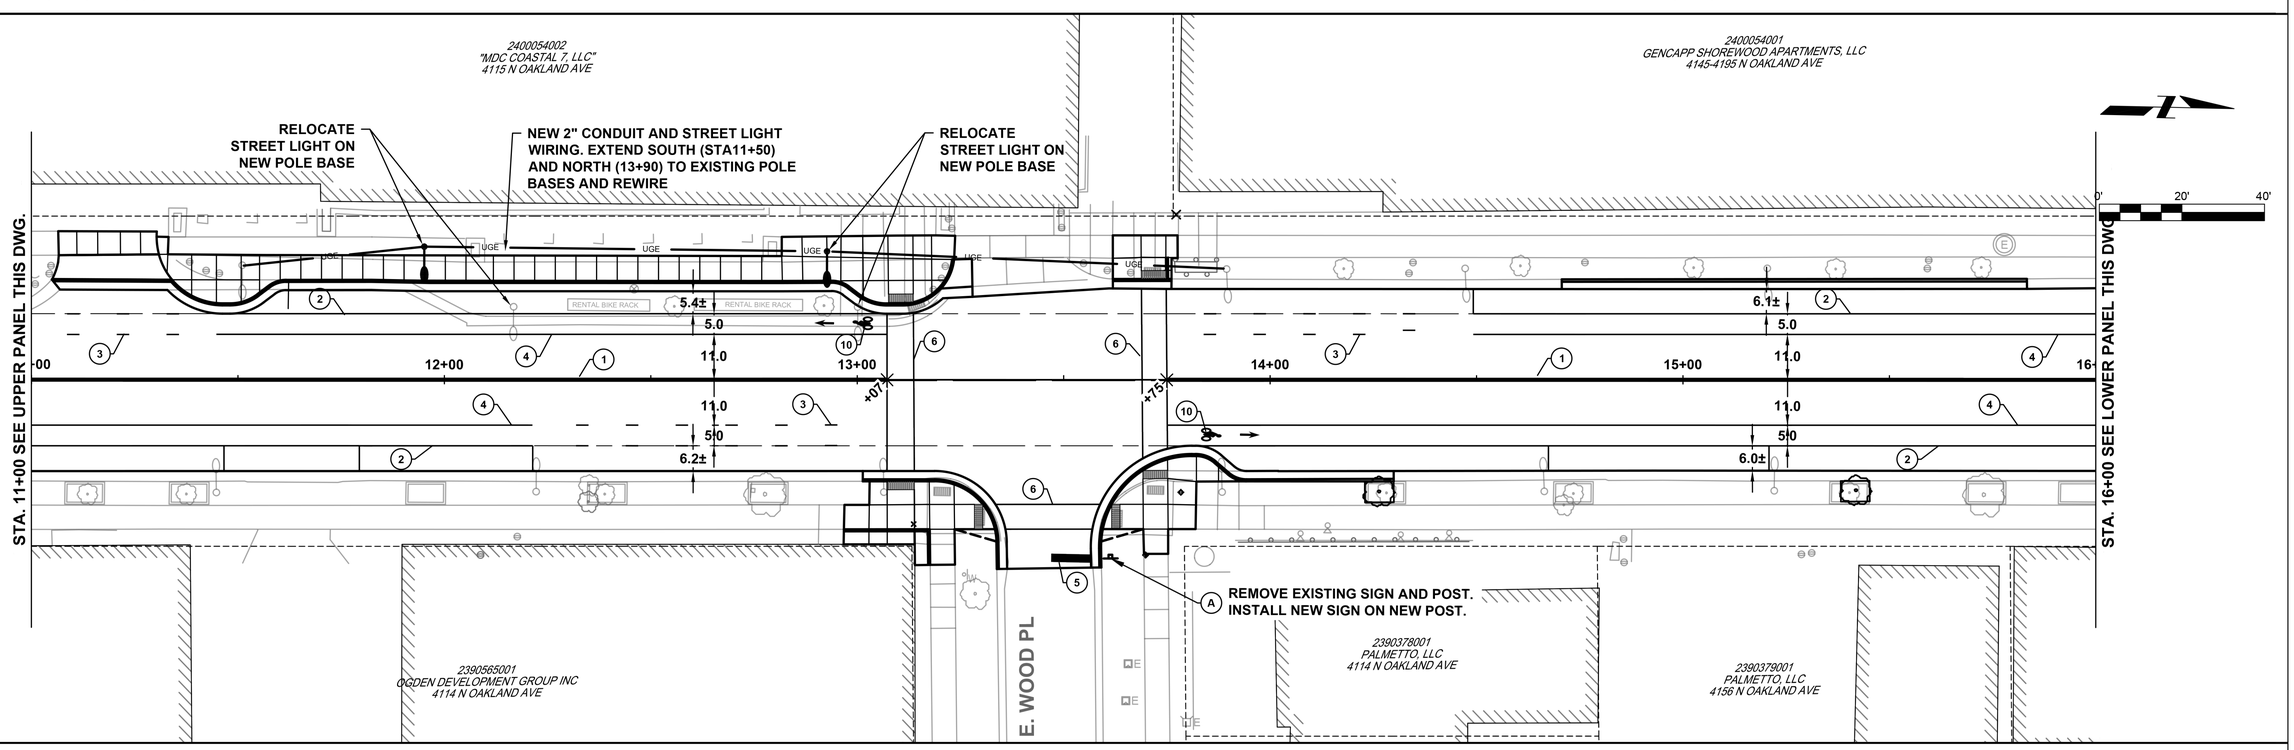

PAVEMENT MARKING LEGEND

1. MARKING LINE EPOXY 4-INCH, DOUBLE YELLOW
2. MARKING LINE EPOXY 4-INCH, WHITE
3. MARKING LINE EPOXY 6-INCH, DOTTED WHITE (3' LINE, 9' GAP)
4. MARKING LINE EPOXY 6-INCH WHITE
5. MARKING STOP LINE EPOXY 18-INCH, WHITE
6. MARKING CROSSWALK EPOXY TRANSVERSE 6-INCH, WHITE
7. MARKING DIAGONAL EPOXY 4-INCH, YELLOW (2' SPACING)
8. MARKING ARROW EPOXY TYPE 2, WHITE
9. MARKING ARROW EPOXY TYPE 3, WHITE
10. MARKING WORD OR SYMBOL EPOXY, WHITE

NOTES:
1. ALL EXISTING SIGNS TO BE REMOVED SHALL BE SALVAGED AND DELIVERED TO THE VILLAGE OF SHOREWOOD.
2. ALL EXISTING SIGNS NOT NOTED IN THE PLANS SHALL REMAIN IN PLACE.

SIGNING LEGEND

A — STOP — R1-1 30"X30"

B — ALL WAY — R1-3P 18"X6"

C — SPEED LIMIT 25 — R2-1 24"X30"

D — STOP — R1-1F 30"X30"

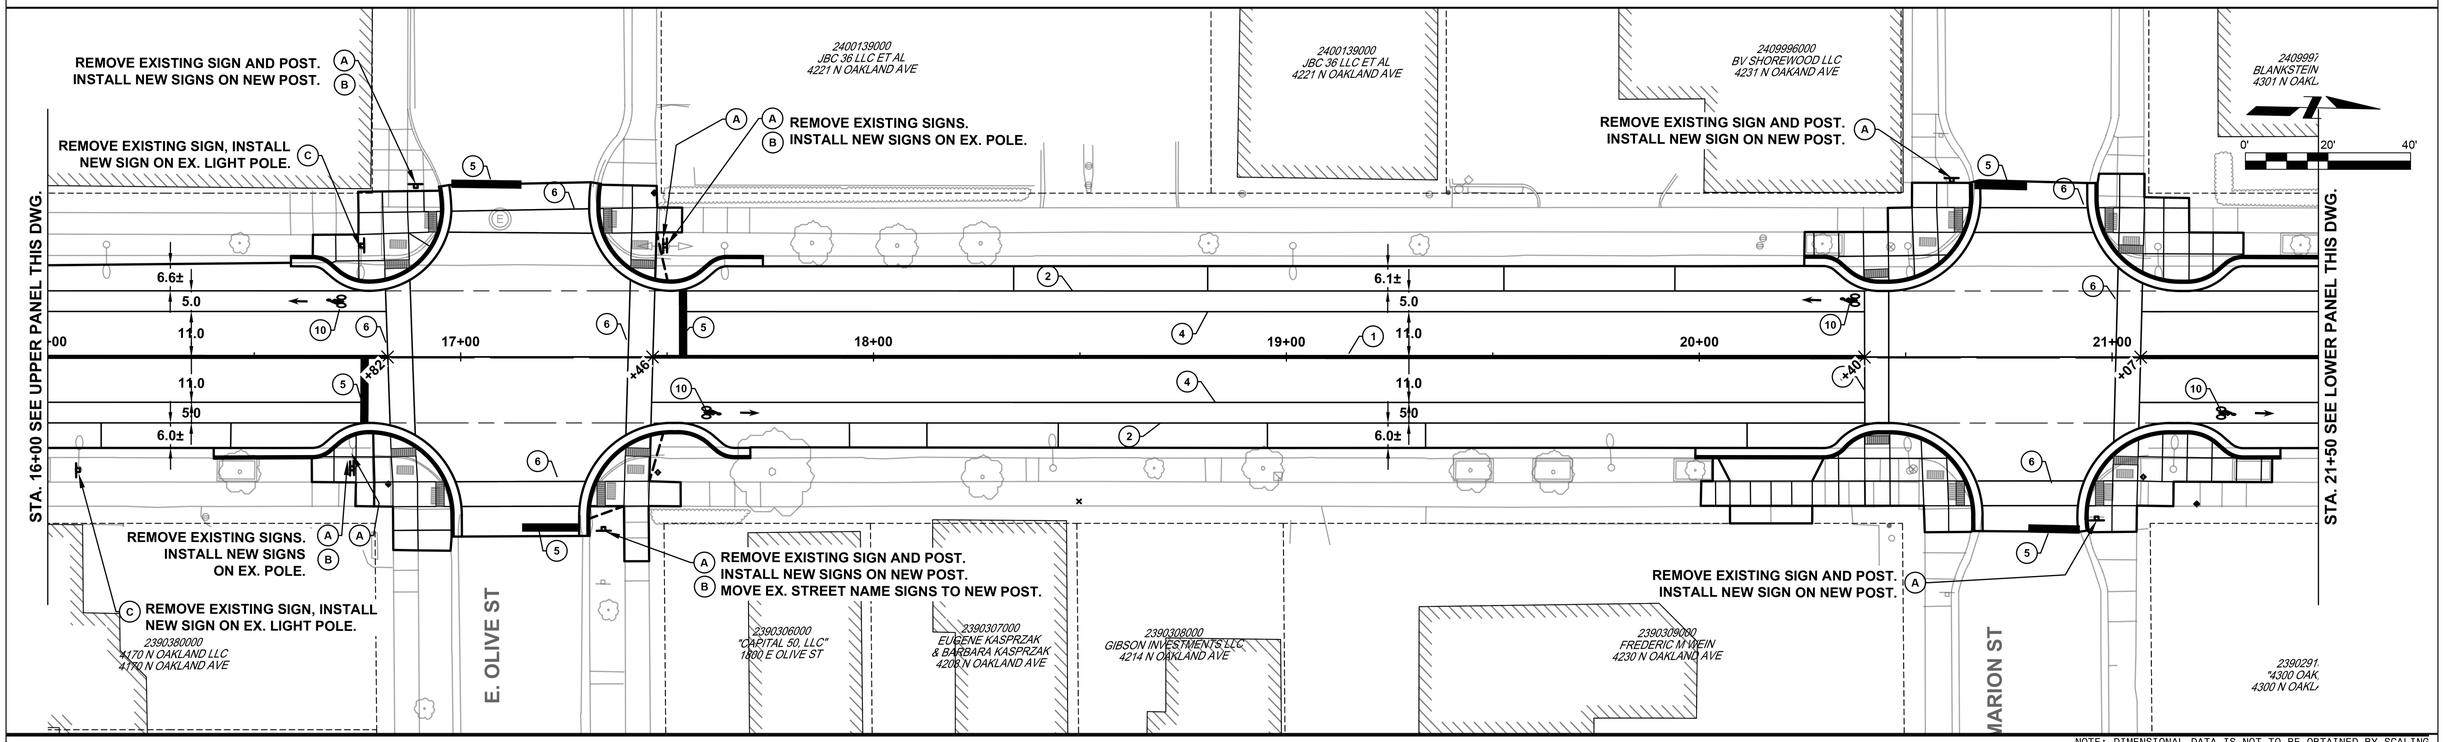

PAVEMENT MARKING LEGEND

1. MARKING LINE EPOXY 4-INCH, DOUBLE YELLOW
2. MARKING LINE EPOXY 4-INCH, WHITE
3. MARKING LINE EPOXY 6-INCH, DOTTED WHITE (3' LINE, 9' GAP)
4. MARKING LINE EPOXY 6-INCH WHITE
5. MARKING STOP LINE EPOXY 18-INCH, WHITE
6. MARKING CROSSWALK EPOXY TRANSVERSE 6-INCH, WHITE
7. MARKING DIAGONAL EPOXY 4-INCH, YELLOW (2' SPACING)
8. MARKING ARROW EPOXY TYPE 2, WHITE
9. MARKING ARROW EPOXY TYPE 3, WHITE
10. MARKING WORD OR SYMBOL EPOXY, WHITE

NOTES:
1. ALL EXISTING SIGNS TO BE REMOVED SHALL BE SALVAGED AND DELIVERED TO THE VILLAGE OF SHOREWOOD.
2. ALL EXISTING SIGNS NOT NOTED IN THE PLANS SHALL REMAIN IN PLACE.

SIGNING LEGEND

A. STOP — R1-1 30"X30"
B. ALL WAY — R1-3P 18"X6"
C. SPEED LIMIT 25 — R2-1 24"X30"
D. STOP — R1-1F 30"X30"

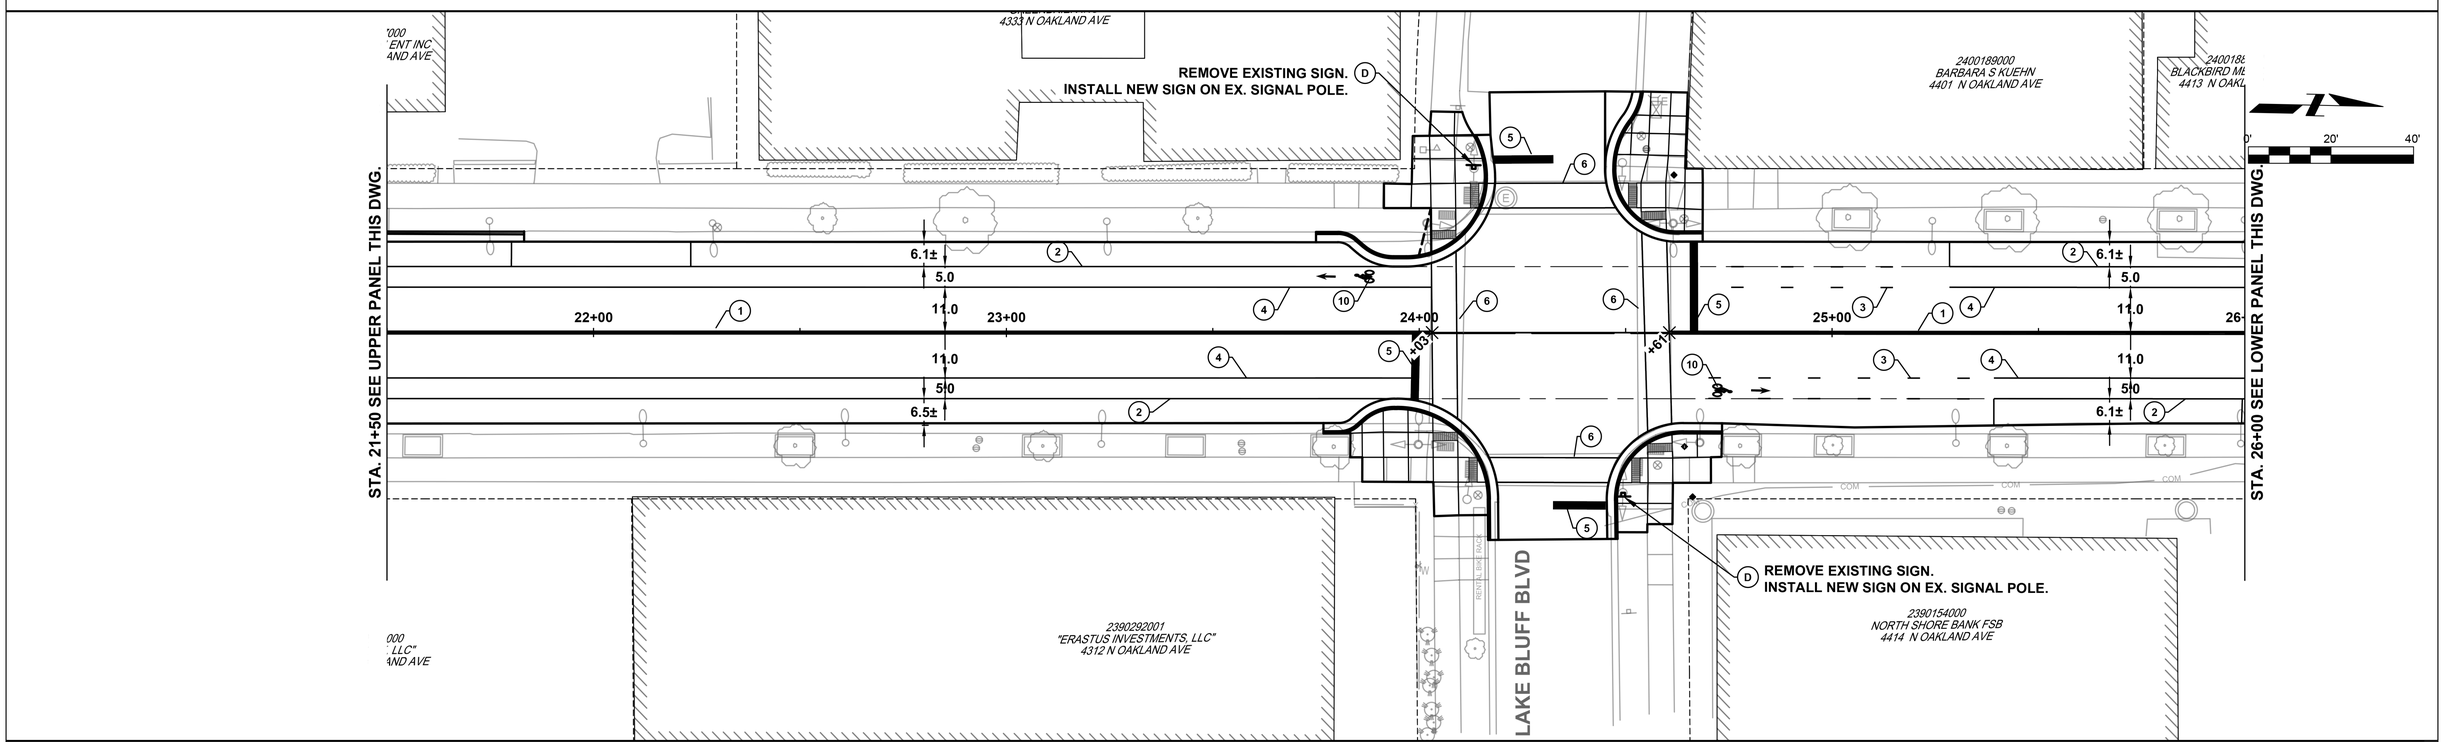

PAVEMENT MARKING LEGEND

1. MARKING LINE EPOXY 4-INCH, DOUBLE YELLOW
2. MARKING LINE EPOXY 4-INCH, WHITE
3. MARKING LINE EPOXY 6-INCH, DOTTED WHITE (3' LINE, 9' GAP)
4. MARKING LINE EPOXY 6-INCH WHITE
5. MARKING STOP LINE EPOXY 18-INCH, WHITE
6. MARKING CROSSWALK EPOXY TRANSVERSE 6-INCH, WHITE
7. MARKING DIAGONAL EPOXY 4-INCH, YELLOW (2' SPACING)
8. MARKING ARROW EPOXY TYPE 2, WHITE
9. MARKING ARROW EPOXY TYPE 3, WHITE
10. MARKING WORD OR SYMBOL EPOXY, WHITE

NOTES:
1. ALL EXISTING SIGNS TO BE REMOVED SHALL BE SALVAGED AND DELIVERED TO THE VILLAGE OF SHOREWOOD.
2. ALL EXISTING SIGNS NOT NOTED IN THE PLANS SHALL REMAIN IN PLACE.

SIGNING LEGEND

A — STOP — R1-1 30"X30"

B — ALL WAY — R1-3P 18"X6"

C — SPEED LIMIT 25 — R2-1 24"X30"

D — STOP — R1-1F 30"X30"

PAVEMENT MARKING LEGEND

1. MARKING LINE EPOXY 4-INCH, DOUBLE YELLOW
2. MARKING LINE EPOXY 4-INCH, WHITE
3. MARKING LINE EPOXY 6-INCH, DOTTED WHITE (3' LINE, 9' GAP)
4. MARKING LINE EPOXY 6-INCH WHITE
5. MARKING STOP LINE EPOXY 18-INCH, WHITE
6. MARKING CROSSWALK EPOXY TRANSVERSE 6-INCH, WHITE
7. MARKING DIAGONAL EPOXY 4-INCH, YELLOW (2' SPACING)
8. MARKING ARROW EPOXY TYPE 2, WHITE
9. MARKING ARROW EPOXY TYPE 3, WHITE
10. MARKING WORD OR SYMBOL EPOXY, WHITE

NOTES:
1. ALL EXISTING SIGNS TO BE REMOVED SHALL BE SALVAGED AND DELIVERED TO THE VILLAGE OF SHOREWOOD.
2. ALL EXISTING SIGNS NOT NOTED IN THE PLANS SHALL REMAIN IN PLACE.

SIGNING LEGEND

A — STOP — R1-1 30"X30"

B — ALL WAY — R1-3P 18"X6"

C — SPEED LIMIT 25 — R2-1 24"X30"

D — STOP — R1-1F 30"X30"

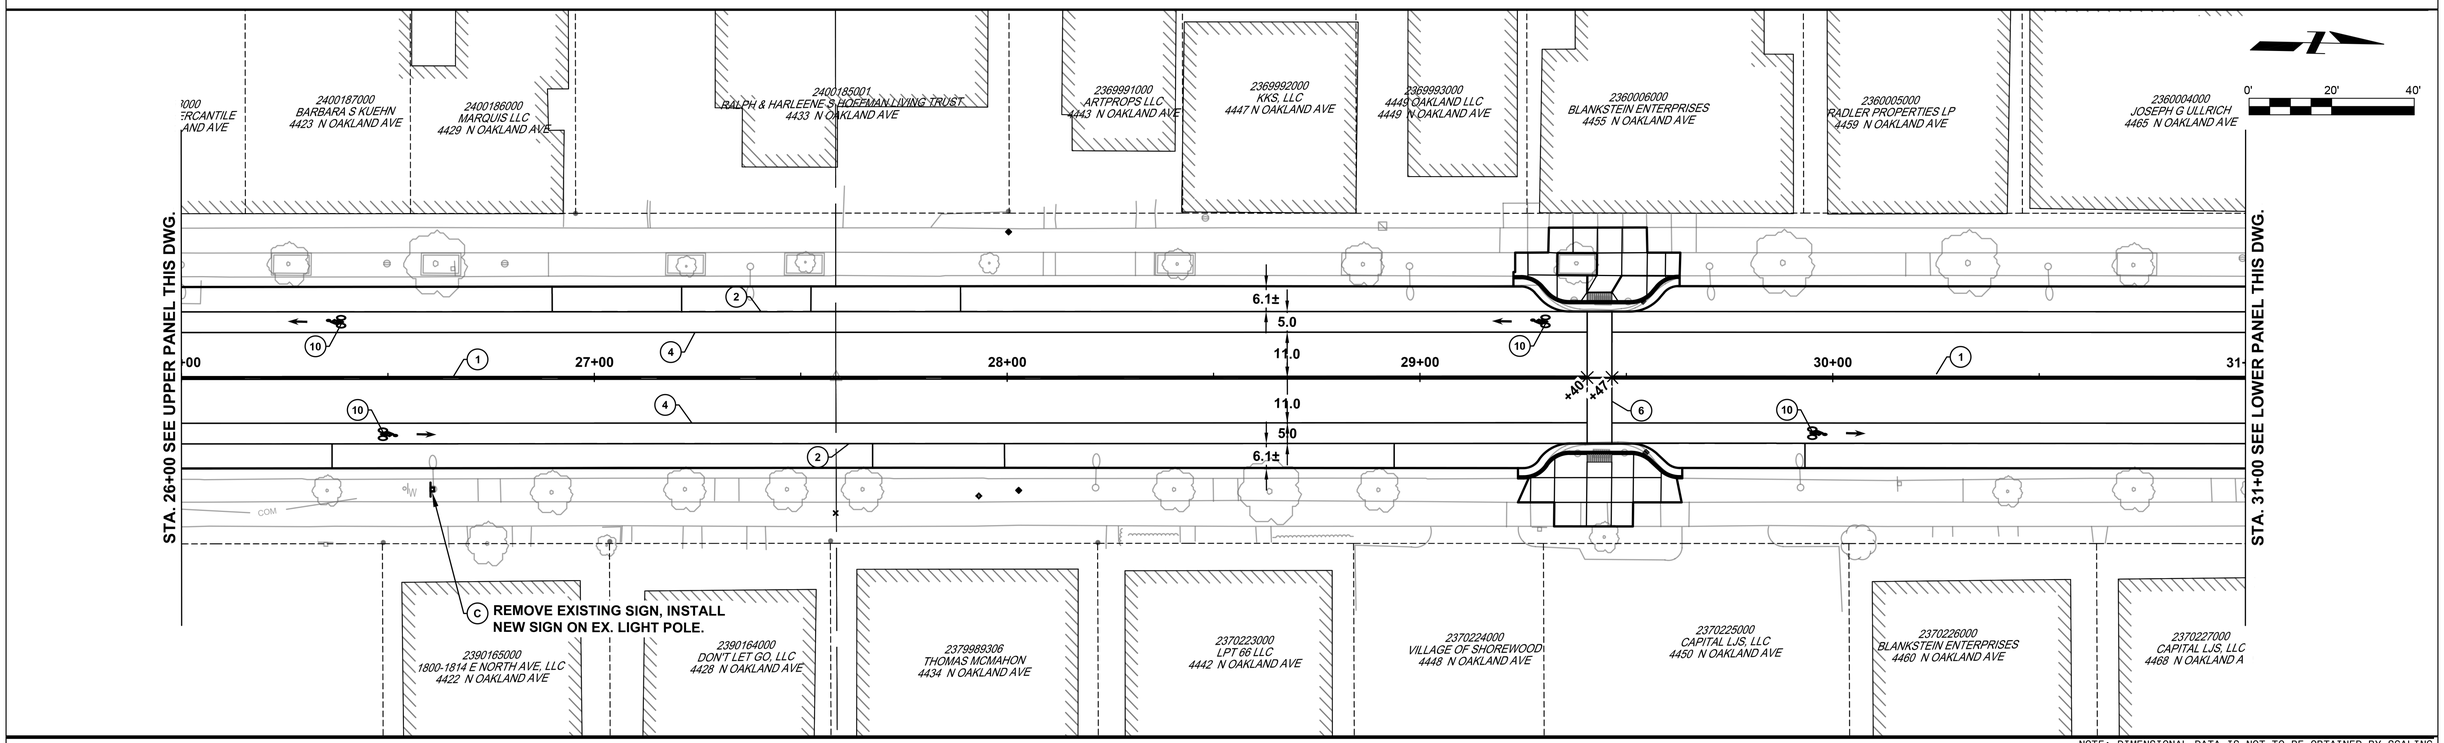

NOTE: DIMENSIONAL DATA IS NOT TO BE OBTAINED BY SCALING

PAVEMENT MARKING LEGEND

1. MARKING LINE EPOXY 4-INCH, DOUBLE YELLOW
2. MARKING LINE EPOXY 4-INCH, WHITE
3. MARKING LINE EPOXY 6-INCH, DOTTED WHITE (3' LINE, 9' GAP)
4. MARKING LINE EPOXY 6-INCH WHITE
5. MARKING STOP LINE EPOXY 18-INCH, WHITE
6. MARKING CROSSWALK EPOXY TRANSVERSE 6-INCH, WHITE
7. MARKING DIAGONAL EPOXY 4-INCH, YELLOW (2' SPACING)
8. MARKING ARROW EPOXY TYPE 2, WHITE
9. MARKING ARROW EPOXY TYPE 3, WHITE
10. MARKING WORD OR SYMBOL EPOXY, WHITE

NOTES:

1. **ALL EXISTING SIGNS TO BE REMOVED SHALL BE SALVAGED AND DELIVERED TO THE VILLAGE OF SHOREWOOD.**
2. **ALL EXISTING SIGNS NOT NOTED IN THE PLANS SHALL REMAIN IN PLACE.**

SIGNING LEGEND

A — STOP — R1-1 30"X30"

B — ALL WAY — R1-3P 18"X6"

C — SPEED LIMIT 25 — R2-1 24"X30"

D — STOP — R1-1F 30"X30"

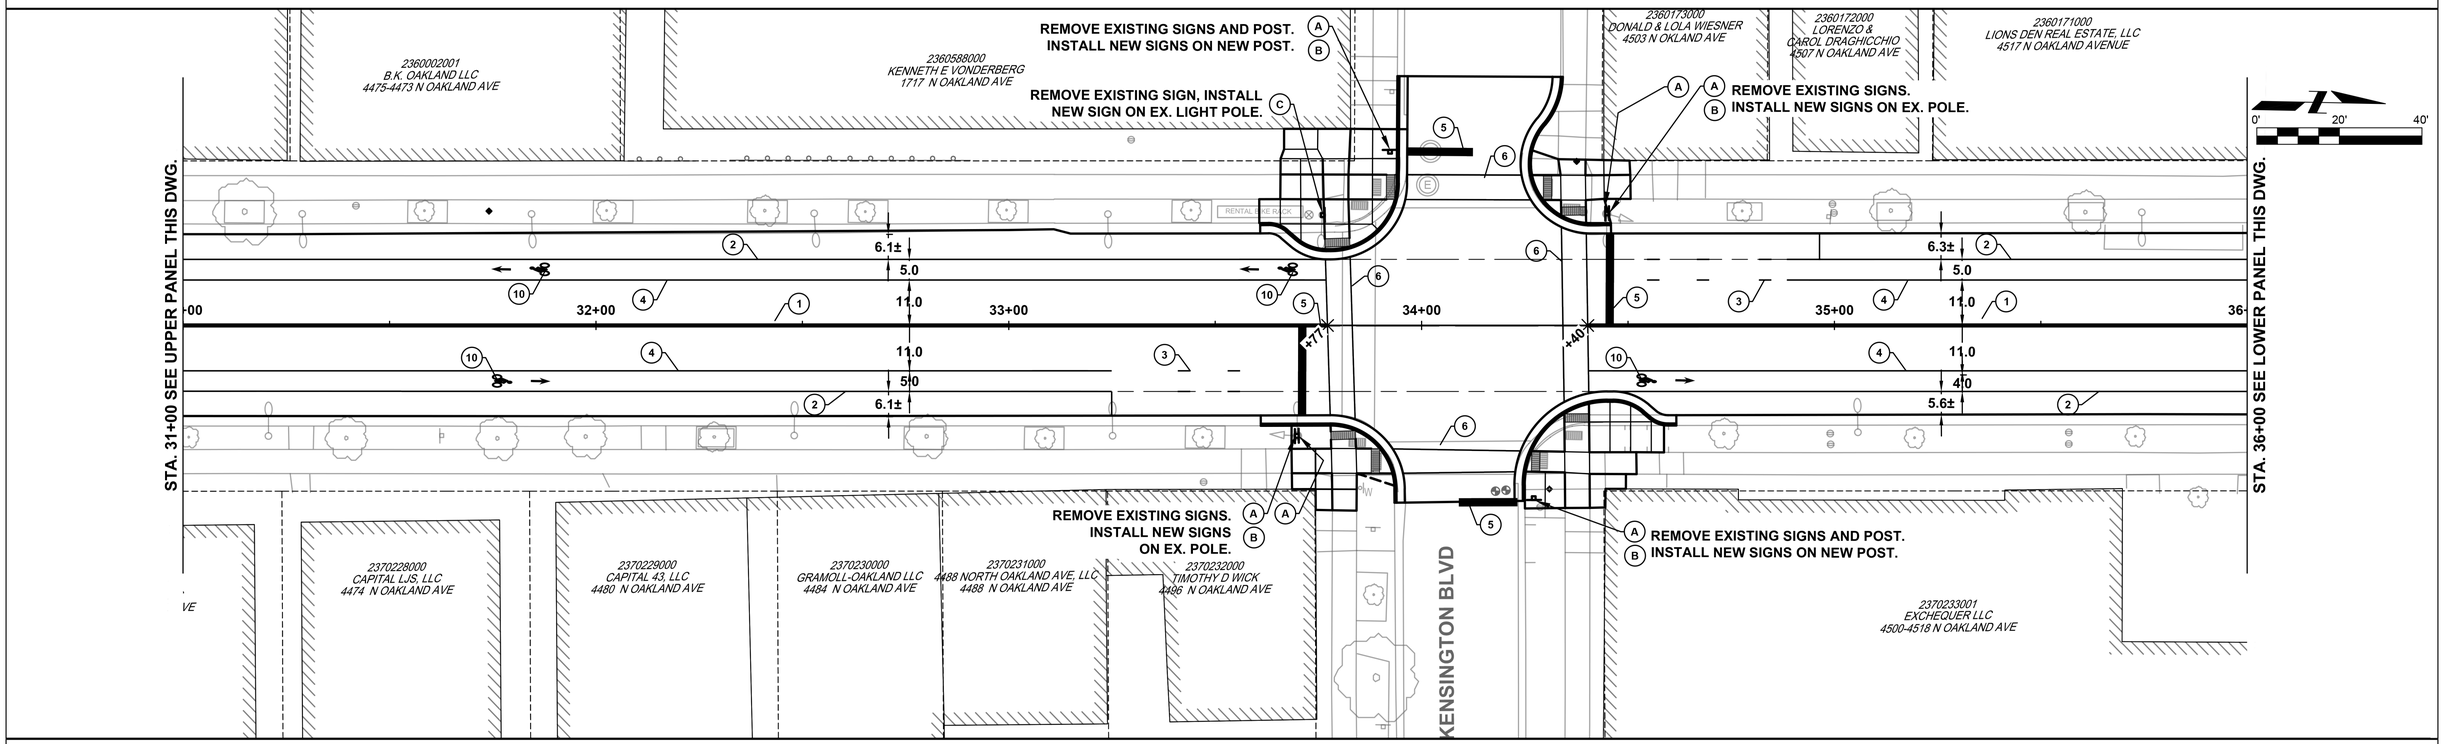

PAVEMENT MARKING LEGEND

1. MARKING LINE EPOXY 4-INCH, DOUBLE YELLOW
2. MARKING LINE EPOXY 4-INCH, WHITE
3. MARKING LINE EPOXY 6-INCH, DOTTED WHITE (3' LINE, 9' GAP)
4. MARKING LINE EPOXY 6-INCH WHITE
5. MARKING STOP LINE EPOXY 18-INCH, WHITE
6. MARKING CROSSWALK EPOXY TRANSVERSE 6-INCH, WHITE
7. MARKING DIAGONAL EPOXY 4-INCH, YELLOW (2' SPACING)
8. MARKING ARROW EPOXY TYPE 2, WHITE
9. MARKING ARROW EPOXY TYPE 3, WHITE
10. MARKING WORD OR SYMBOL EPOXY, WHITE

NOTES:

1. ALL EXISTING SIGNS TO BE REMOVED SHALL BE SALVAGED AND DELIVERED TO THE VILLAGE OF SHOREWOOD.
2. ALL EXISTING SIGNS NOT NOTED IN THE PLANS SHALL REMAIN IN PLACE.

SIGNING LEGEND

A — STOP — R1-1 30"X30"

B — ALL WAY — R1-3P 18"X6"

C — SPEED LIMIT 25 — R2-1 24"X30"

D — STOP — R1-1F 30"X30"

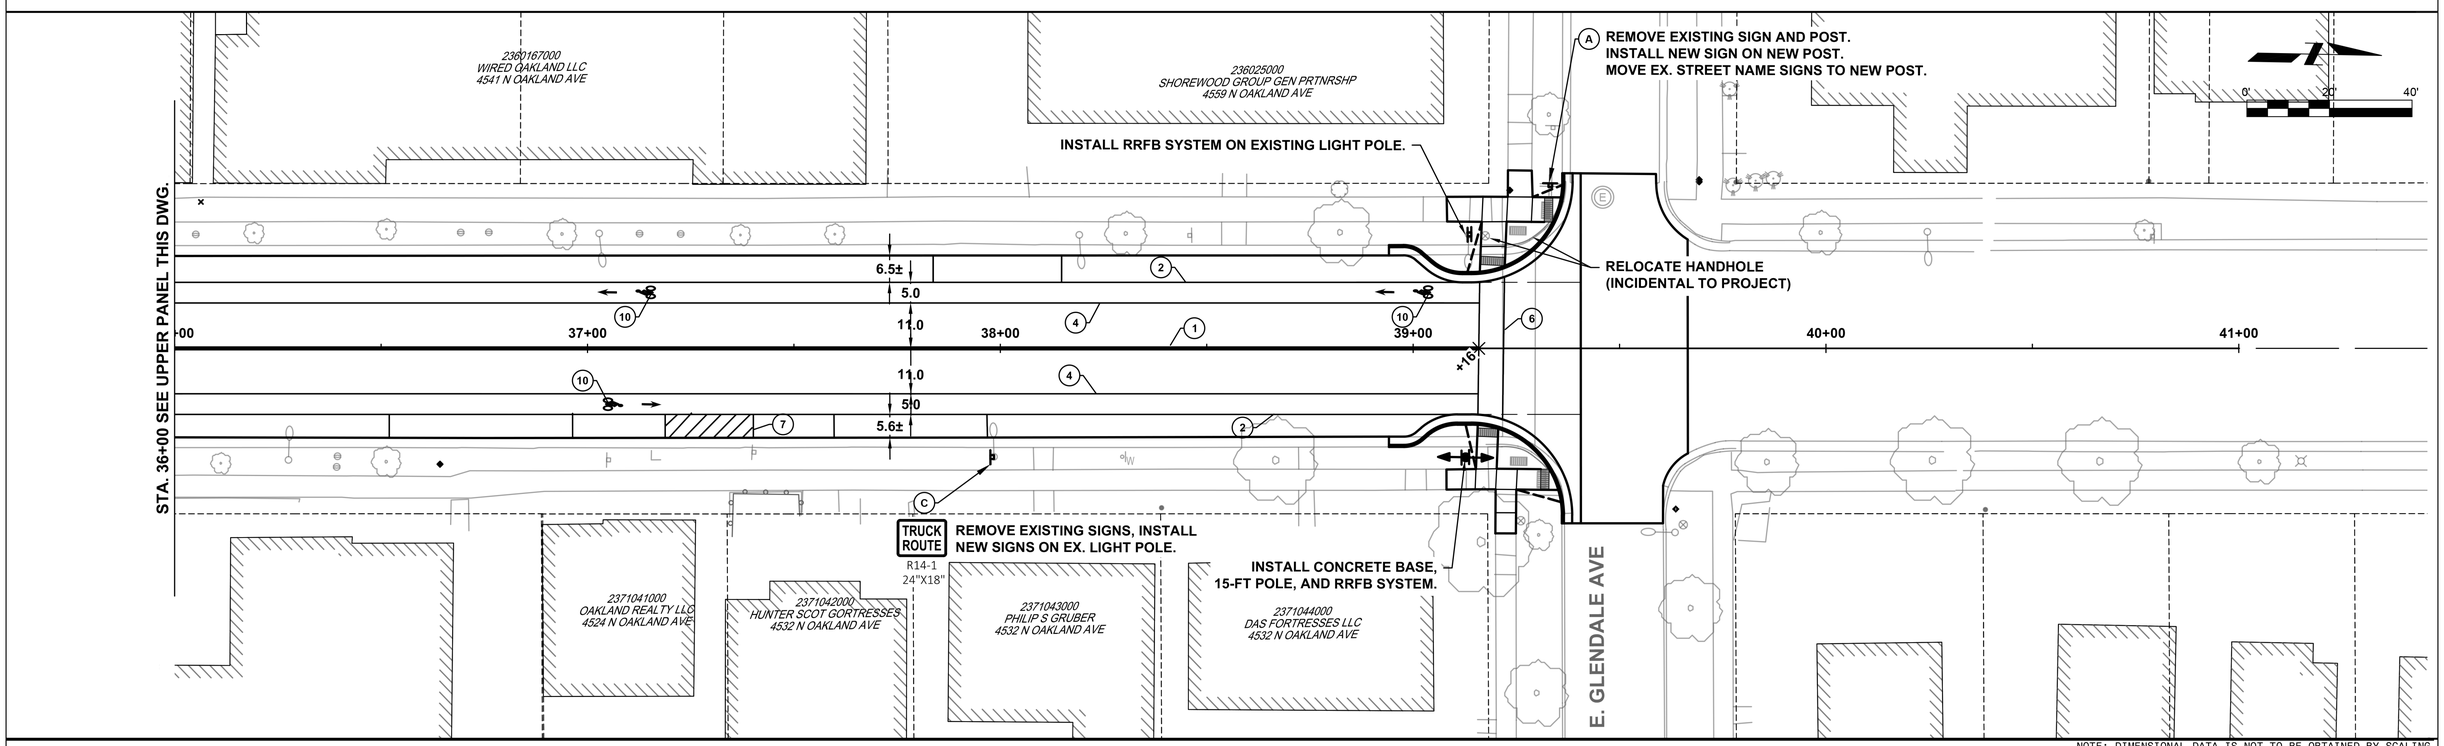

NOTE: DIMENSIONAL DATA IS NOT TO BE OBTAINED BY SCALING

PAVEMENT MARKING LEGEND

1. MARKING LINE EPOXY 4-INCH, DOUBLE YELLOW
2. MARKING LINE EPOXY 4-INCH, WHITE
3. MARKING LINE EPOXY 6-INCH, DOTTED WHITE (3' LINE, 9' GAP)
4. MARKING LINE EPOXY 6-INCH WHITE
5. MARKING STOP LINE EPOXY 18-INCH, WHITE
6. MARKING CROSSWALK EPOXY TRANSVERSE 6-INCH, WHITE
7. MARKING DIAGONAL EPOXY 4-INCH, YELLOW (2' SPACING)
8. MARKING ARROW EPOXY TYPE 2, WHITE
9. MARKING ARROW EPOXY TYPE 3, WHITE
10. MARKING WORD OR SYMBOL EPOXY, WHITE

NOTES:
1. ALL EXISTING SIGNS TO BE REMOVED SHALL BE SALVAGED AND DELIVERED TO THE VILLAGE OF SHOREWOOD.
2. ALL EXISTING SIGNS NOT NOTED IN THE PLANS SHALL REMAIN IN PLACE.

SIGNING LEGEND

A — STOP — R1-1 30"X30"

B — ALL WAY — R1-3P 18"X6"

C — SPEED LIMIT 25 — R2-1 24"X30"

D — STOP — R1-1F 30"X30"