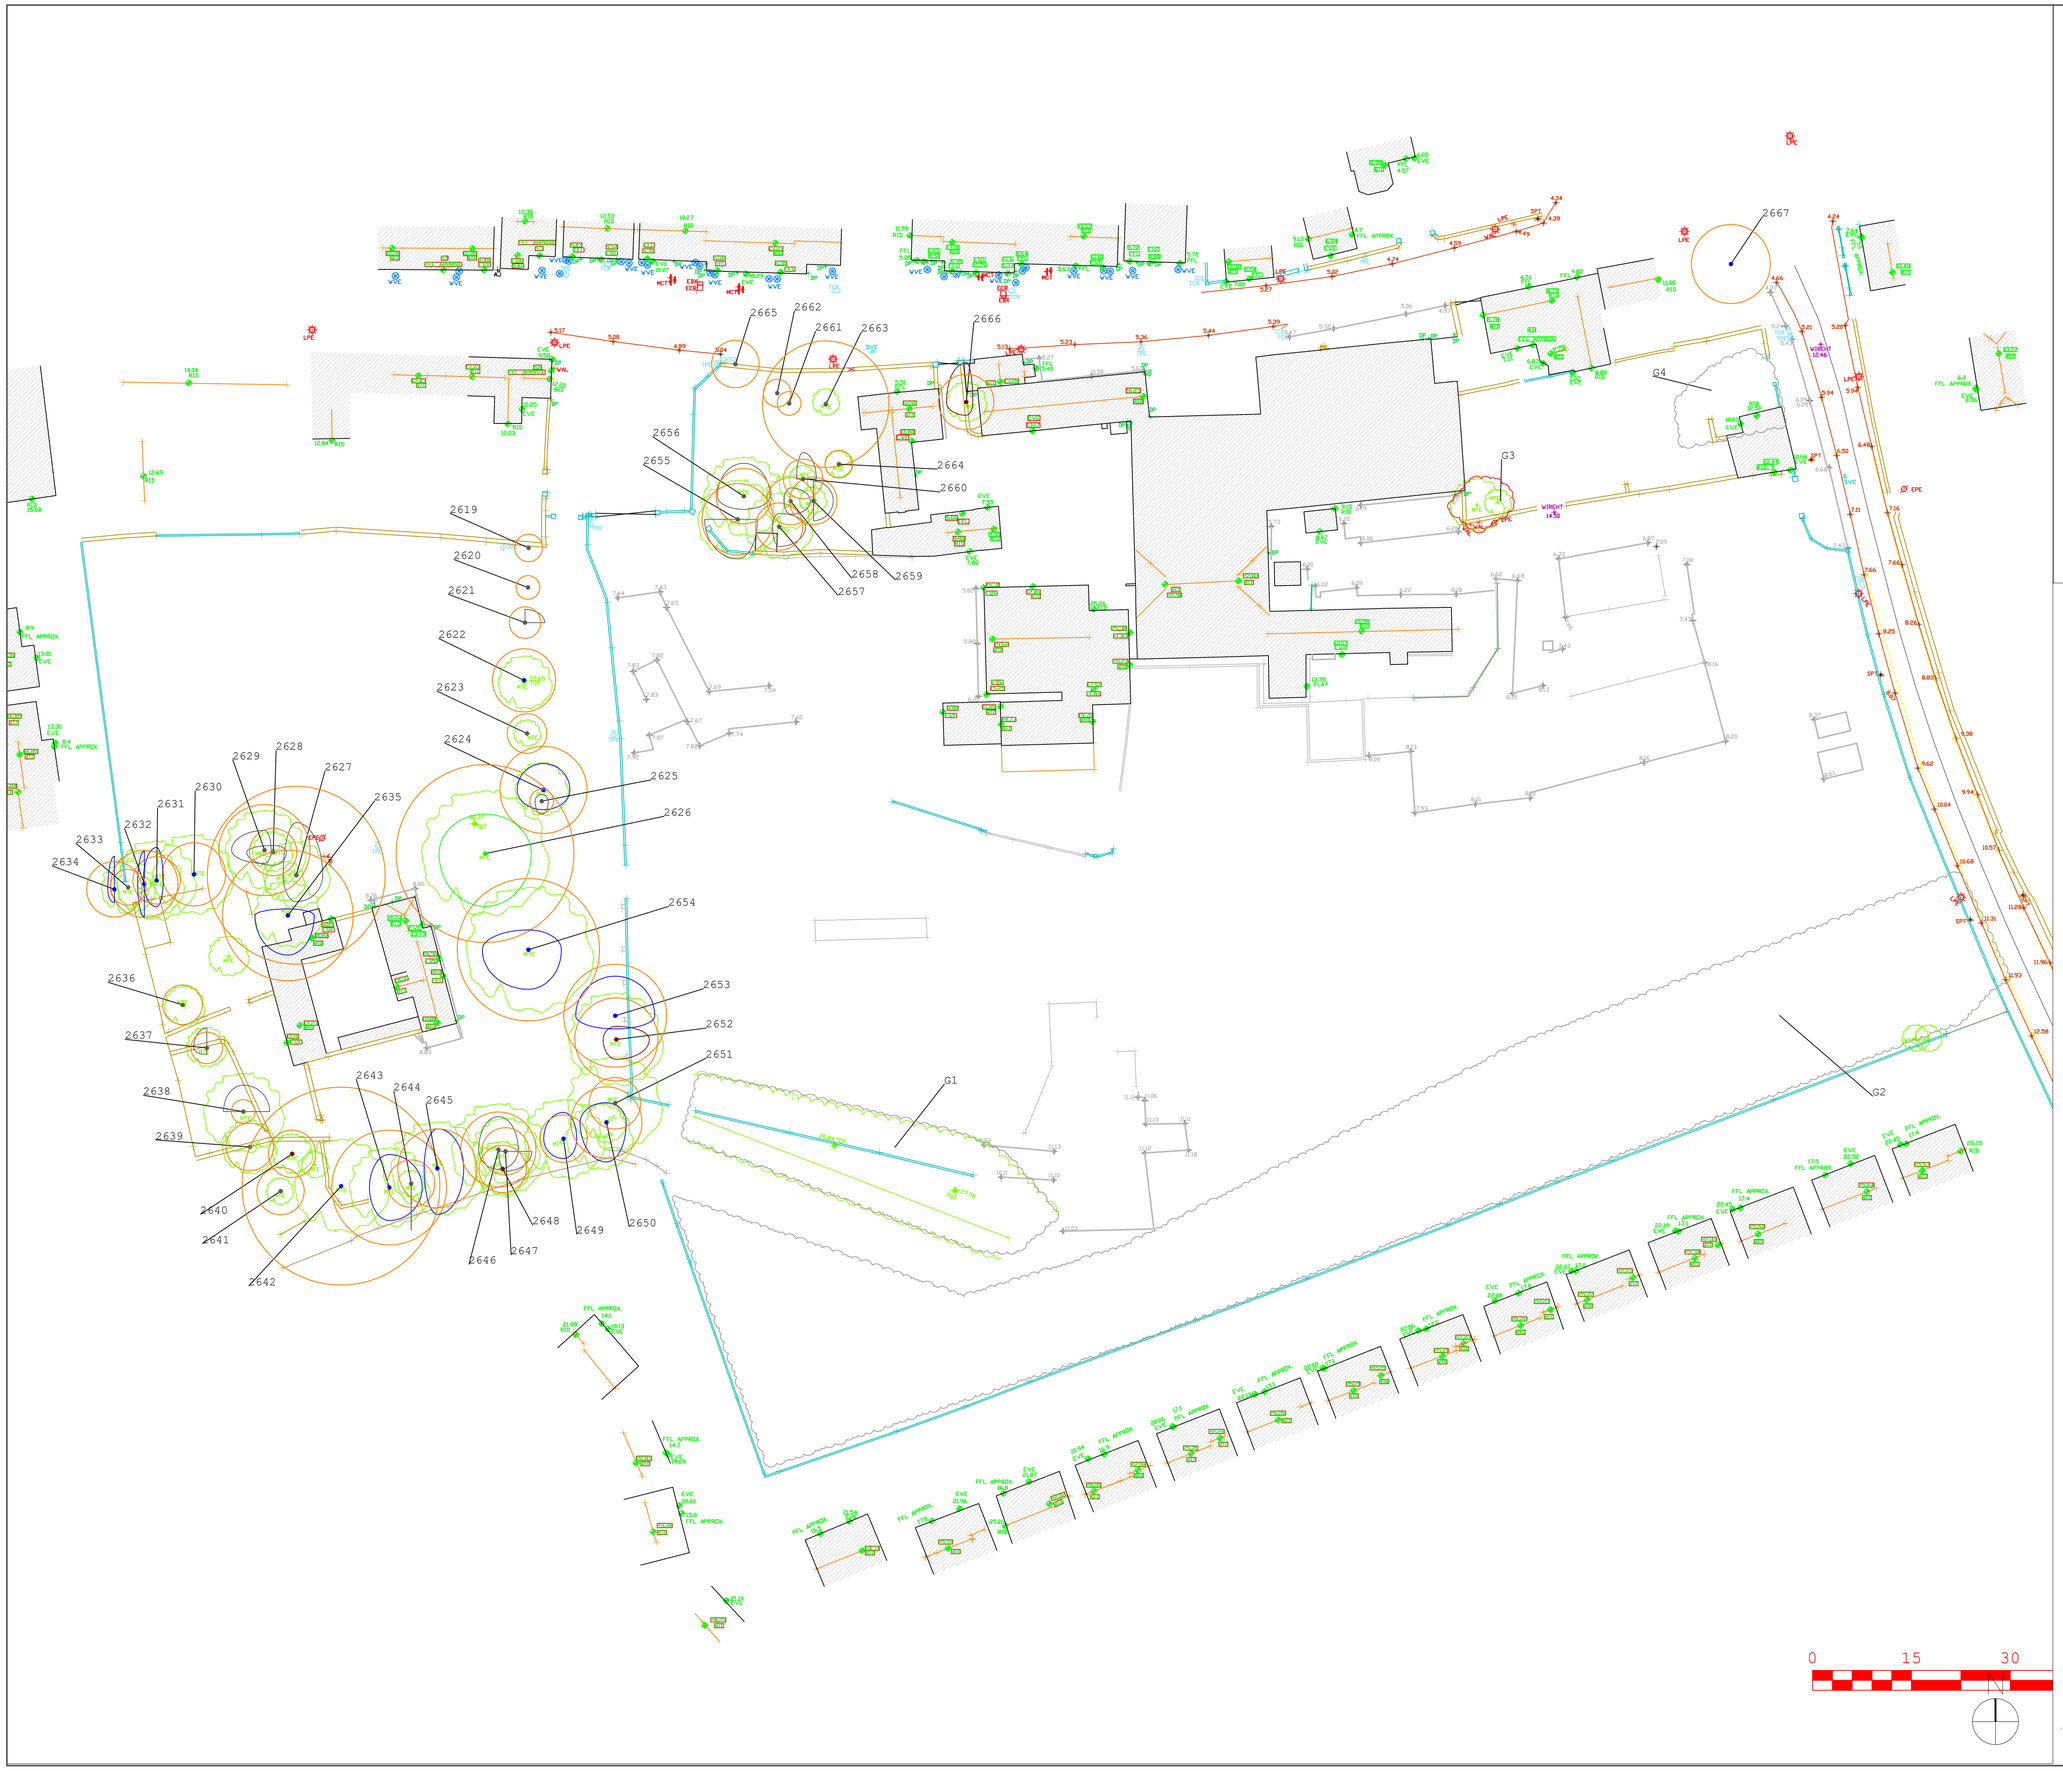

KEY

- Category A: TREES OF HIGH VALUE AND QUALITY
- Category B: TREES OF MODERATE VALUE AND QUALITY
- Category C: TREES OF LOW QUALITY AND VALUE
- Category U: TREES TO BE REMOVED IN THE INTERESTS OF SOUND ARBORICULTURAL MANAGEMENT
- ROOT PROTECTION AREA -BS5837:2012
- TREES TO BE REMOVED
- TREE GROUP - Outline colour indicates category A,B,C,U
- HEDGEROW - Outline colour indicates category A,B,C,U

Drawing to be interpreted with reference to the Arboricultural Assessment & Impact document.

Tree constraints shown are calculated from guidelines contained within BS5837:2012 and dimensions contained within Appendix 1 of the Arboricultural Assessment & Impact document. This outline should not be interpreted as the exact extent of root spread however it is considered the optimal area to be retained free of developmental impacts.

The constraints lines shown on this drawing are a guide only. An on-site assessment should be undertaken in the event of any developments being planned within the areas shown for retained trees.

REVISIONS

REV	DATE	DESCRIPTION
0	12-07-2024	

PROJECT:	JOB NO.
BALLINACURRA MILL	0723
DRAWING: TREE CONSTRAINTS PLAN	SCALE: 1:500 @ A1

DRAWN BY: P.HOLLY

STATUS: PLANNING

DRAWING NO: TCP-BM0723

NOTES
Do Not Scale. Use Figured Dimensions Only.
Not for Construction Purposes unless Specifically Marked.

© THIS DRAWING IS COPYRIGHT OF HOLLY ARBORICULTURE LTD.

HOLLY ARBORICULTURE
CHAMPIONING DEVELOPMENT WITHOUT SACRIFICING CONSERVATION