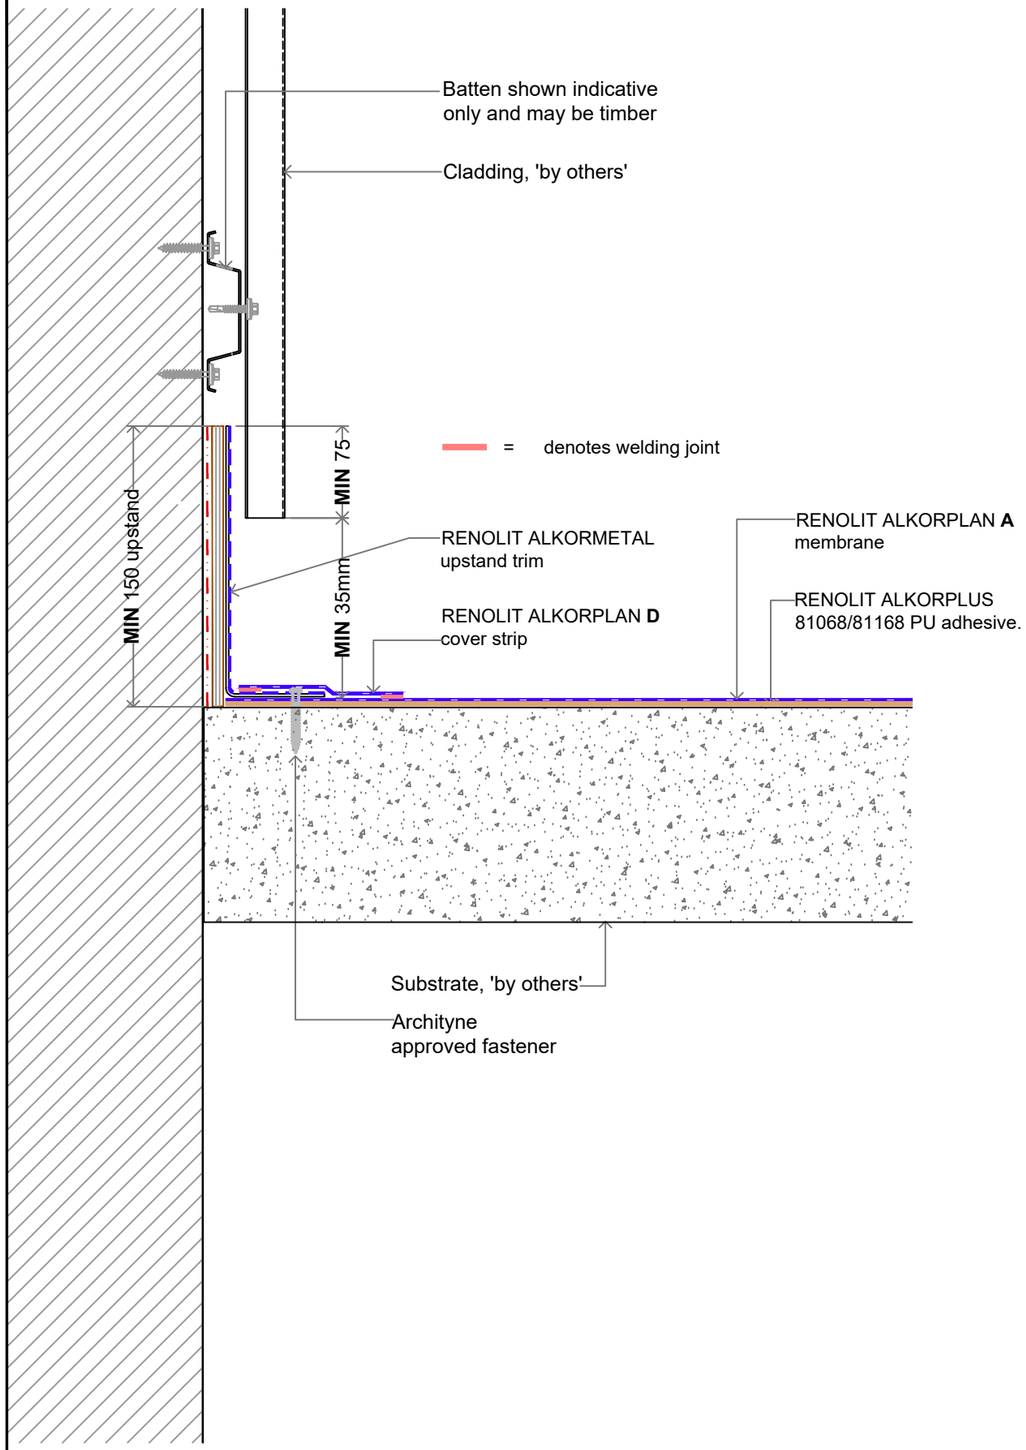

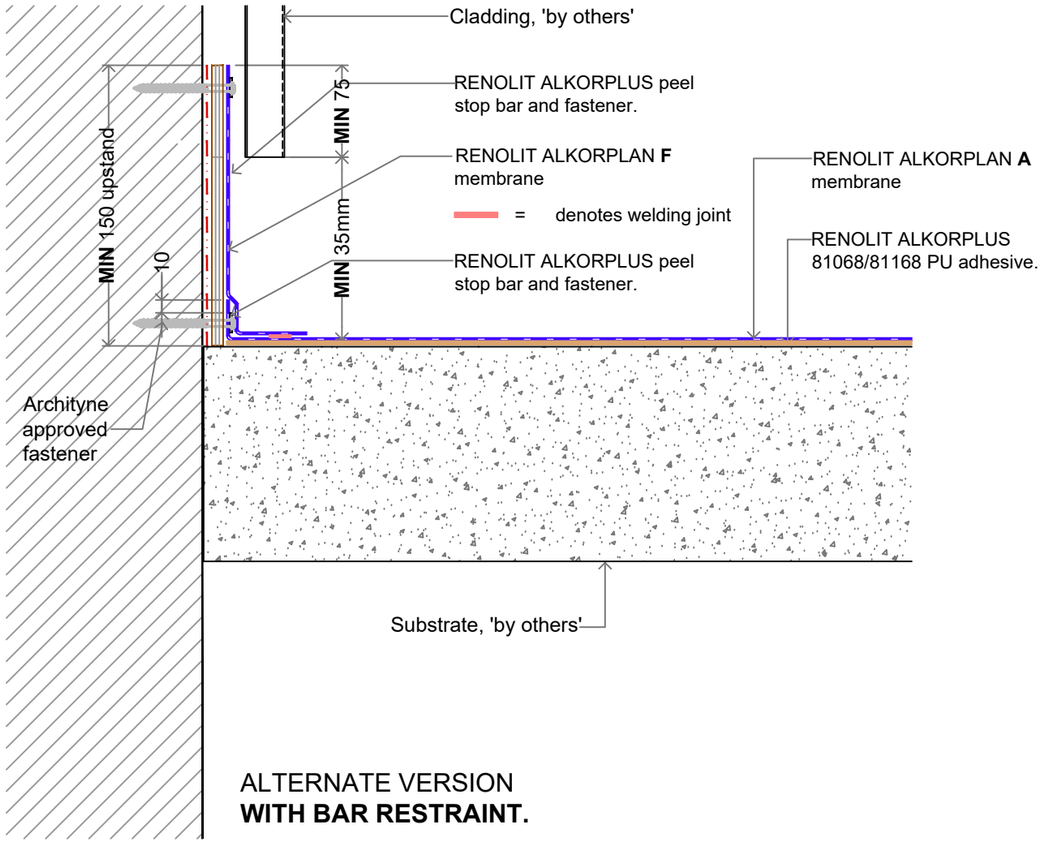

ALTERNATE VERSION
WITH BAR RESTRAINT.

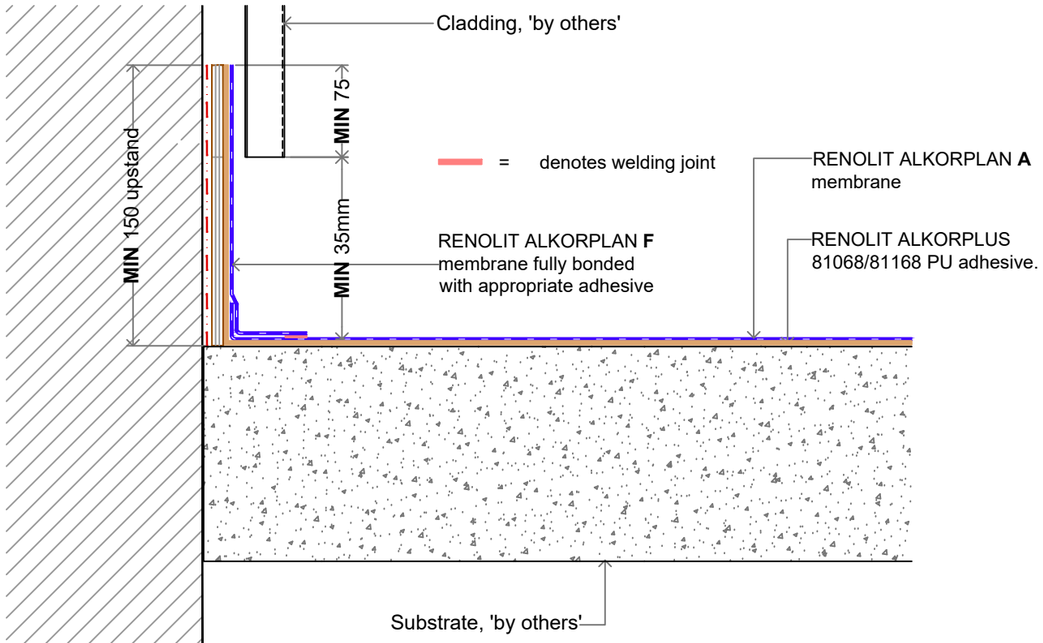

ALTERNATE VERSION
FULLY BONDED UPSTAND.

DO NOT SCALE

Notes

CodeMark

CMNZ70216

REV.	DATE	DESCRIPTION
1.	May 2026	First Issue

Archityne

Archityne Limited
PO Box 58129
Botany, Auckland
2163
New Zealand

TITLE:
RENOLIT ALKORPLAN A Upstand Parapet Detail With Parapet Cladding - Cold Roof On Concrete Substrate.

SCALE	DATE:	DRG NO.	REV. NO.
1:5@A3.	18/05/26	516	1.