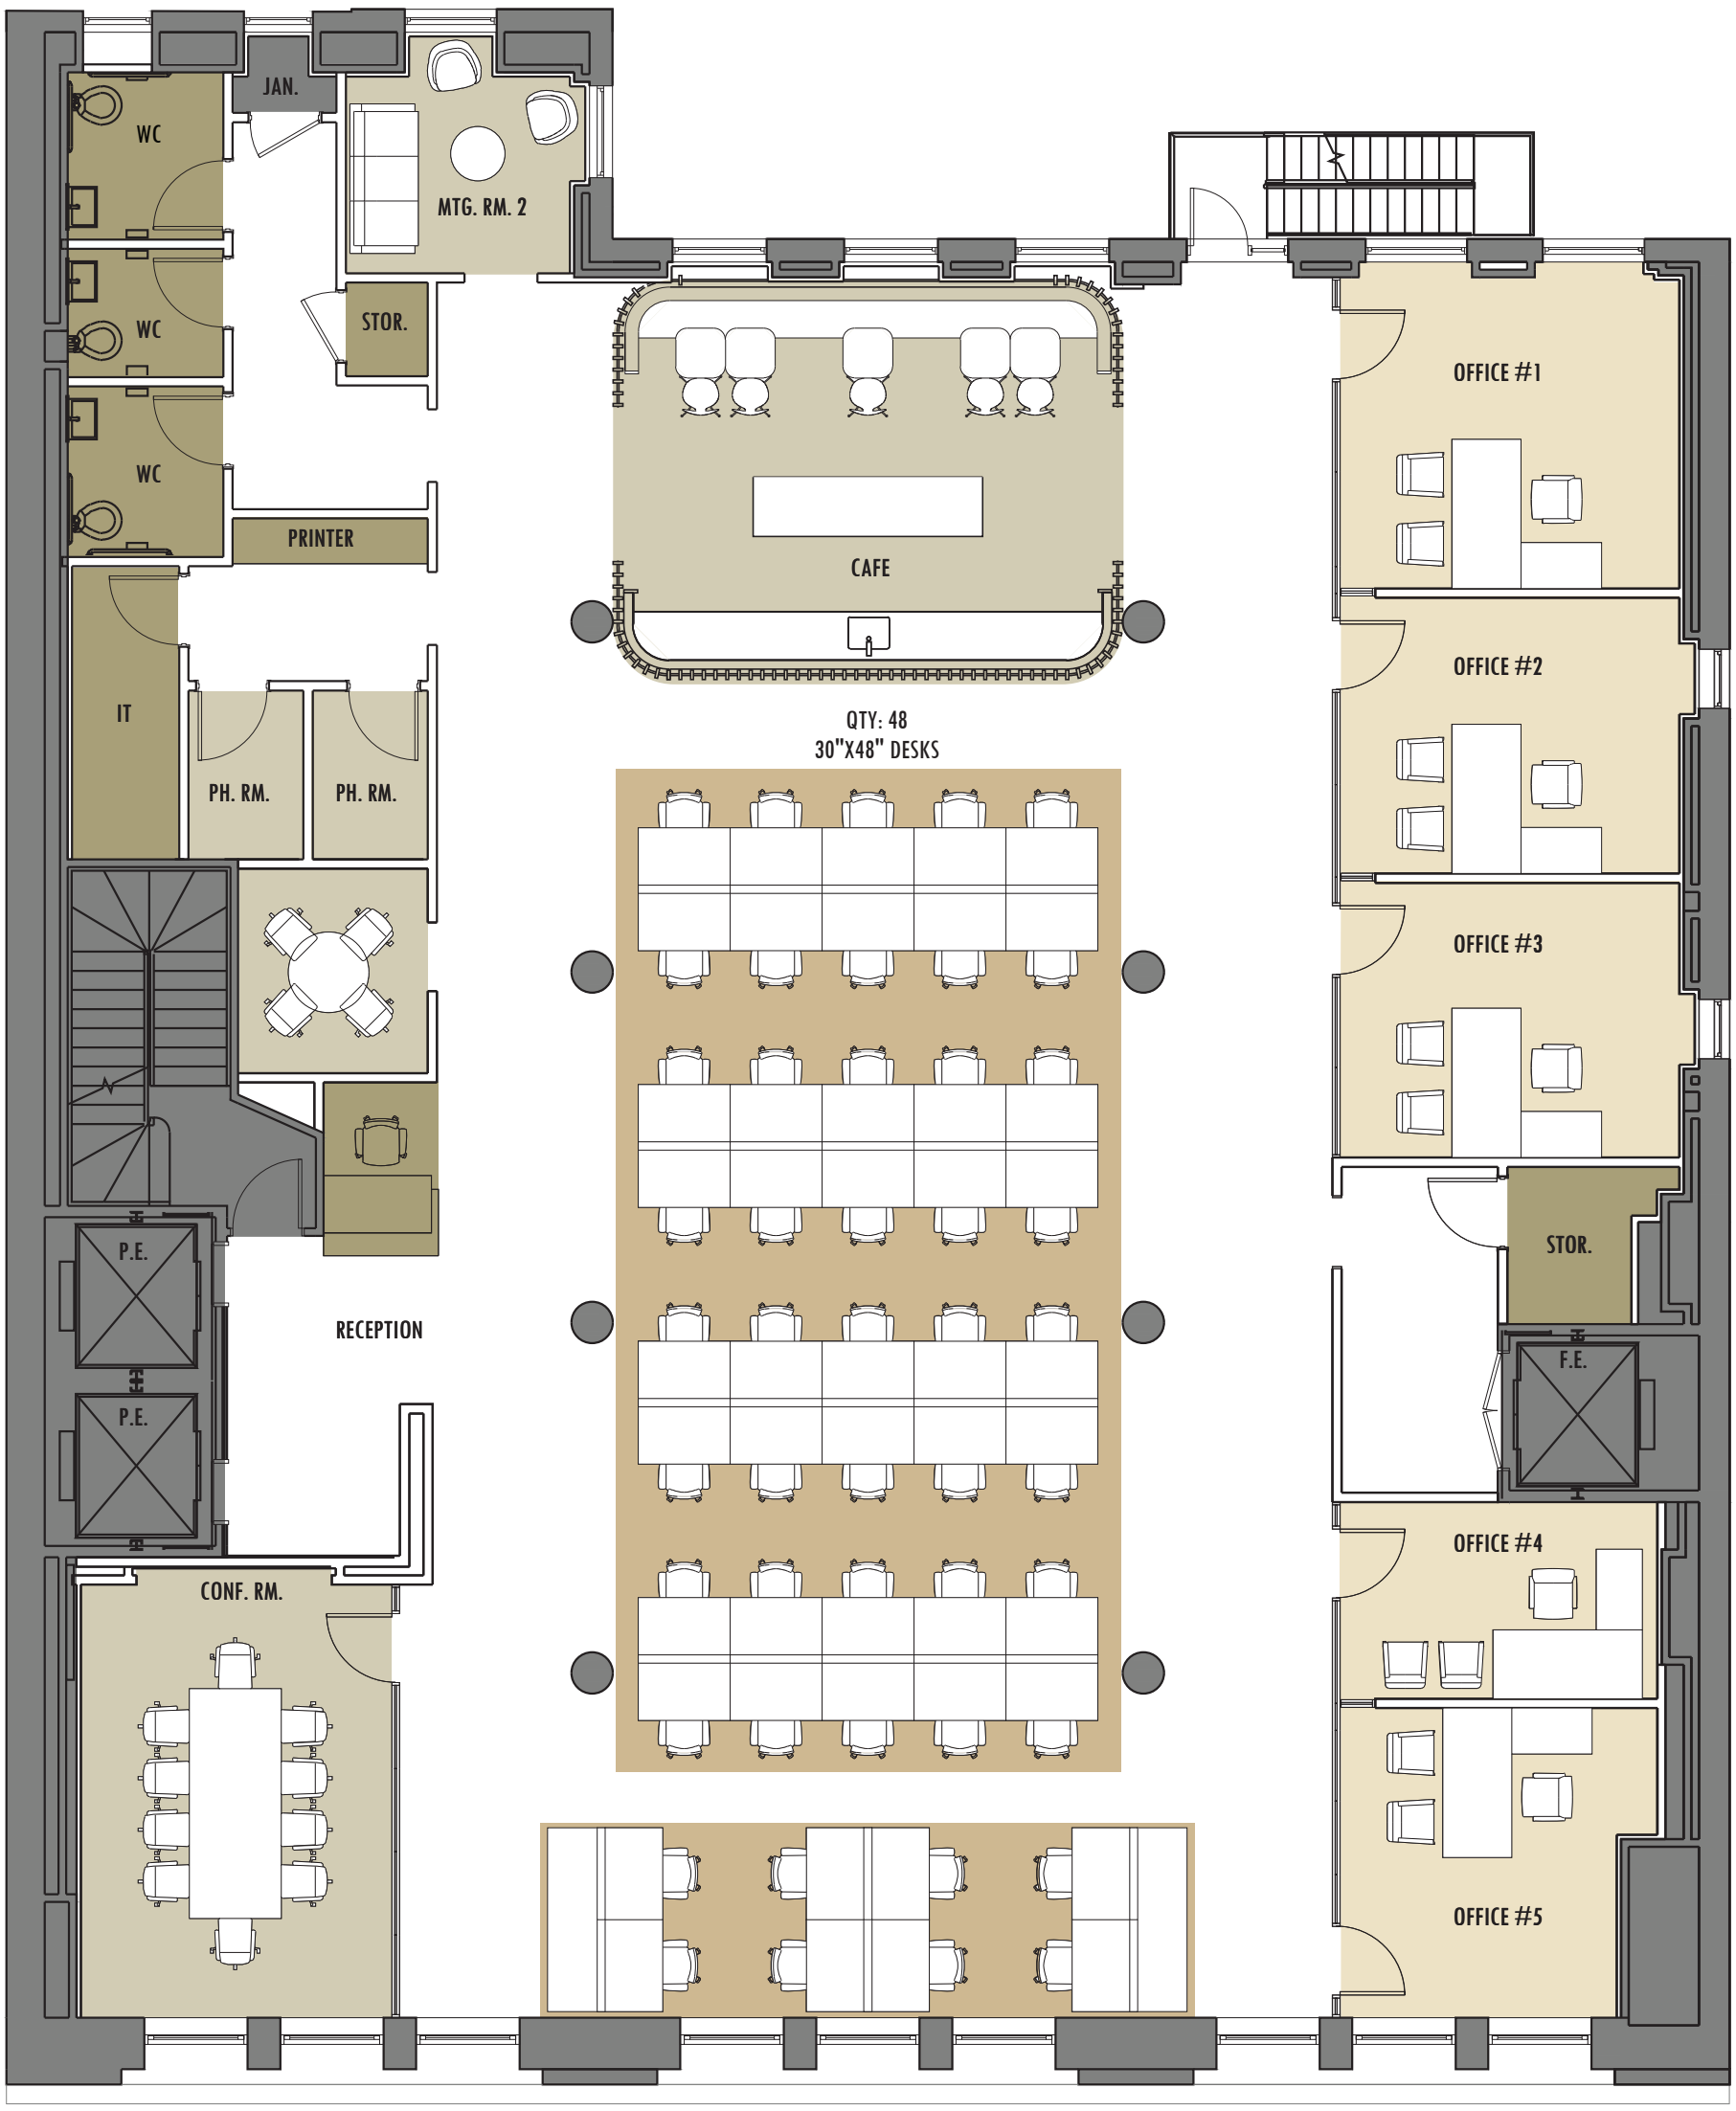
JAN.
WC
MTG. RM. 2
WC
STOR.
WC
PRINTER
IT
PH. RM.
PH. RM.
P.E.
P.E.
RECEPTION
CONF. RM.
CAFE
QTY: 48
30"X48" DESKS
OFFICE #1
OFFICE #2
OFFICE #3
STOR.
F.E.
OFFICE #4
OFFICE #5

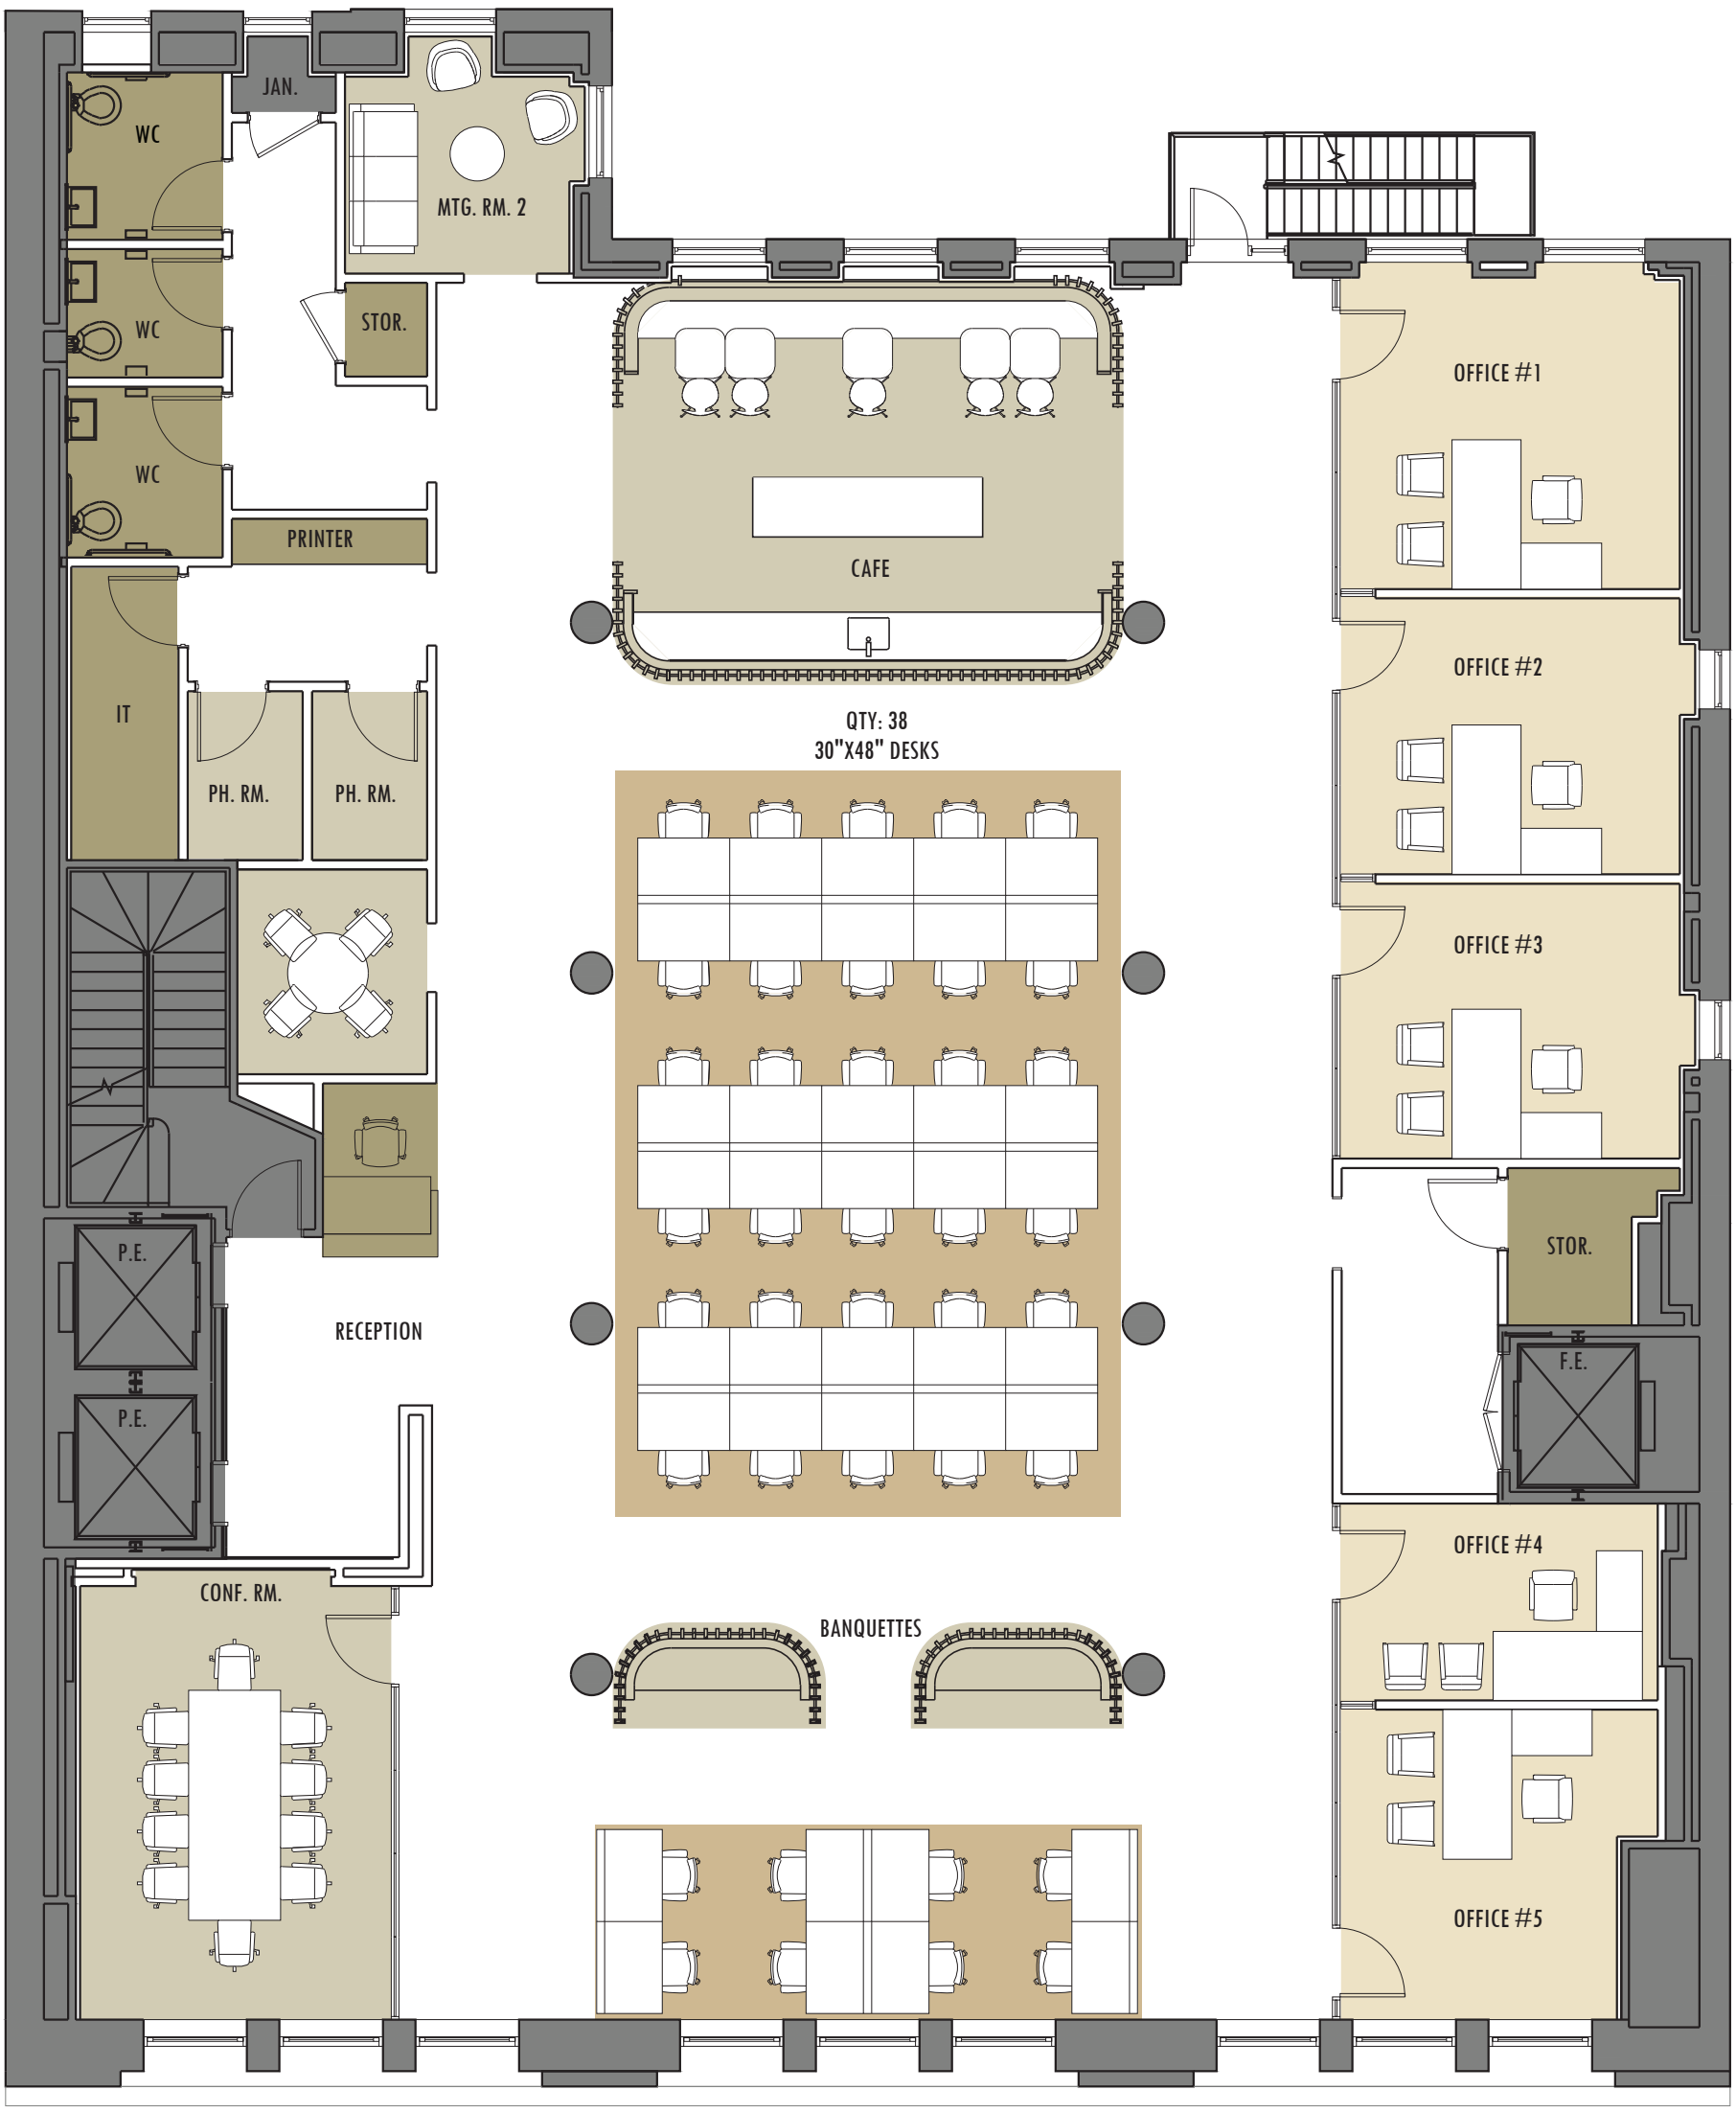
JAN.
WC
MTG. RM. 2
WC
STOR.
WC
PRINTER
IT
PH. RM.
PH. RM.
P.E.
P.E.
RECEPTION
CONF. RM.
CAFE
QTY: 38
30"X48" DESKS
BANQUETTES
OFFICE #1
OFFICE #2
OFFICE #3
STOR.
F.E.
OFFICE #4
OFFICE #5