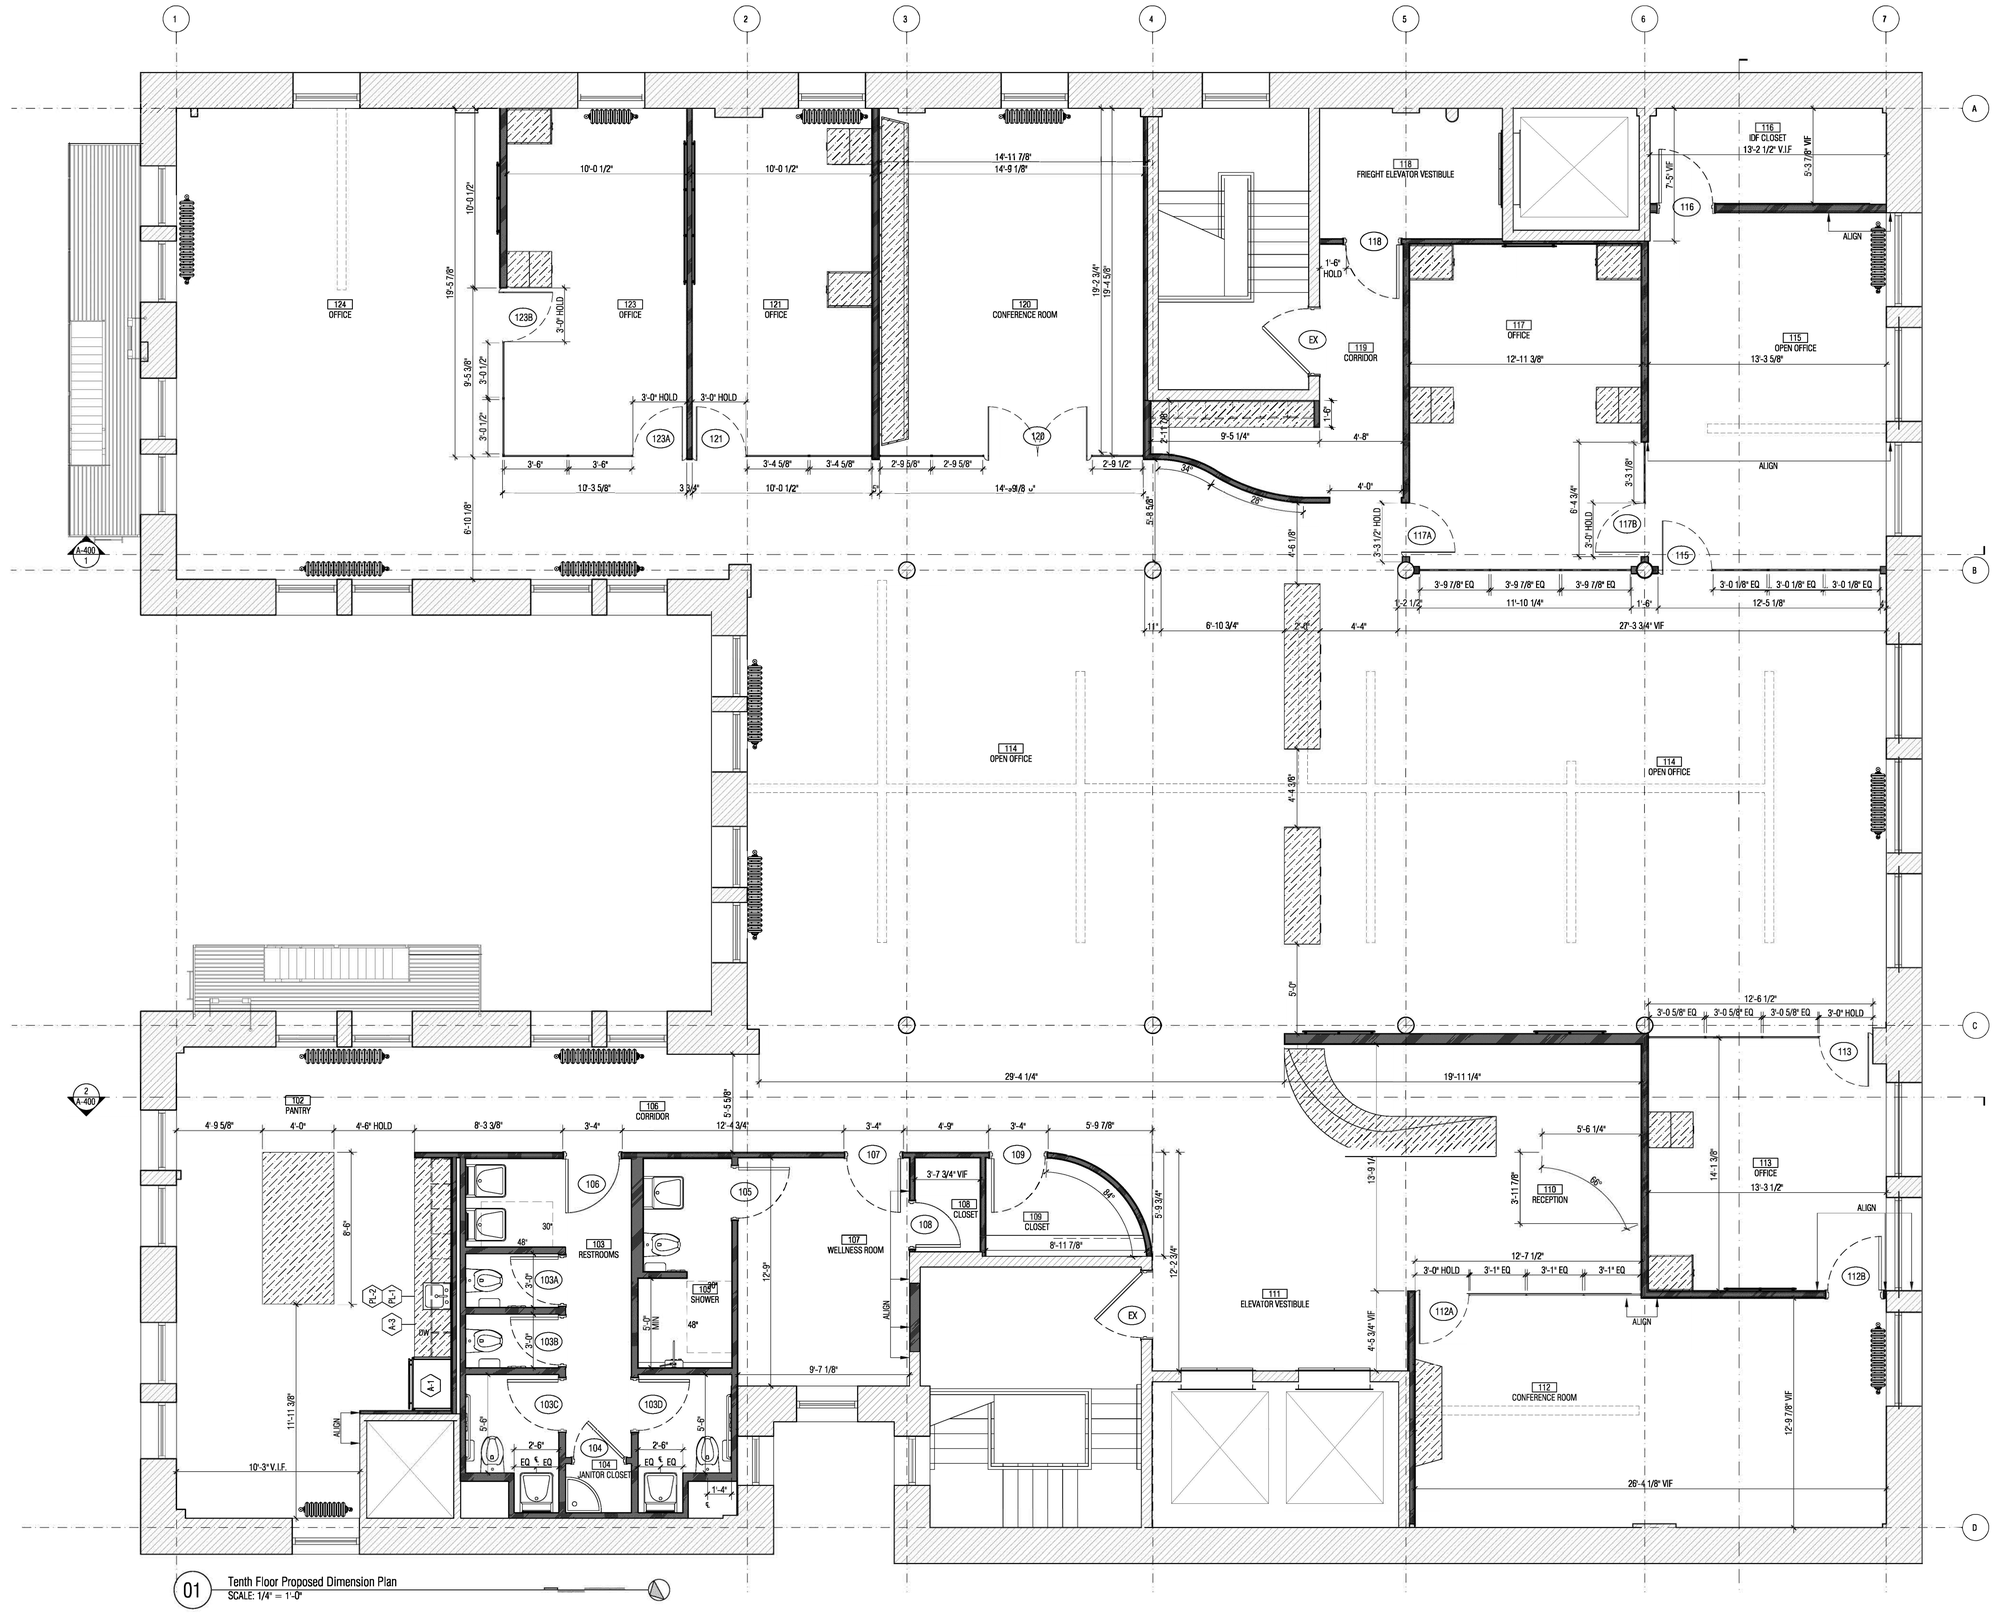

01 Tenth Floor Proposed Dimension Plan
SCALE: 1/4" = 1'-0"