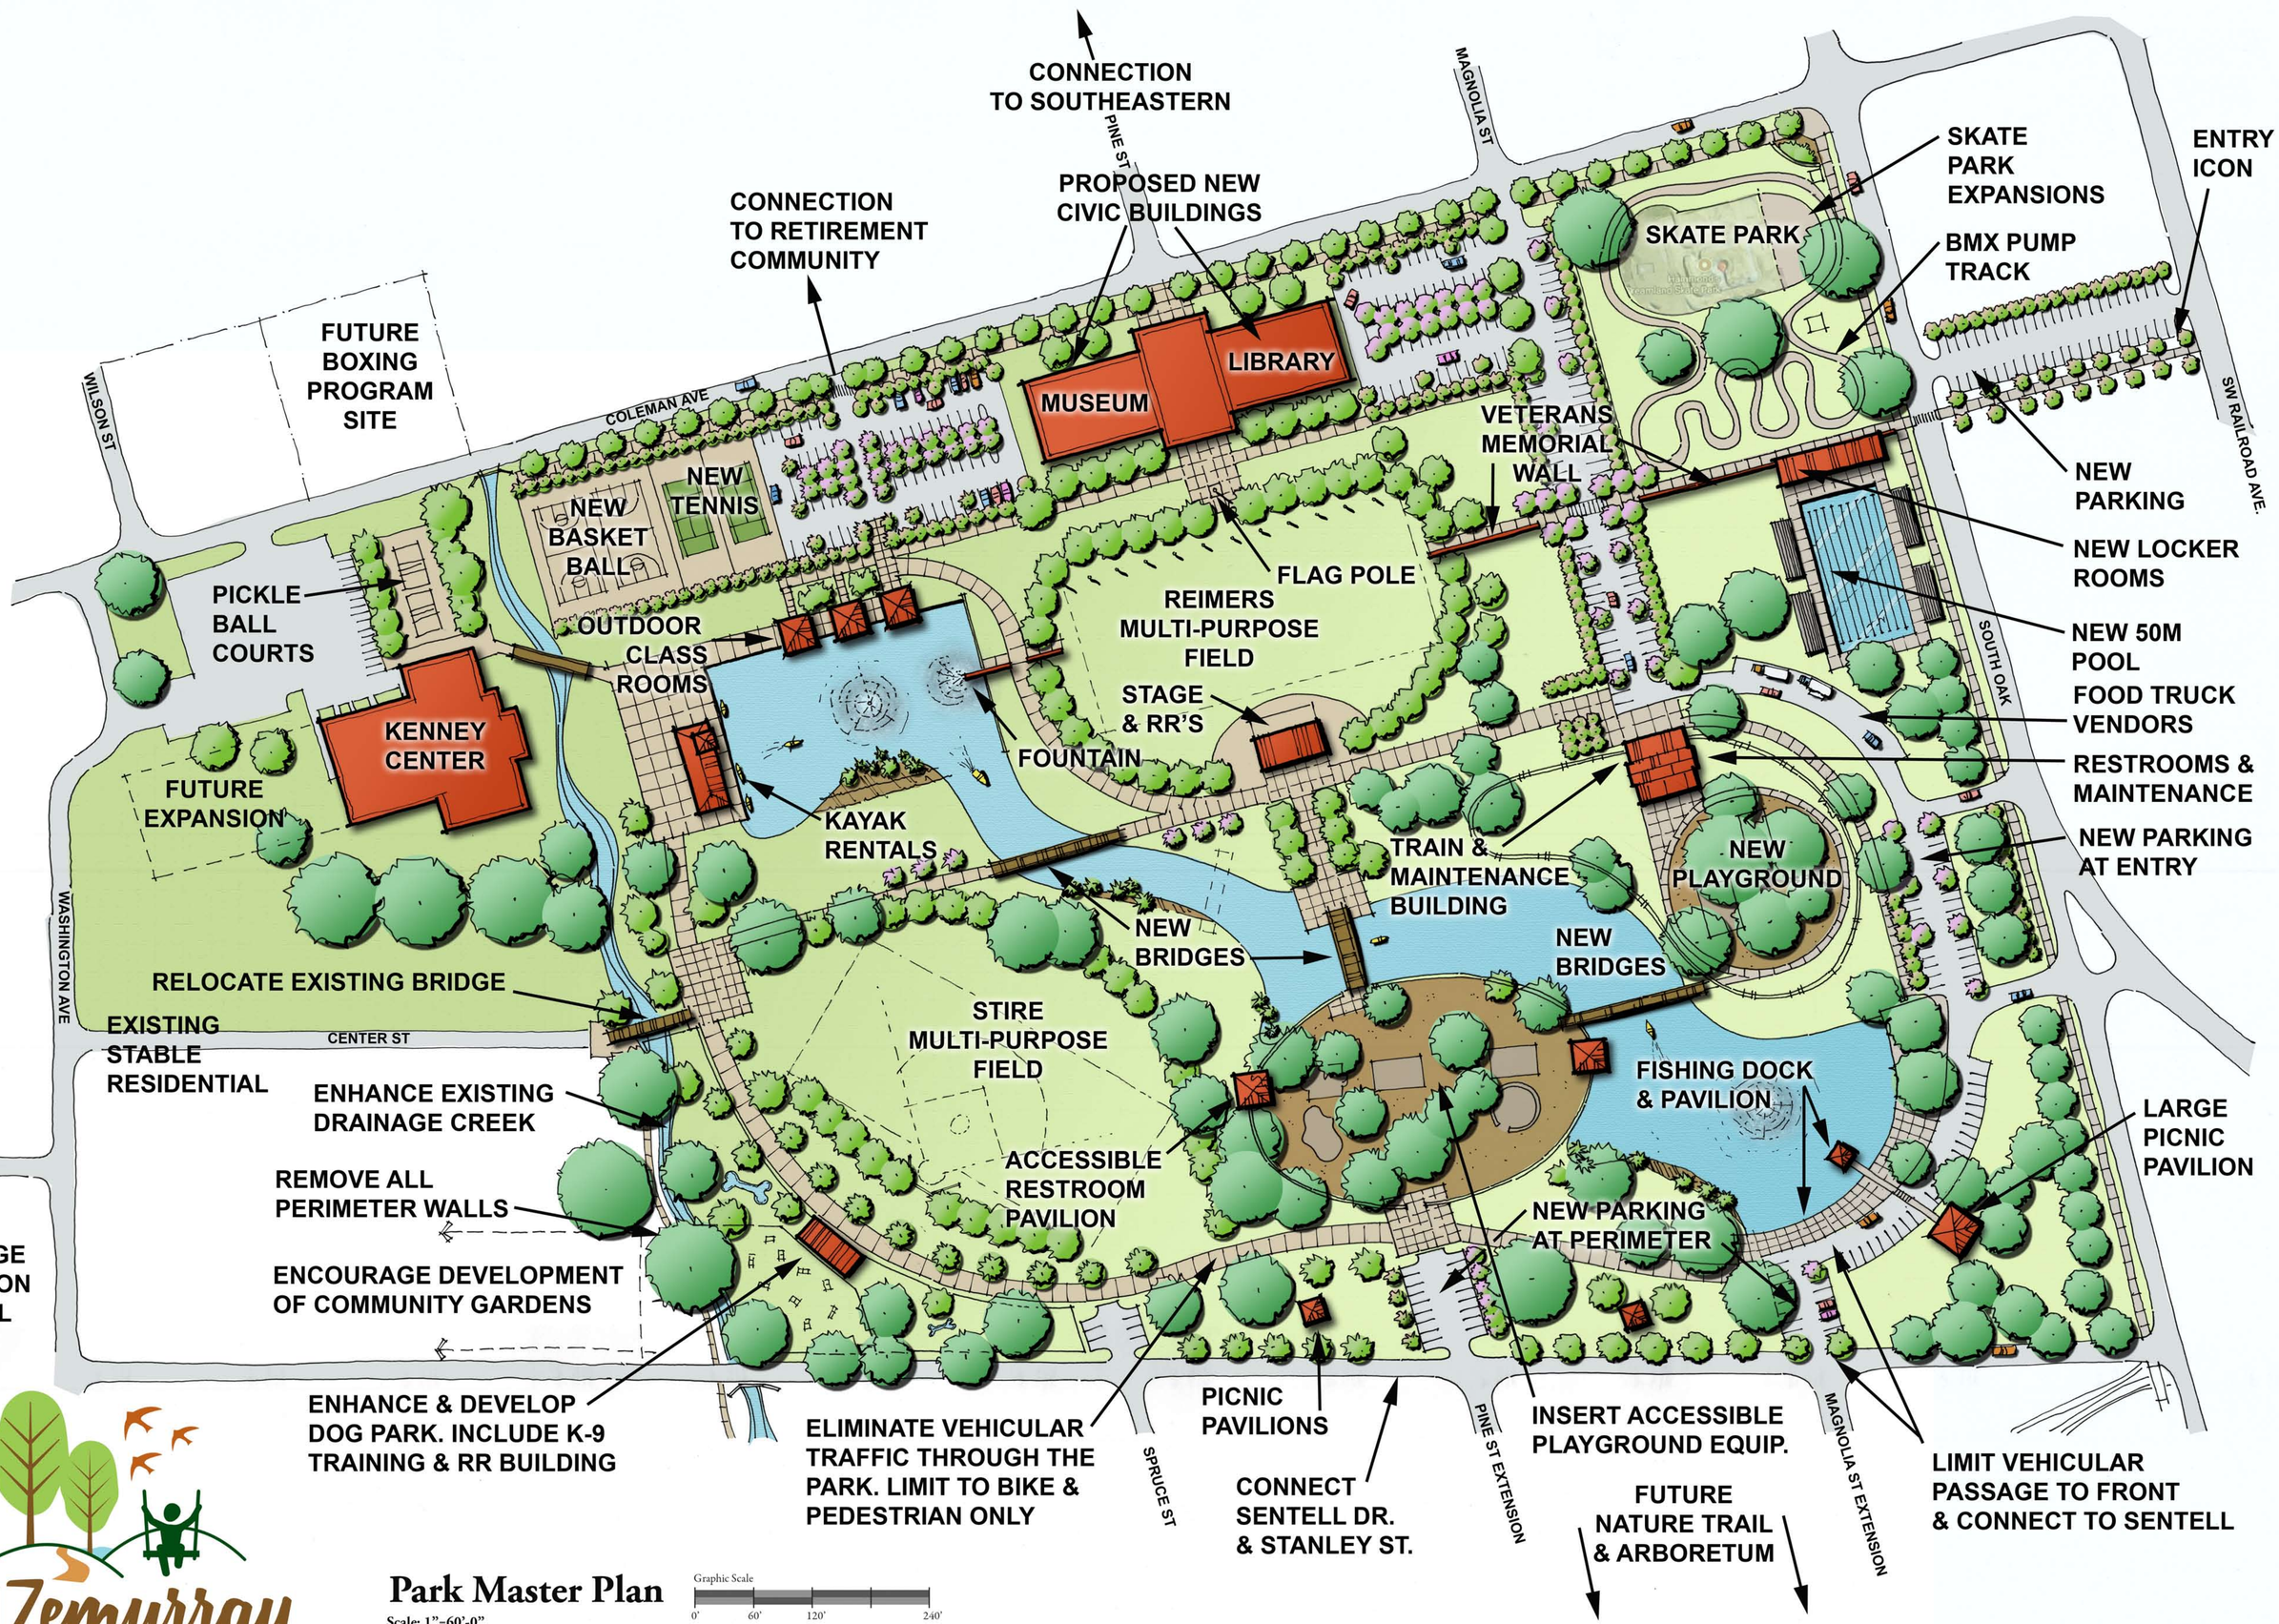


PLAN Zemurray
our city park

Hammond, La. H/S# 17032 November 1, 2017

Park Master Plan

Scale: 1"=60'-0"

Graphic Scale 0' 60' 120' 240'

H/S HOLLY & SMITH ARCHITECTS

This drawing as an instrument of service, is and shall remain the property of the architect and shall not be reproduced, published, or used in any way without the permission of the architect. © copyright