



Project Layout

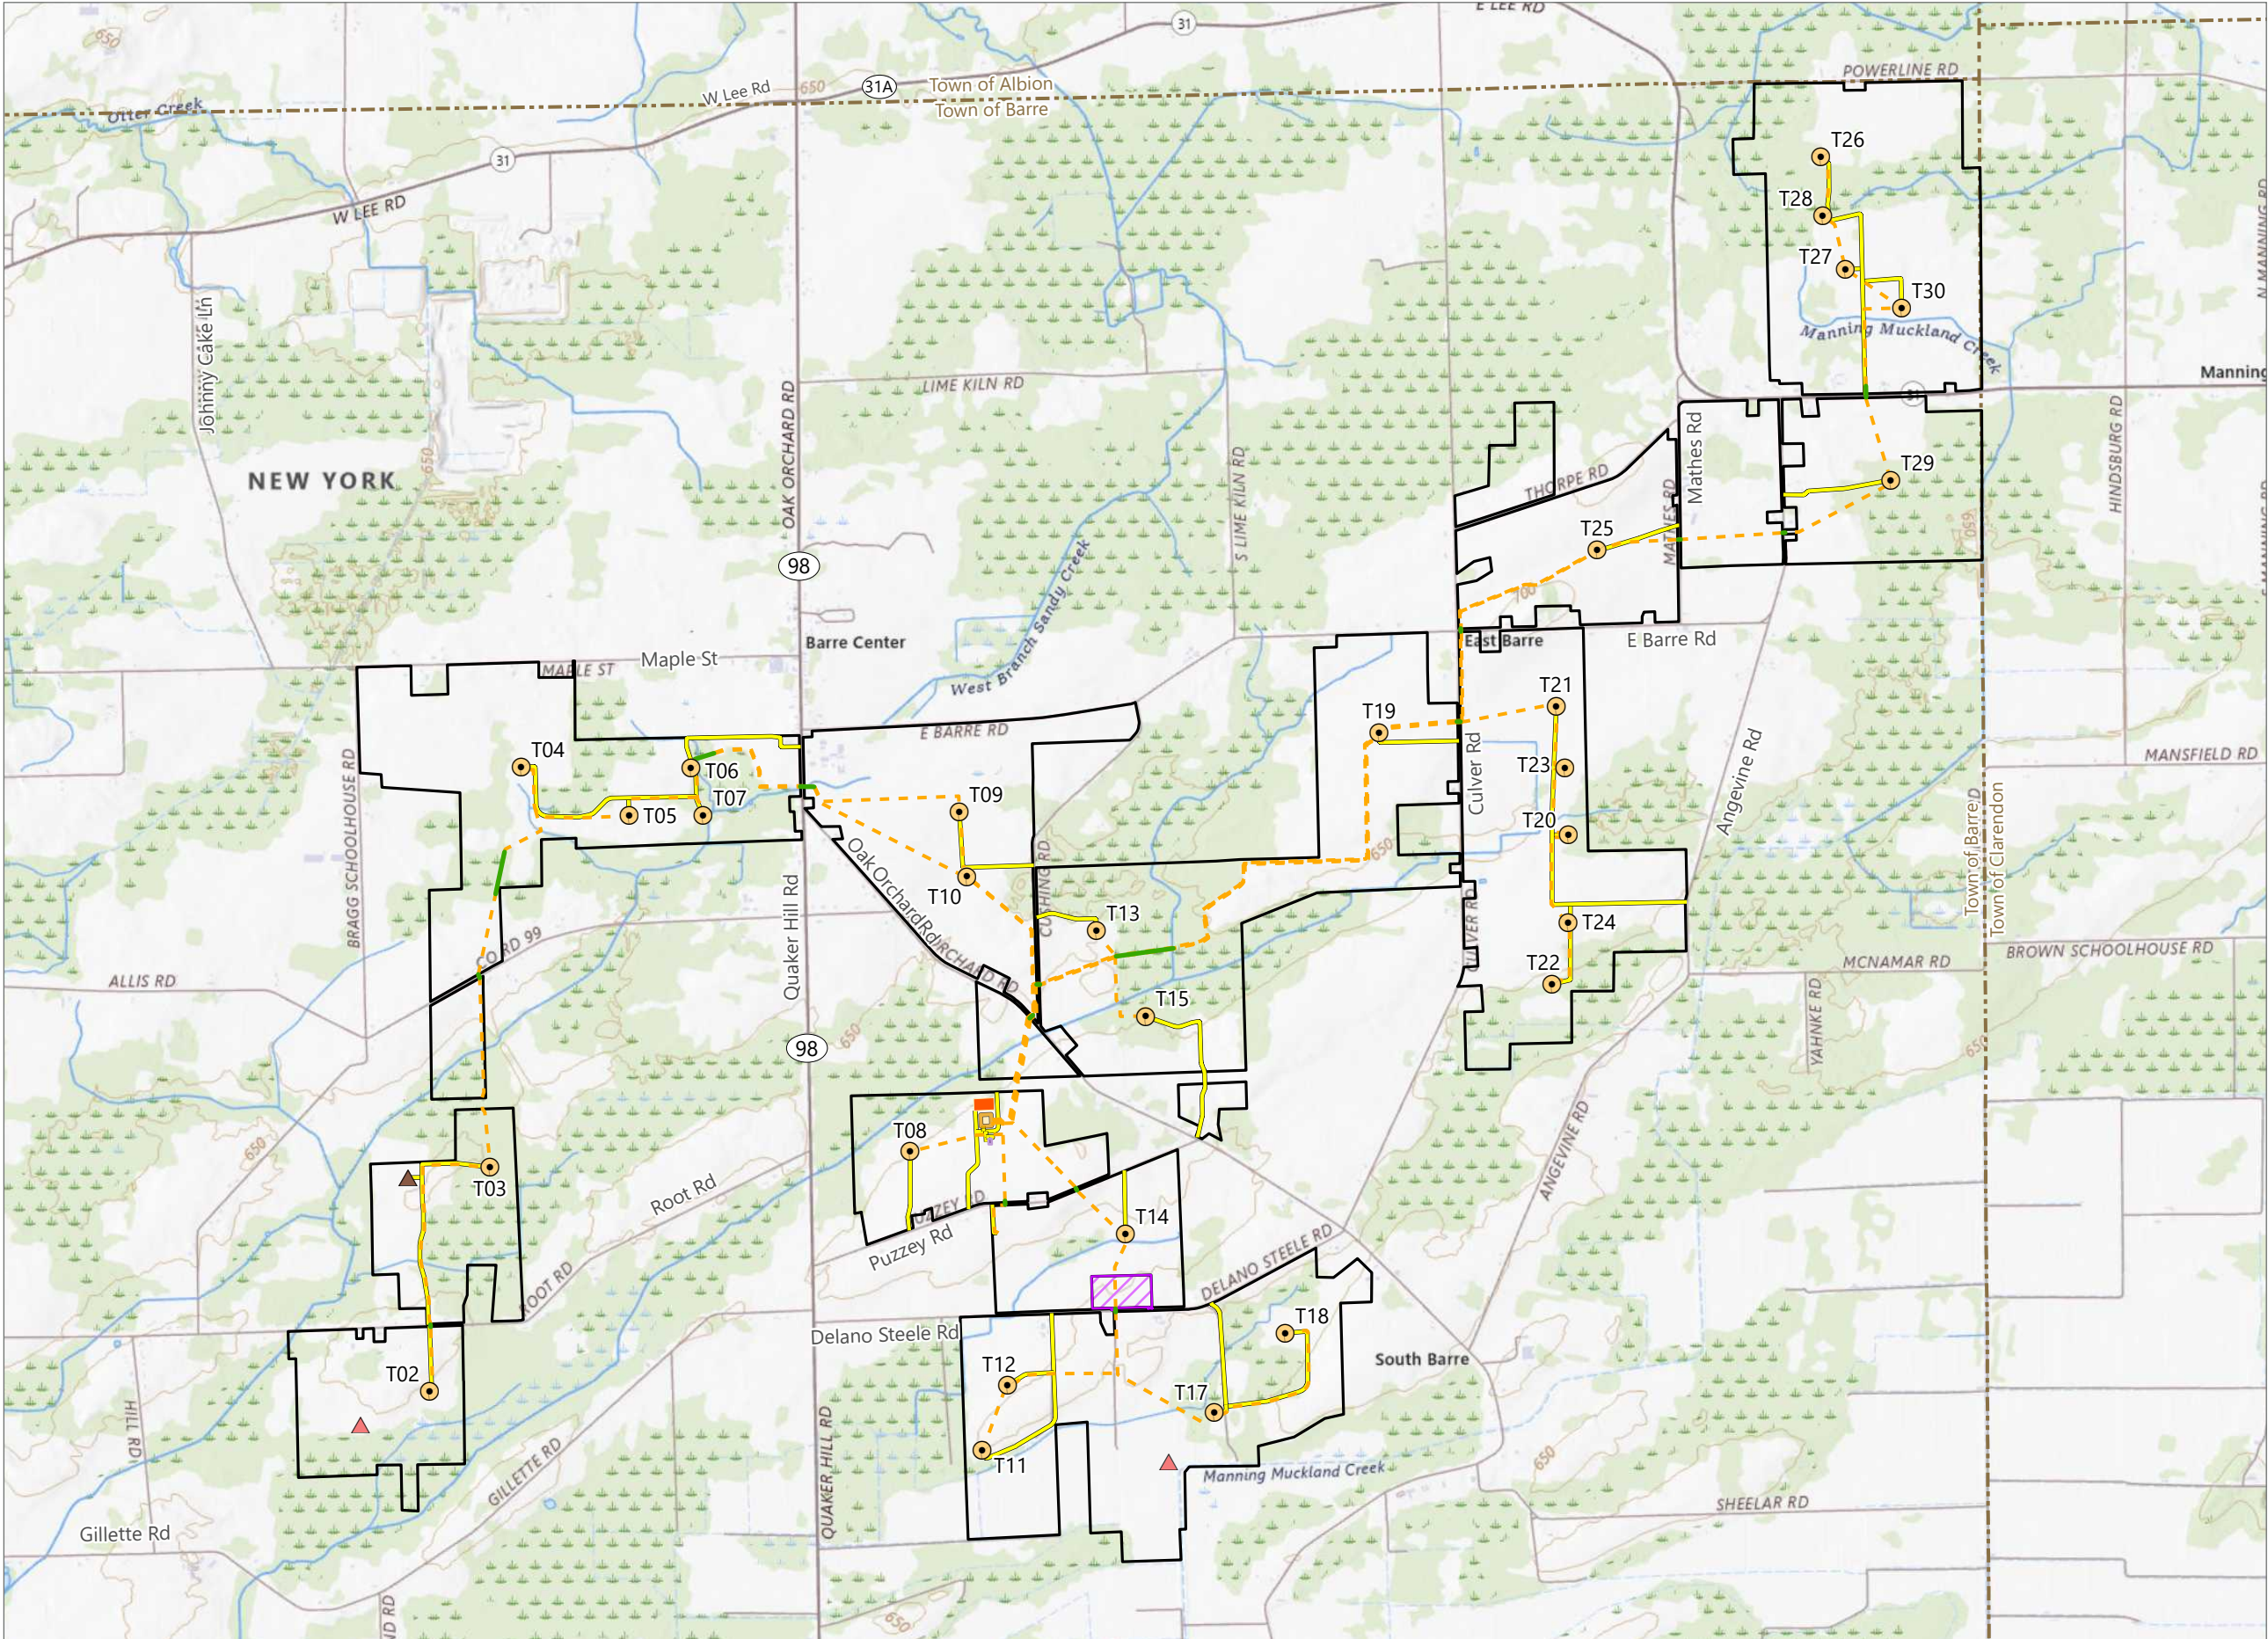

Heritage Wind Project

Town of Barre, Orleans County,
New York

- Wind Turbine
- Met Tower
- Performance Tower
- Access Road
- Collection Line
- HDD Bore
- Laydown Yard
- O&M Building
- Collection Substation
- POI Substation
- Facility Site

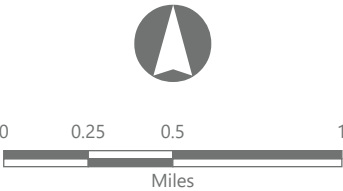

Prepared February 20, 2026
Basemap: Esri "USGS Topo" map service