

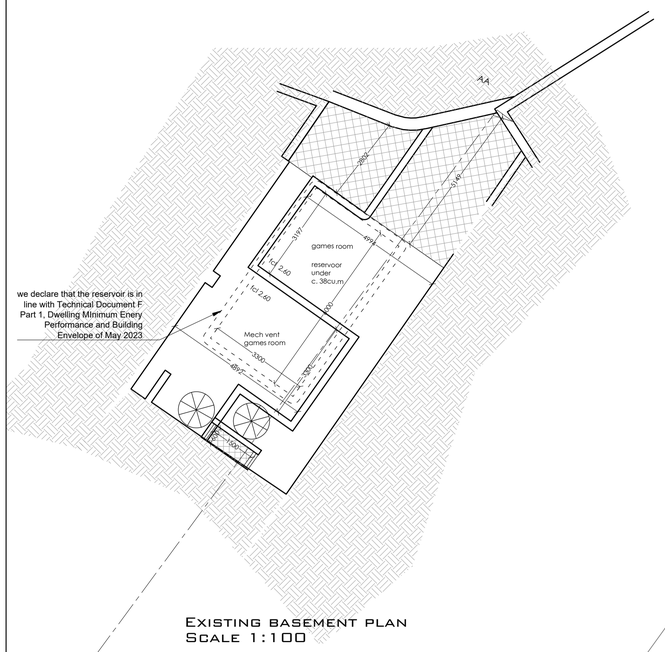


Existing basement plan
Scale 1:100

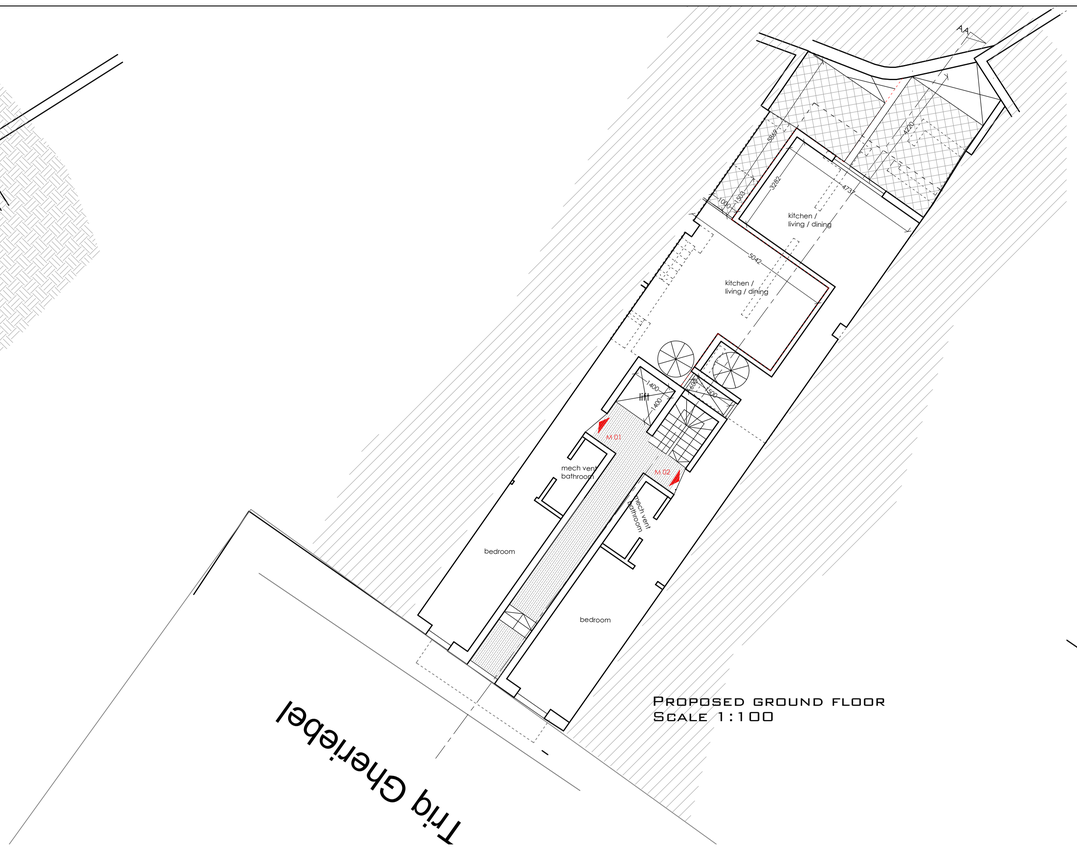

Proposed ground floor
Scale 1:100

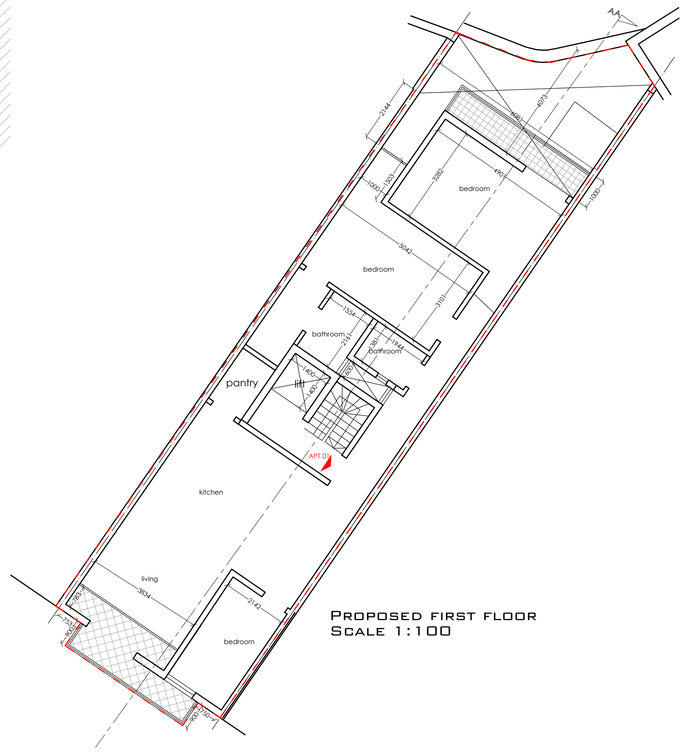

Proposed first floor
Scale 1:100



Proposed second/ third
-fourth floor
Scale 1:100



Proposed fifth floor
Scale 1:100



Proposed sixth floor
Scale 1:100

To demolish

To build

0 1 2 3 4 5 6 7 8 9 10
Scale 1:50

0 1 2 3 4 5 6 7 8 9 10 11 12 13 14 15 16 17 18 19 20
Scale 1:100

Proposed Development
Proposed demolition of existing building construction of 12 units from ground floor to sixth floor level

Drawing Title
PROPOSED PLANS

Job Number	2530
Drawing Number	001
Scale	1:100
Date	18-12-2025
Drawn by	GF
Checked by	GF

Collaborative Consultants

Client
KLM Properties

SURVEY
PRELIMINARY
CONTRACT/HIGH
PROJECT AREA
INTERNAL G. 130m².
EXTERNAL 0m².

PERMISSION TO PROCEED DOES NOT RELEASE CONTRACTOR OF THE OBLIGATION TO COMPLY WITH ALL BUILDING REGULATIONS, BYE-LAWS, PLANNING CONDITIONS AND ANY OTHER STATUTORY OR BODIES AS THERE ARE SUITABLE

George Farrugia
a.l.m.f.
Park Heights, Msida
+356 99821882
george@dosshaus.com