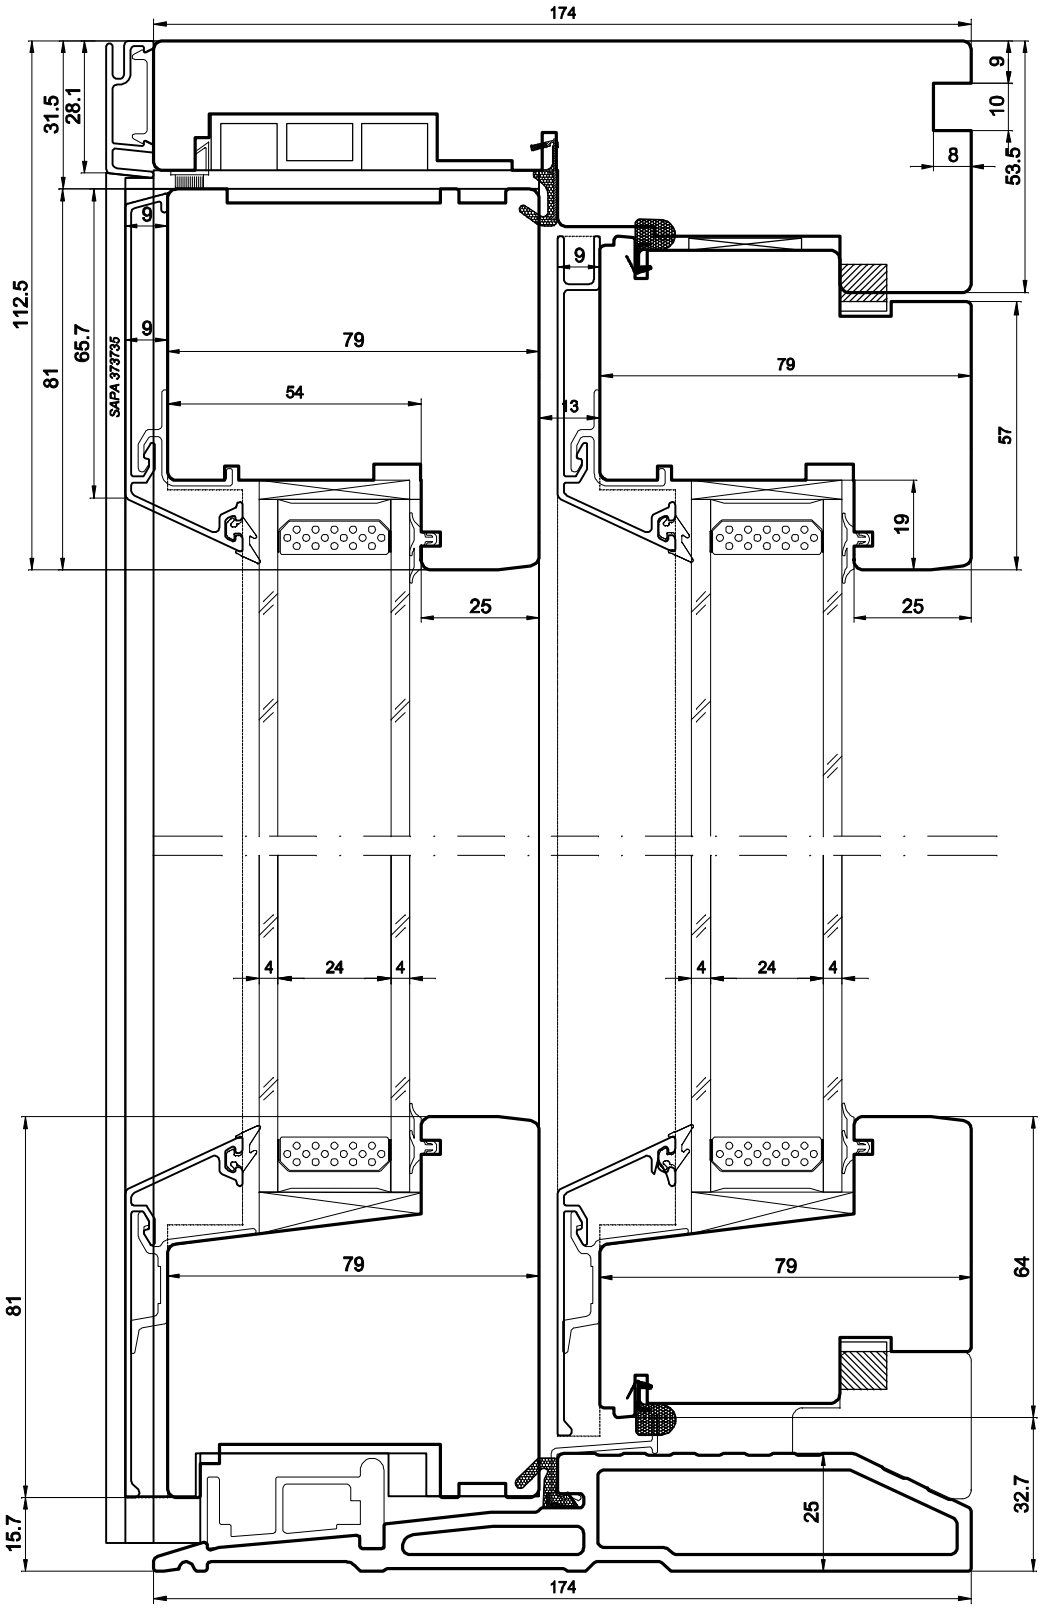Sliding door - vertical section - double glazed