
CAD DRAWING

5 1/8" Profile Wood Handrail

WX9

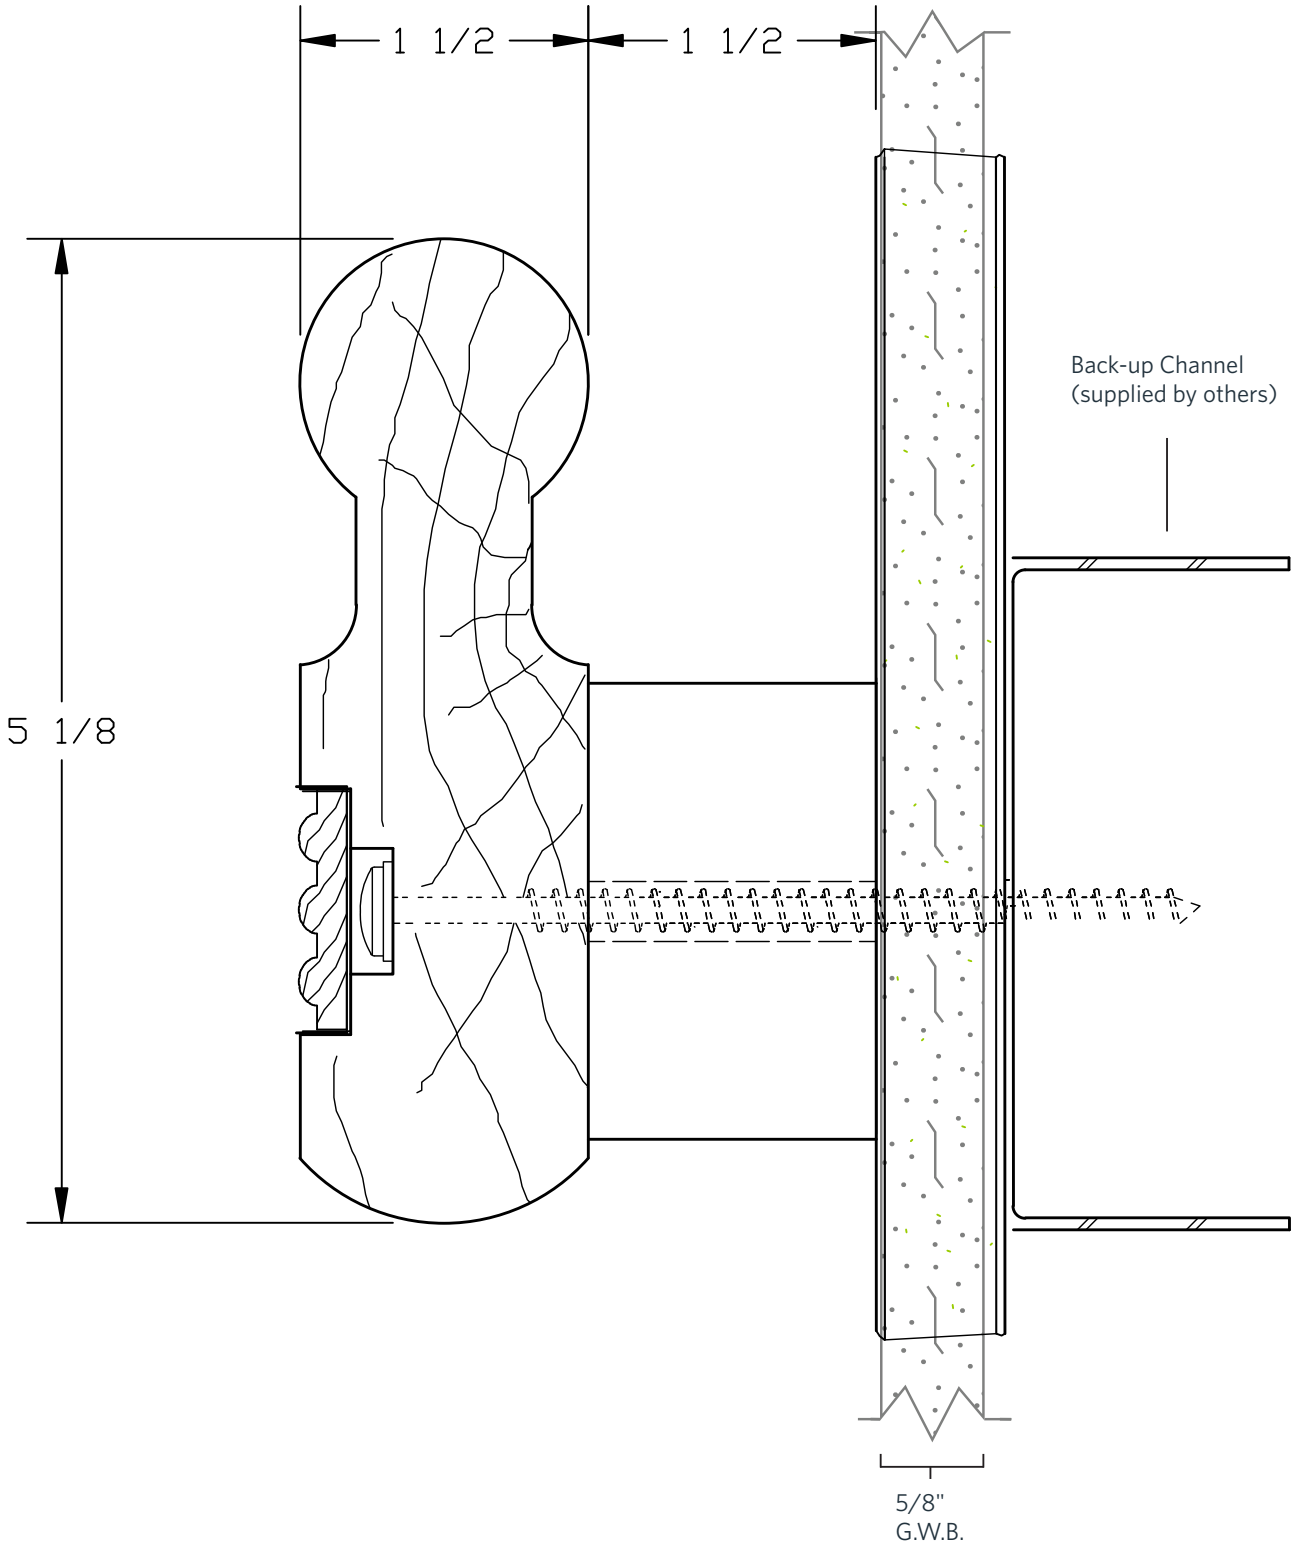

Wallprotex © 2026